





1 Front
1 : 100

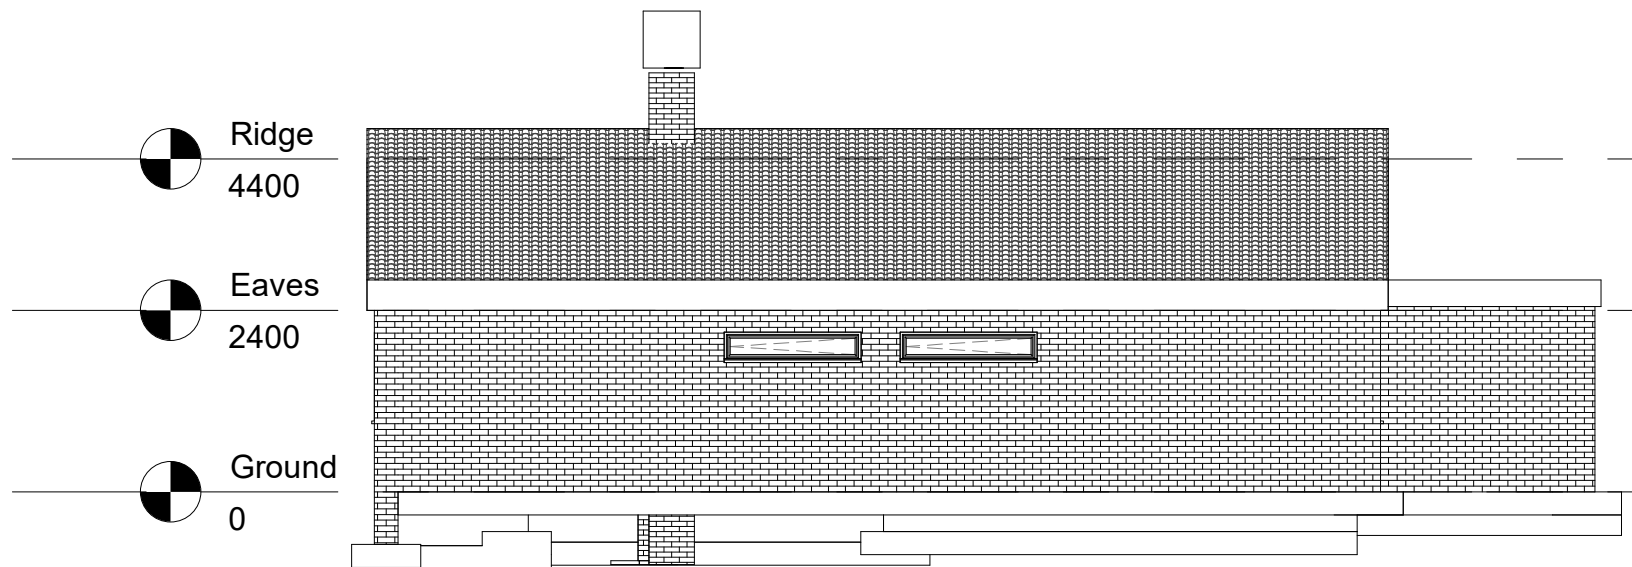

2 Side
1 : 100



3 Rear
1 : 100

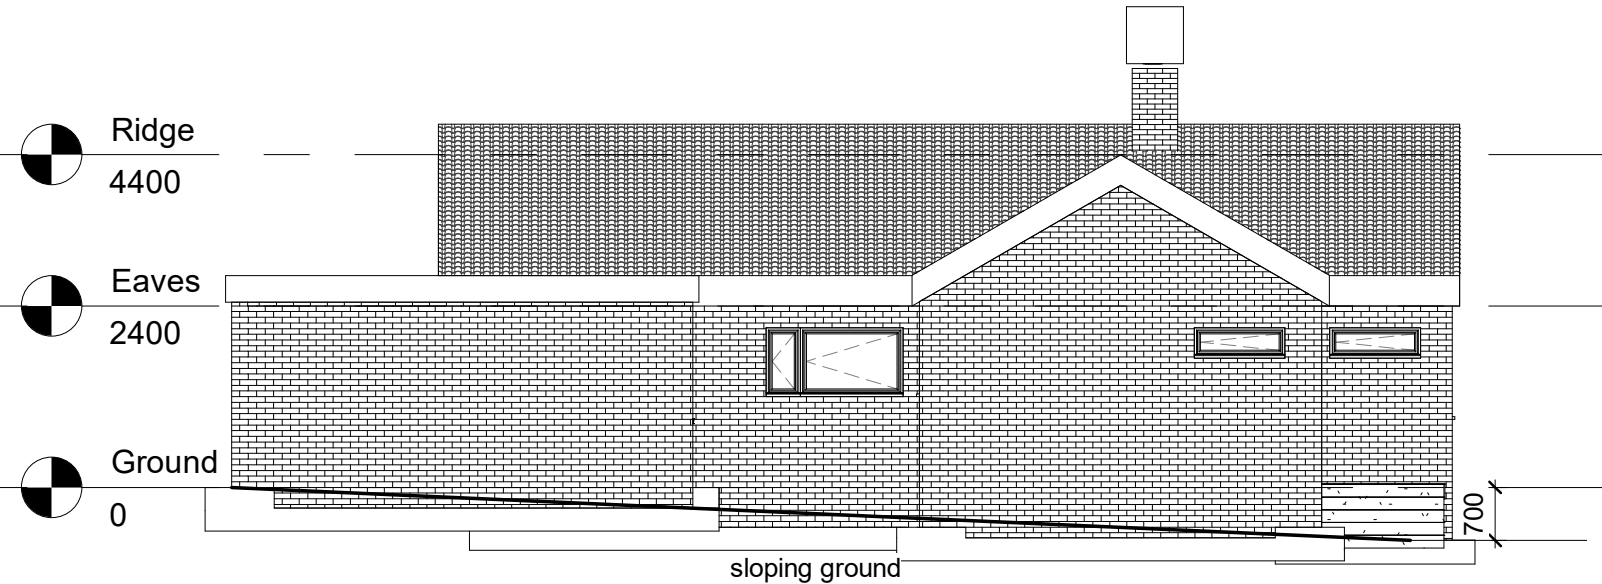

4 side
1 : 100



Rlmdevelopmentplans@yahoo.com

PROJECT
Extension & Roof Raise

SHEET
Existing Elevations

CLIENT
11 Ashborne Drive

Date Issue Date	Project number Project Number	Scale (@ A3) 1 : 100
Drawn by Author	DRAWING NUMBER A102	
Checked by Checker	REV	