

ADDRESS:—

"Tower-View",
329 Manchester Road,
Walmersley,
Bury, Lancs,
BL9 5NA.

JUNE 2023.

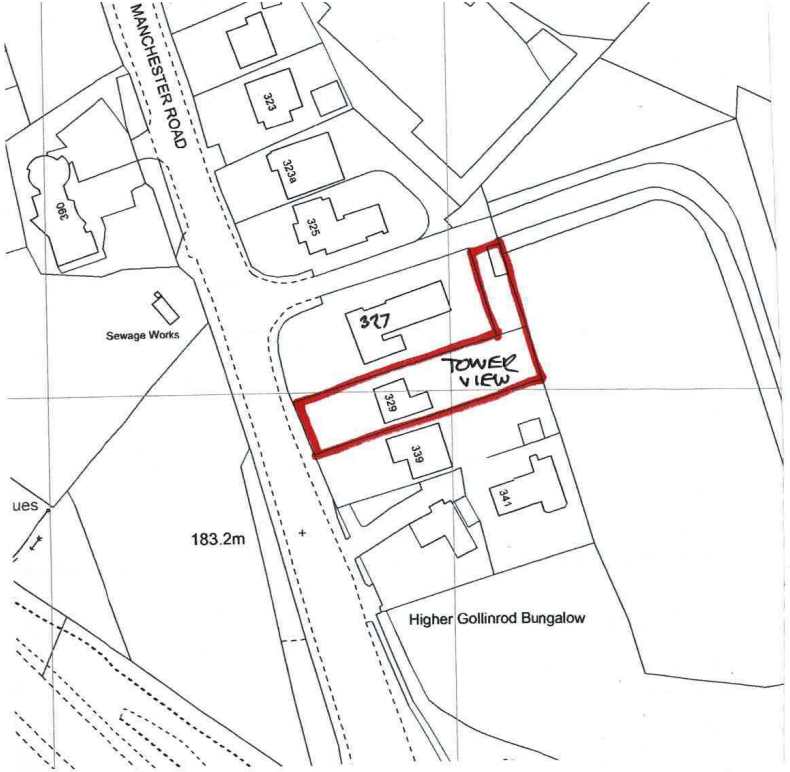


1:1250 "site-location-plan"

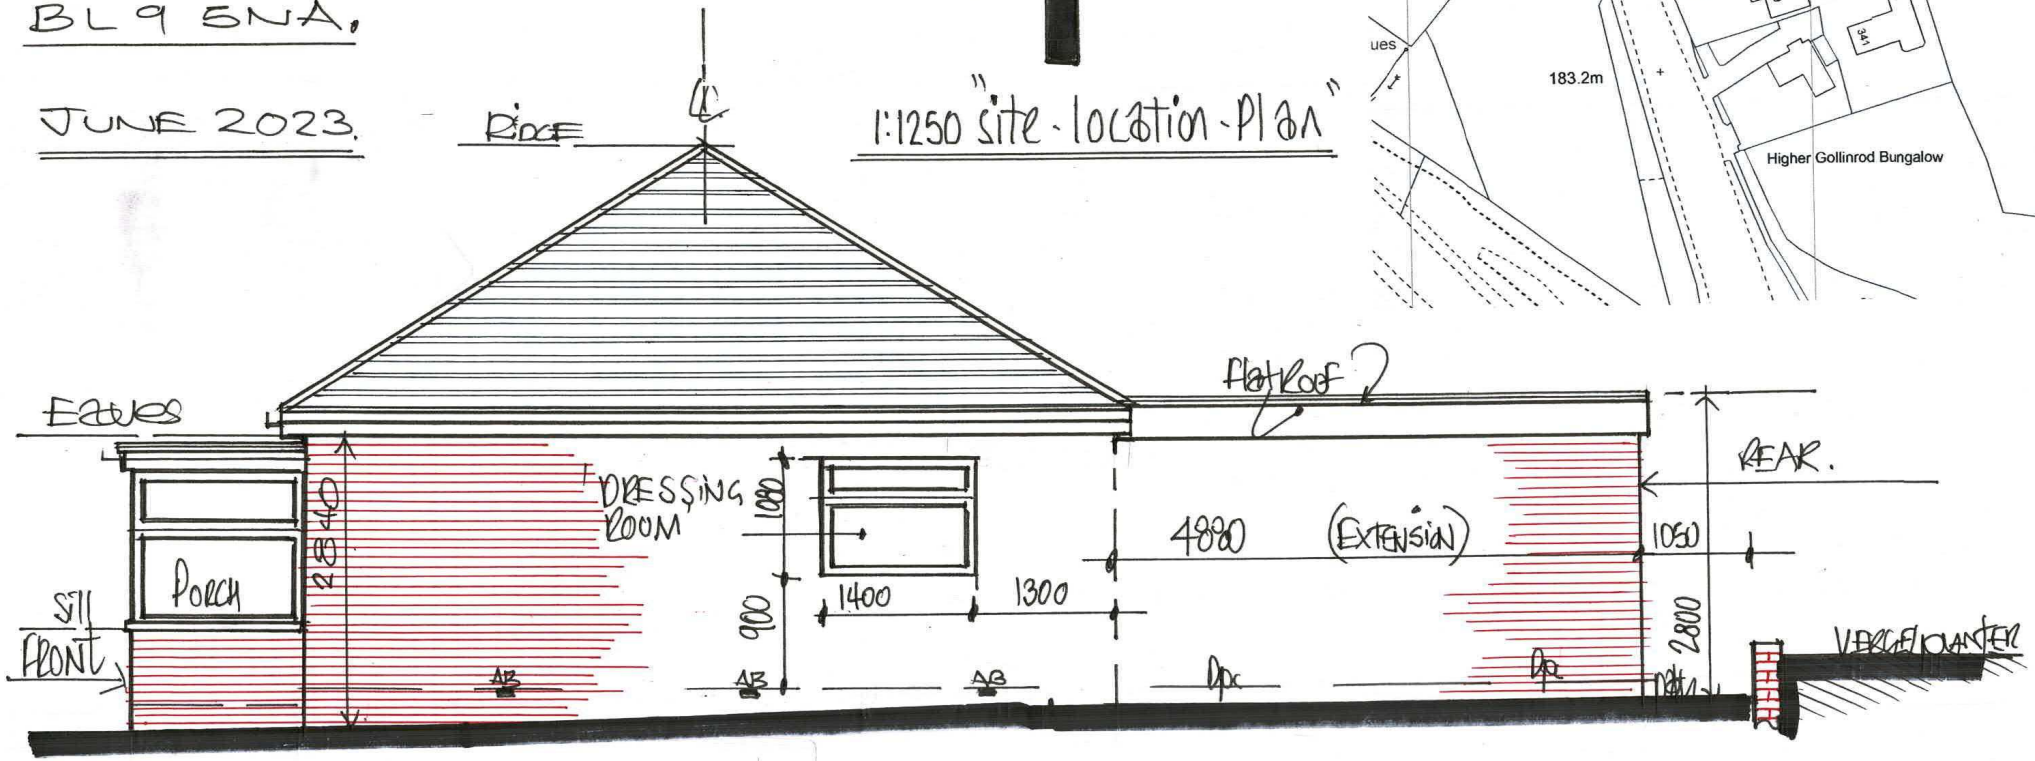


1:50 EXISTING "SIDE" ELEVATION FROM N° 339 – 'WEST-GATE'

1550 7570

DRG N°: 2