




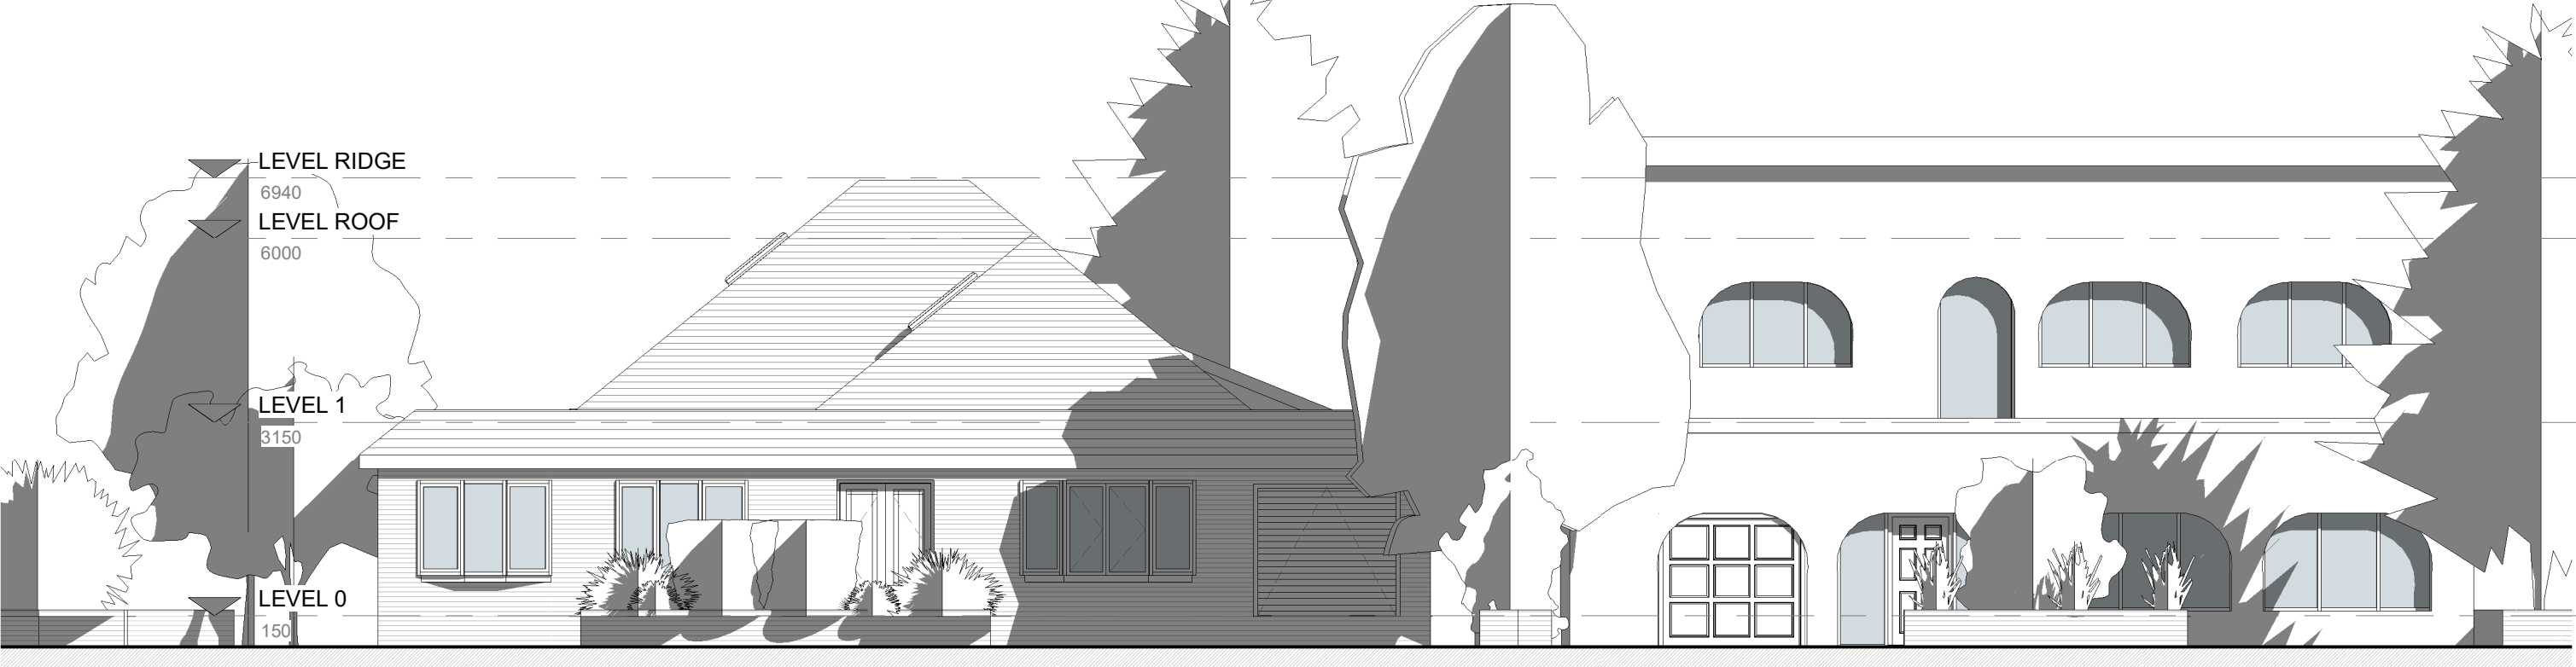

1. Front -Street Scene Existing
1 : 100

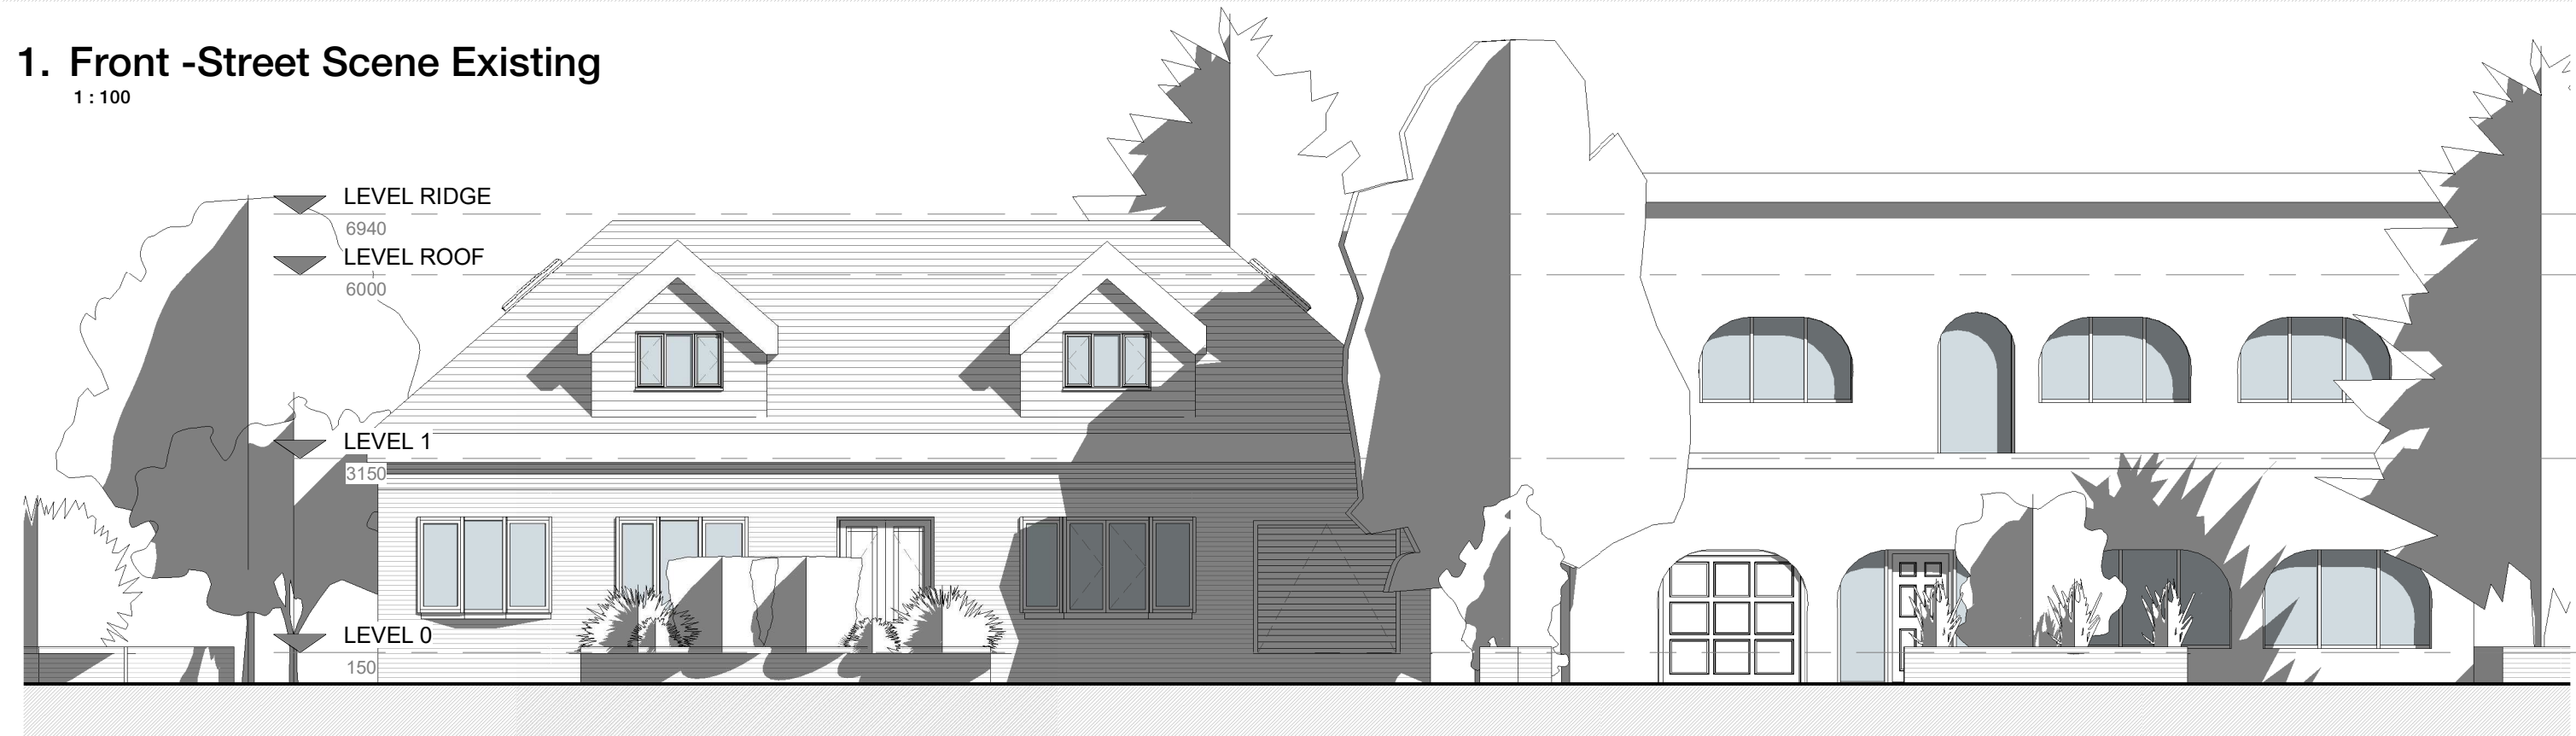

2. Front -Street Scene Proposed
1 : 100

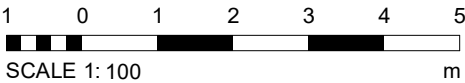

PROJECT		SCALE @ A3		DATE	DRAWN BY
15 Butt Hill Road		1 : 100		08 OCT 2020	AP
CLIENT		STATUS			
Mr. Daniel Senderowich					
TITLE		PROJECT NO.	DRAWING NO.	REV.	
Street Scenes		DA20067.	005.		
DA DEBTAL ARCHITECTURE www.debtal.co.uk		NOTES			
		© COPYRIGHT - ALL RIGHTS RESERVED. THIS DRAWING MUST NOT BE REPRODUCED WITHOUT PRIOR WRITTEN CONSENT. DRAWING TO BE USED FOR THE STATUS INDICATED ONLY. ALL DIMENSIONS AND SETTING OUT SHALL BE CHECKED AND CONFIRMED ON SITE. ANY DISCREPANCIES TO BE REPORTED TO THE DESIGNER PRIOR TO THE COMMENCEMENT OF ANY WORK. ALL WORK AND MATERIALS TO BE IN ACCORDANCE WITH CURRENT STATUTORY LEGISLATION, RELEVANT CODES OF PRACTICE AND BRITISH STANDARDS. ALL DIMENSIONS ON THIS DRAWING ARE IN MILLIMETRES (UNLESS OTHERWISE STATED).			