



Do not scale from this drawing.

All dimensions are to be checked on site prior to construction, manufacture of any components and ordering of materials and equipment.

Any discrepancies are to be reported to the architect for clarification.

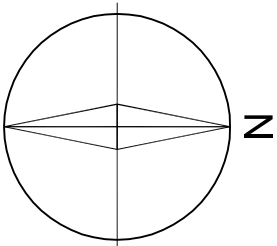

Proposed Site Layout Plan Scale 1:500

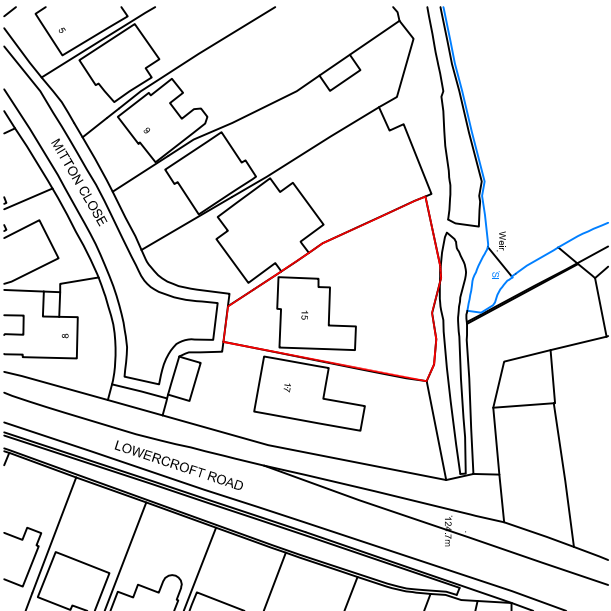

Extg Location Plan Scale 1:1250

REV	DESCRIPTION	CHECK	DATE
CLIENT			
Mrs Luisa Withington			
15 Mitton Close, Lowercroft, Bury BL8 2LD			
PROJECT			
Timber framed first floor habitable room to replace extg glazed conservatory construction			
DRAWING			
Site Layout / Location Plan			
SCALE	DATE	DRAWN	CHECKED
A3 sheet	Feb 2022	rb	
DRAWING NO.	CAD REFERENCE NO.	REVISION	
2206LW/03			