




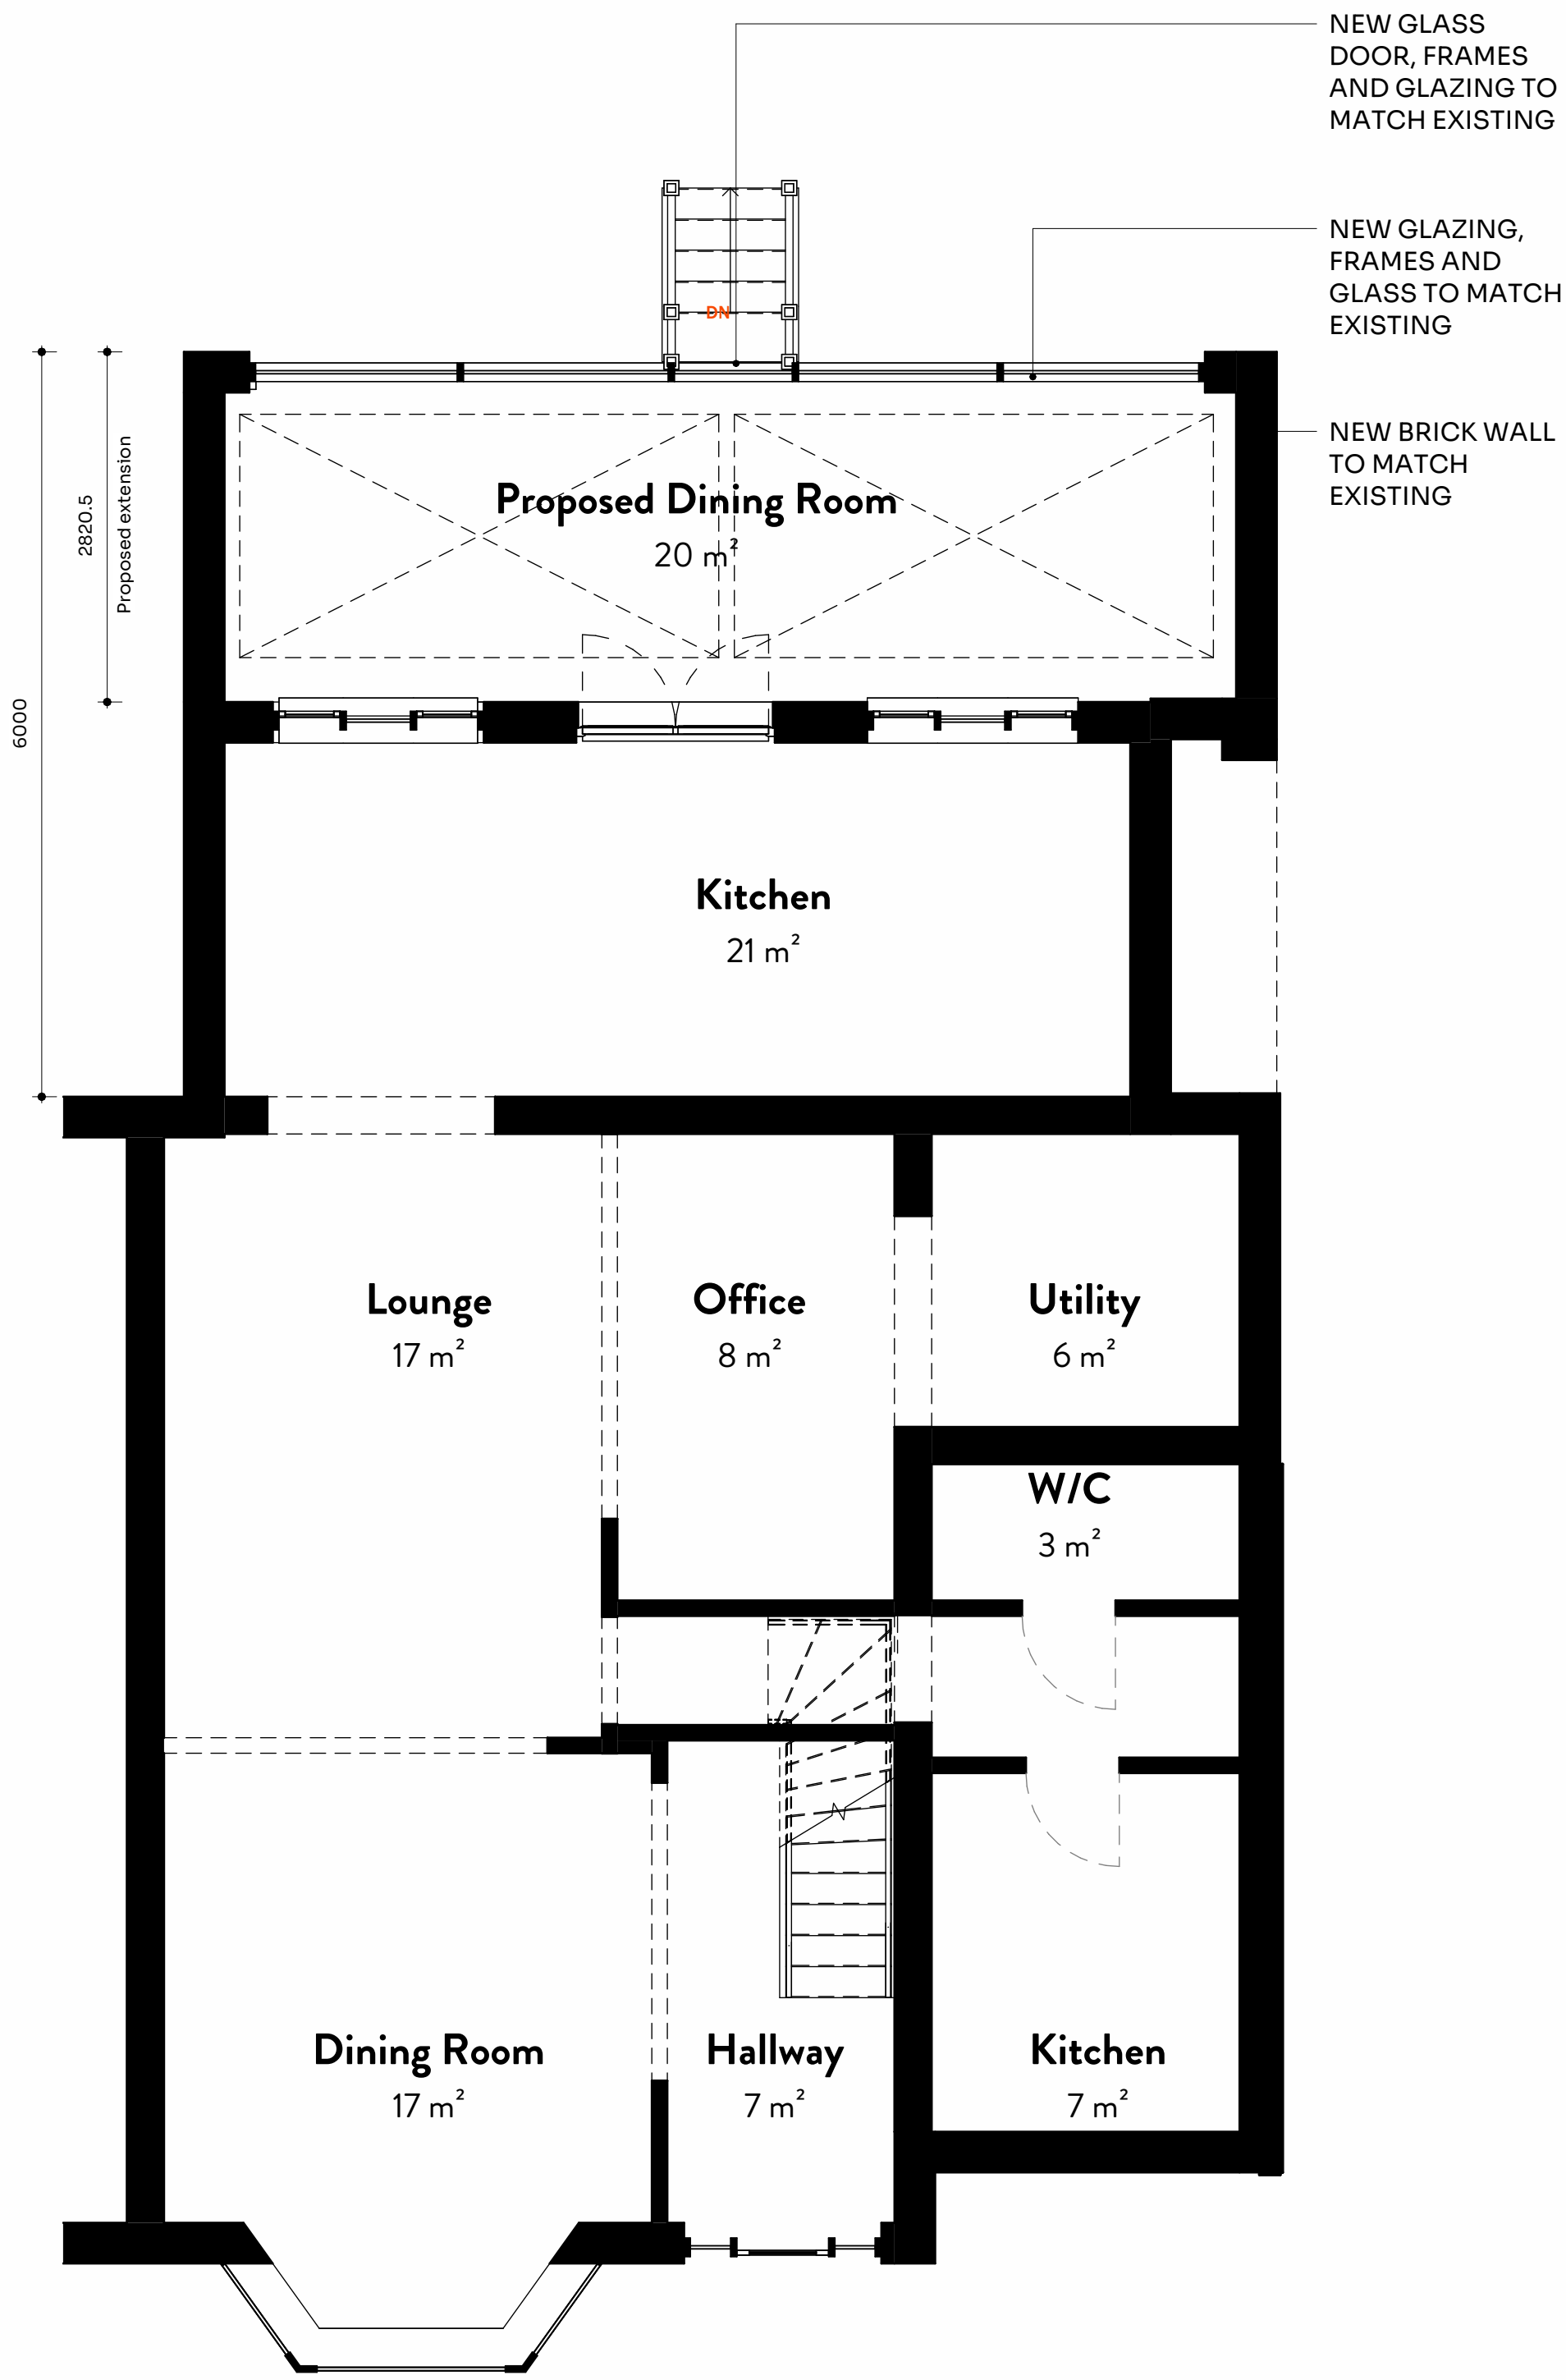

1 Ground Floor
1:50

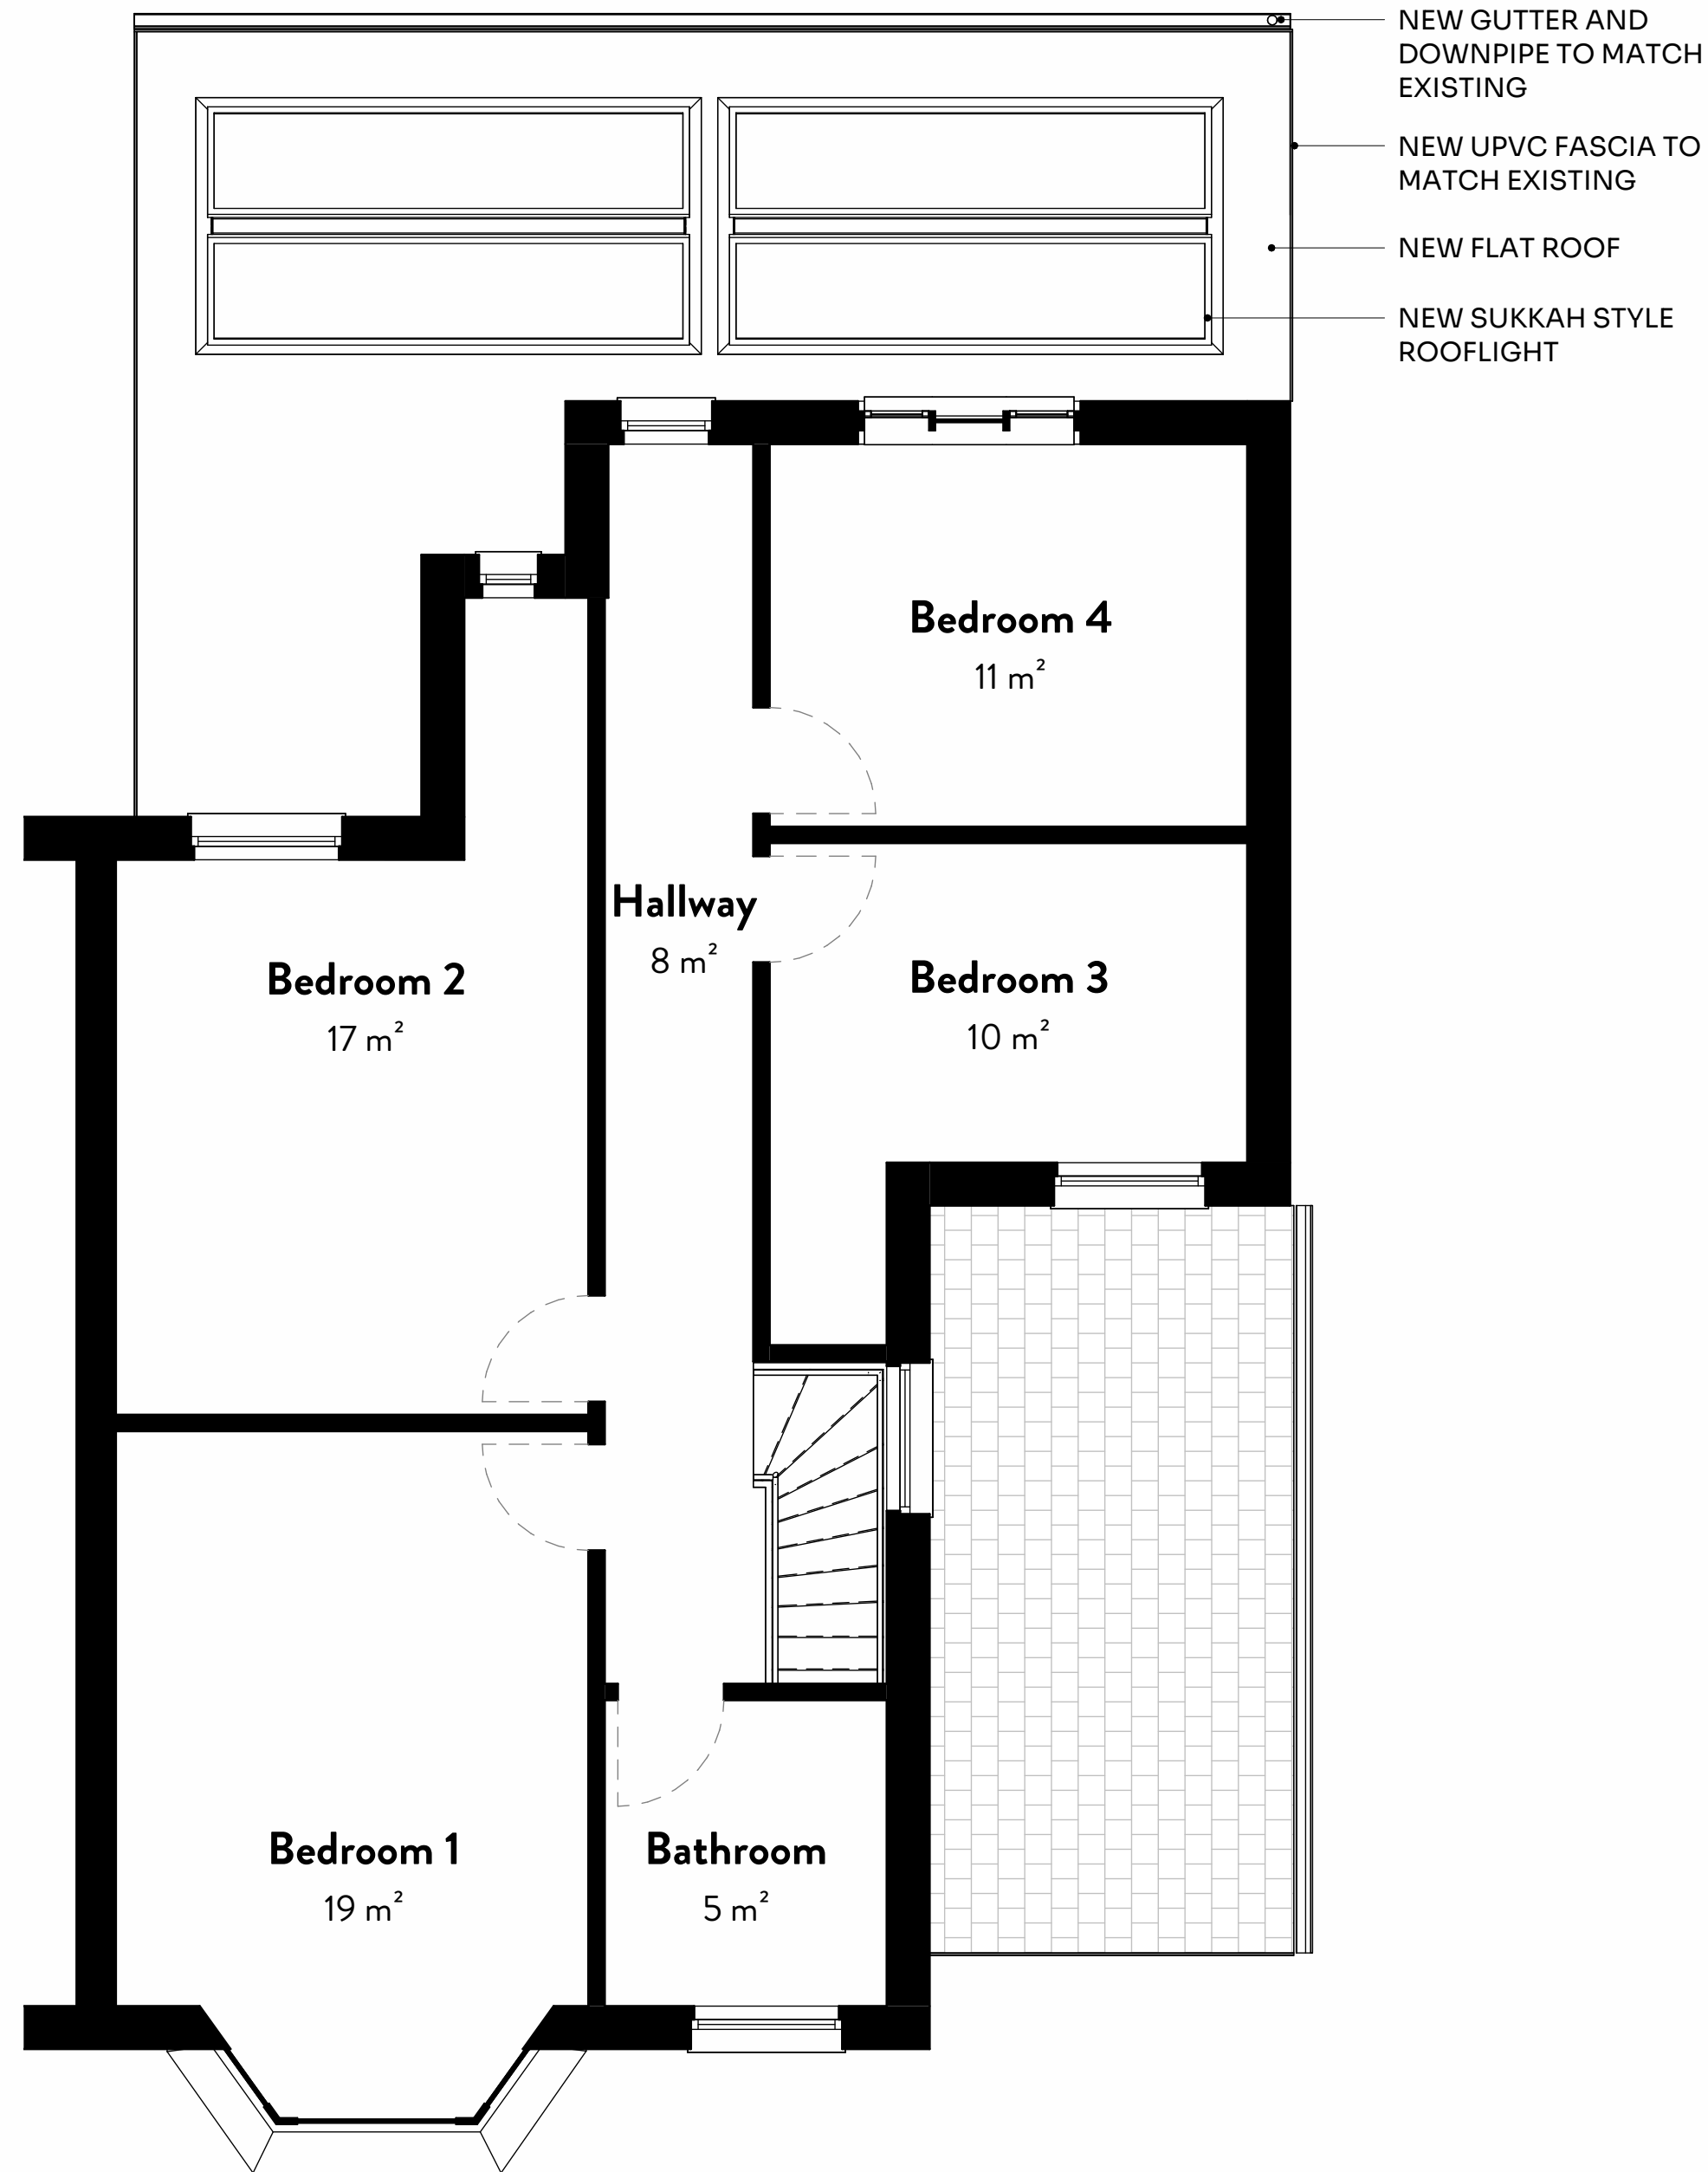

2 First Floor
1:50

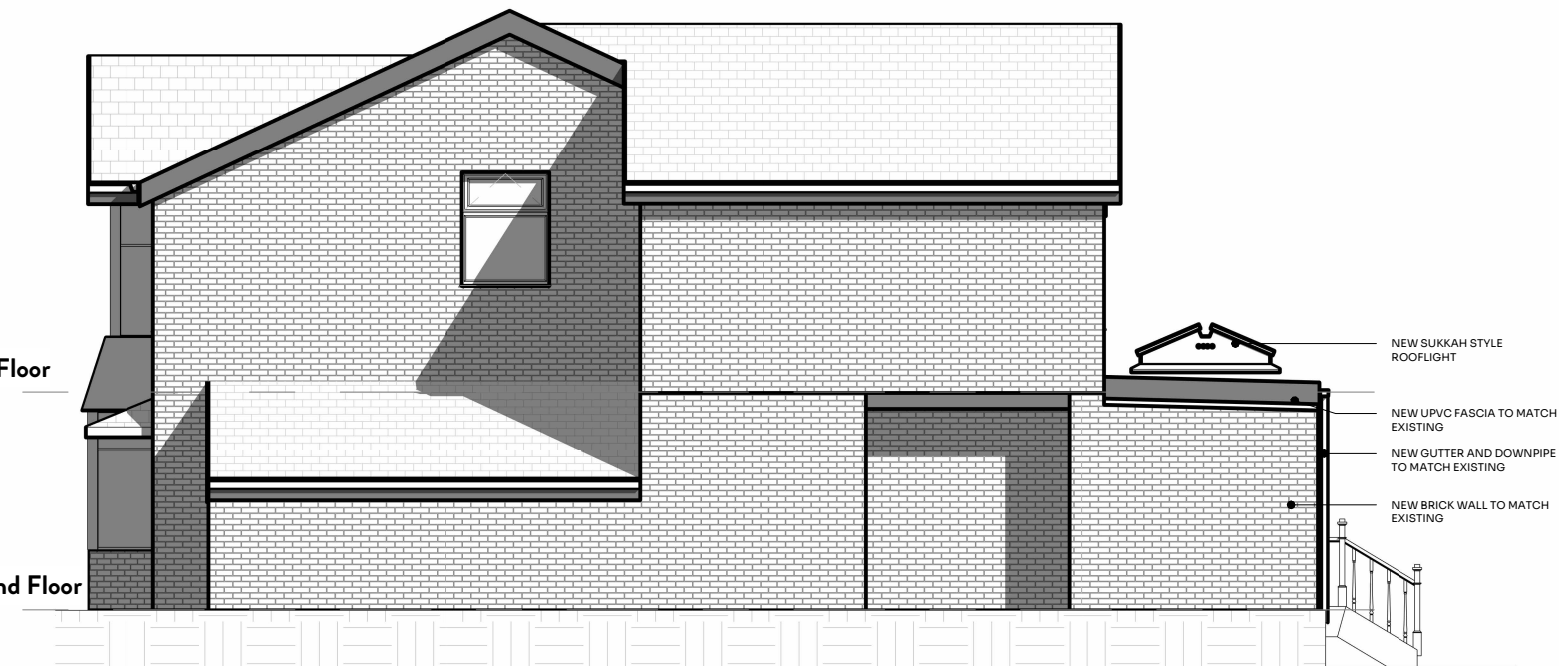


3 East
1:100




4 North
1:100



5 South
1:100

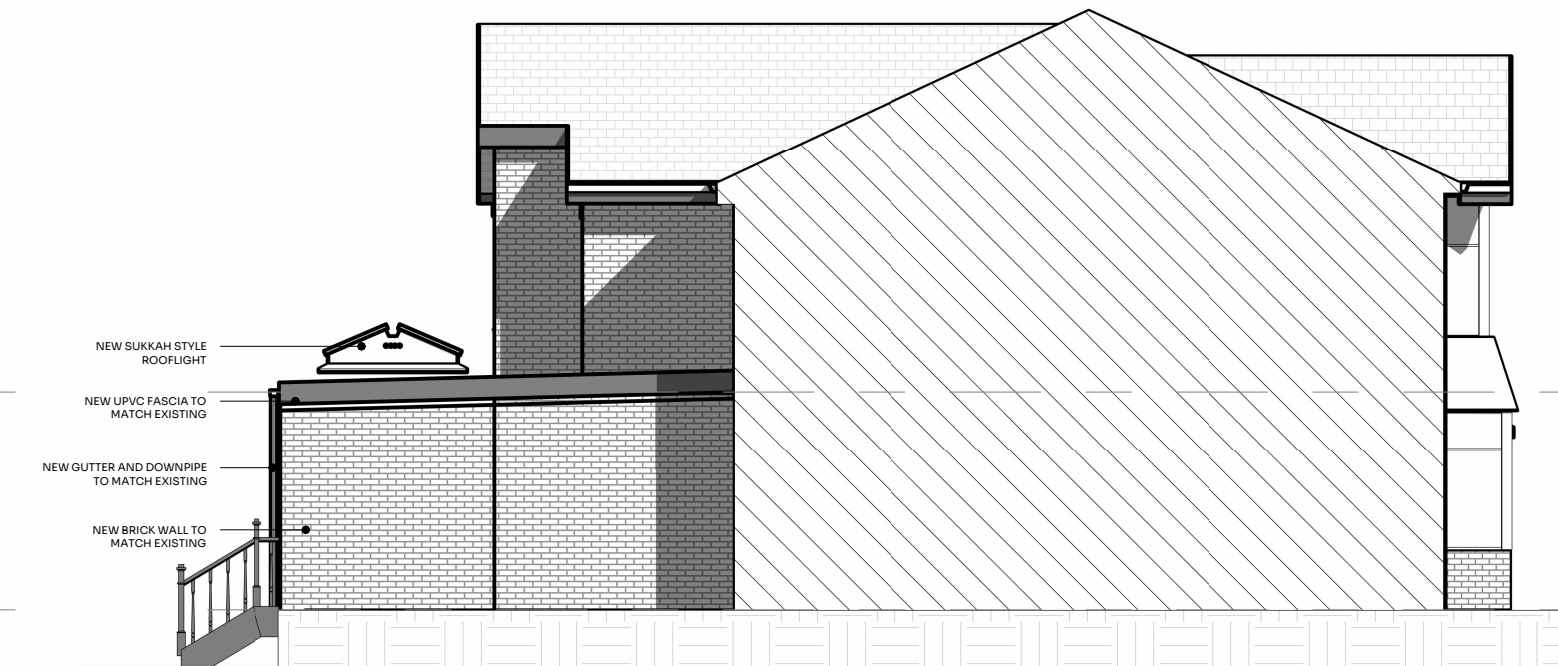

6 West
1:100

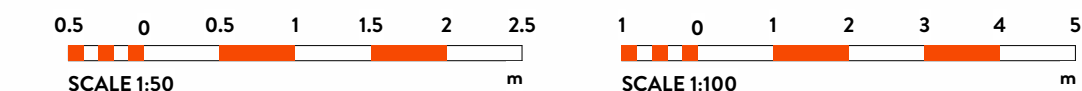

PL1	Issued for planning	AL	14 06 23
PL2	Issued for planning	AL	14 07 23

REV	Details	By	Date
PL2	Issued for planning	AL	14 07 23

Stamp:
ISSUED FOR PLANNING

ARCHITECTURE + PLANNING
studio@jcdesigngroup.co.uk
0161 698 2964

Project No:
JC_167

Project:
38 Albert Ave.

Drawing No: A1.2	Revision: PL2
-----------------------------------	--------------------------------

Title:
PROPOSED GA PLANS AND ELEVATIONS

Project Address:
38 Albert Ave, Prestwich, Manchester M25 0LX

Scale on A1: As indicated	Drawn by: AL	Checked by: JC
-------------------------------------	------------------------	--------------------------

General Notes
This drawing must be read in conjunction with JCD's specification and all other relevant documentation and drawings.
All dimensions are to be checked on site with any discrepancies reported to the designer prior to the works being carried out.
JCD accept no liability for any expense, loss or damage of whatsoever nature and however arising from any variation made to this drawing or in the execution of the work to which it relates which has not been referred to them and their approval obtained.
This drawing is copyright and is sent to you in confidence. It must not be copied, used or disclosed in whole or in part to third parties without our written permission. It remains the property of JCD and must be returned on request.
© JCD Design Group Ltd