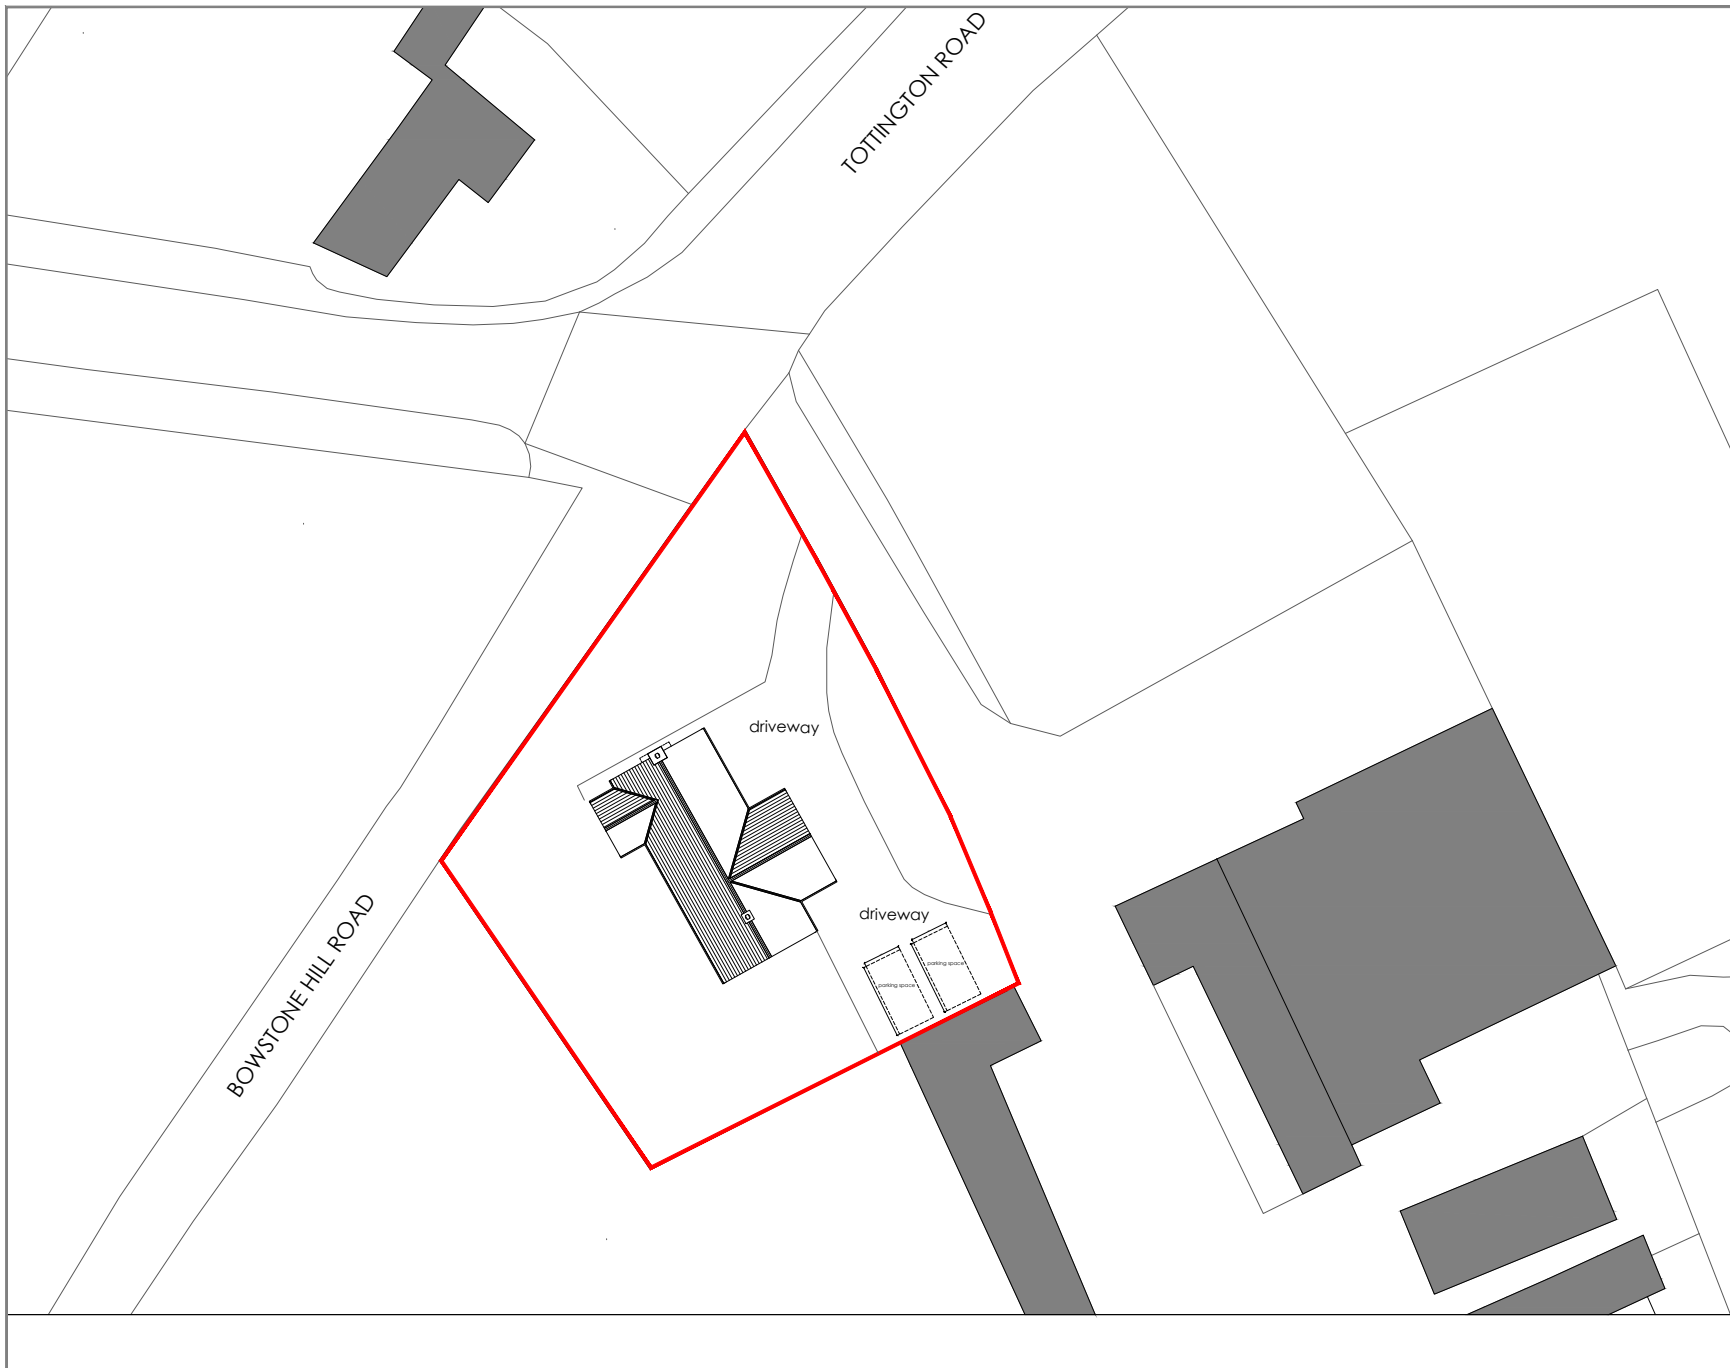


Indicative
True
North

Planning drawings

 Site Boundary		
Rev A	Revised to show driveway and parking location	13.06.22
Rev ref	Description	Date
Project	Ground floor rear extension, dormer loft conversion and detached garage	
Site Address	The Cottage, Isherwood Farm, Walling Street, Affetside, Bury BL8 3QT	
Client	Mr Gareth Hamer and Mrs Jane Kew	
Drawing status	Planning	
Drawing title	Existing location plan	
Date	May 2022	
Scale	1:500 @ A4	
Dwg No.	2022-1608-P-106	Rev -