
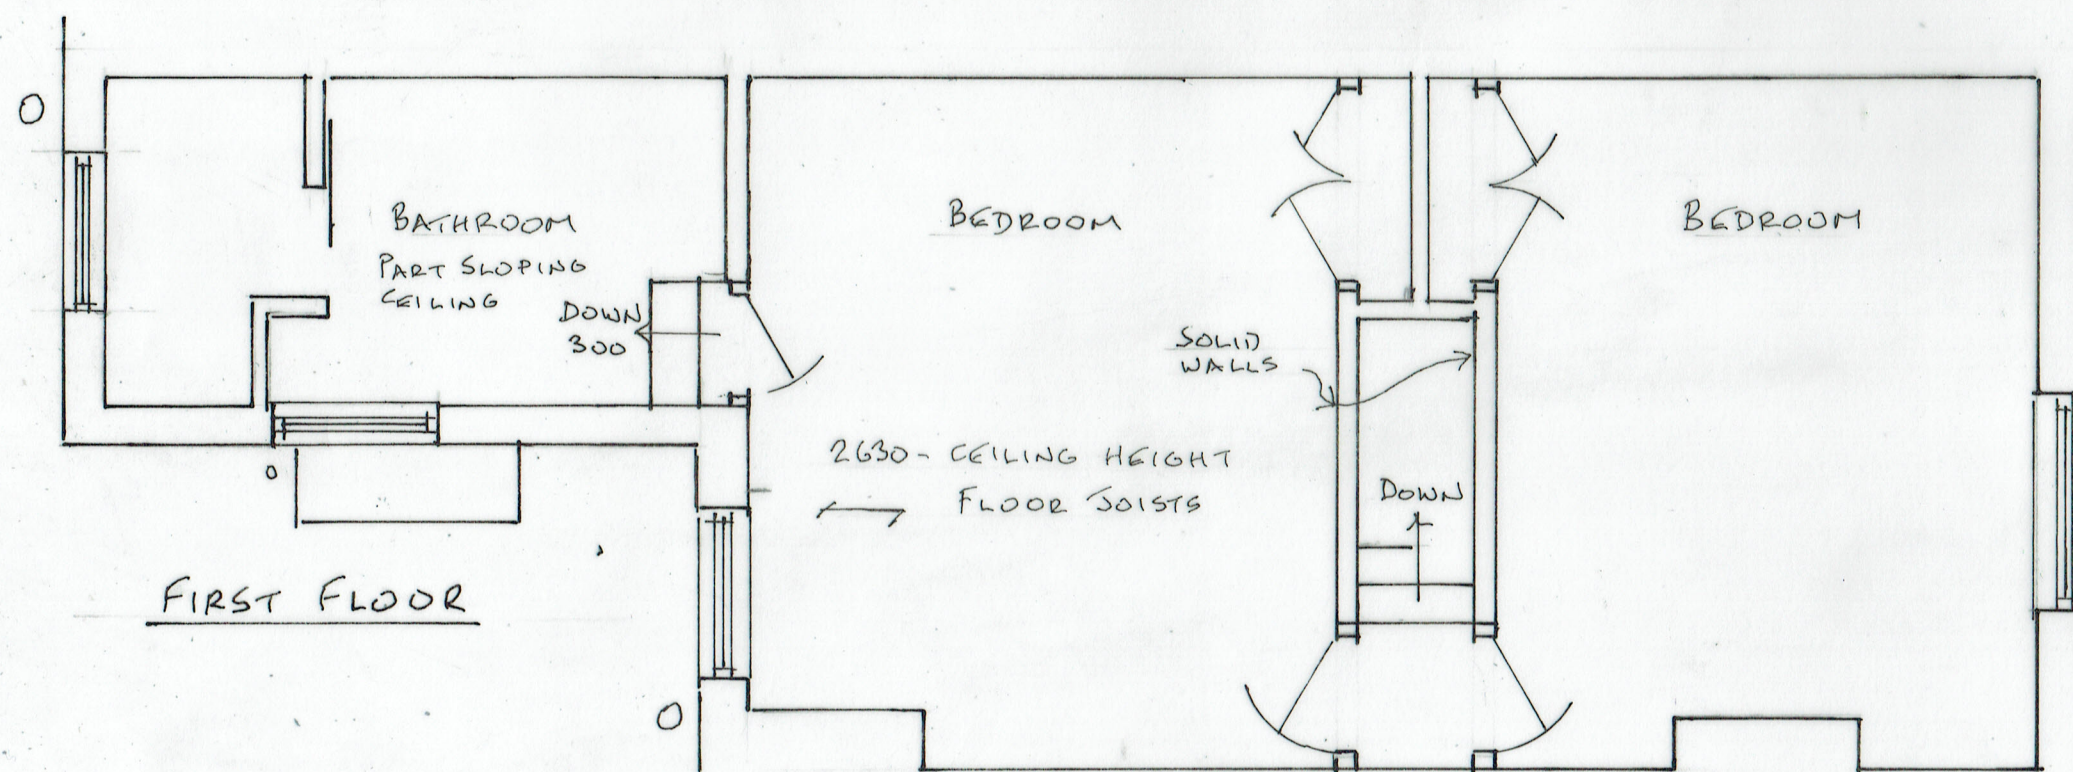


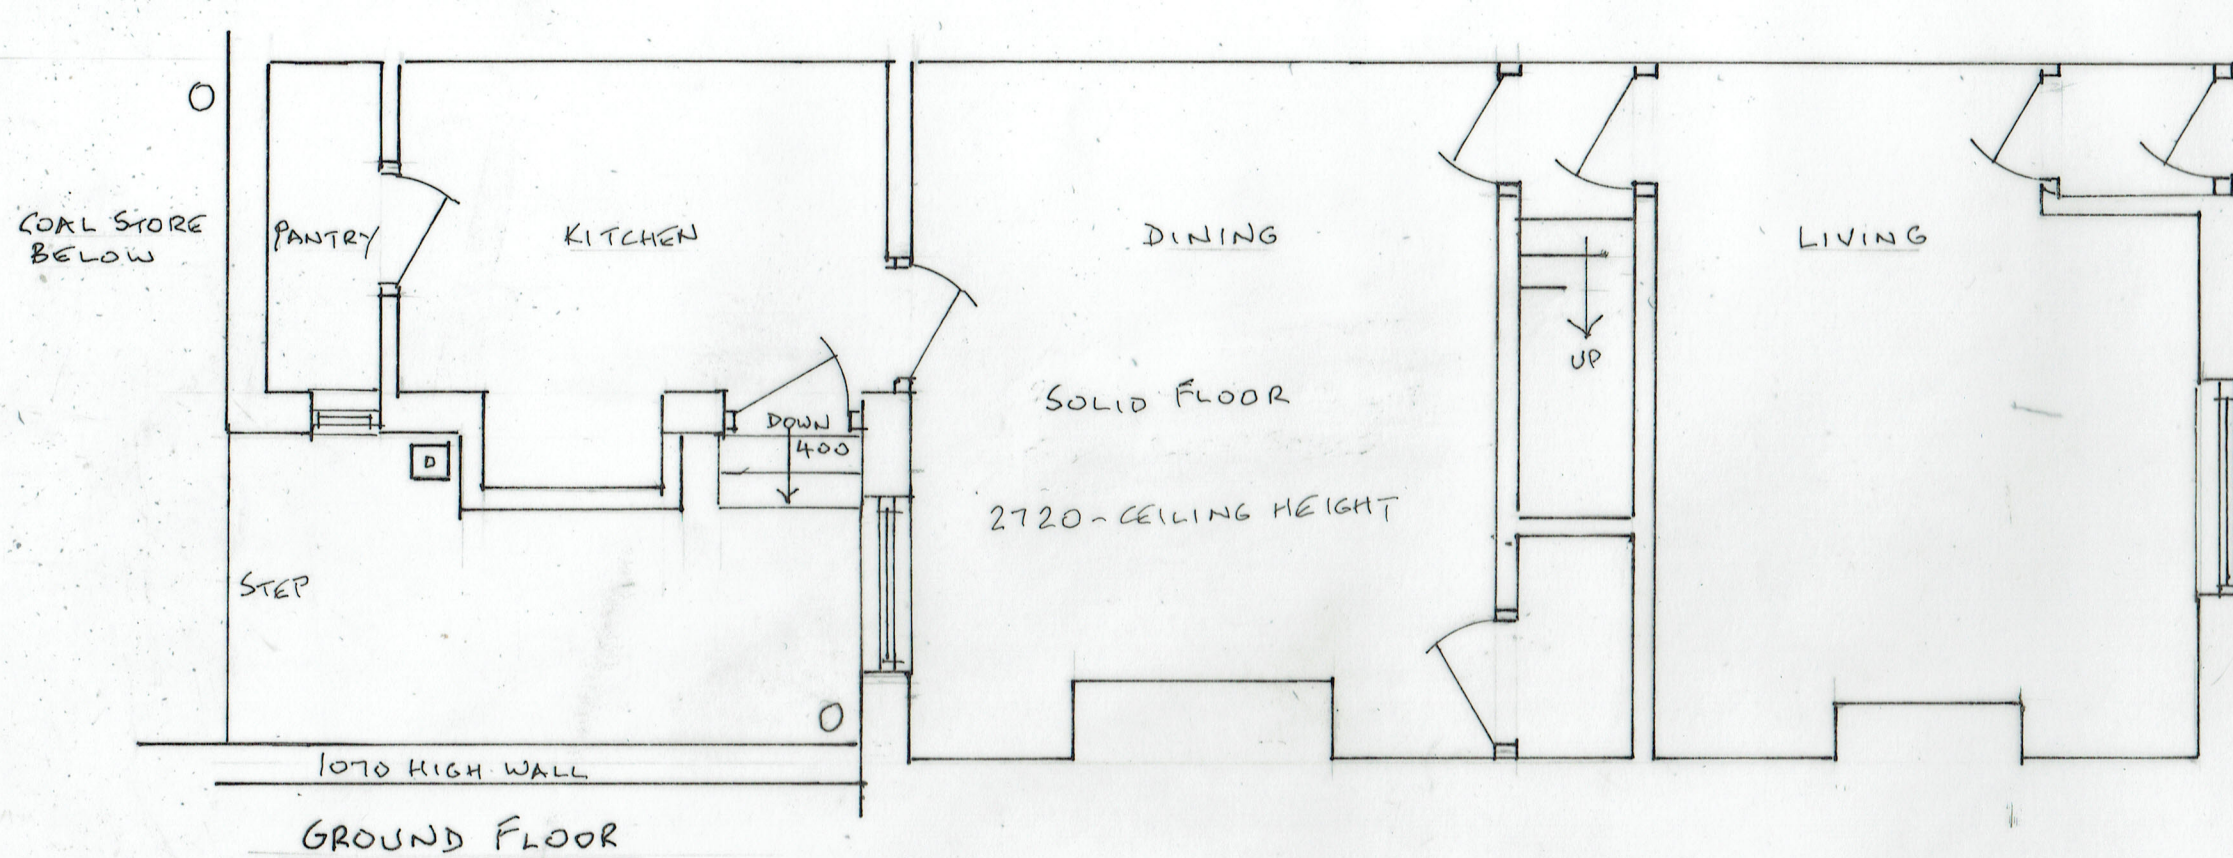

1. EXISTING PLANS

0 METRES 5
SCALE 1:50 @ A3

29/06/2024

24/776/01

SINGLE STOREY REAR EXTENSION

32 BUTLER STREET, RAMSBOTTOM BLO 9 PG