



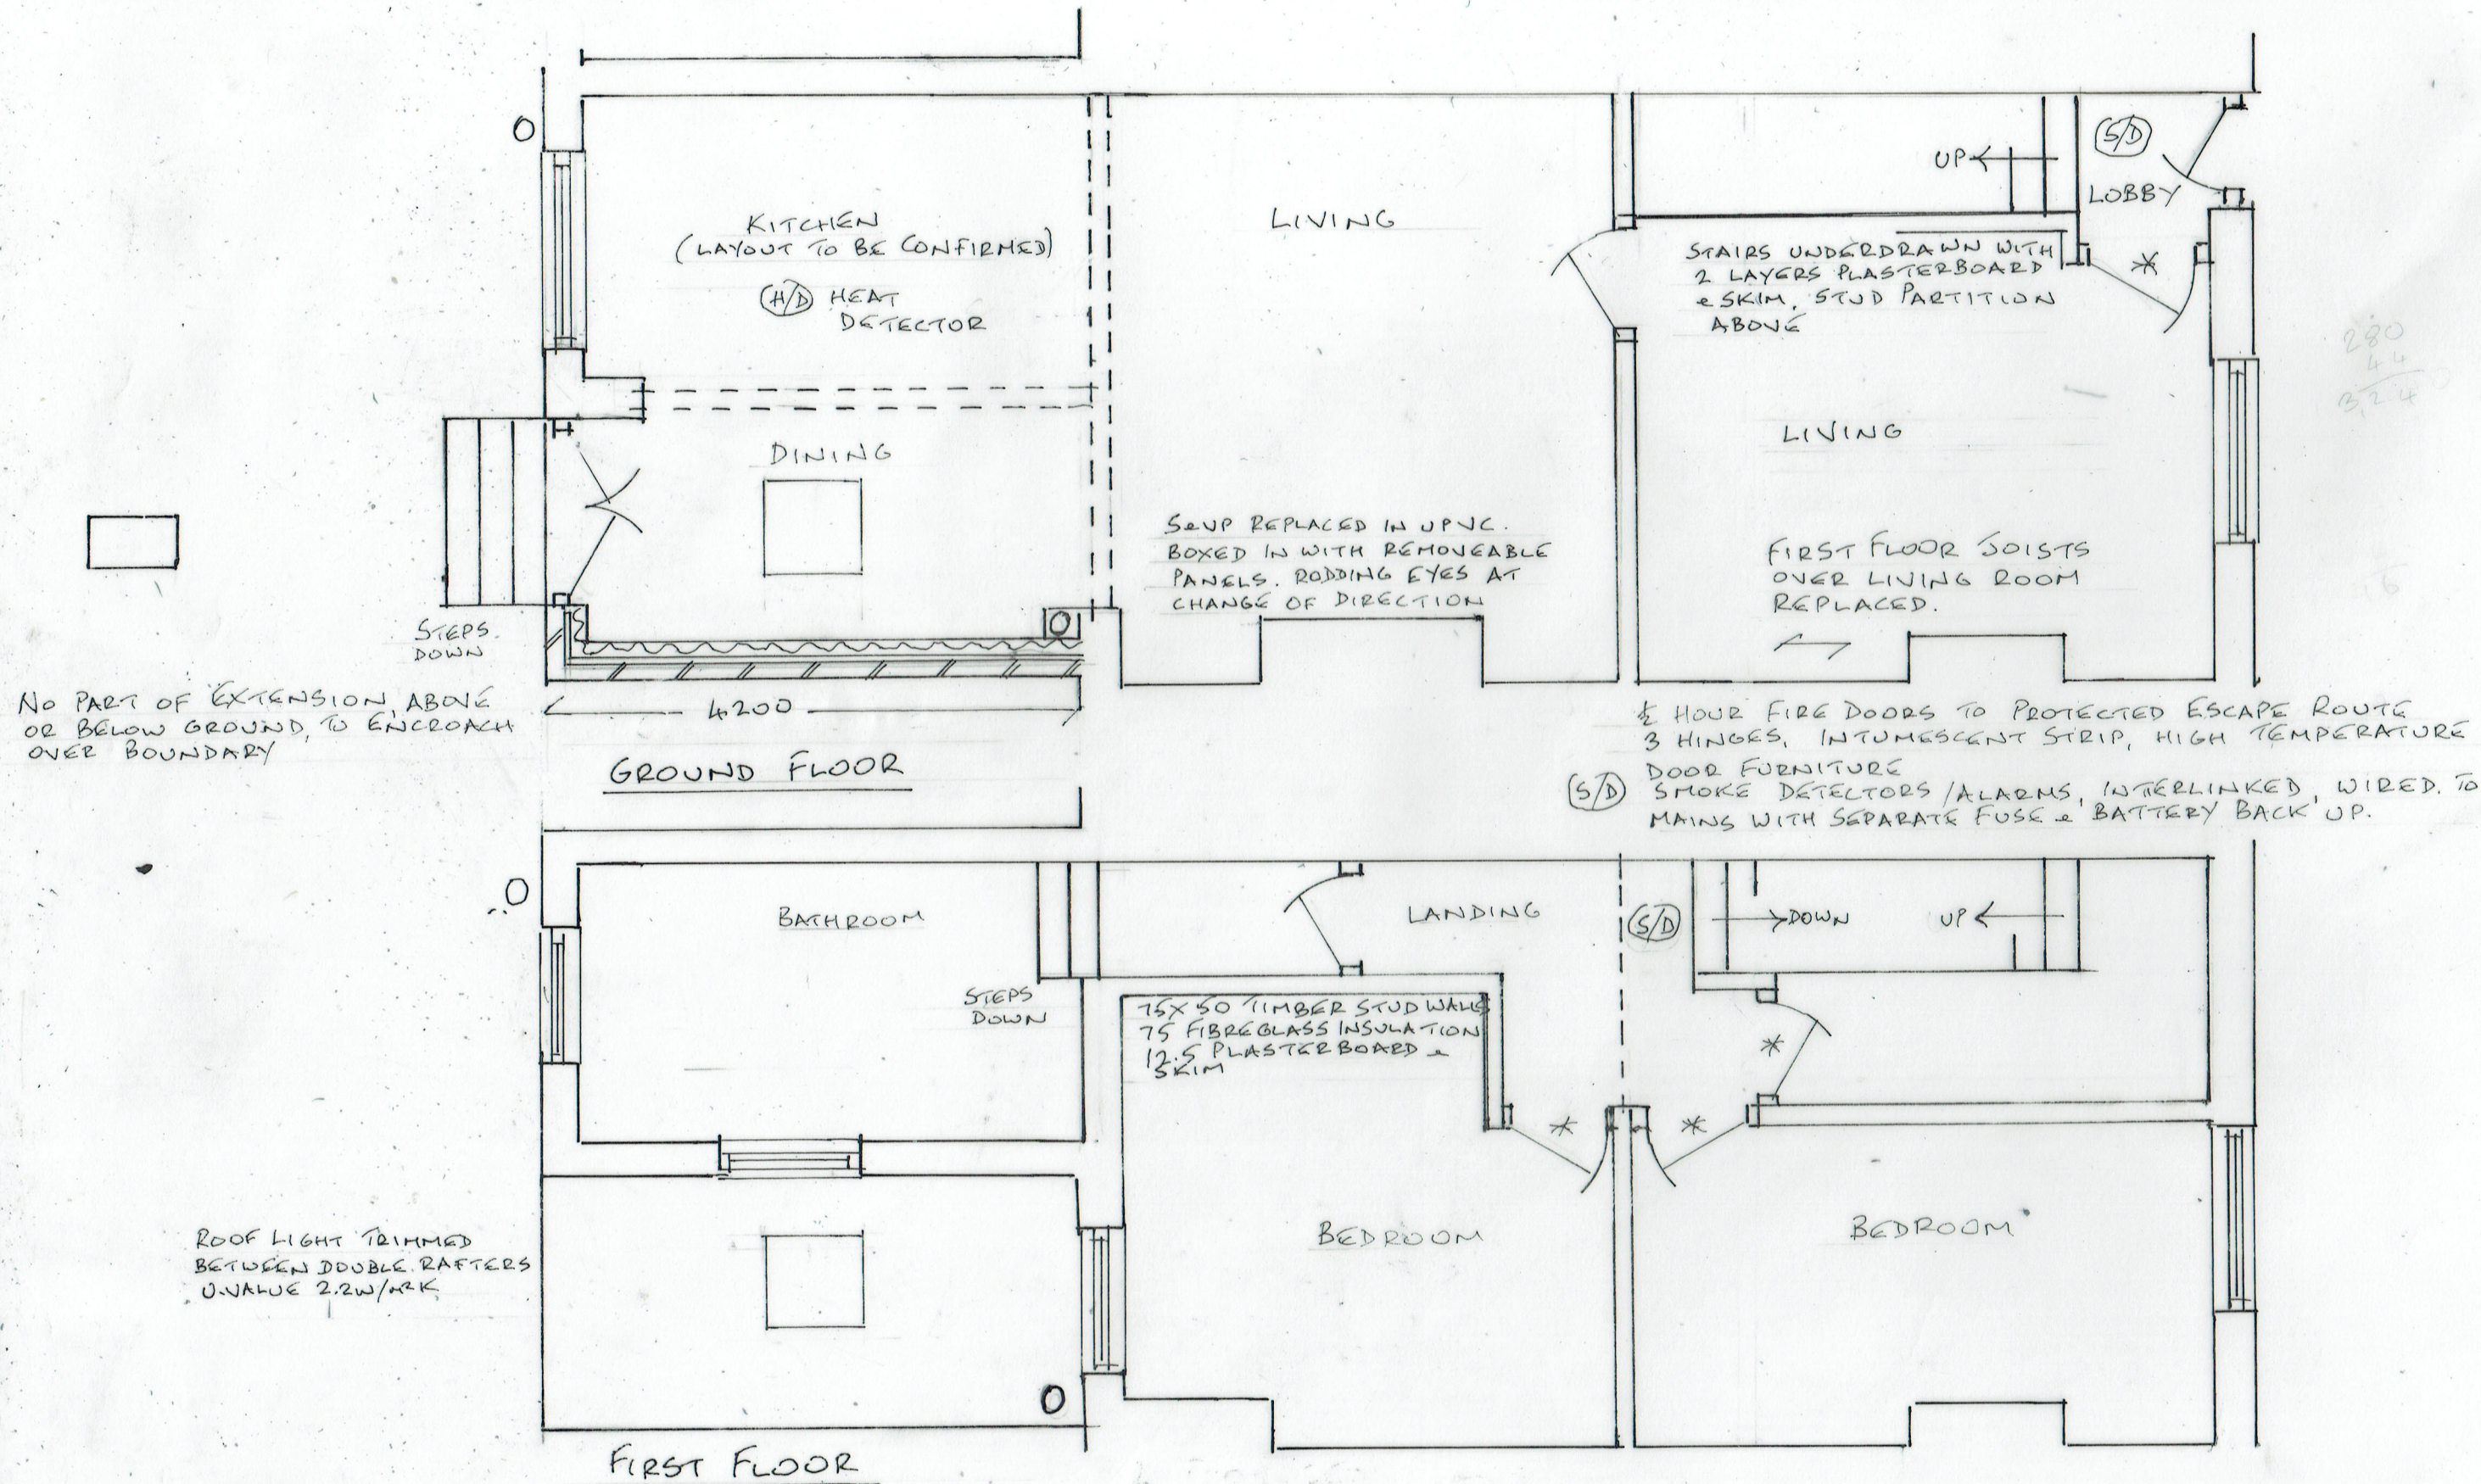

2. PROPOSED PLANS

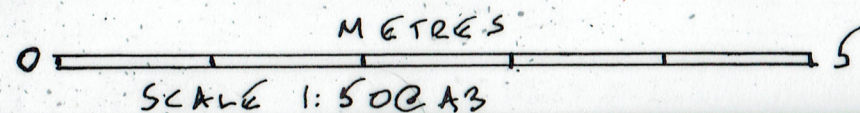

29/06/2024

24/776/02

SINGLE STOREY REAR EXTENSION

32 BUTLER STREET, RAMSBOTTOM BLO9 PG