



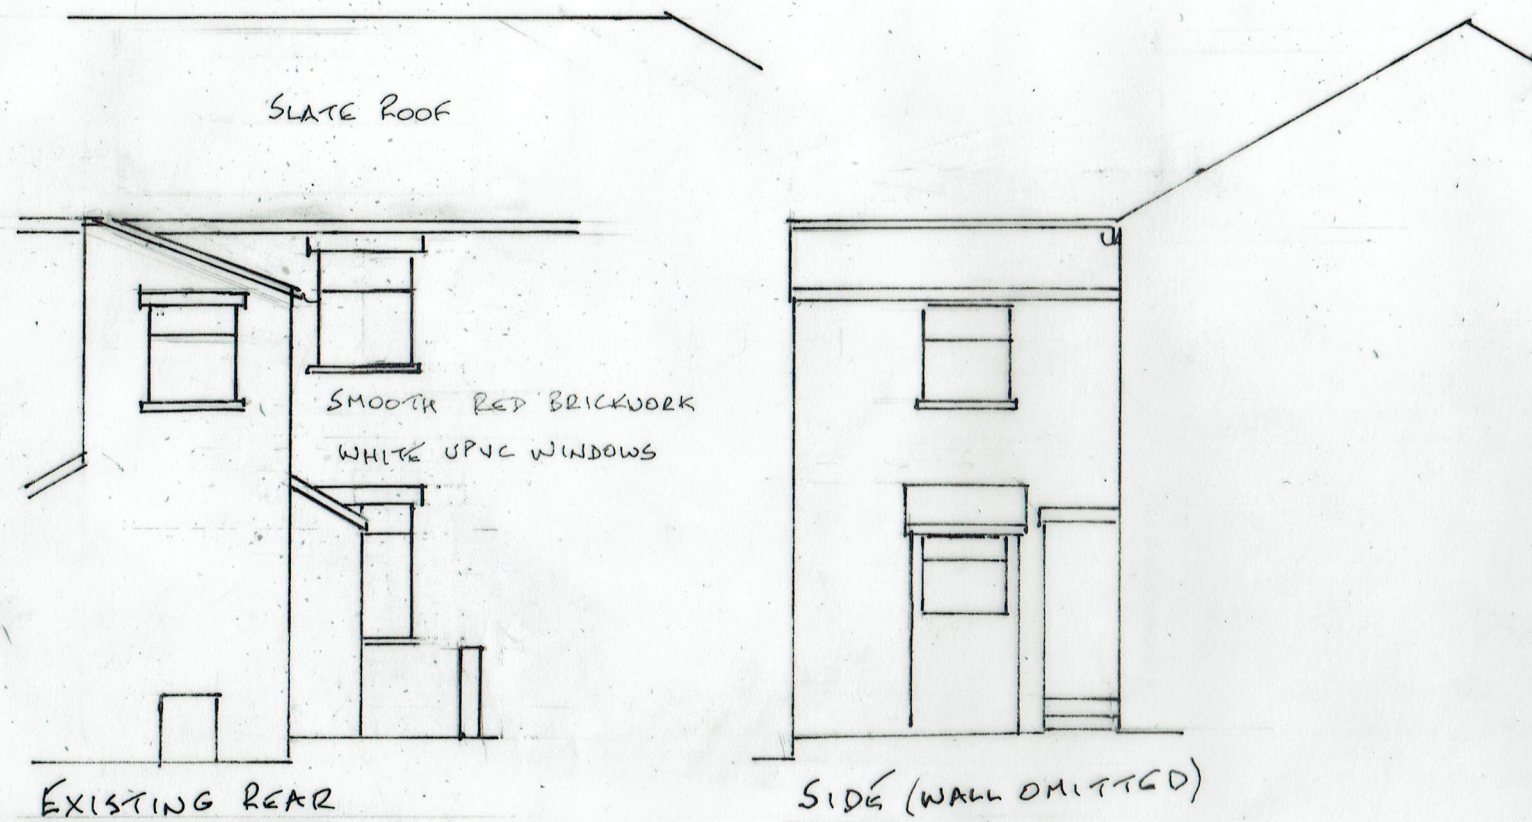

LOCATION PLAN

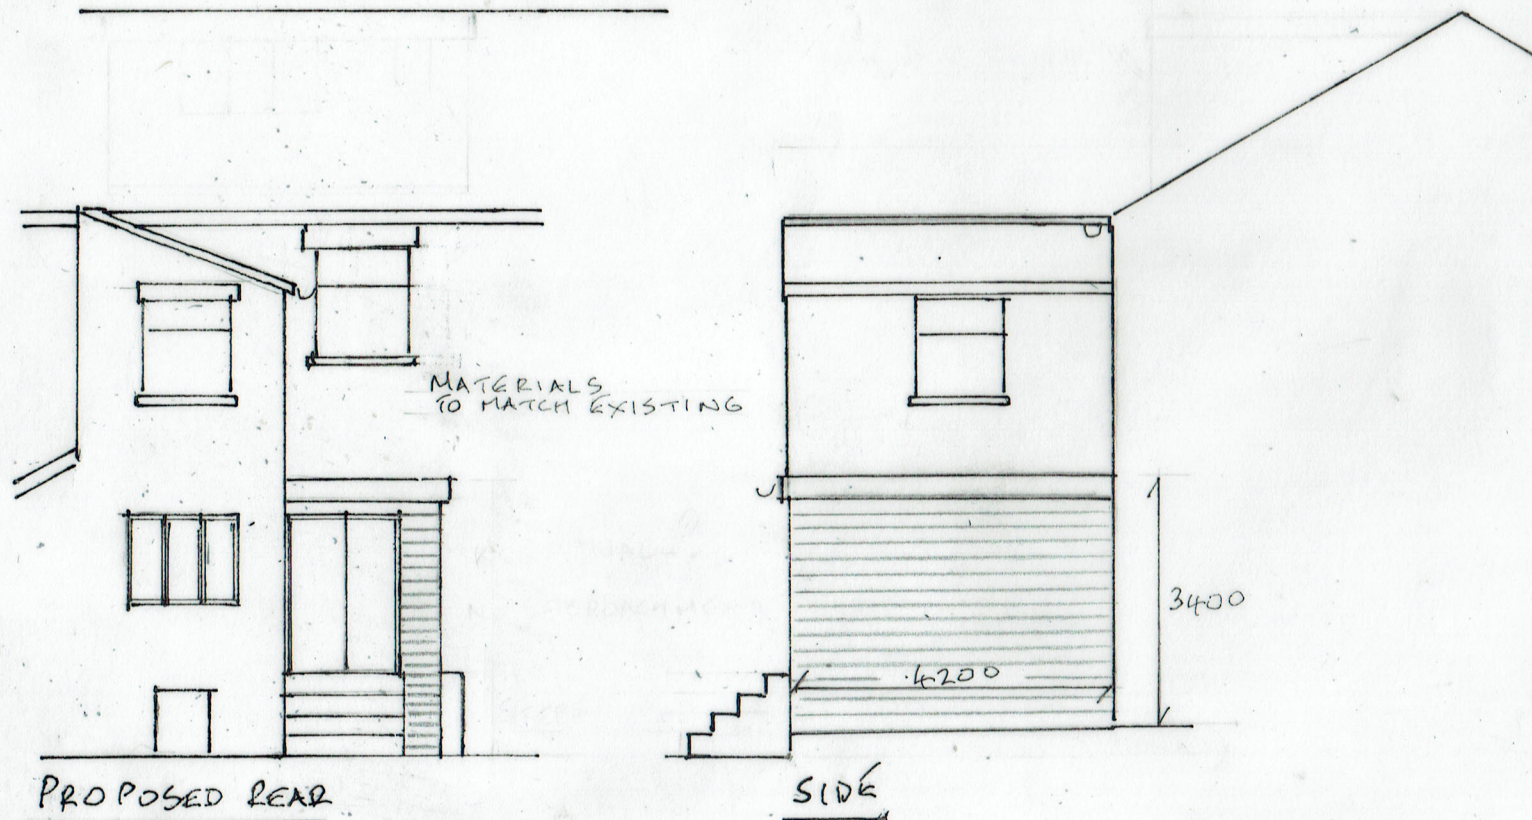

3. ELEVATIONS

29/06/2024

24/776/03

0 METRES 5
SCALE 1:100 @ A3

REAR EXTENSION
32 BUTLER STREET, RAMSBOTTOM BLO 9PG