


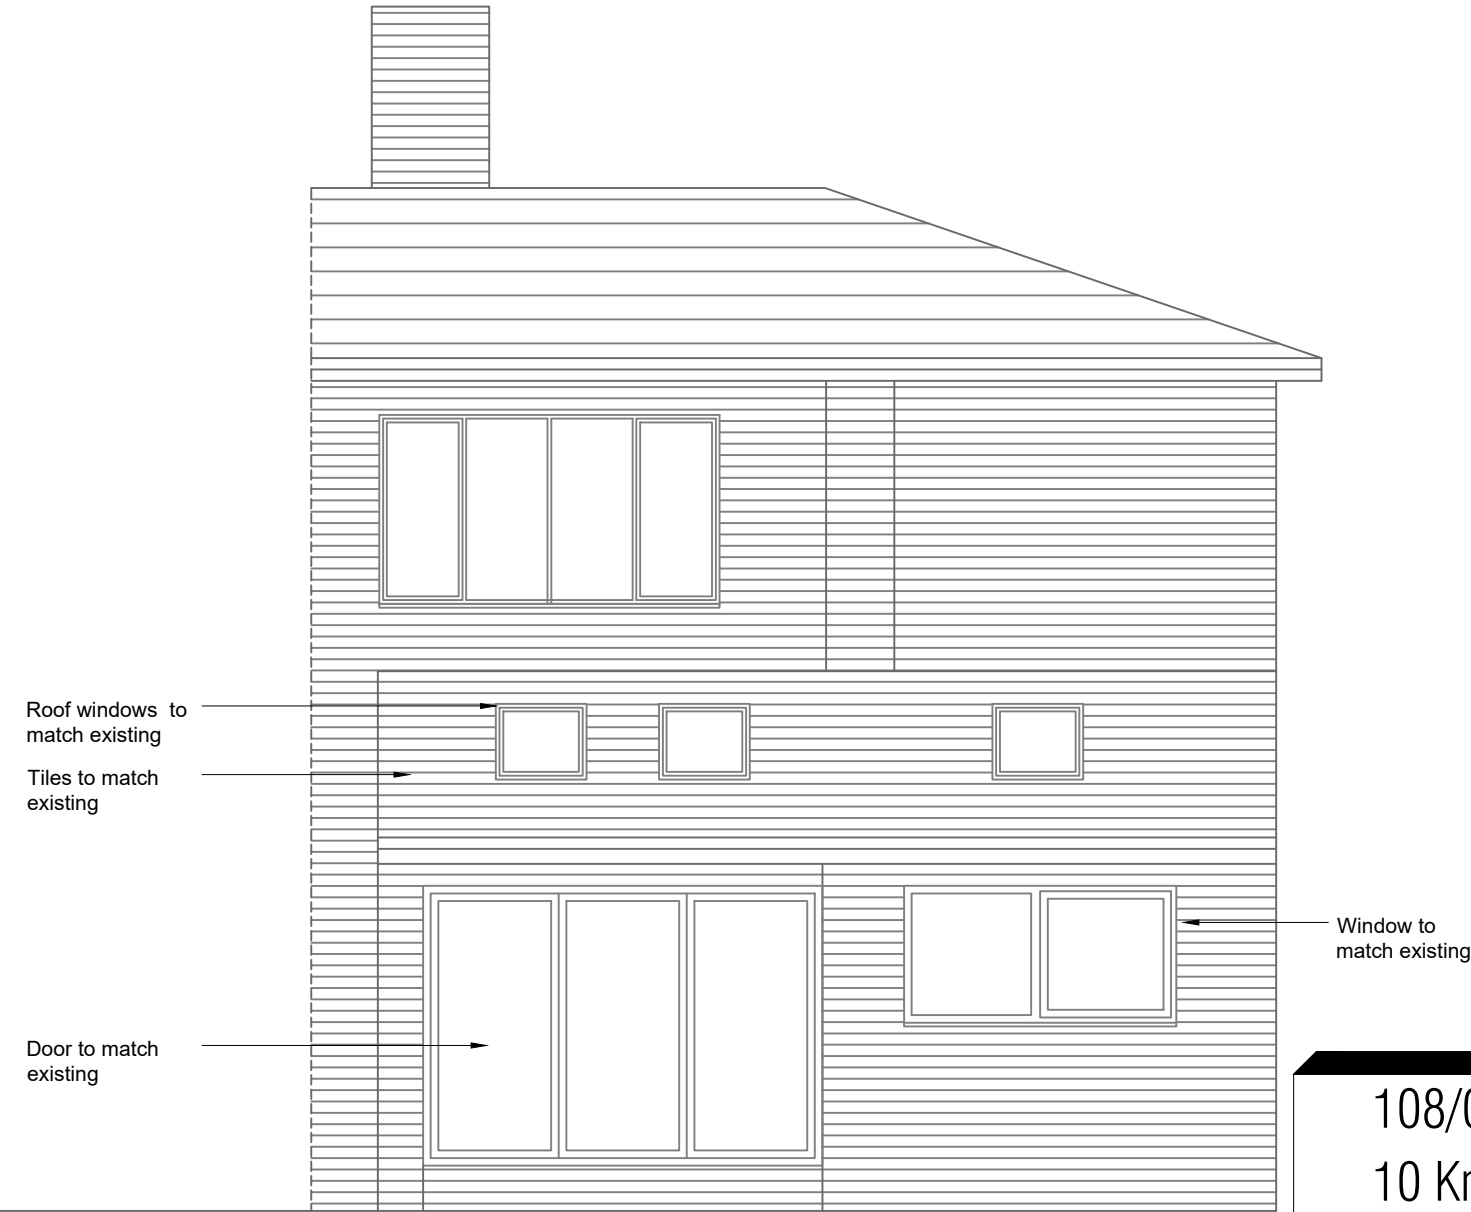

PROPOSED WEST ELEVATION



PROPOSED NORTH ELEVATION



108/08 Proposed Elevations
10 Knowle Drive
Prestwich

SCALE - 1:50@A3