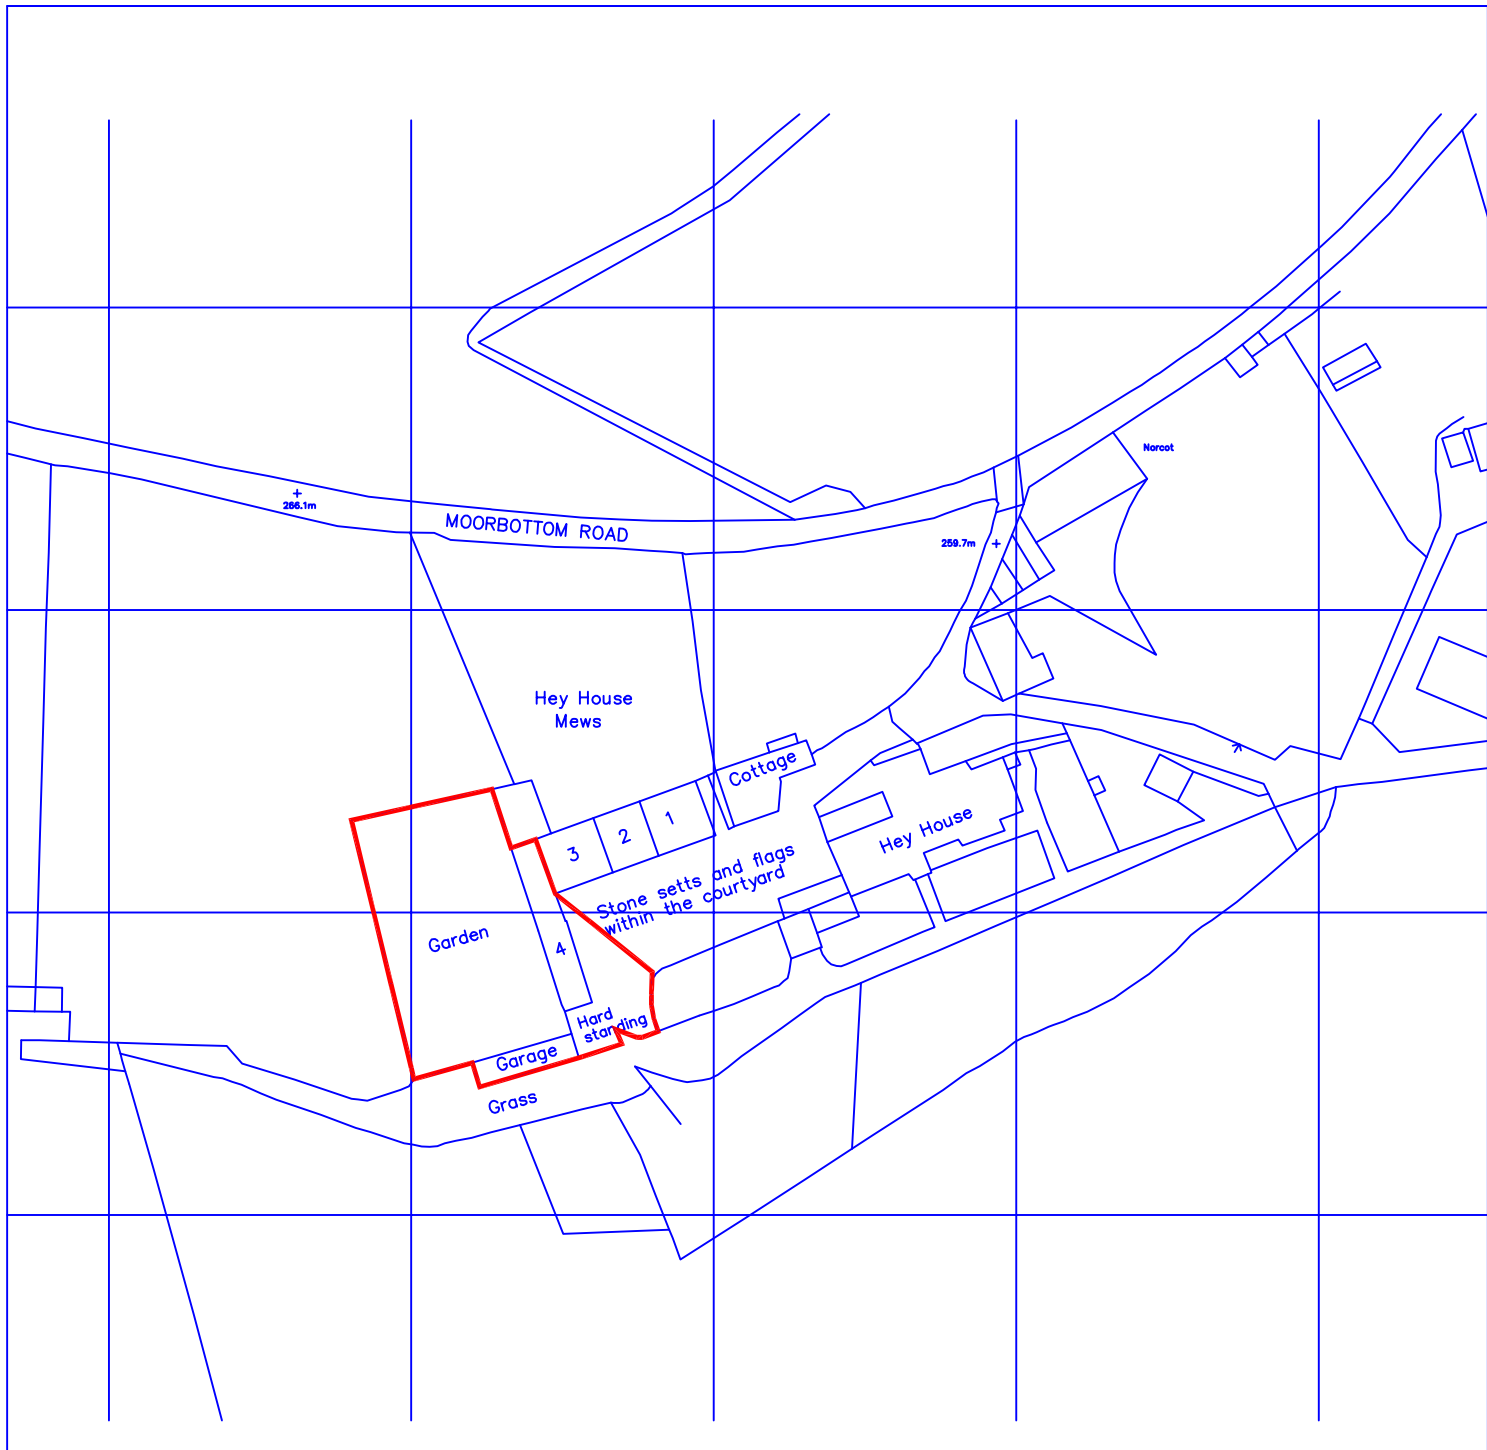


A Title ownership only Indicated 02.12.2023

0 10 20 30 40 50 M

The Byre
4 Hey House Mews
Holcombe Old Road
Holcombe BL8 4QS

scale 1:1250@A4
November 2023

LD1-01A Location Plan

PPY design Ltd