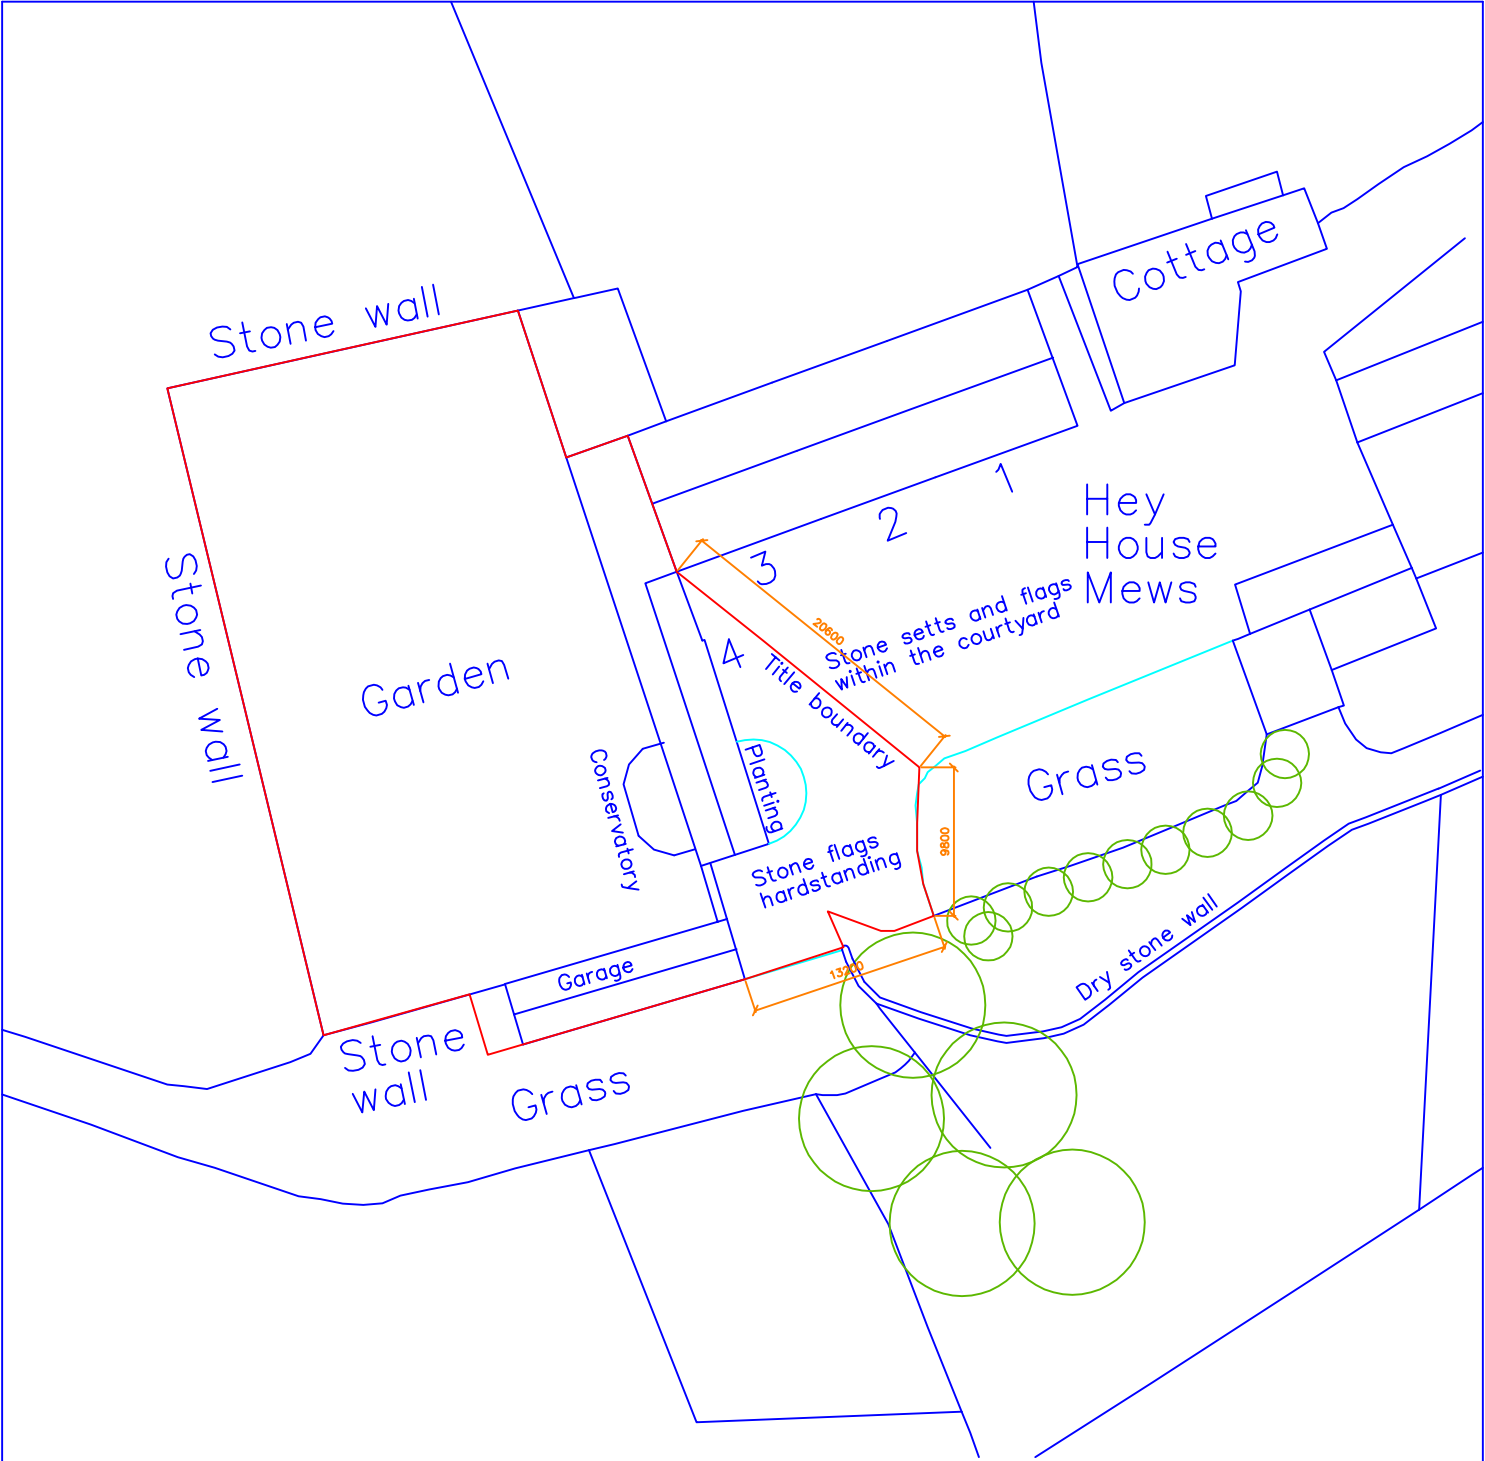


0 10 20 30 m

The Byre 4 Hey House Mews Holcombe Old Road Holcombe BL8 4QS	
scale 1:500 at A4 December 2023	
LD1-08	
Existing Block Plan	
P P Y design Ltd	