


PLANNING

REV	DESCRIPTION	INTL	CHK	DATE
A	for client comment	MV	TW	14.10.21
B	planning issue	MV	TW	25.10.21




Front Elevation (North)

1 : 50

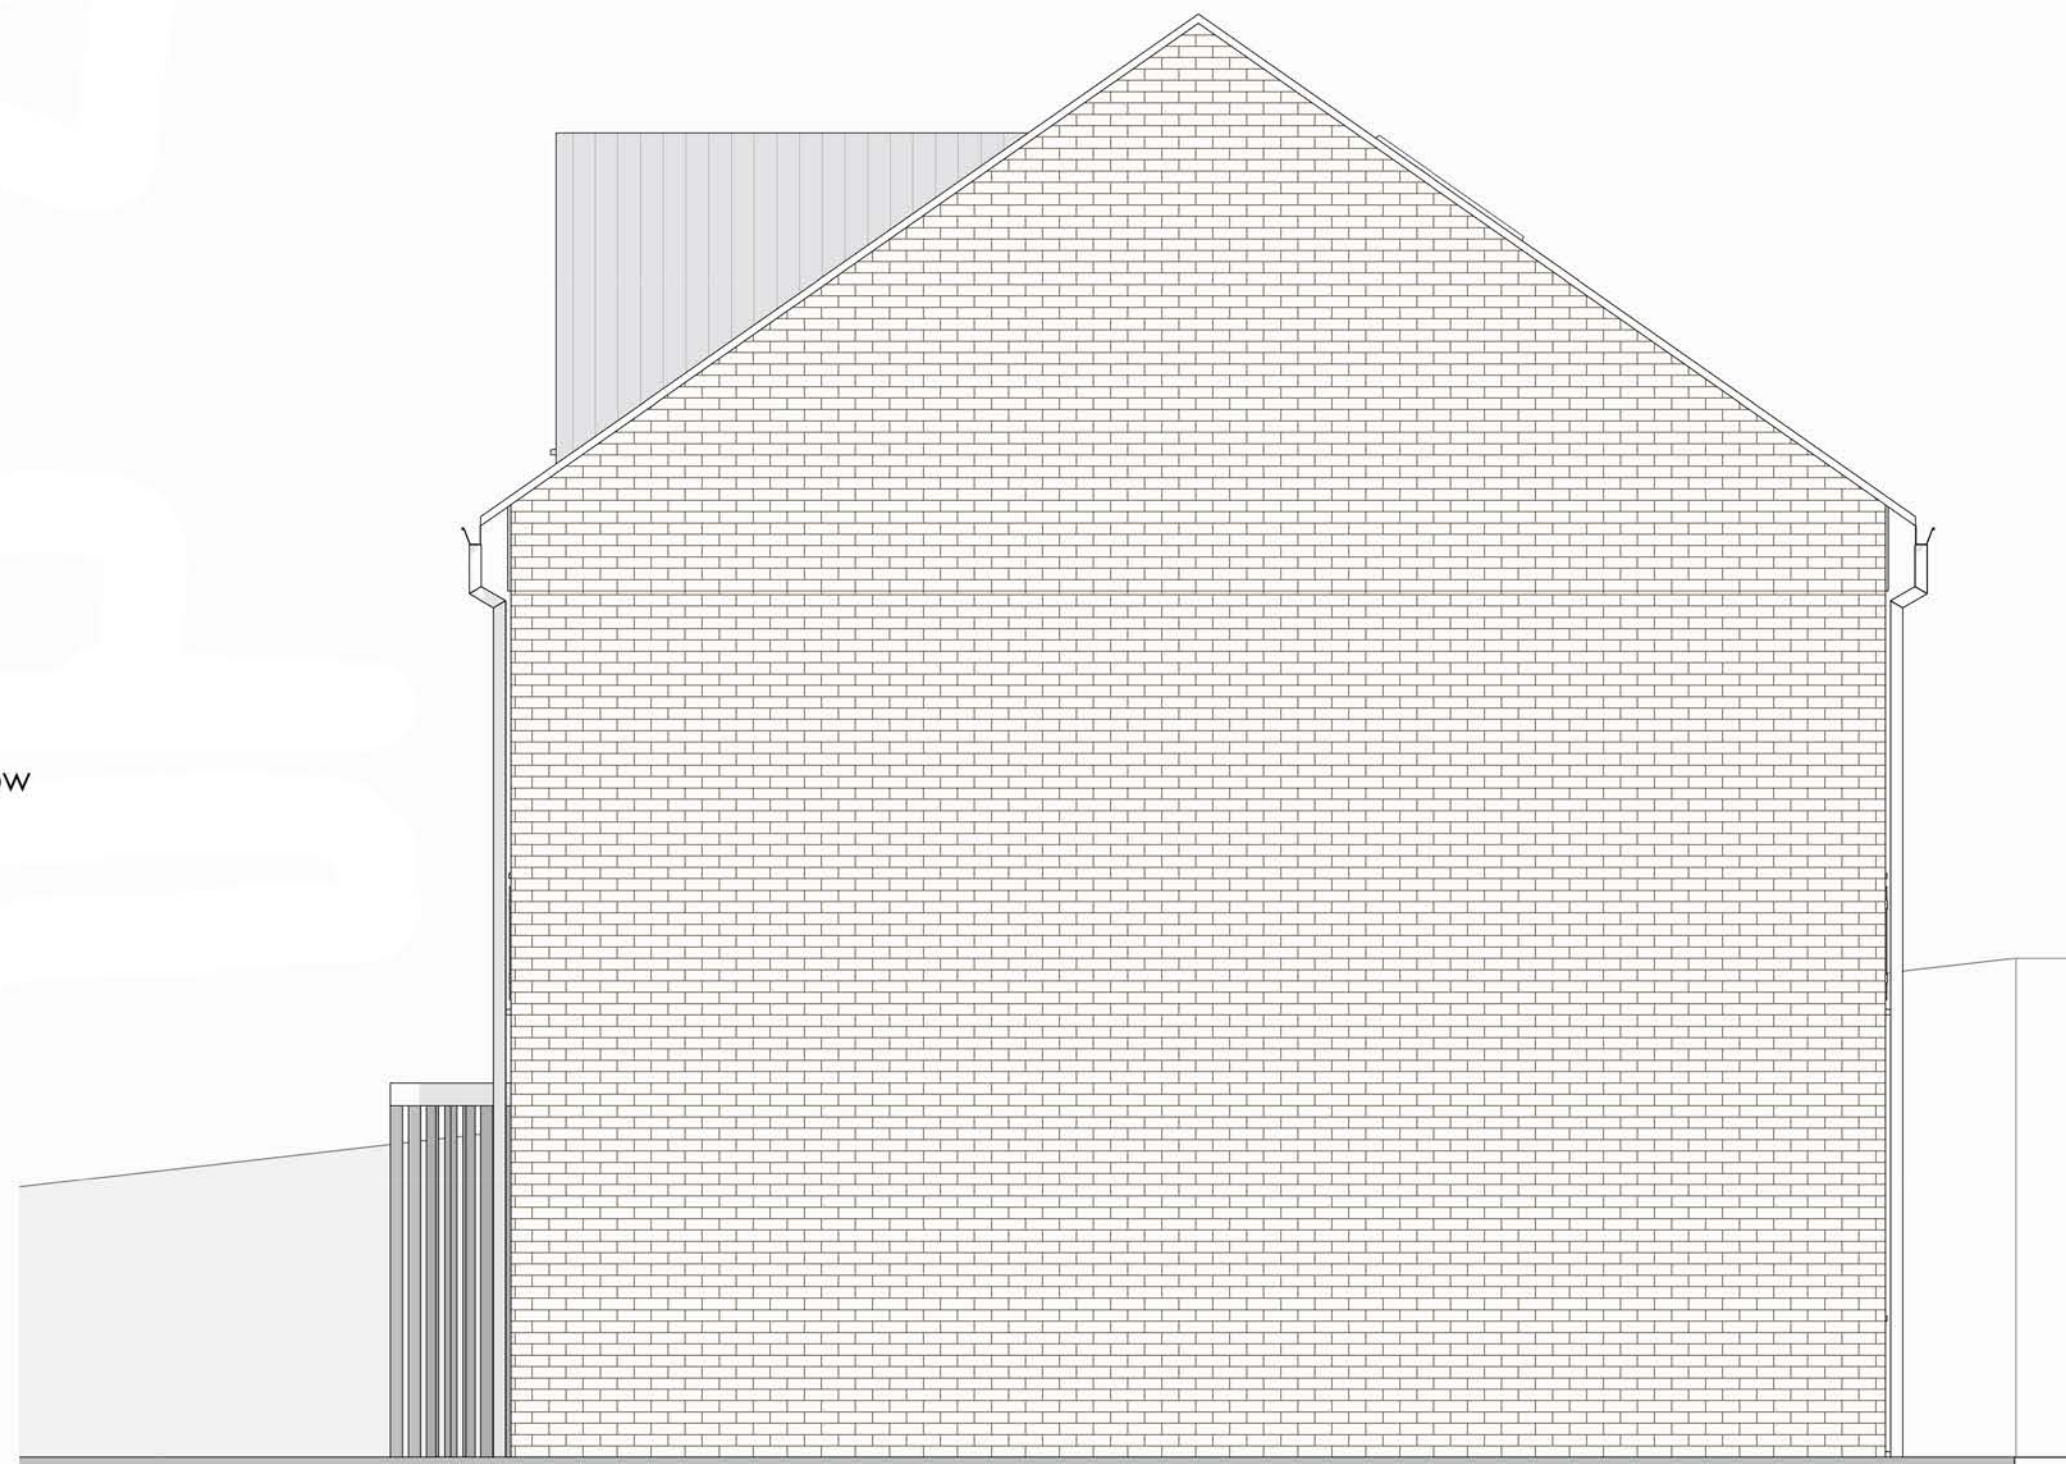

Side Elevation (West)

1 : 50

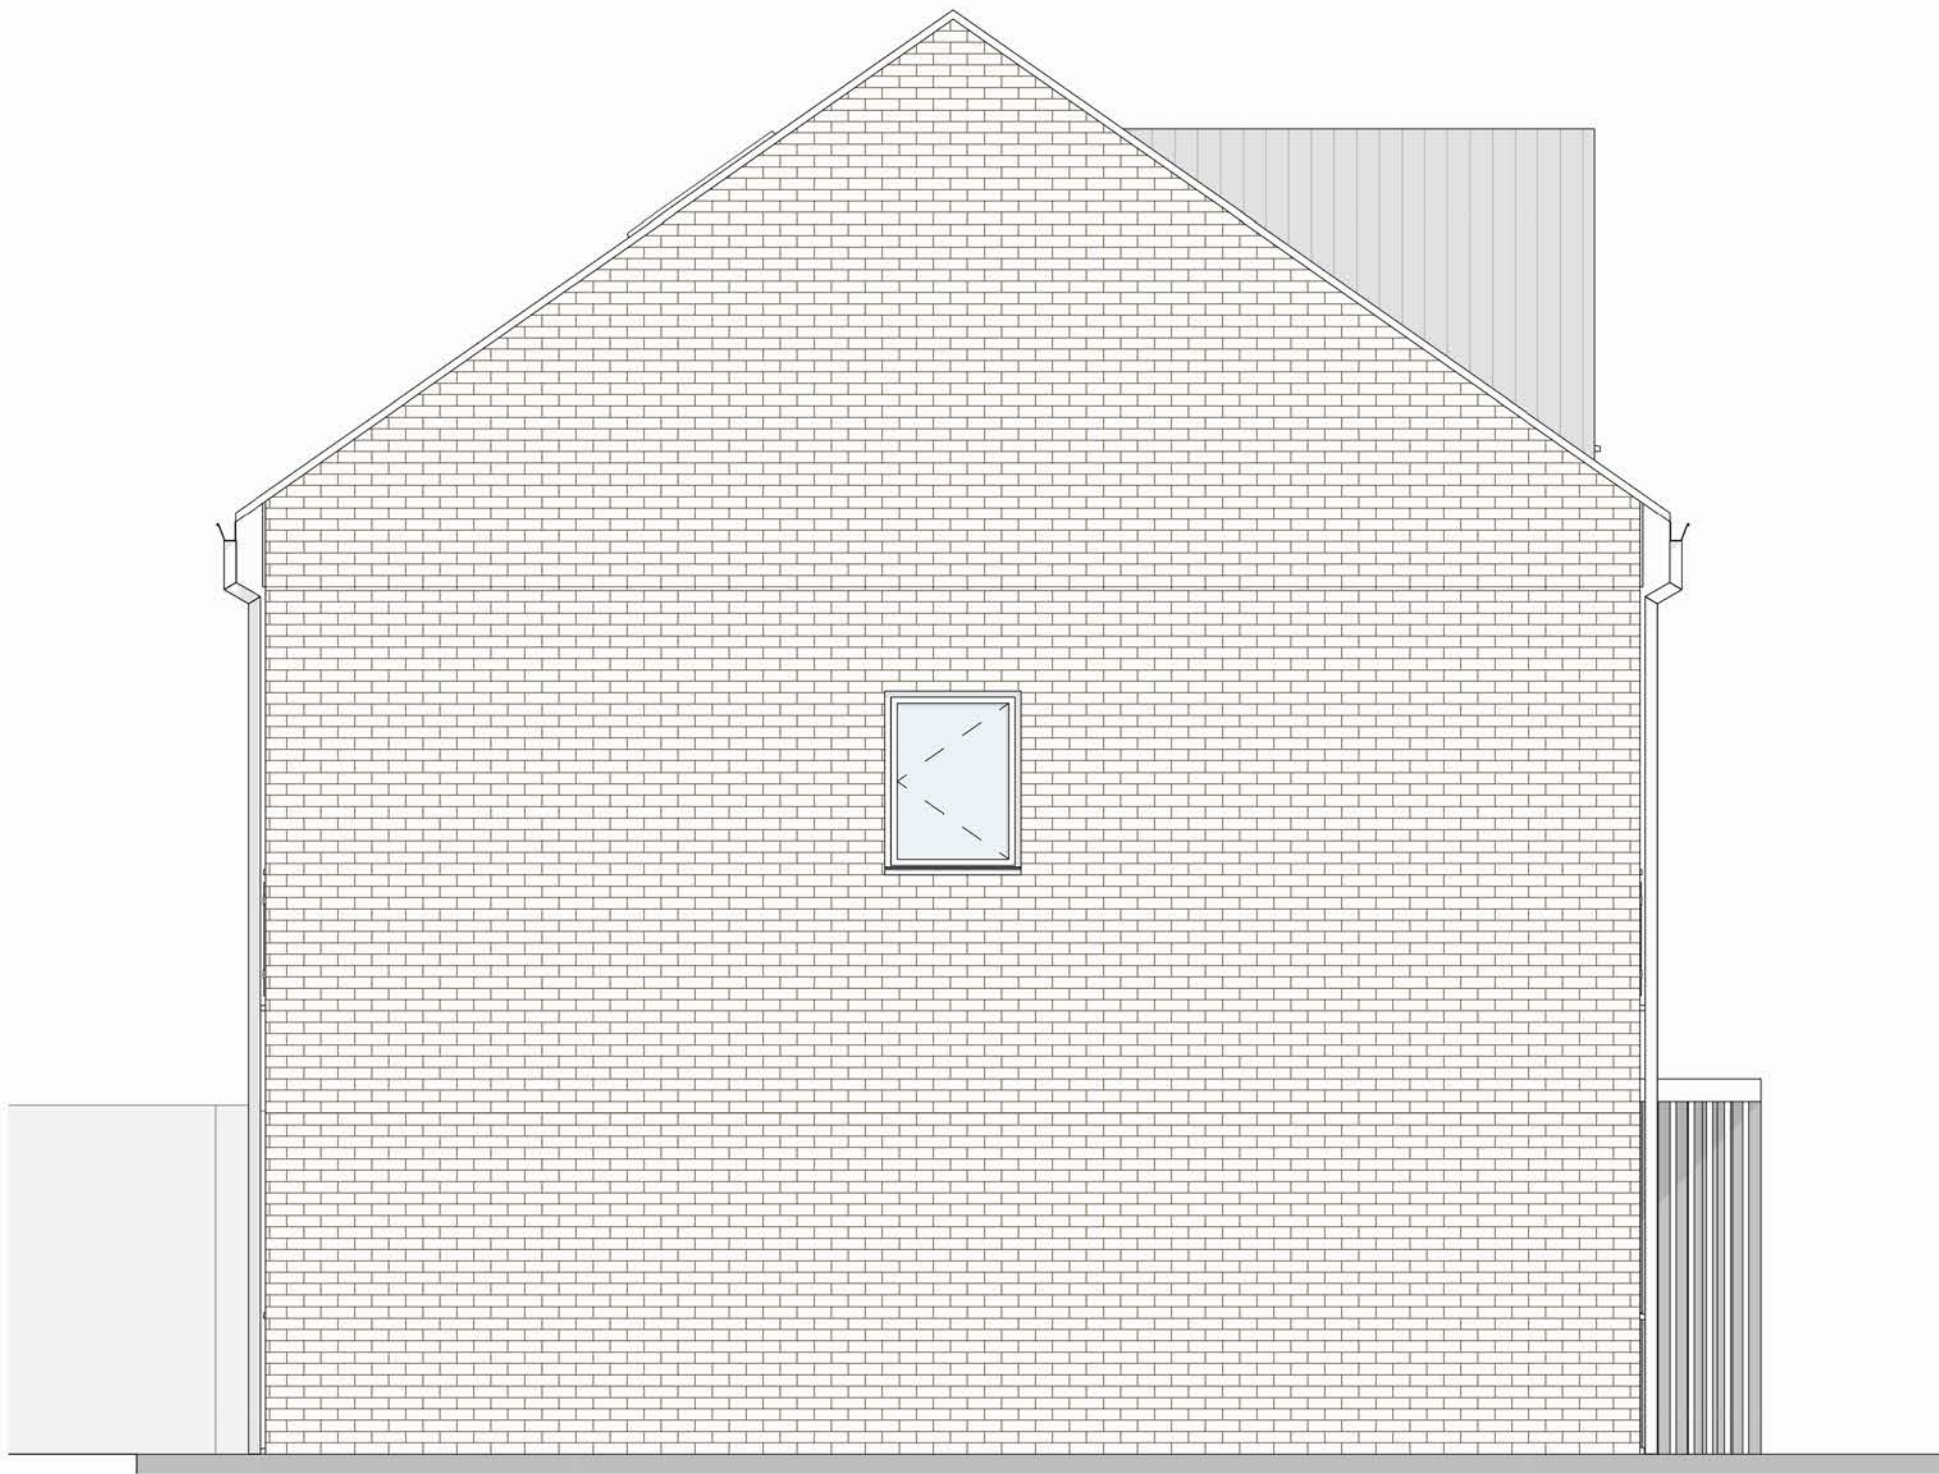

Side Elevation (East)

1 : 50



Rear Elevation (South)

1 : 50

0 1 m 5 m