

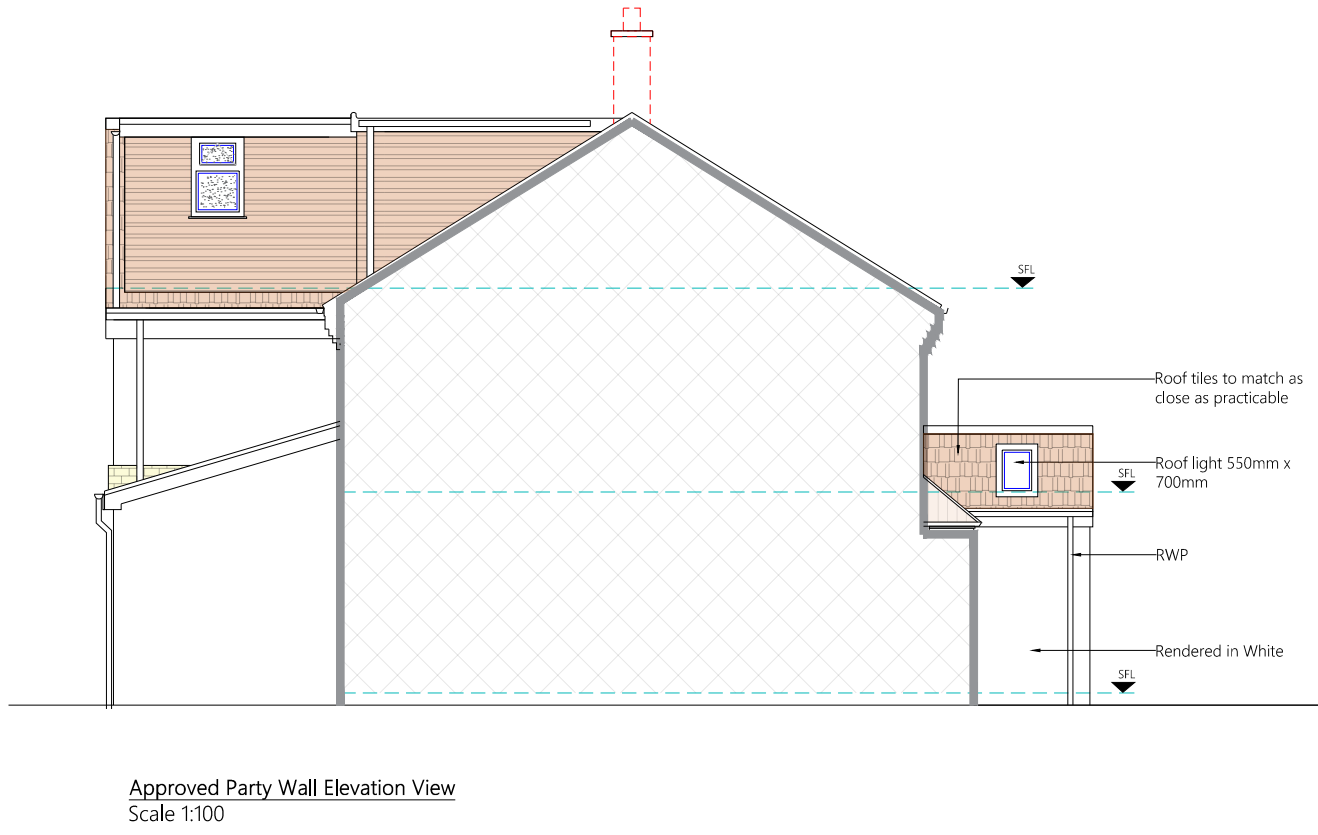
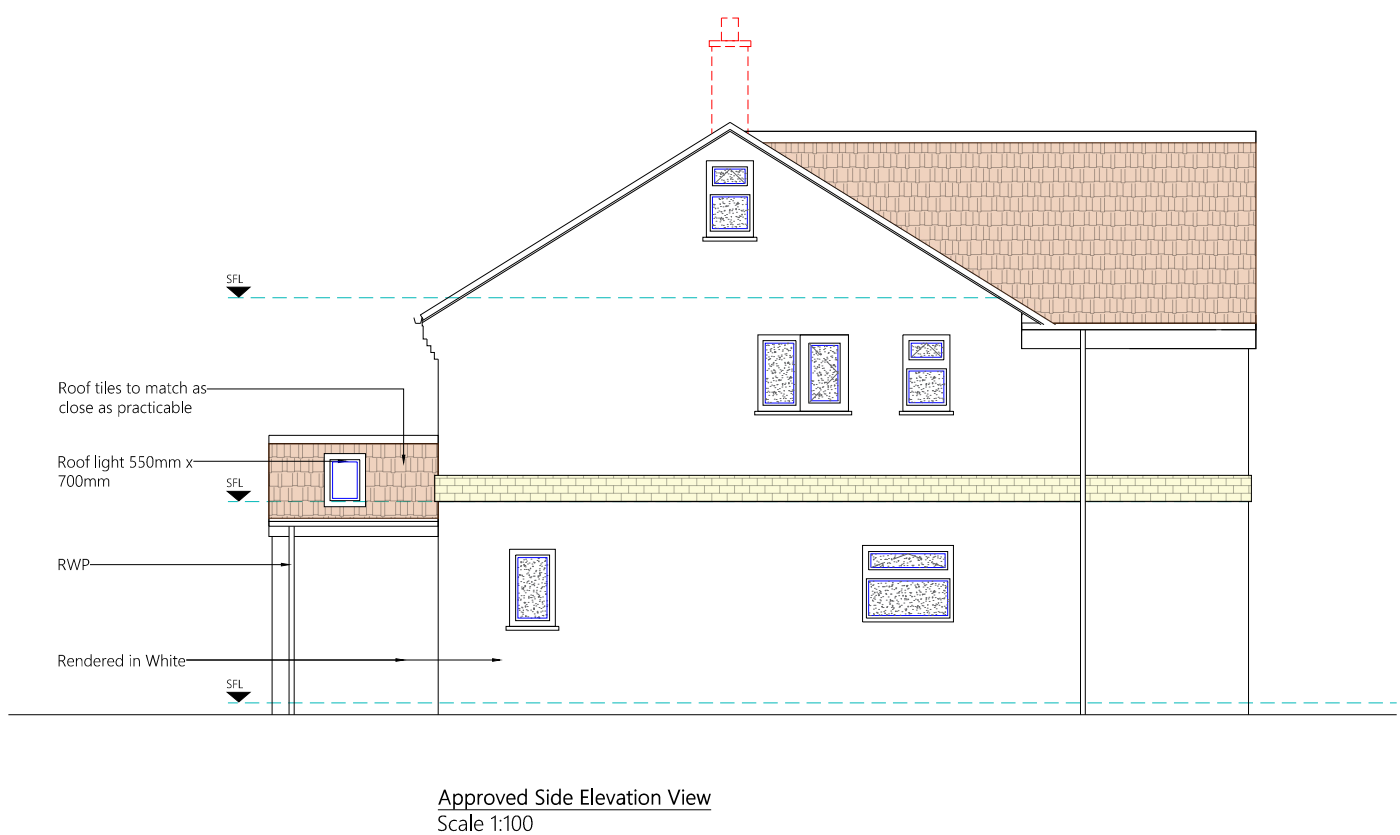
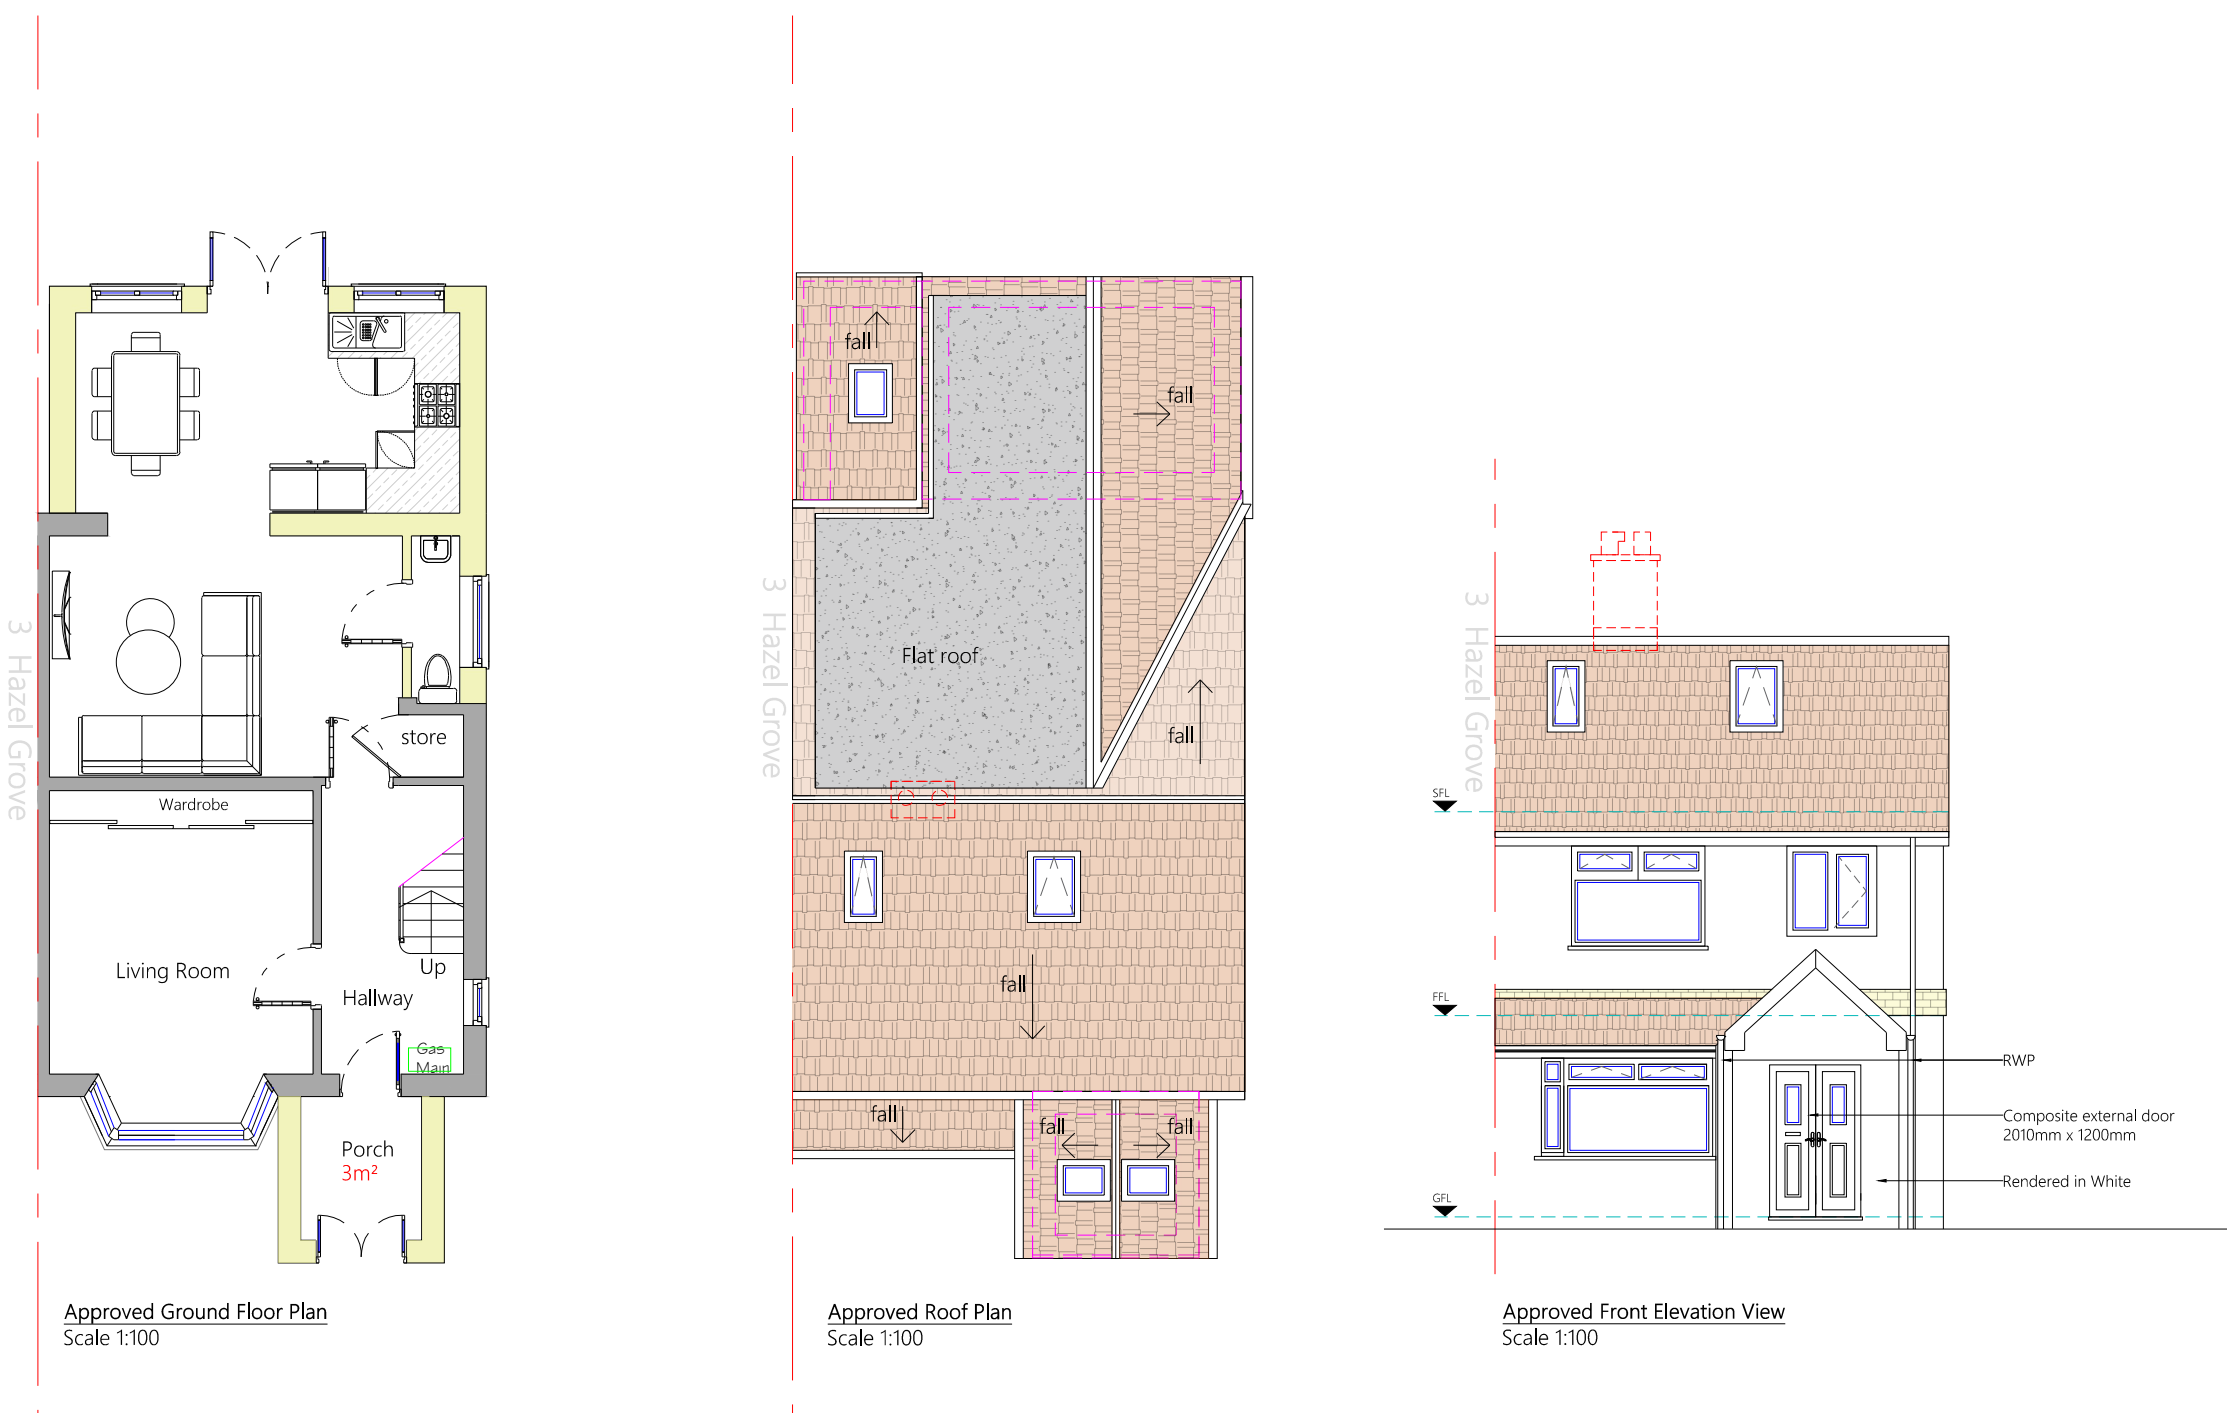
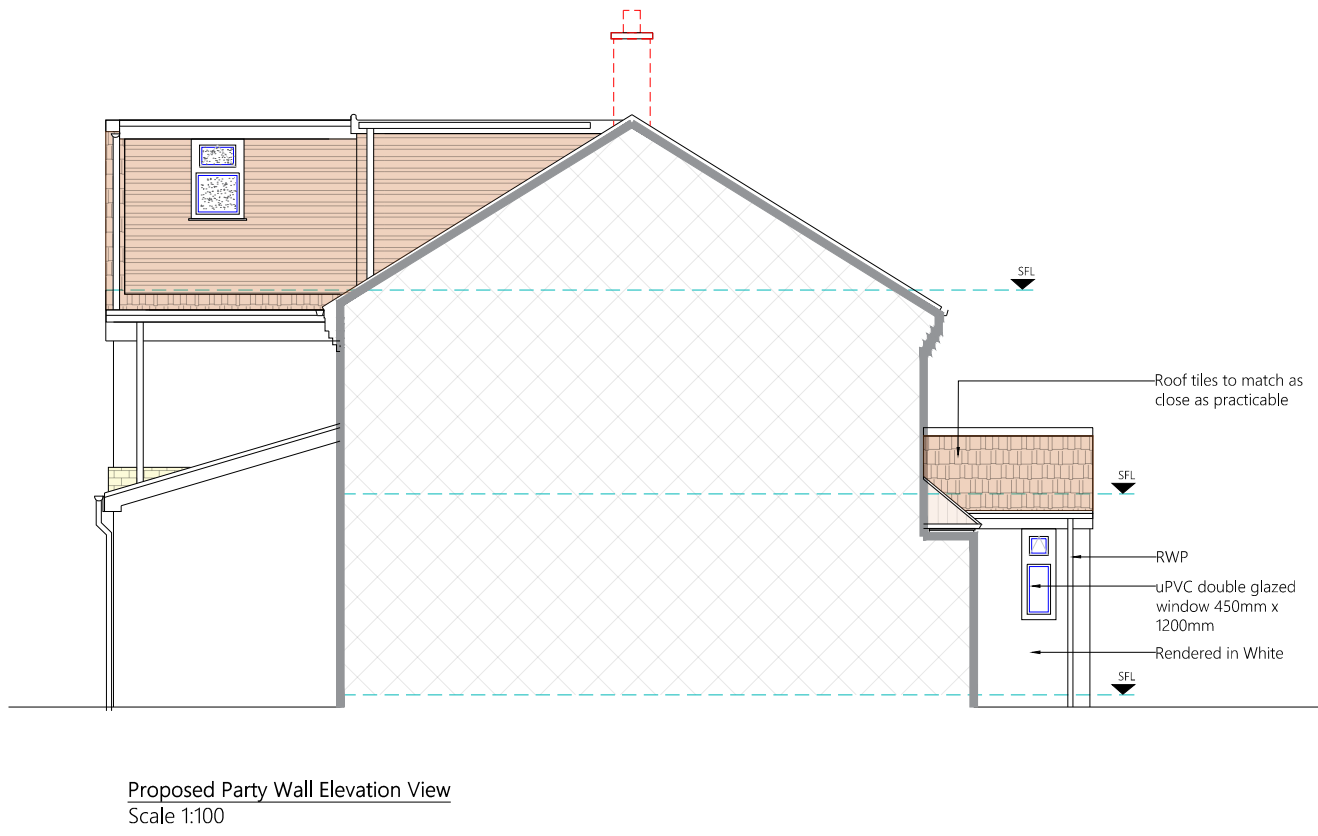


Approved Plans

Application Number: 72788

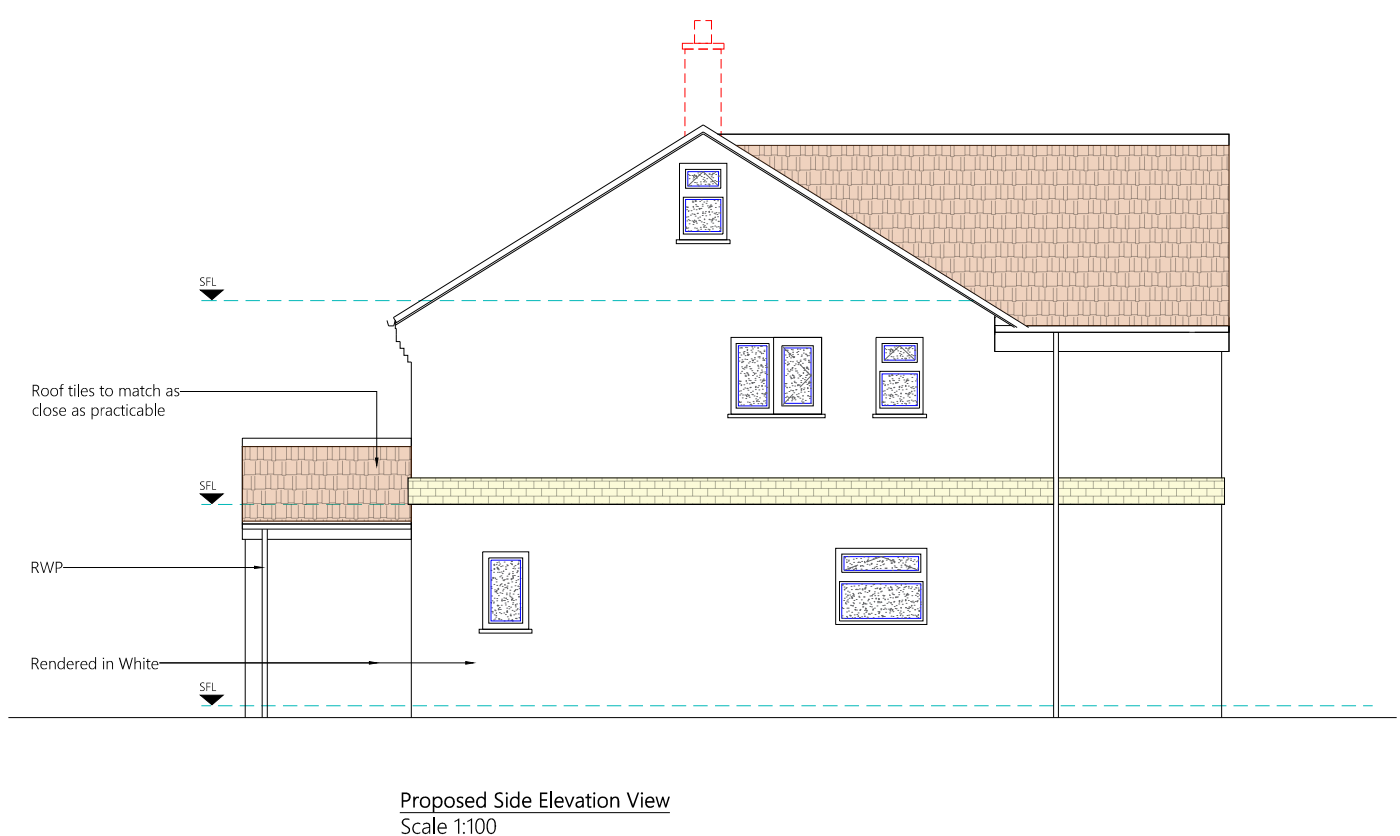

Proposed Amendments

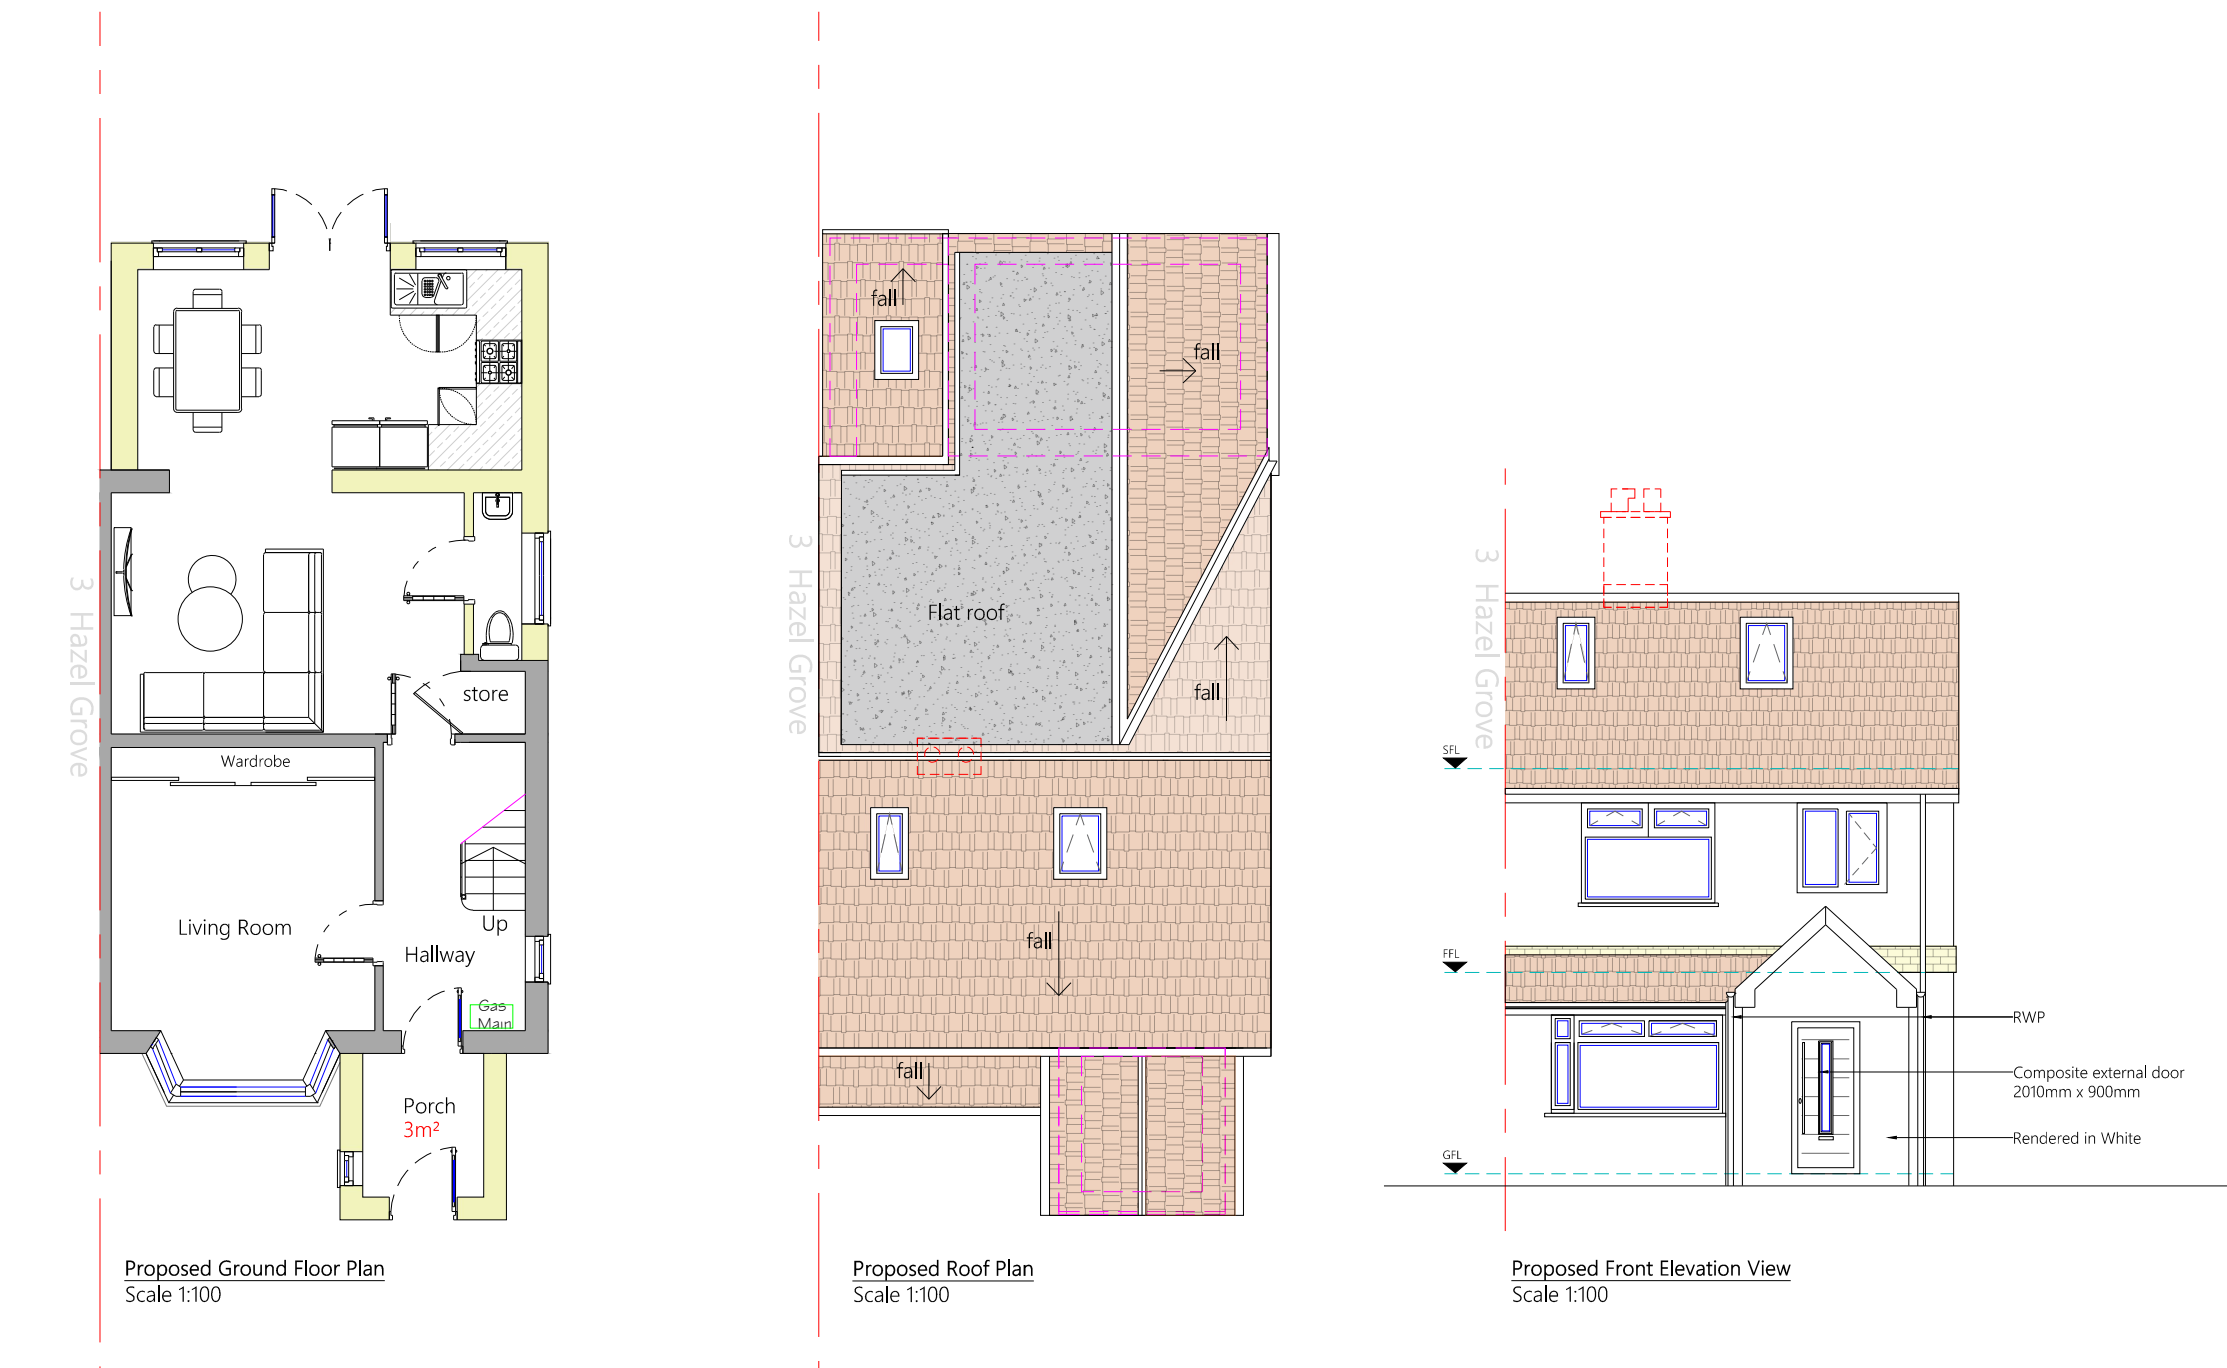

GENERAL NOTES

- The contractor must check the site and the approved drawings before commencing the works and must take any working measurements as necessary and any discrepancy must be reported to the client.
- Work shall comply with any current relevant BS/codes of practices and confirm to the Building Regulations including the latest amendment. The contractor is responsible for setting out the works.

Project Address
4 Hazel Grove
Radcliffe
Manchester
M26 1DD

Project
Porch minor alteration, including omission of the rooflight, addition of side facing window and replacing double door to a single door

Drawing No. Drawing Status
NMA240-2/26 Planning

Scale
1:100

Date
05/08/2026

Drawn by
AT
Paper size
A1
Key
Boundary

Revision Date

AT A. Design
10 Whitmore Road
Manchester
M14 7RG
ata_design@hotmail.com
07830039347