


NORTH

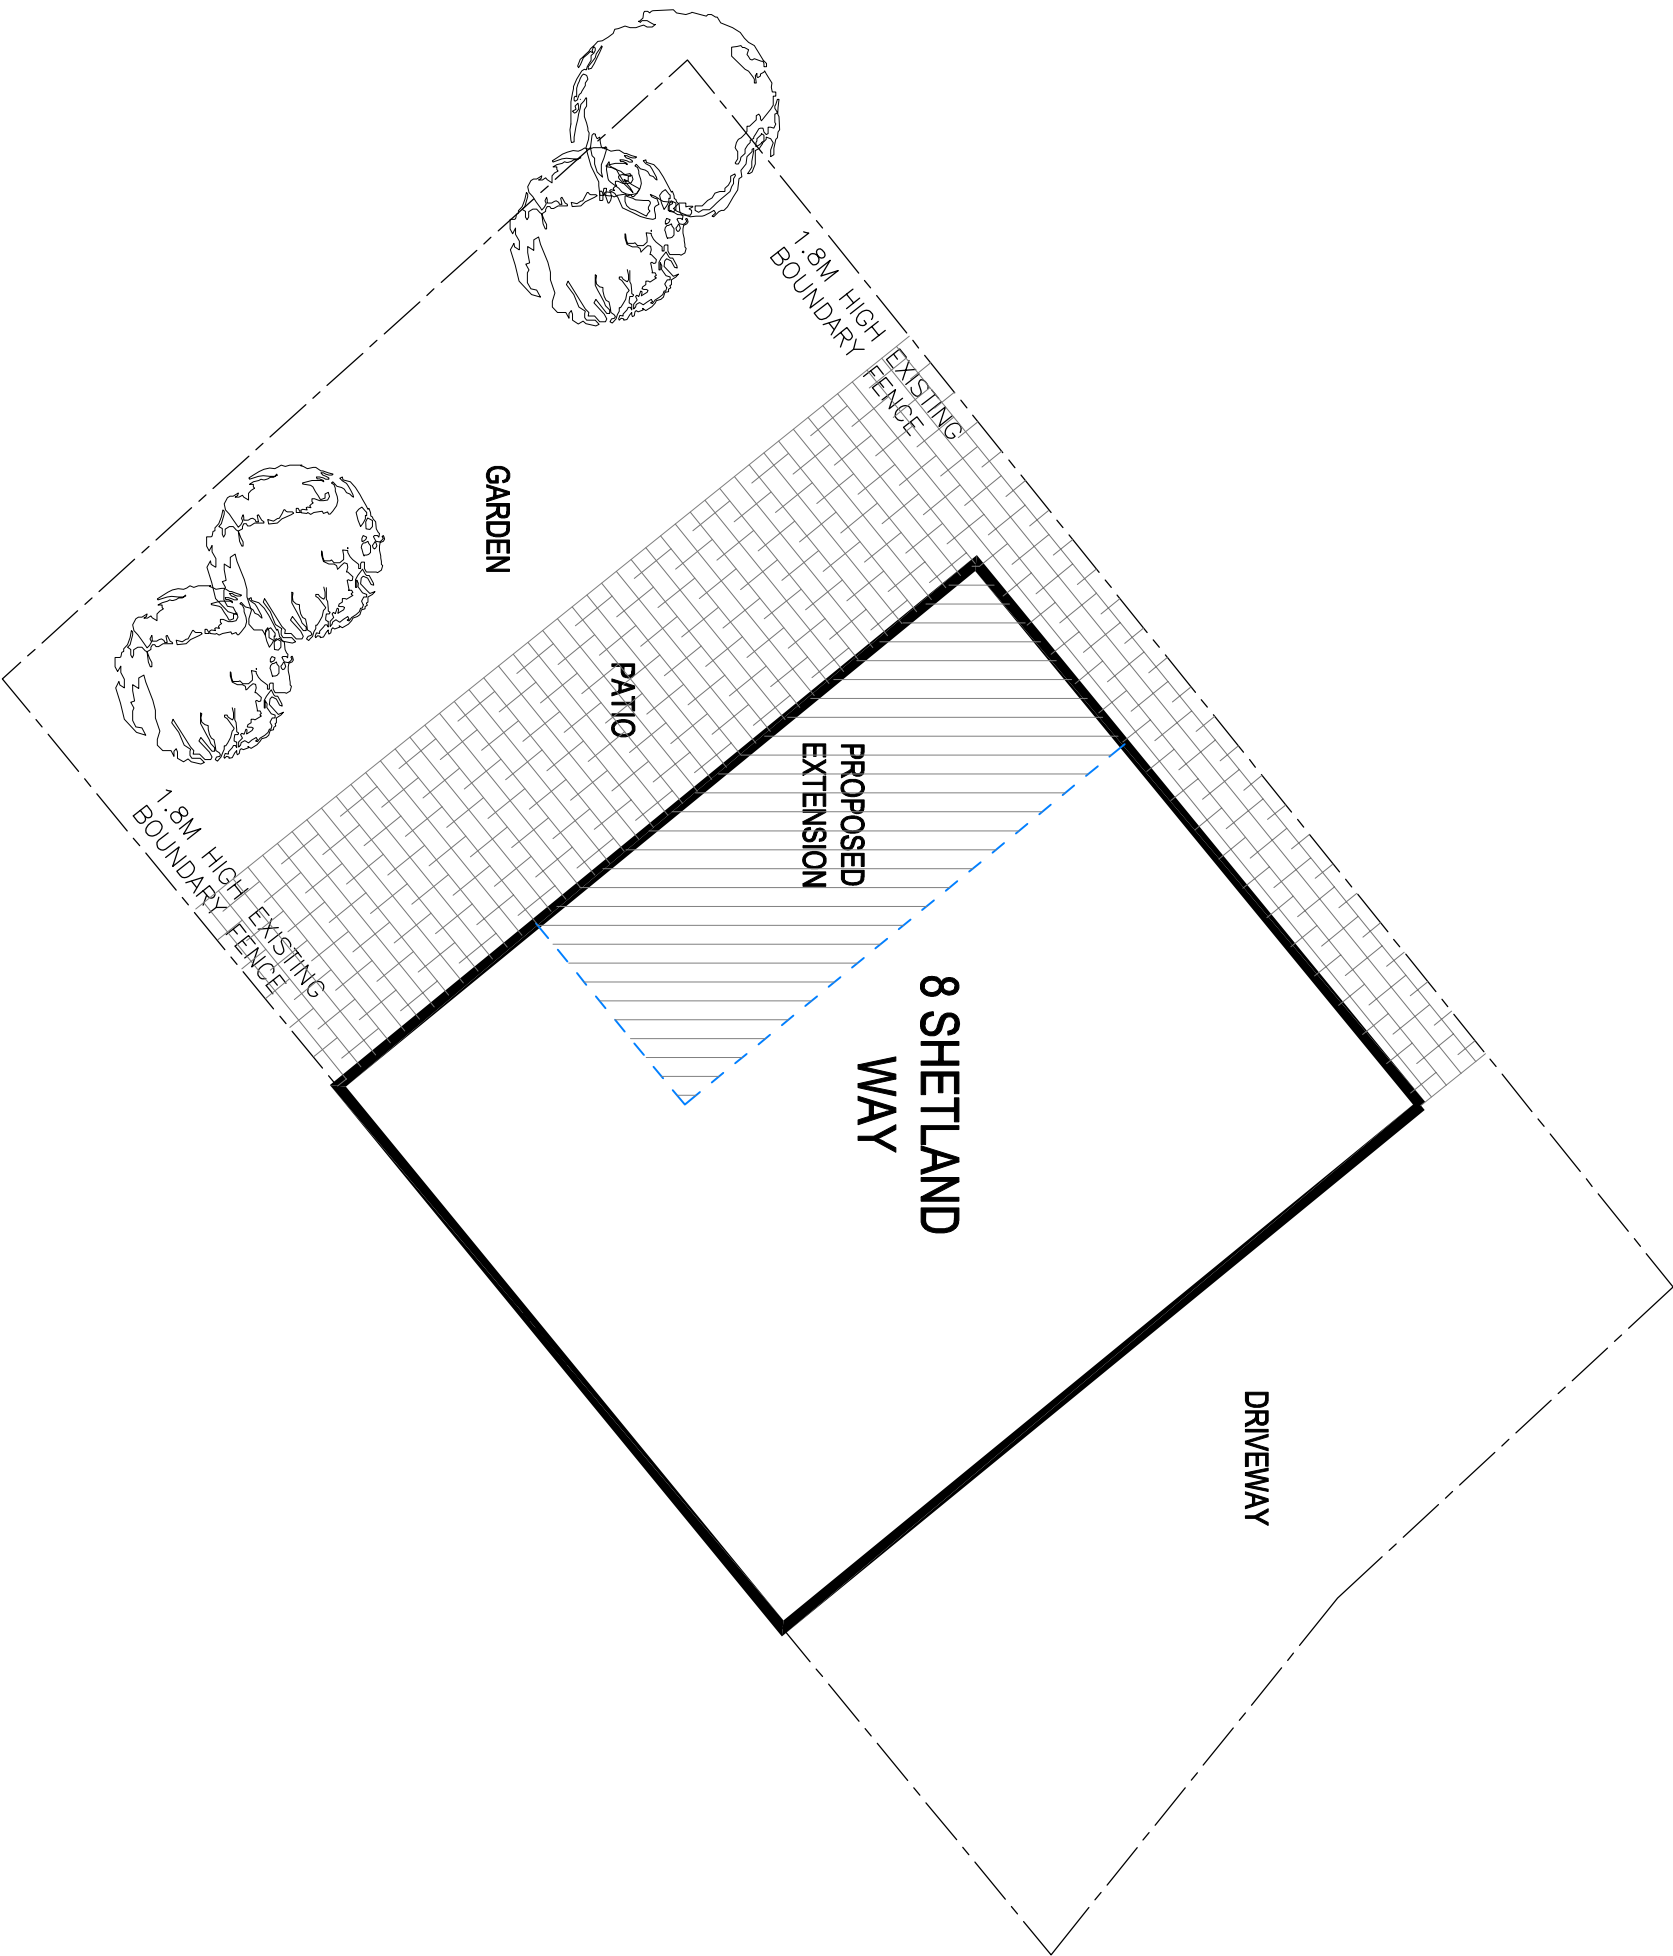

©2020 architects ltd 2020 | This Drawing is to be used in conjunction with all other project associated drawings and information. Do not distribute this drawing or any part of it without the written consent of architects ltd. This drawing is for information only and is not a contract. The drawing is the property of architects ltd.

qmw+q architects The Annex Lowerfield Farm Oswaldtwistle Lancs B55 6AA Architects Registration Board Tel: 01254 485848 Email: info@qmw-architects.com Web: www.qmw-architects.com Private Residential Housing Commercial Conservation Domestic						Client MRS_A_ROWLANDS		Scale 1:100		Sheet Size A3		Job Number 21-061		Drawn By AW		Checked AW	
Project 8_SHETLAND_WAY RADCLIFFE		Drawing Title PROPOSED_SITE_BLOCK PLAN		Drawing Status PLANNING		Drawing Number PL/05		Revision -		Final Issue NOV_2021							