


revisions:

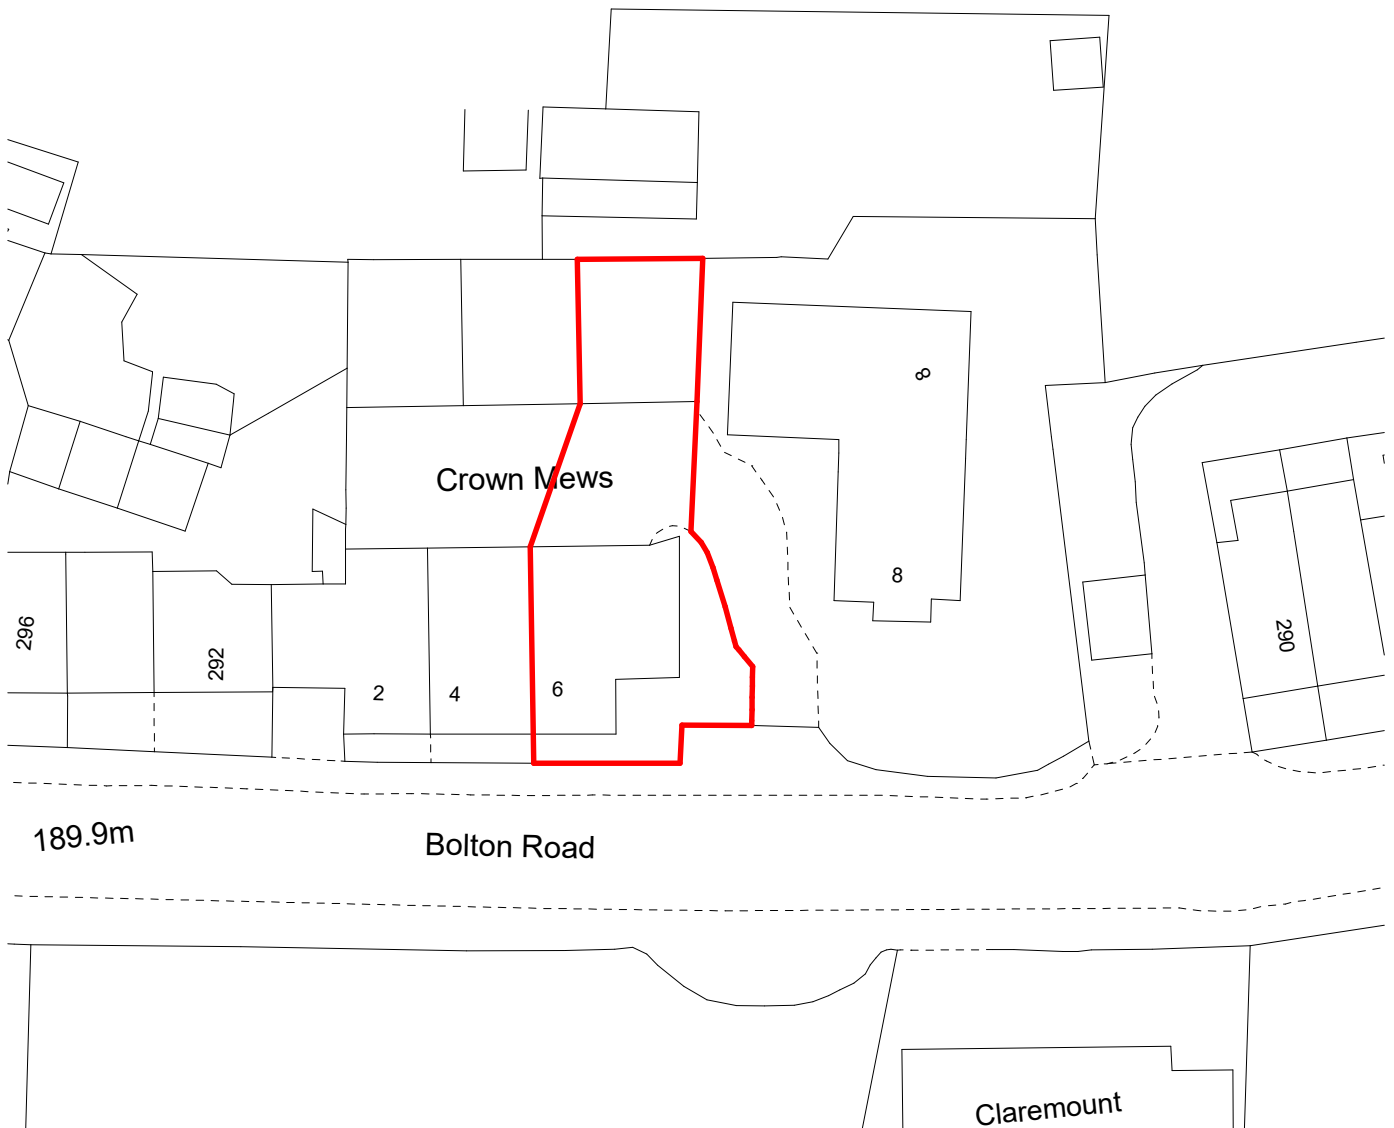

© Crown copyright 2021 Ordnance Survey 100053143

AREM architectural design

Client : Skills & Caldwell

Conservatory

6 Crown Mews Hawkshaw

Sheet : Location Plan

Drawing No :	AD2108	01	A
--------------	--------	----	---


scale : 1:1250, 1:500 @A4

date : 08.10.21

drawn : rk check : emma.aremdesign@gmail.com

8 Mint Street
Ramsbottom
Bury
BL0 0PE
07715535188

location plan 1 : 500

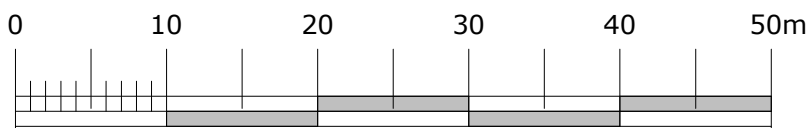

scale 1:500

© ALL DRAWINGS AND WRITTEN MATERIAL HEREIN CONSTITUTE THE ORIGINAL AND UNPUBLISHED WORK OF THE ARCHITECT/DESIGNER, AND THE SAME MAY NOT BE DUPLICATED, USED, OR DISCLOSED WITHOUT THE WRITTEN CONSENT OF THE ARCHITECT/DESIGNER.