
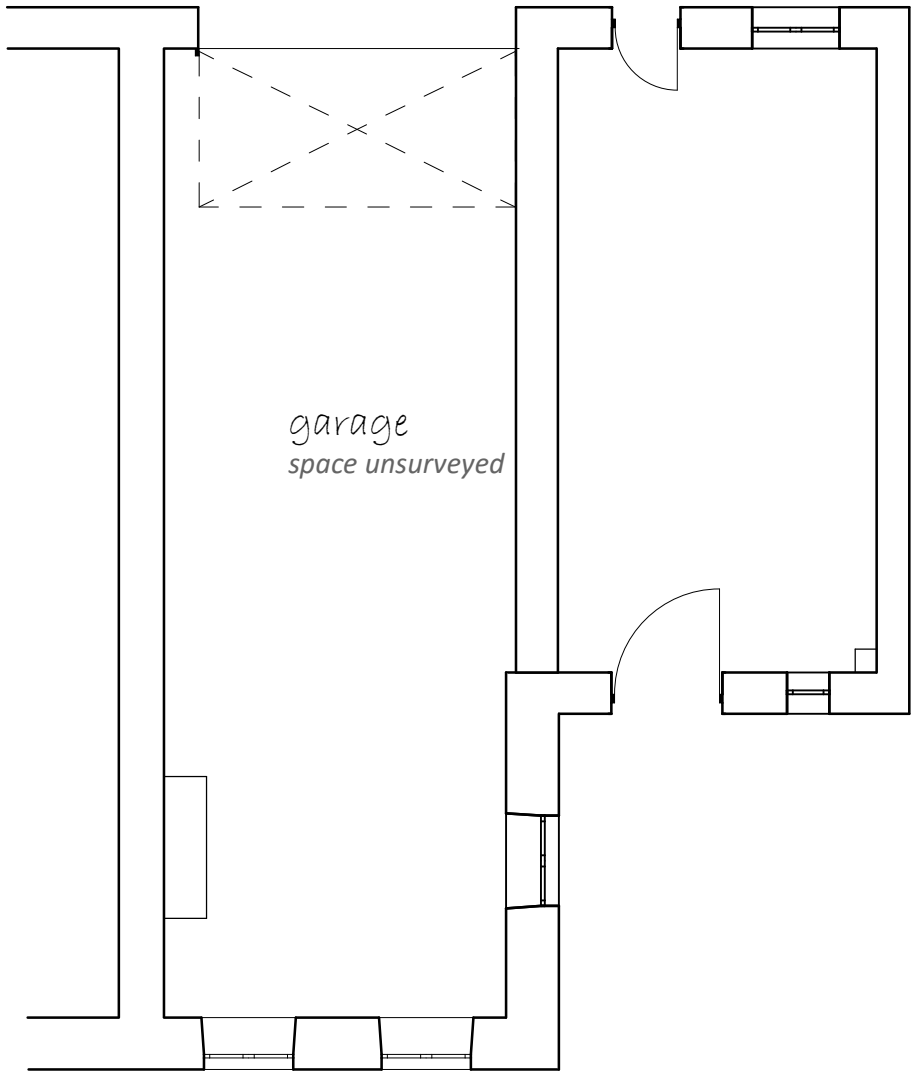



All dimensions to be checked on site before commencement of works. Do not scale from this drawing. Any discrepancies are to be notified to the Architect/Designer immediately **IF IN DOUBT - ASK!** Unless otherwise stated all dimensions are given in millimetres.

revisions:



A: 13.12.21 PLANNING ISSUE

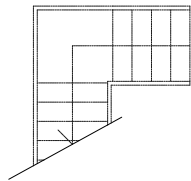

existing ground floor

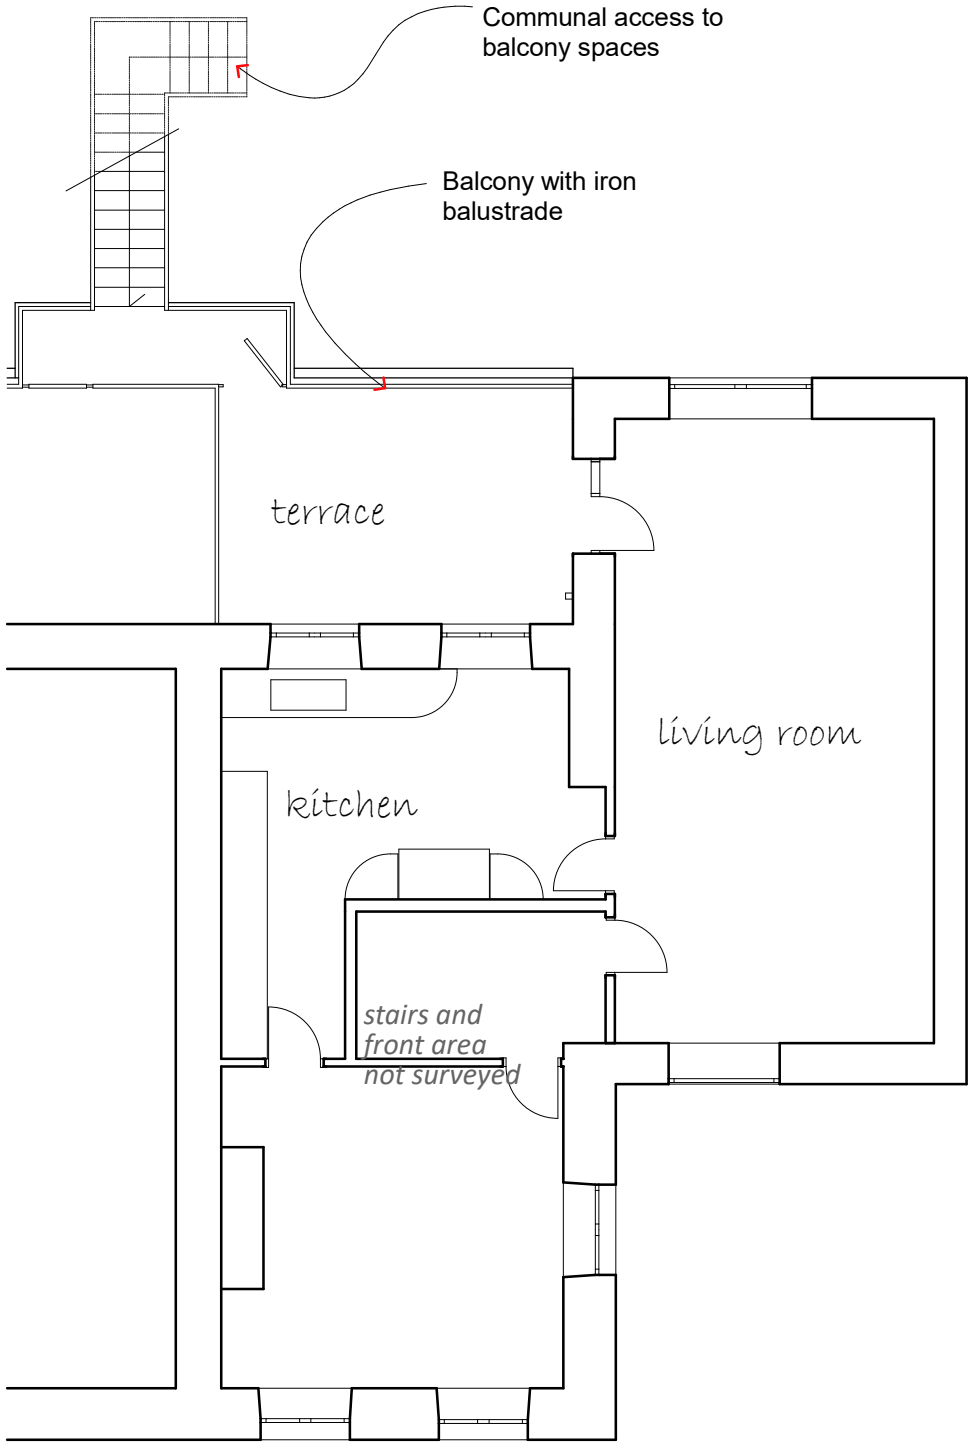

existing first floor

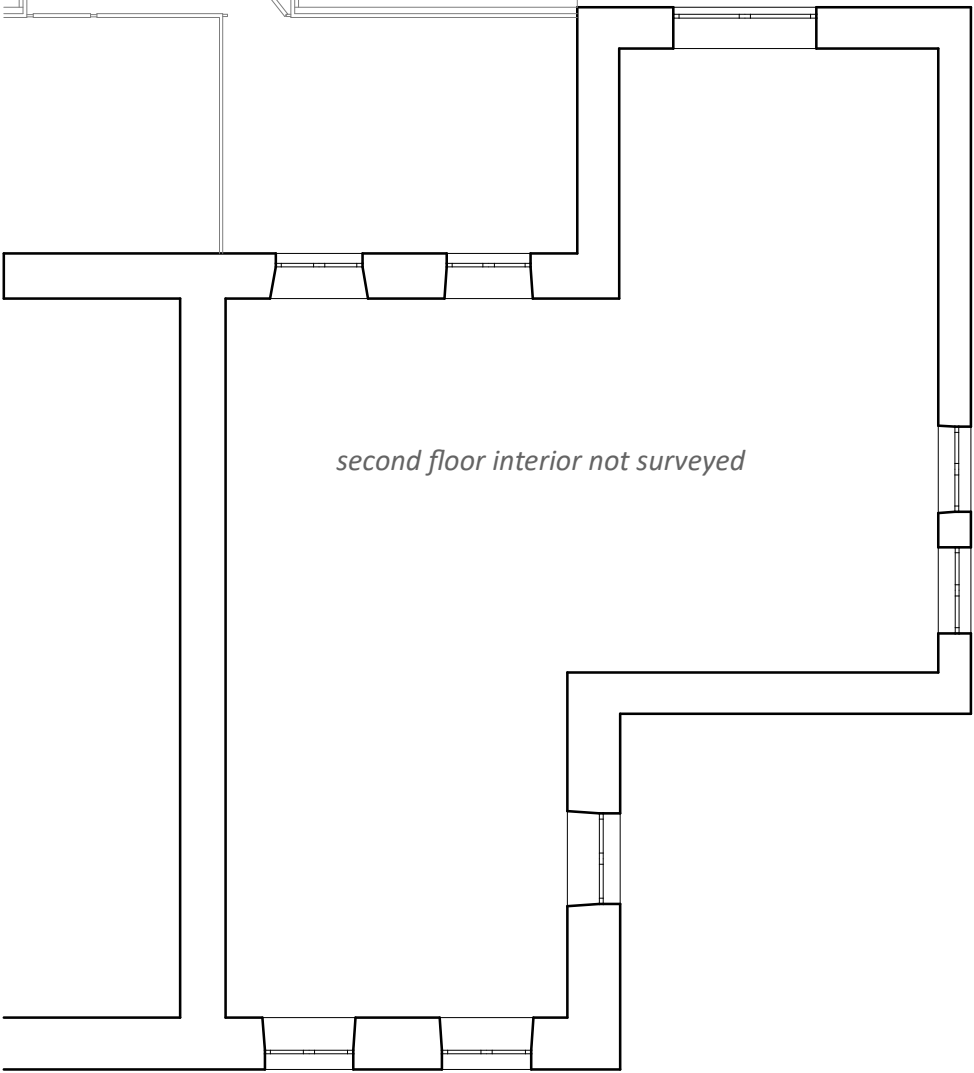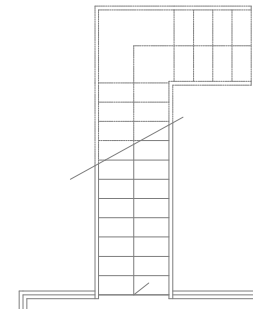

existing second floor

AREM architectural design

Client : Skells & Caldwell

Conservatory

6 Crown Mews Hawkshaw

Sheet : Existing Plans

Drawing No :	AD2108	02	A
--------------	--------	----	---

scale : 1:100 @A3

date : 01.07.21

drawn tk check: ep emma@aremdesign.co.uk

© ALL DRAWINGS AND WRITTEN MATERIAL HEREIN CONSTITUTE THE ORIGINAL AND UNPUBLISHED WORK OF THE ARCHITECT/DESIGNER, AND THE SAME MAY NOT BE DUPLICATED, USED, OR DISCLOSED WITHOUT THE WRITTEN CONSENT OF THE ARCHITECT/DESIGNER.

0 1 2 3 4 5 6 7 8 9 10m



scale 1:100

EXISTING PLANS 1 : 100