



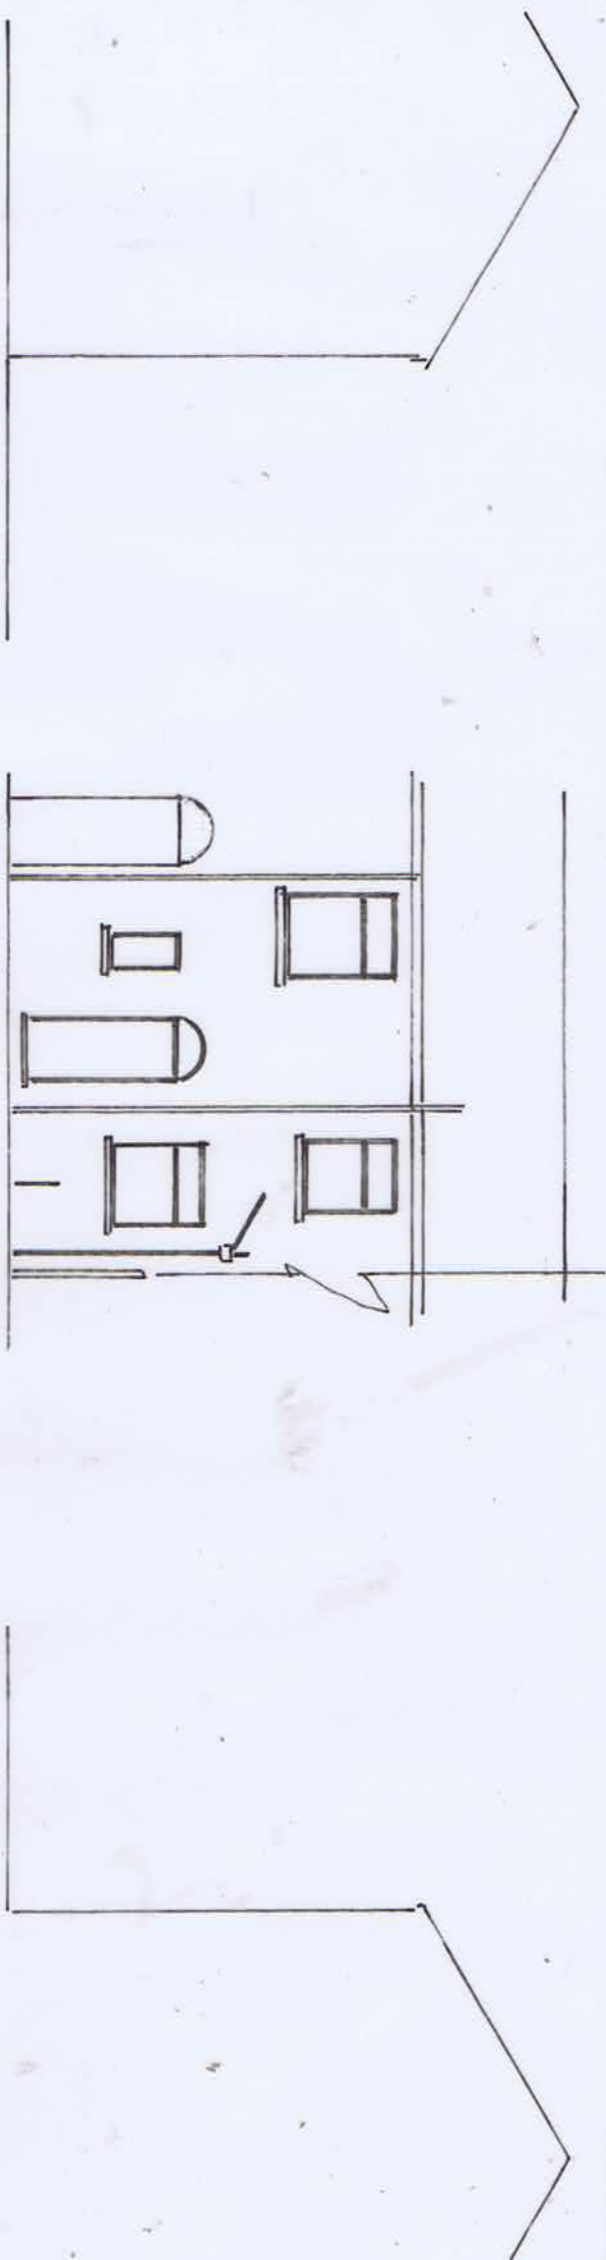


Ex Left Elev



Ex Rear Elev

Ex Right Elev


Extg Ground Floor Plan

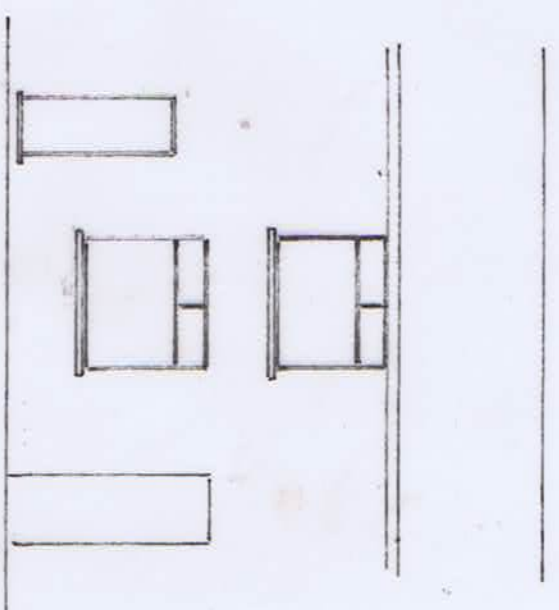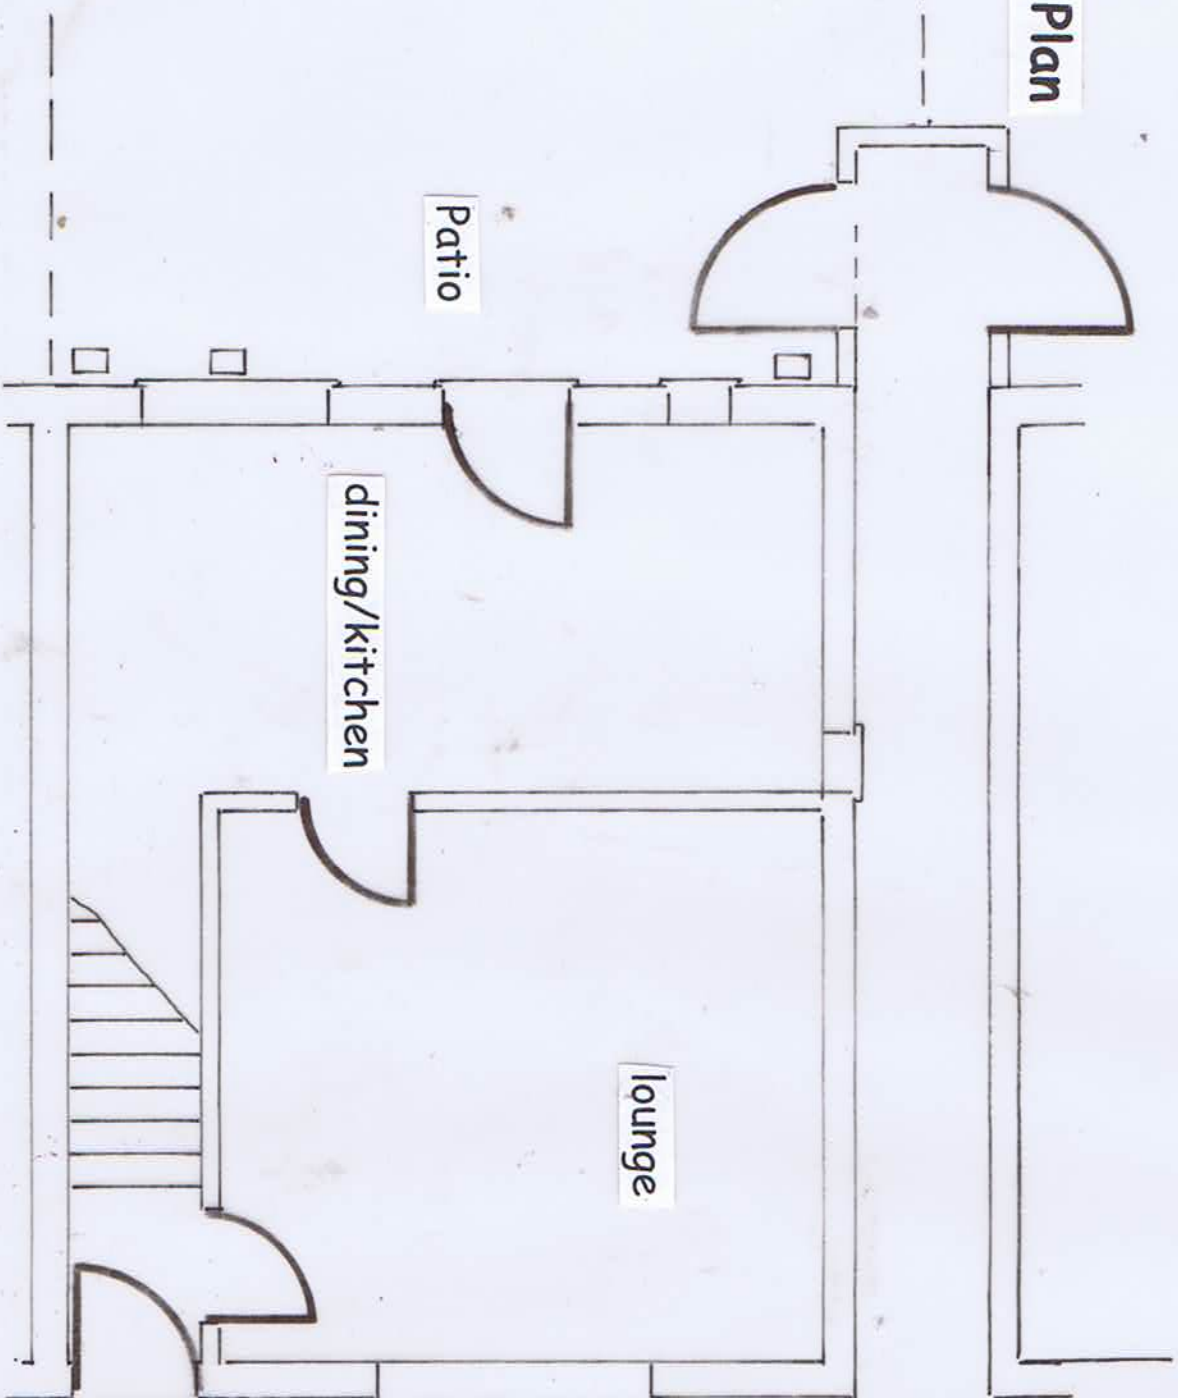


Ex Front Elev

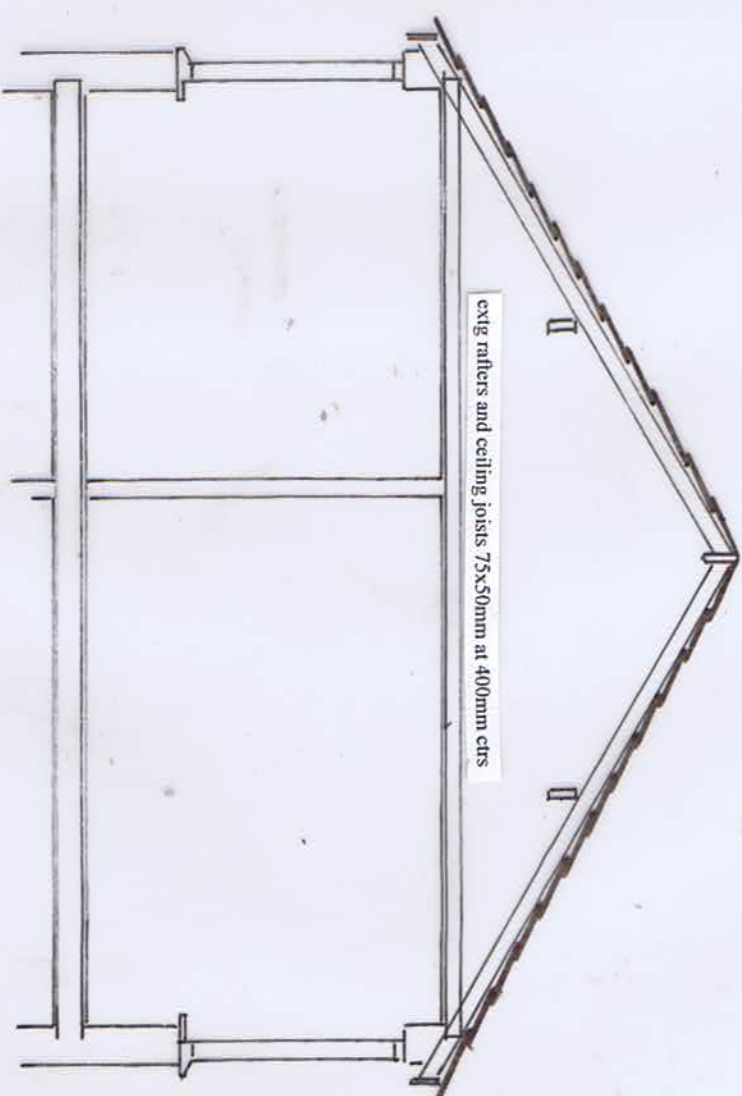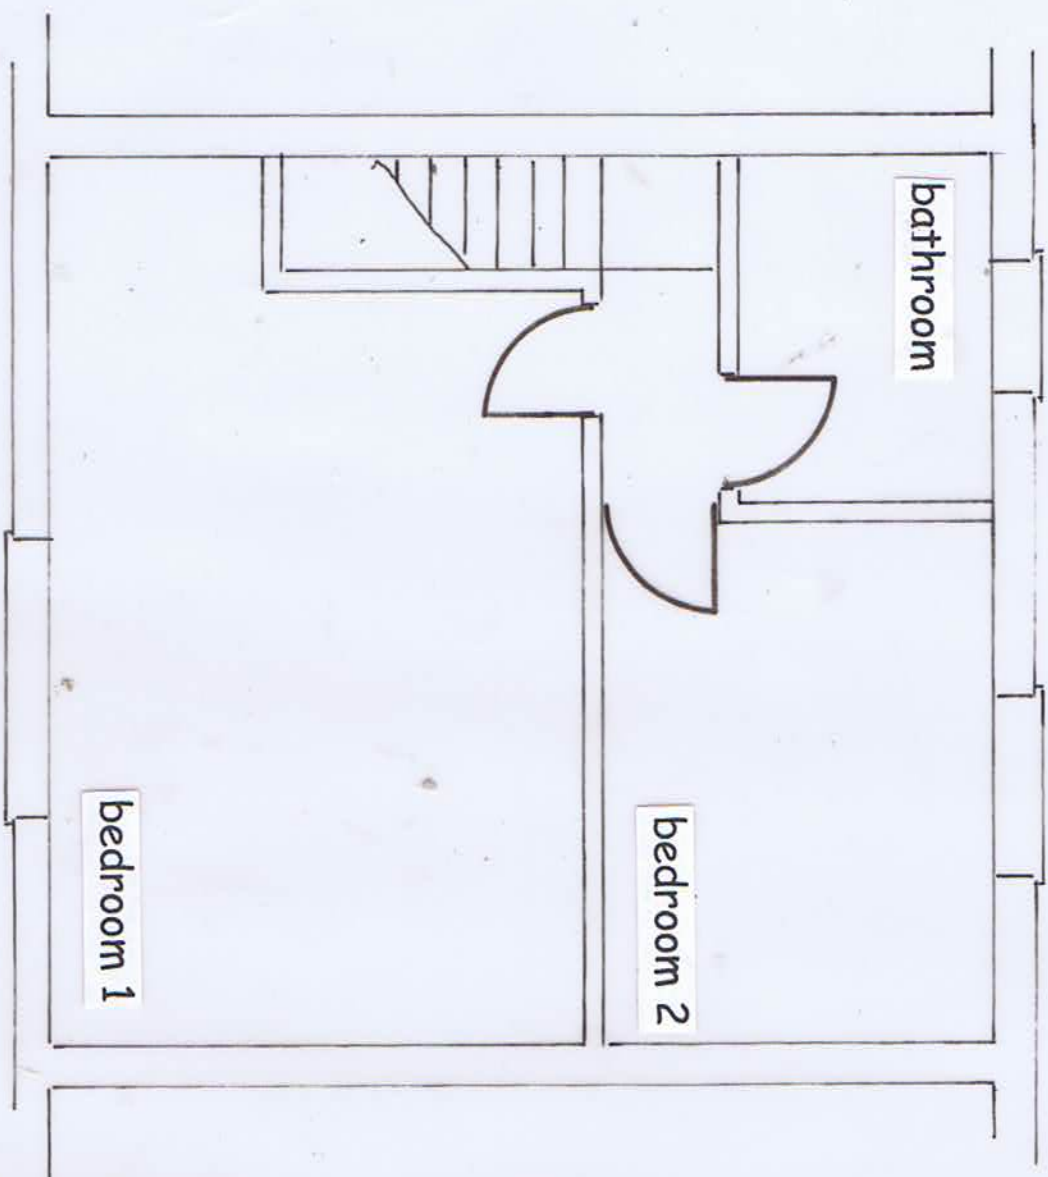


**Proposed Front & Rear Dormer and
2 Storey Rear Extension
at 179 Ferngrove Bury**

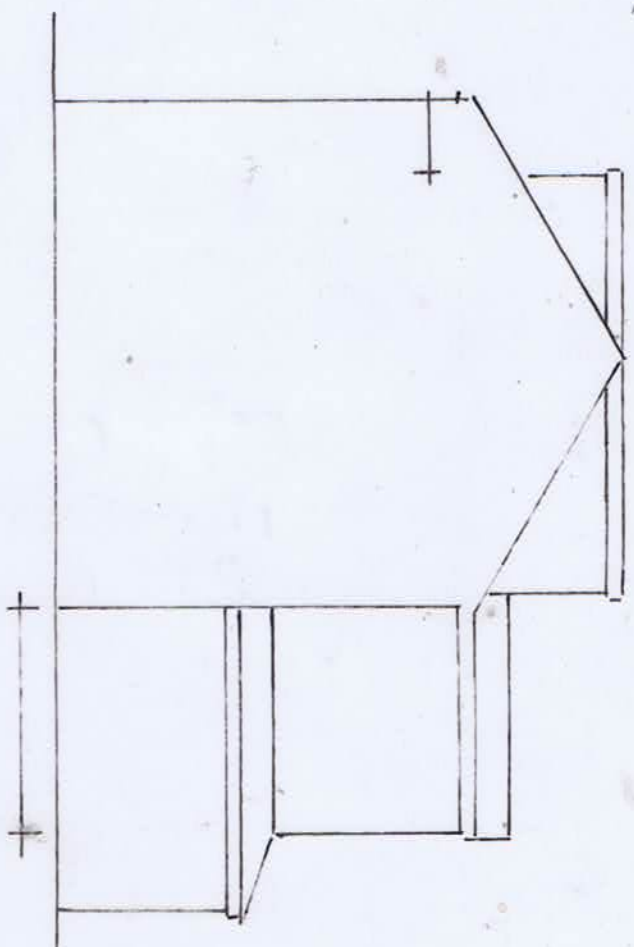

Prop Left Elev


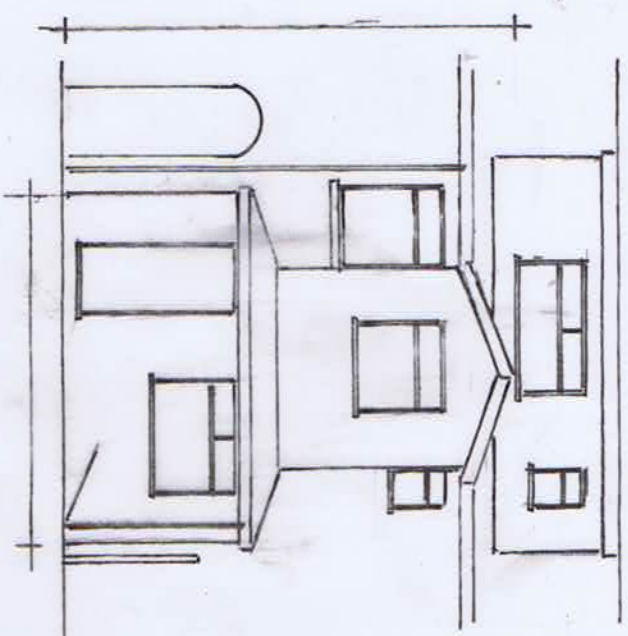


Prop Rear Elev

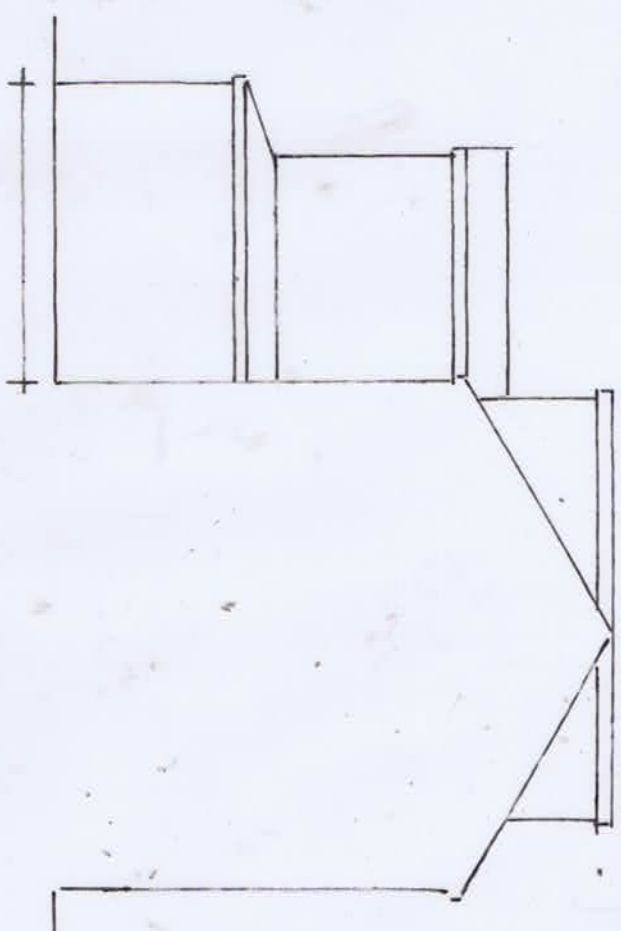


Prop Right Elev

Prop Ground Floor Plan

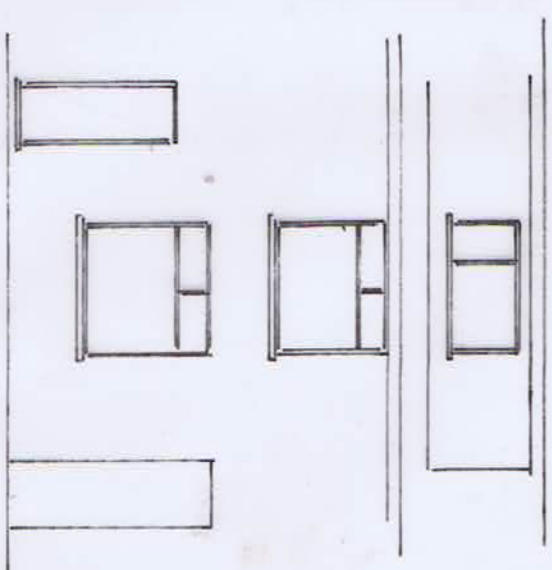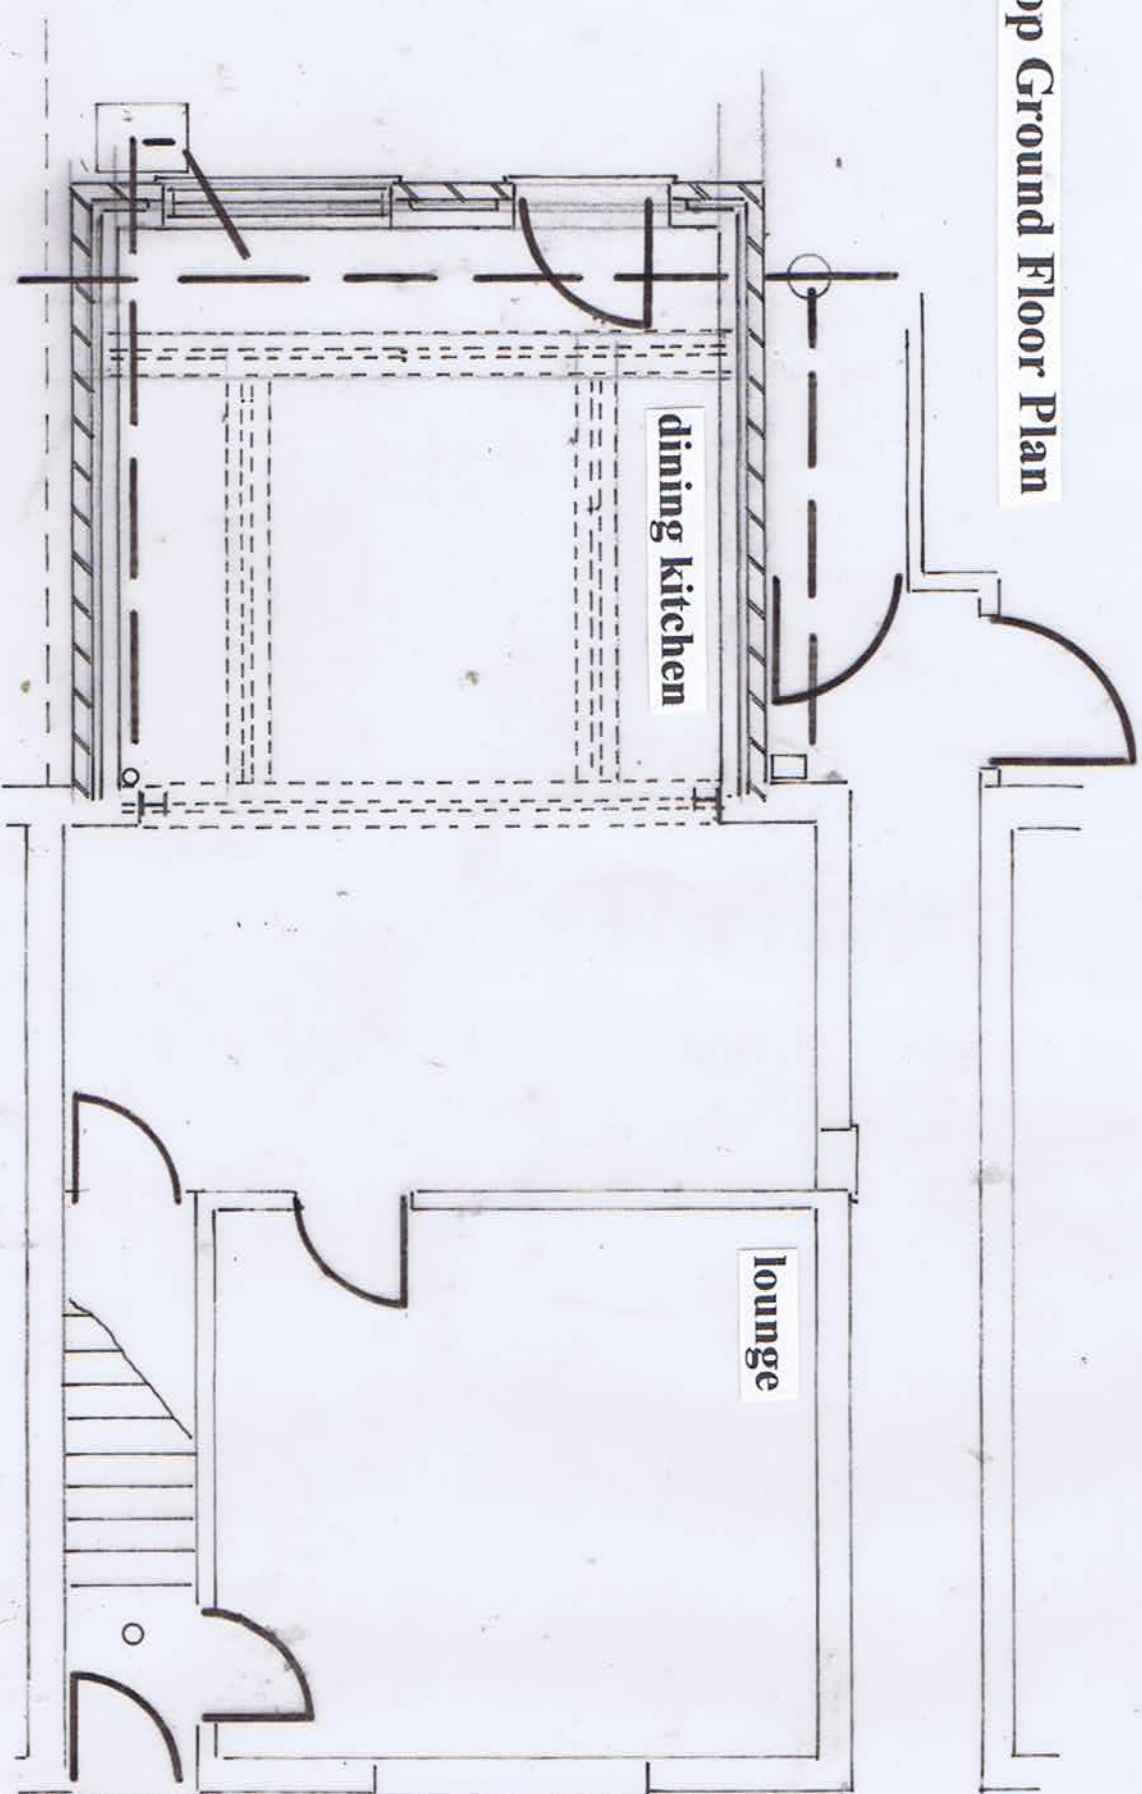


Prop Front Elev

**Proposed Front & Rear Dormer and
2 Storey Rear Extension
at 179 Ferngrove Bury**

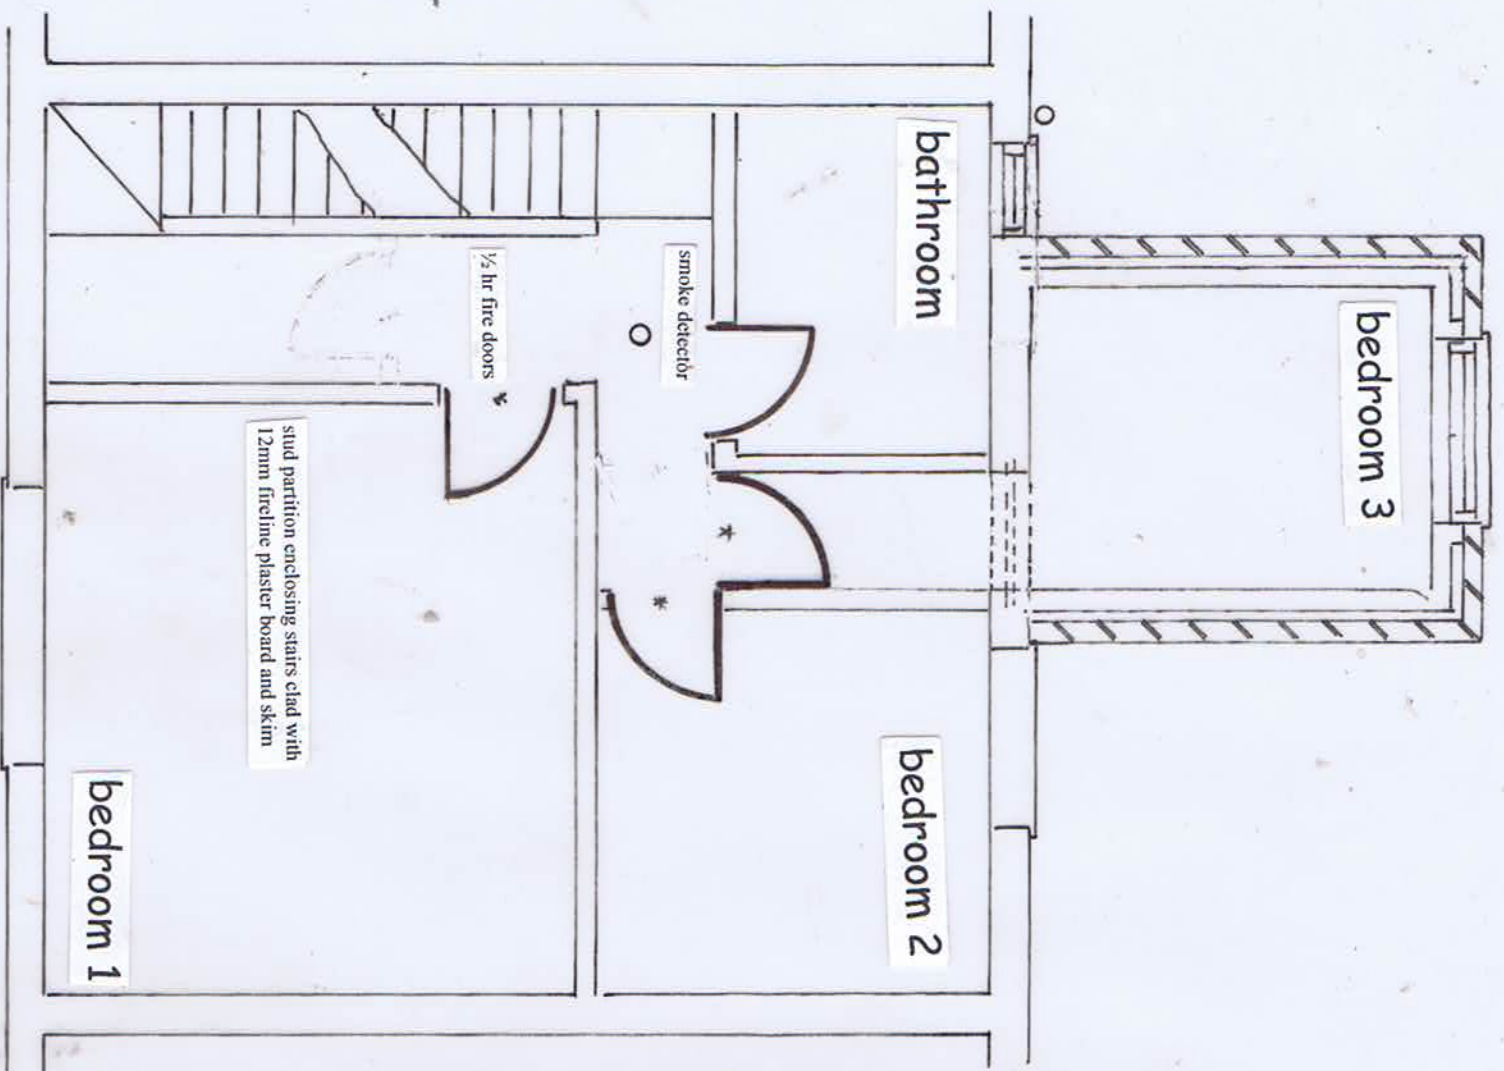

Prop First Floor Plan

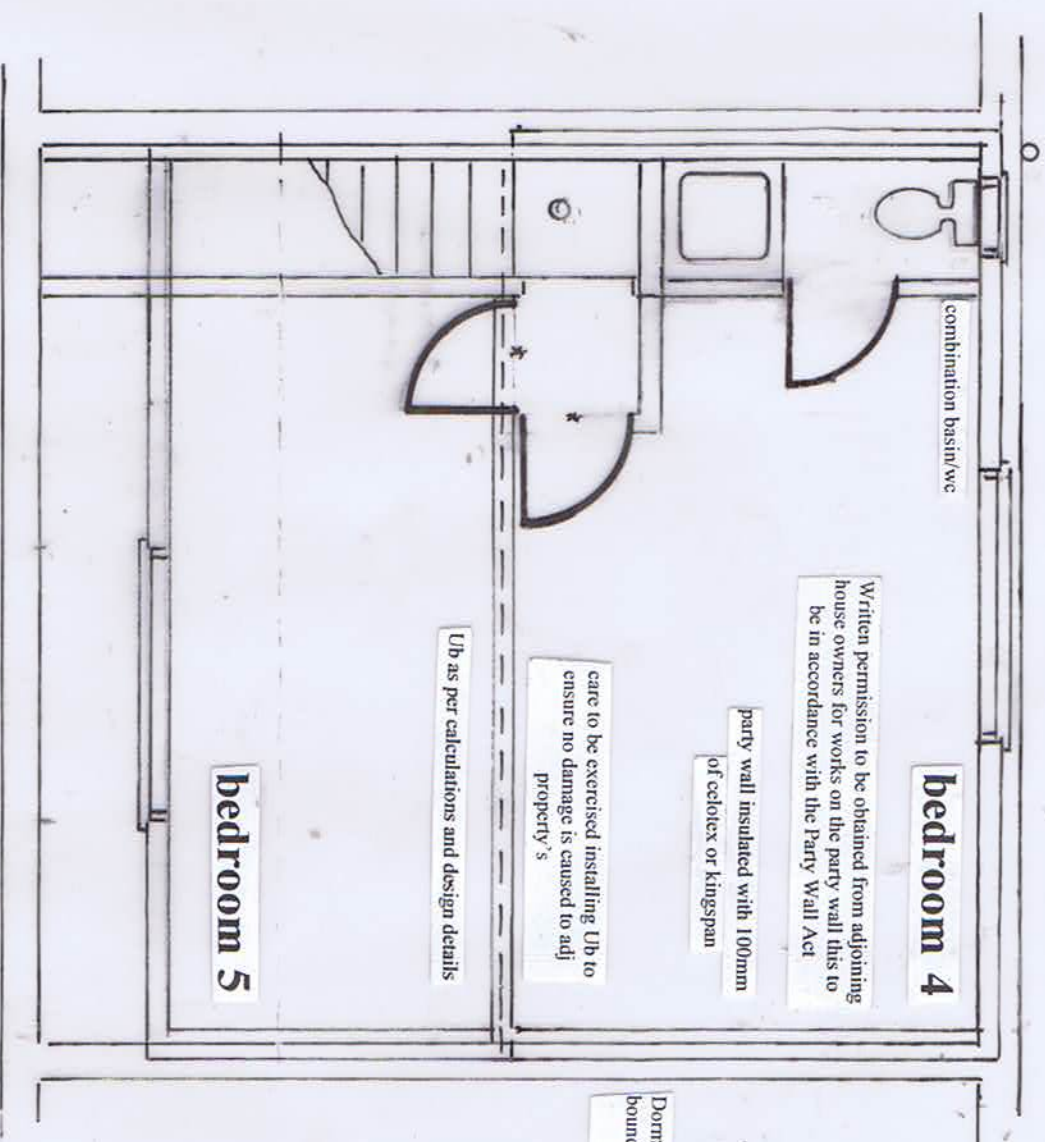

Prop Second Floor Plan

Dormer or its flashings must not encroach over boundary unless written permission is obtained from adjoining property owner

Proposed Front & Rear Dormer and 2 Storey Rear Extension at 179 Ferngrove Bury