



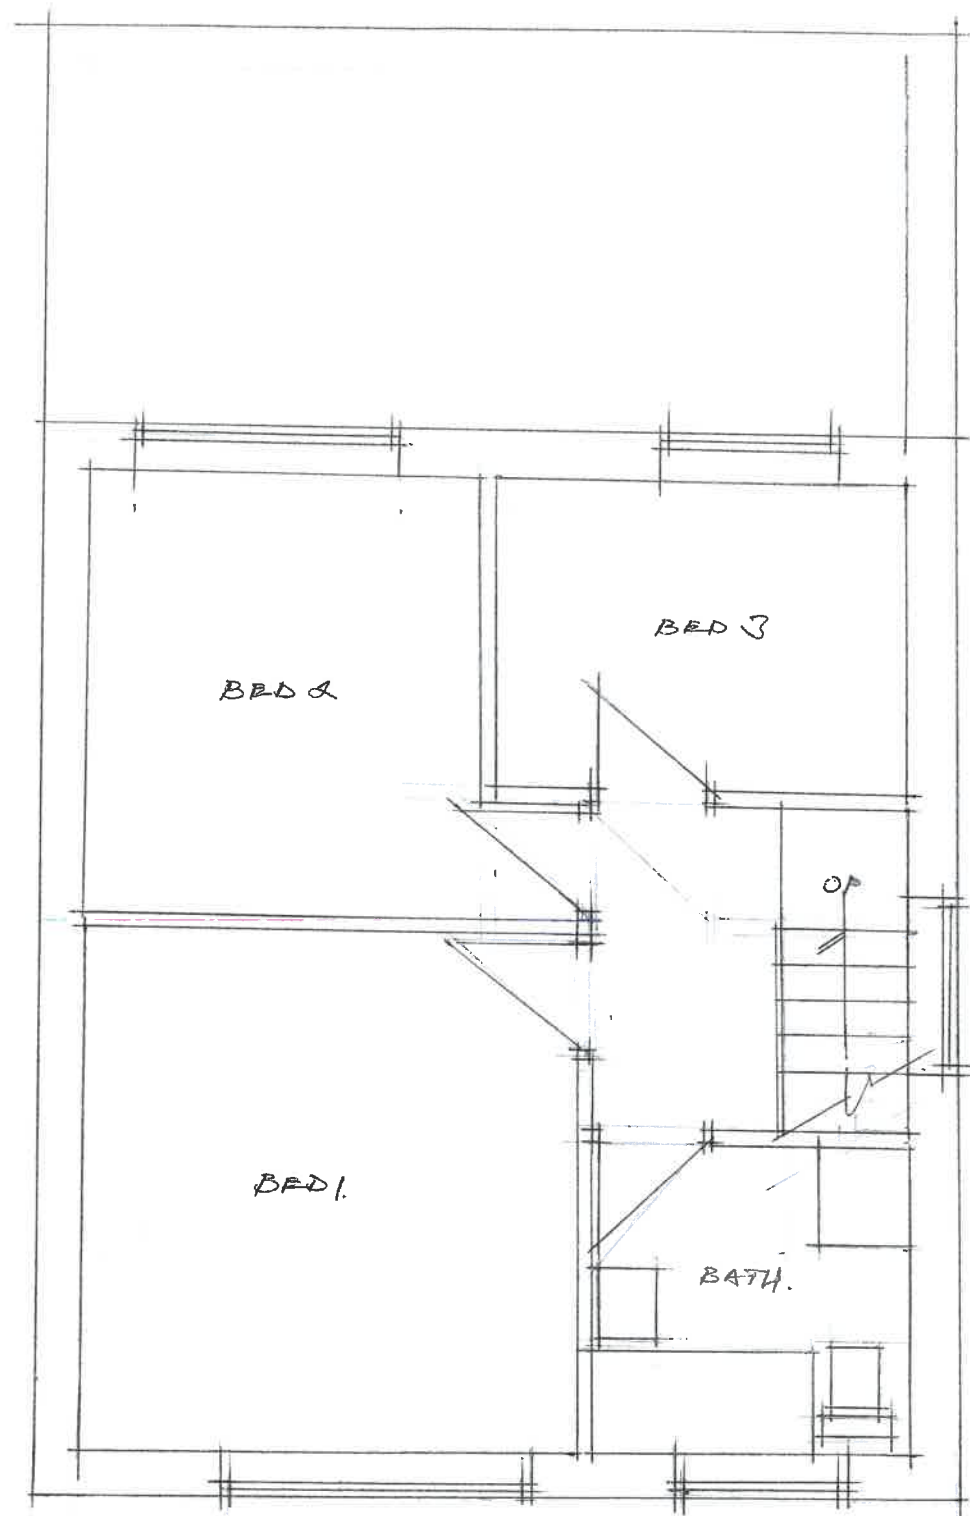

EXISTING 1ST FLOOR @ 1:50

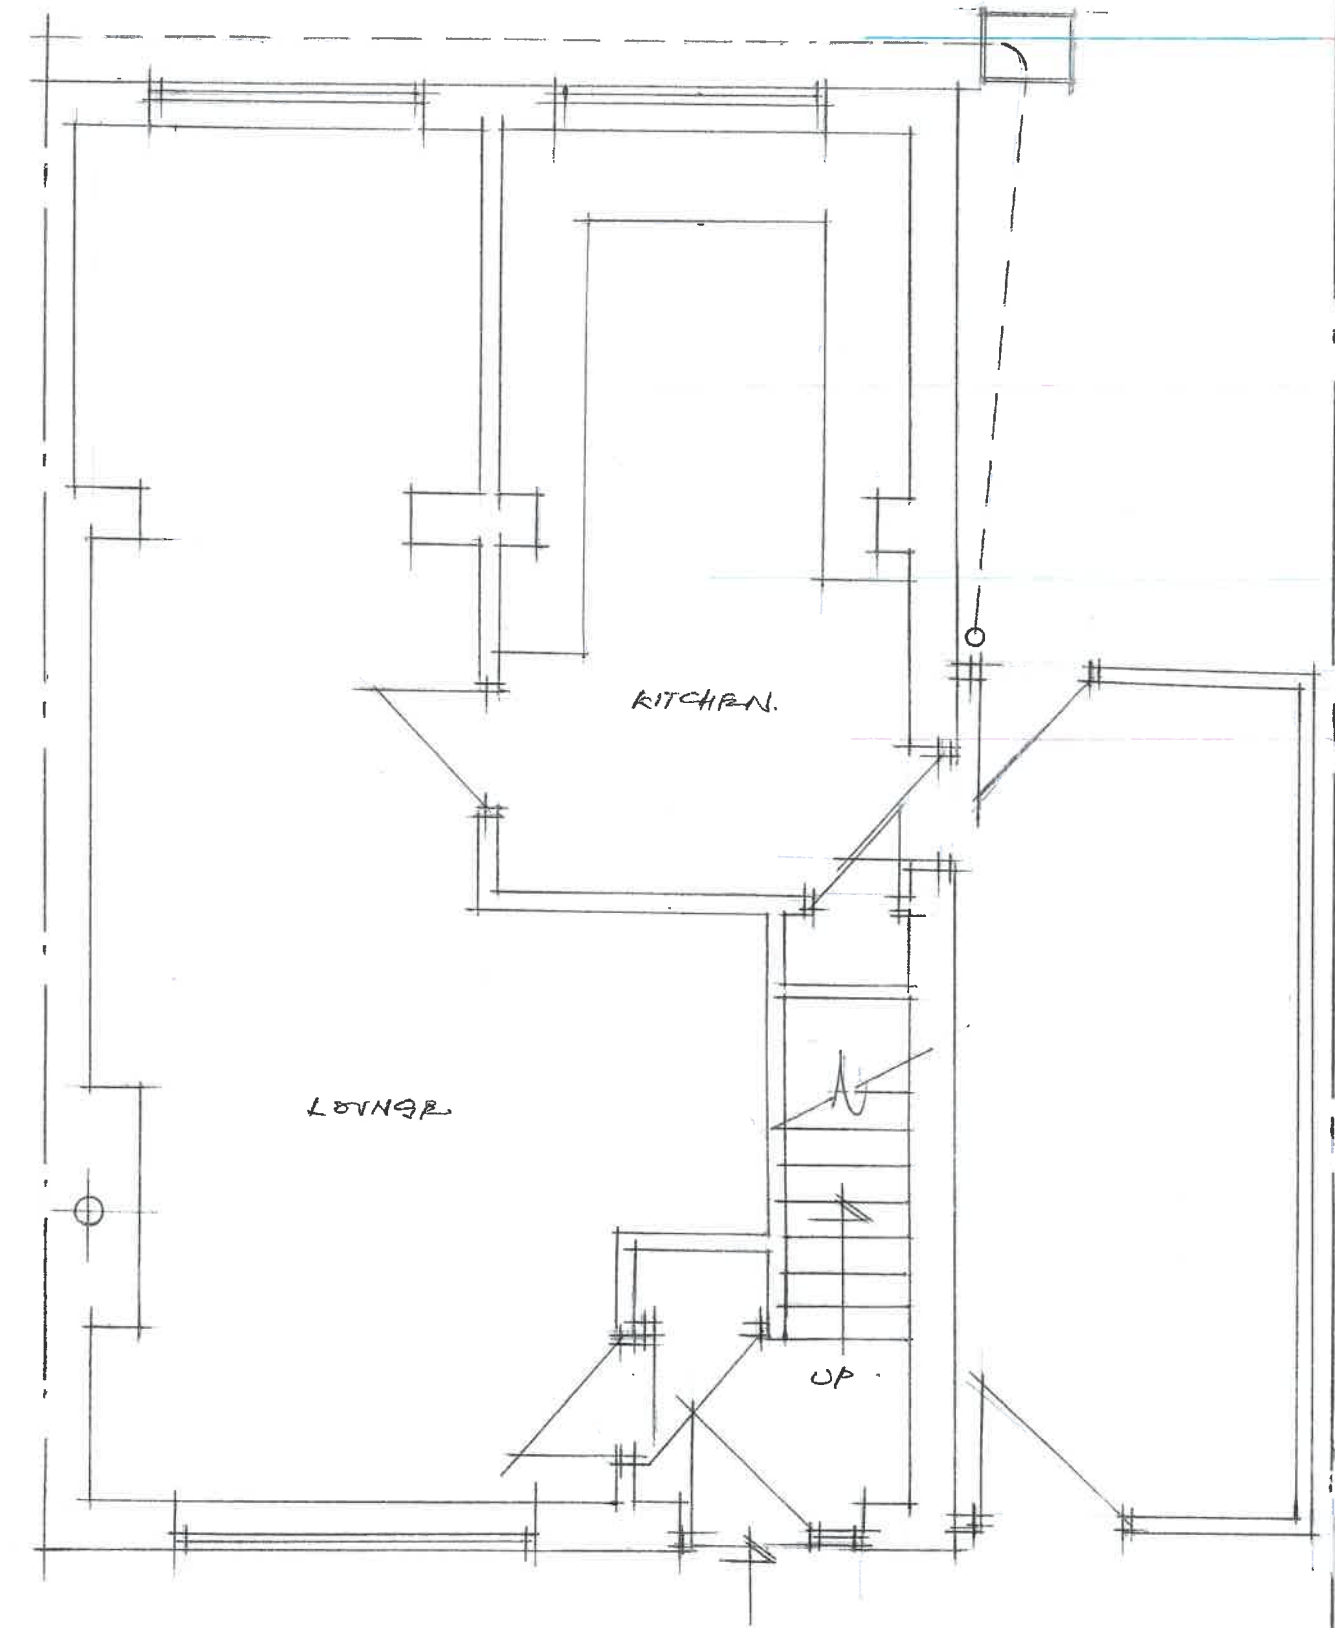

EXISTING GROUND FLOOR @ 1:50

1:50
 EXISTING FLOOR PLANS
 NO 7 CHILTERN CL.
 RAMSBOTTOM
 BURY BLDG 544
 P. STANLAND AUG 2004