





existing front elevation
(east facing)




existing rear elevation
(west facing)

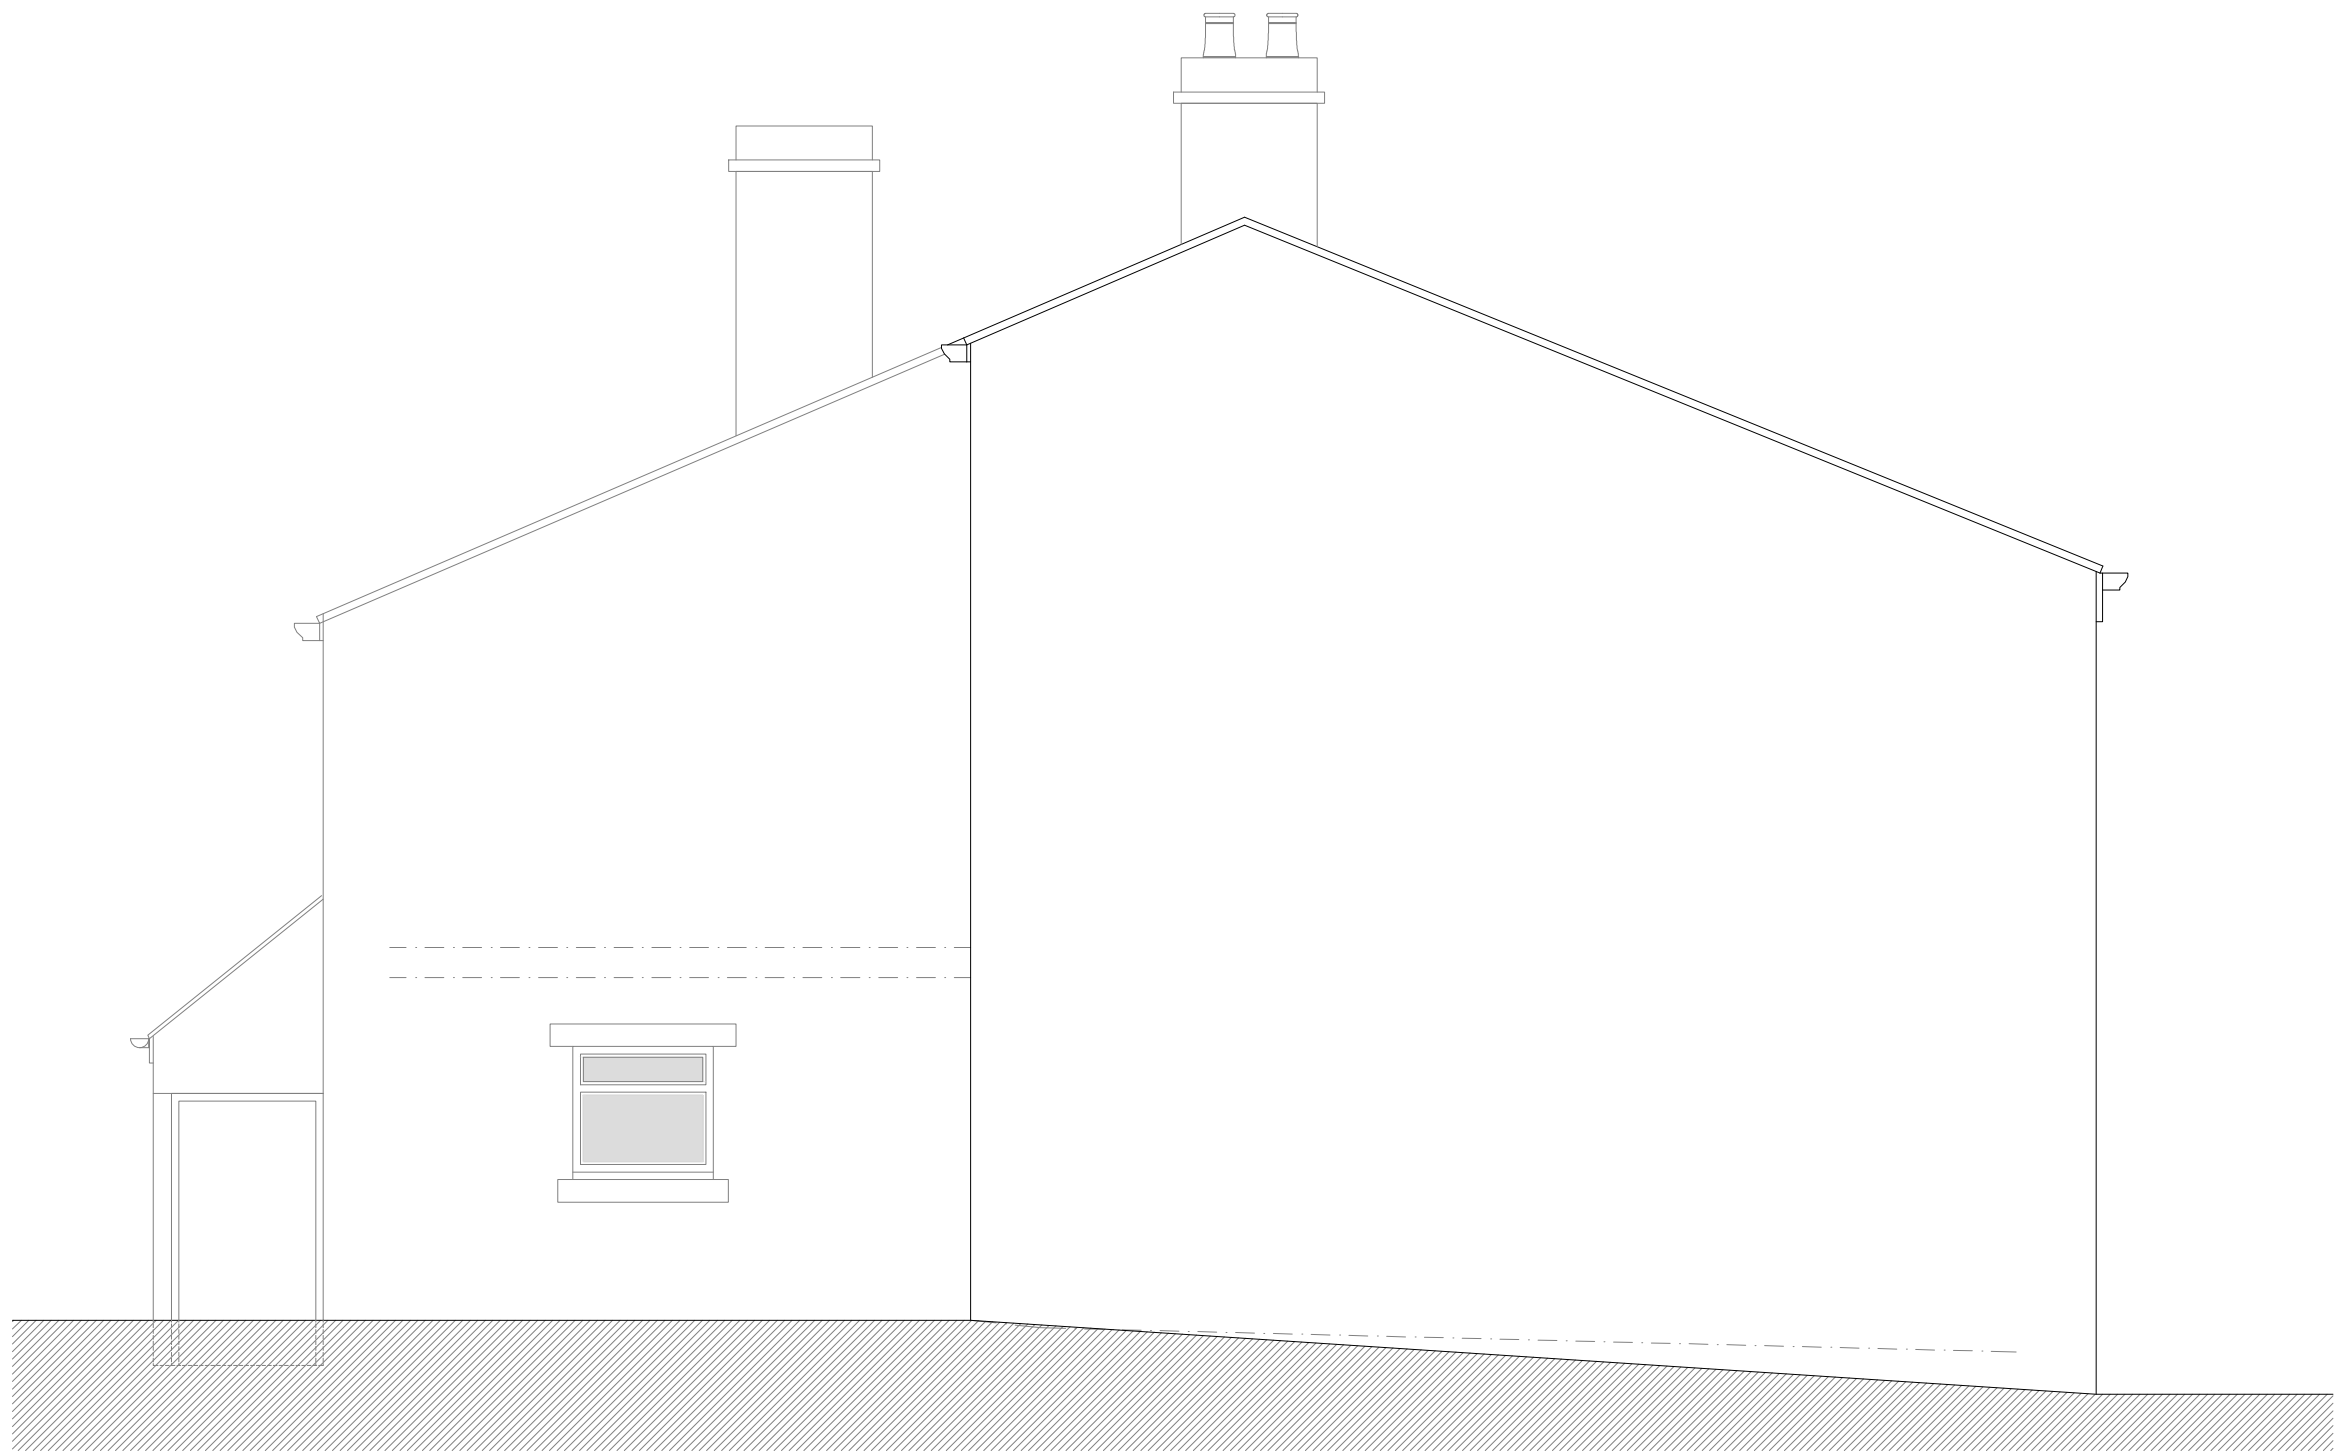

existing side elevation
(west facing)

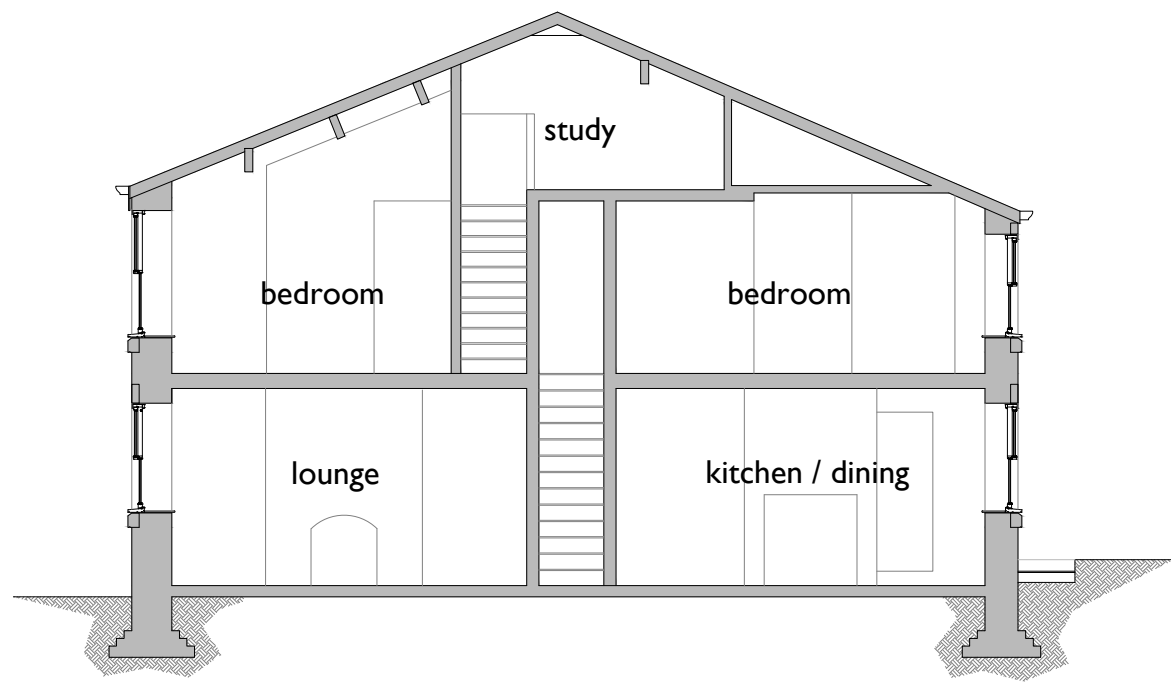

section a-a

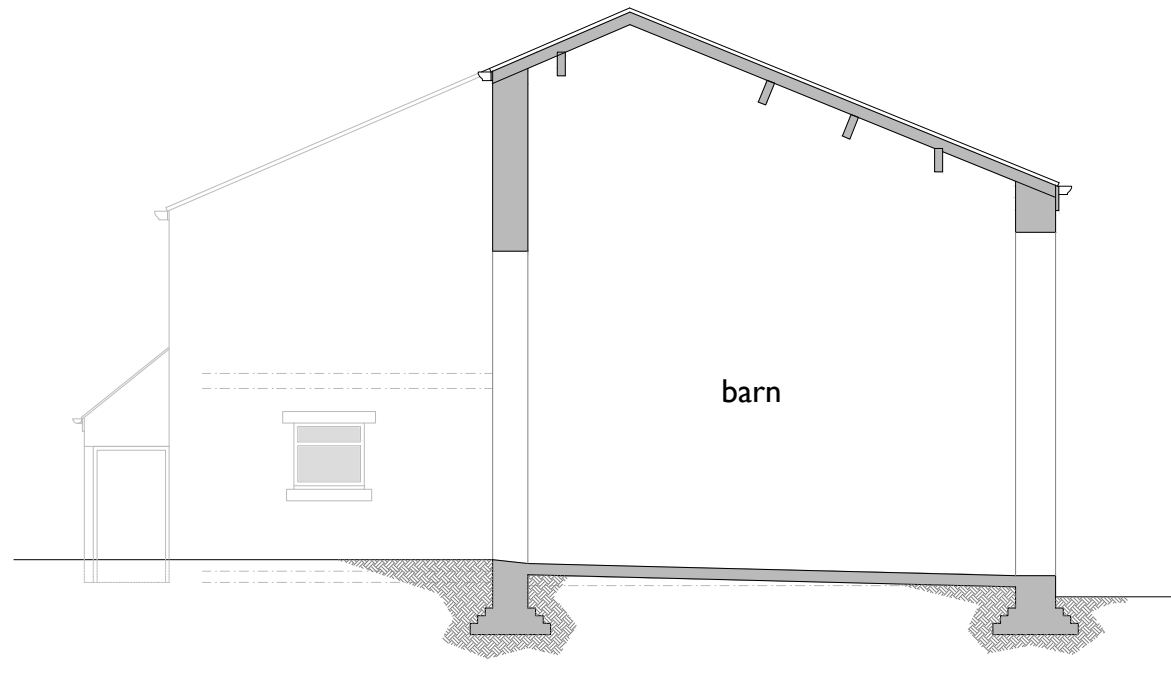

section b-b