

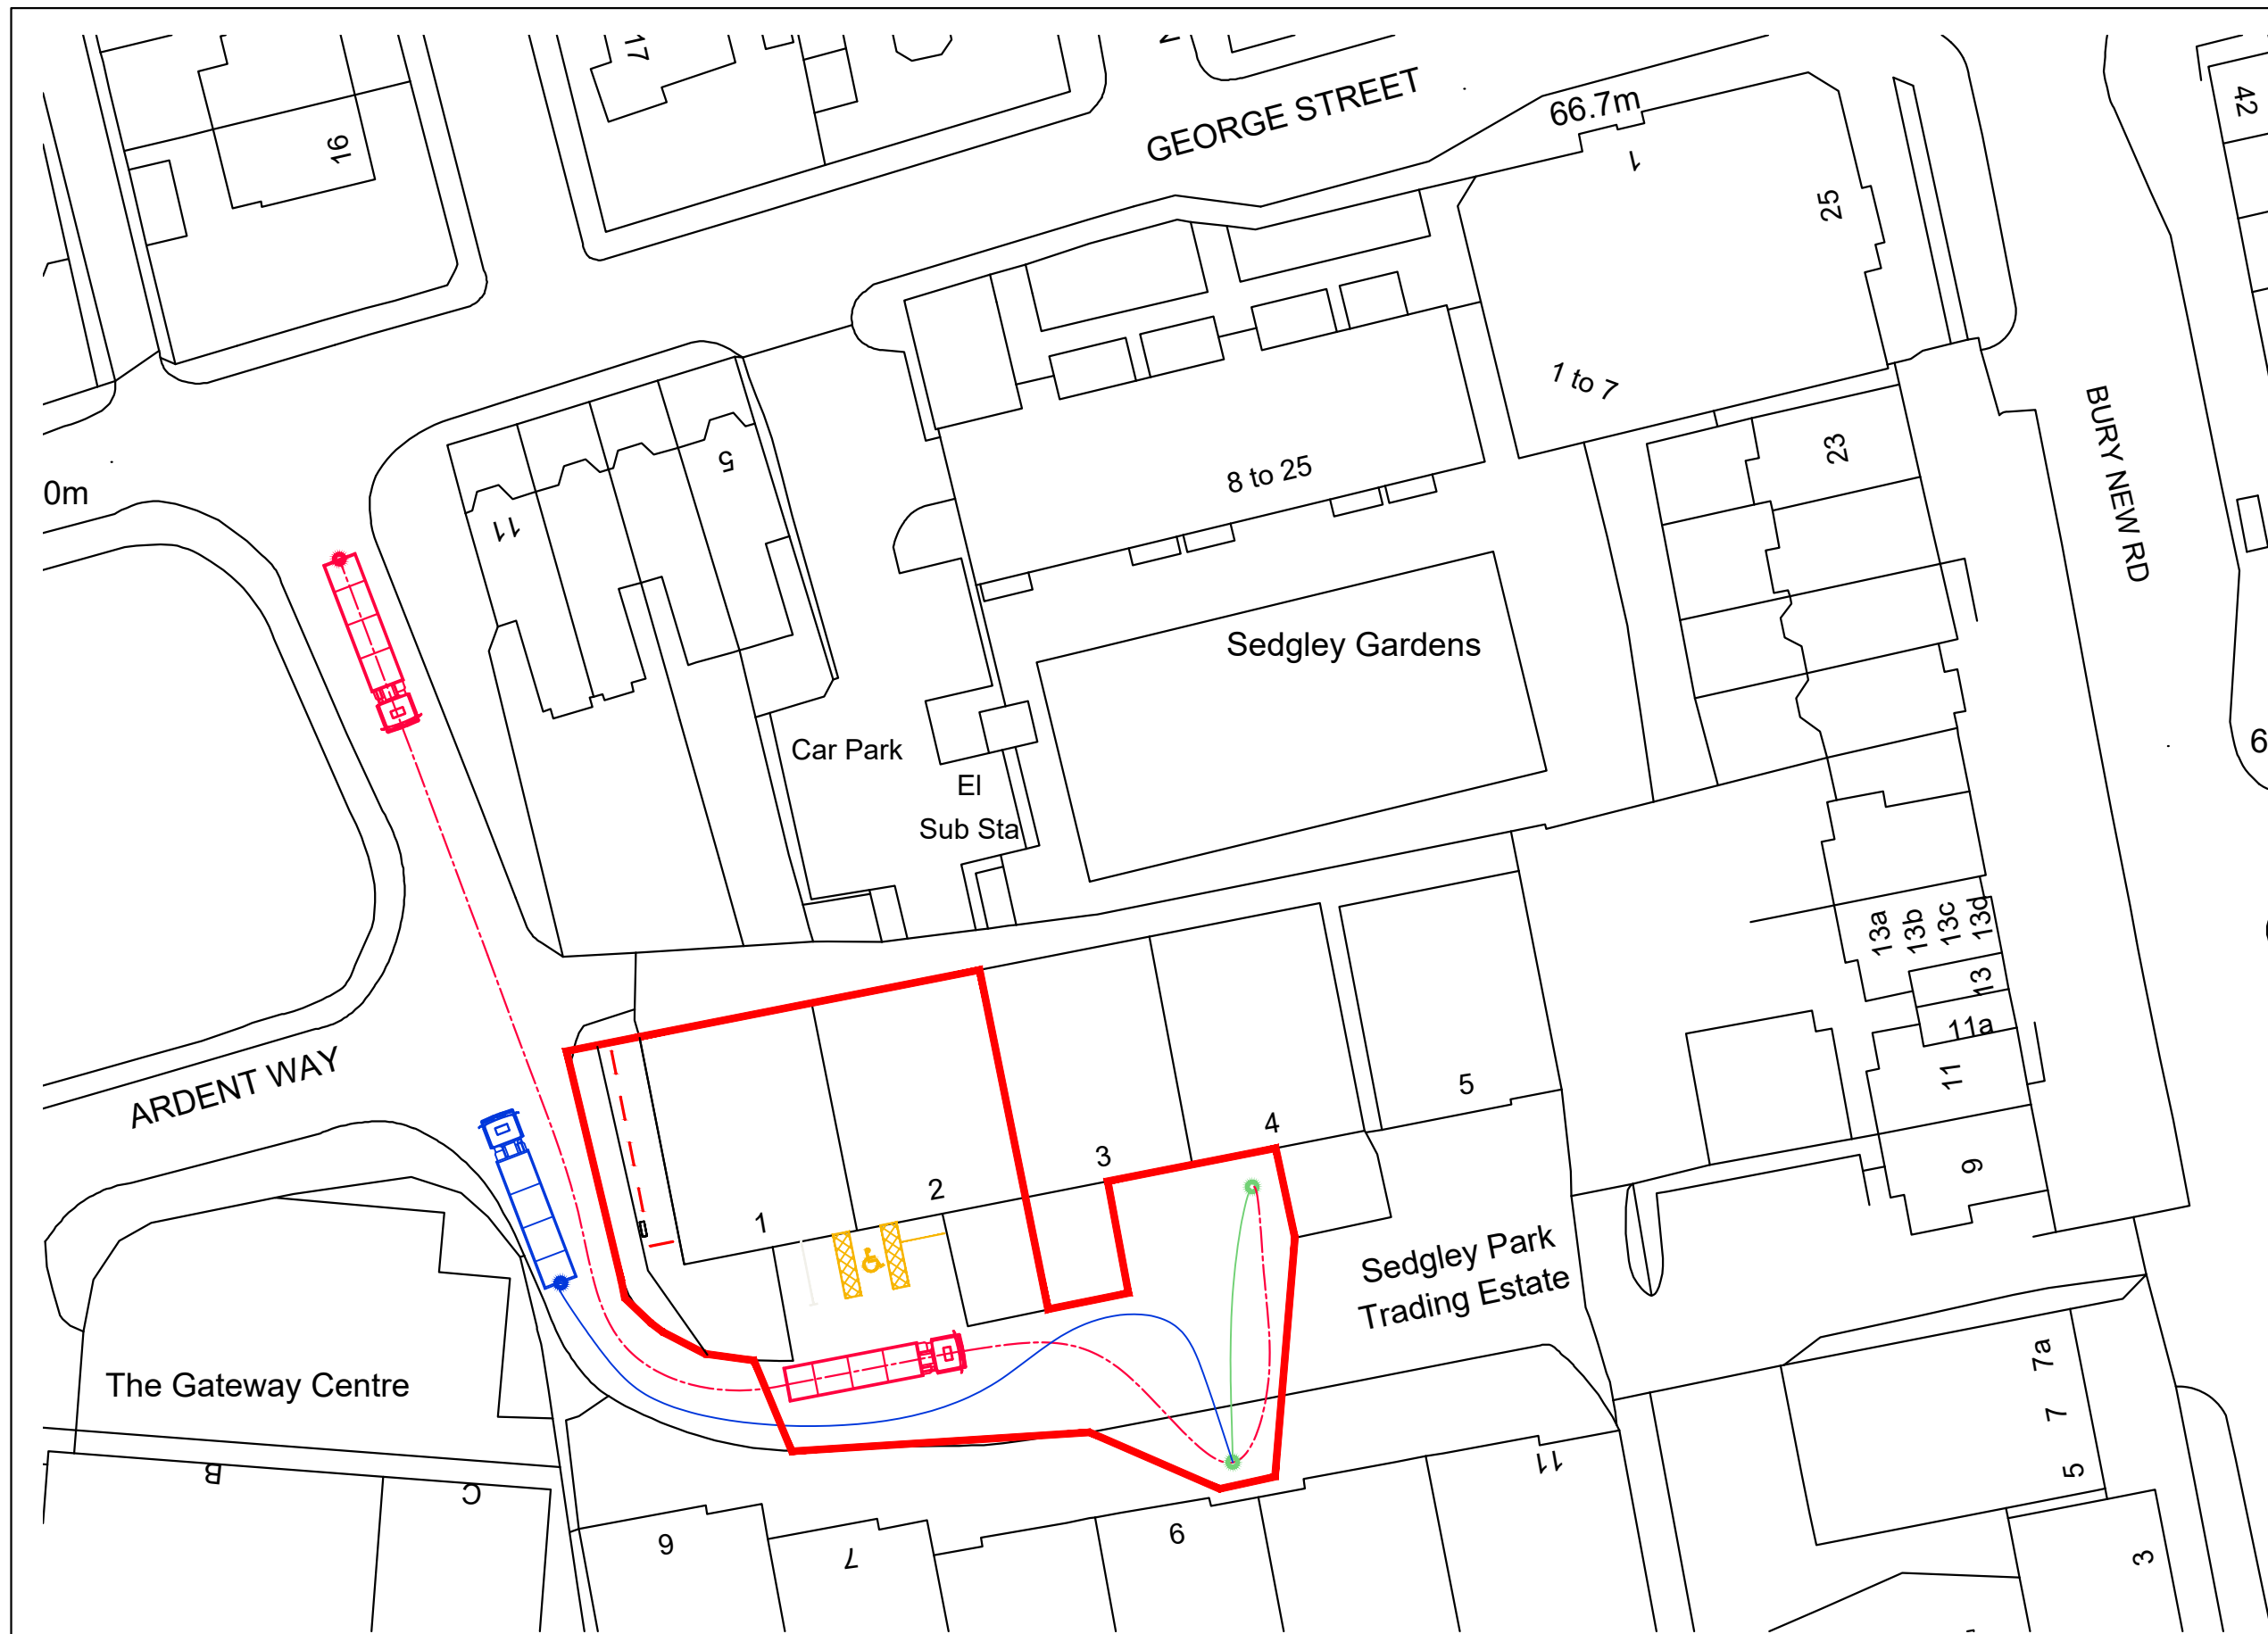


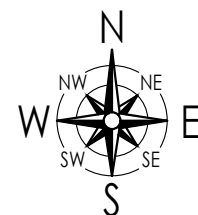

VEHICLE TRACKING PLAN

SCALE 1:500

DELIVERIES WILL TAKE PLACE OUT OF HOURS USING URBAN OR RIGID FLEET VEHICLE.

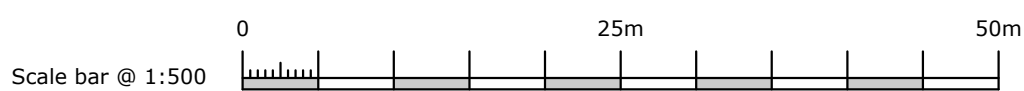

This drawing is the property of Bridgford Interiors Ltd (BIL) and is protected by the Design Copyright Act 1968. It must not be copied or reproduced without express written consent of BIL.

- Vehicle Approach Direction of Travel
- Vehicle Reversing Path
- Egress swept path
- Site Boundry

REV	DESCRIPTION	BY	DATE
-----	-------------	----	------

Drawing status:-

PLANNING DRAWING

Client:-



Project:-

TRADE COUNTER

Address:-

Units 1 & 2 Sedgley Park Trading Estate
Prestwich M25 9WD

Title:-

VEHICLE TRACKING PLAN

DWG No. 10715-103-07

Date Created	Revision
19/10/2023	-

Drawn By	Checked By	Scale	Sheet Size
MPA	BIL	1:500	A3

Please note: - No alterations may be made to the method of manufacture, materials specified & dimensions shown on this drawing without prior consultation with BIL cad dept. Any products specified on this drawing MUST be used in accordance with the manufacturers specification. Should any costs be incurred due to unconfirmed alterations the manufacturer may be liable.



Bridgford Building
Wellington Crescent
Fradley Park
Lichfield
Staffordshire
WS13 8RZ