



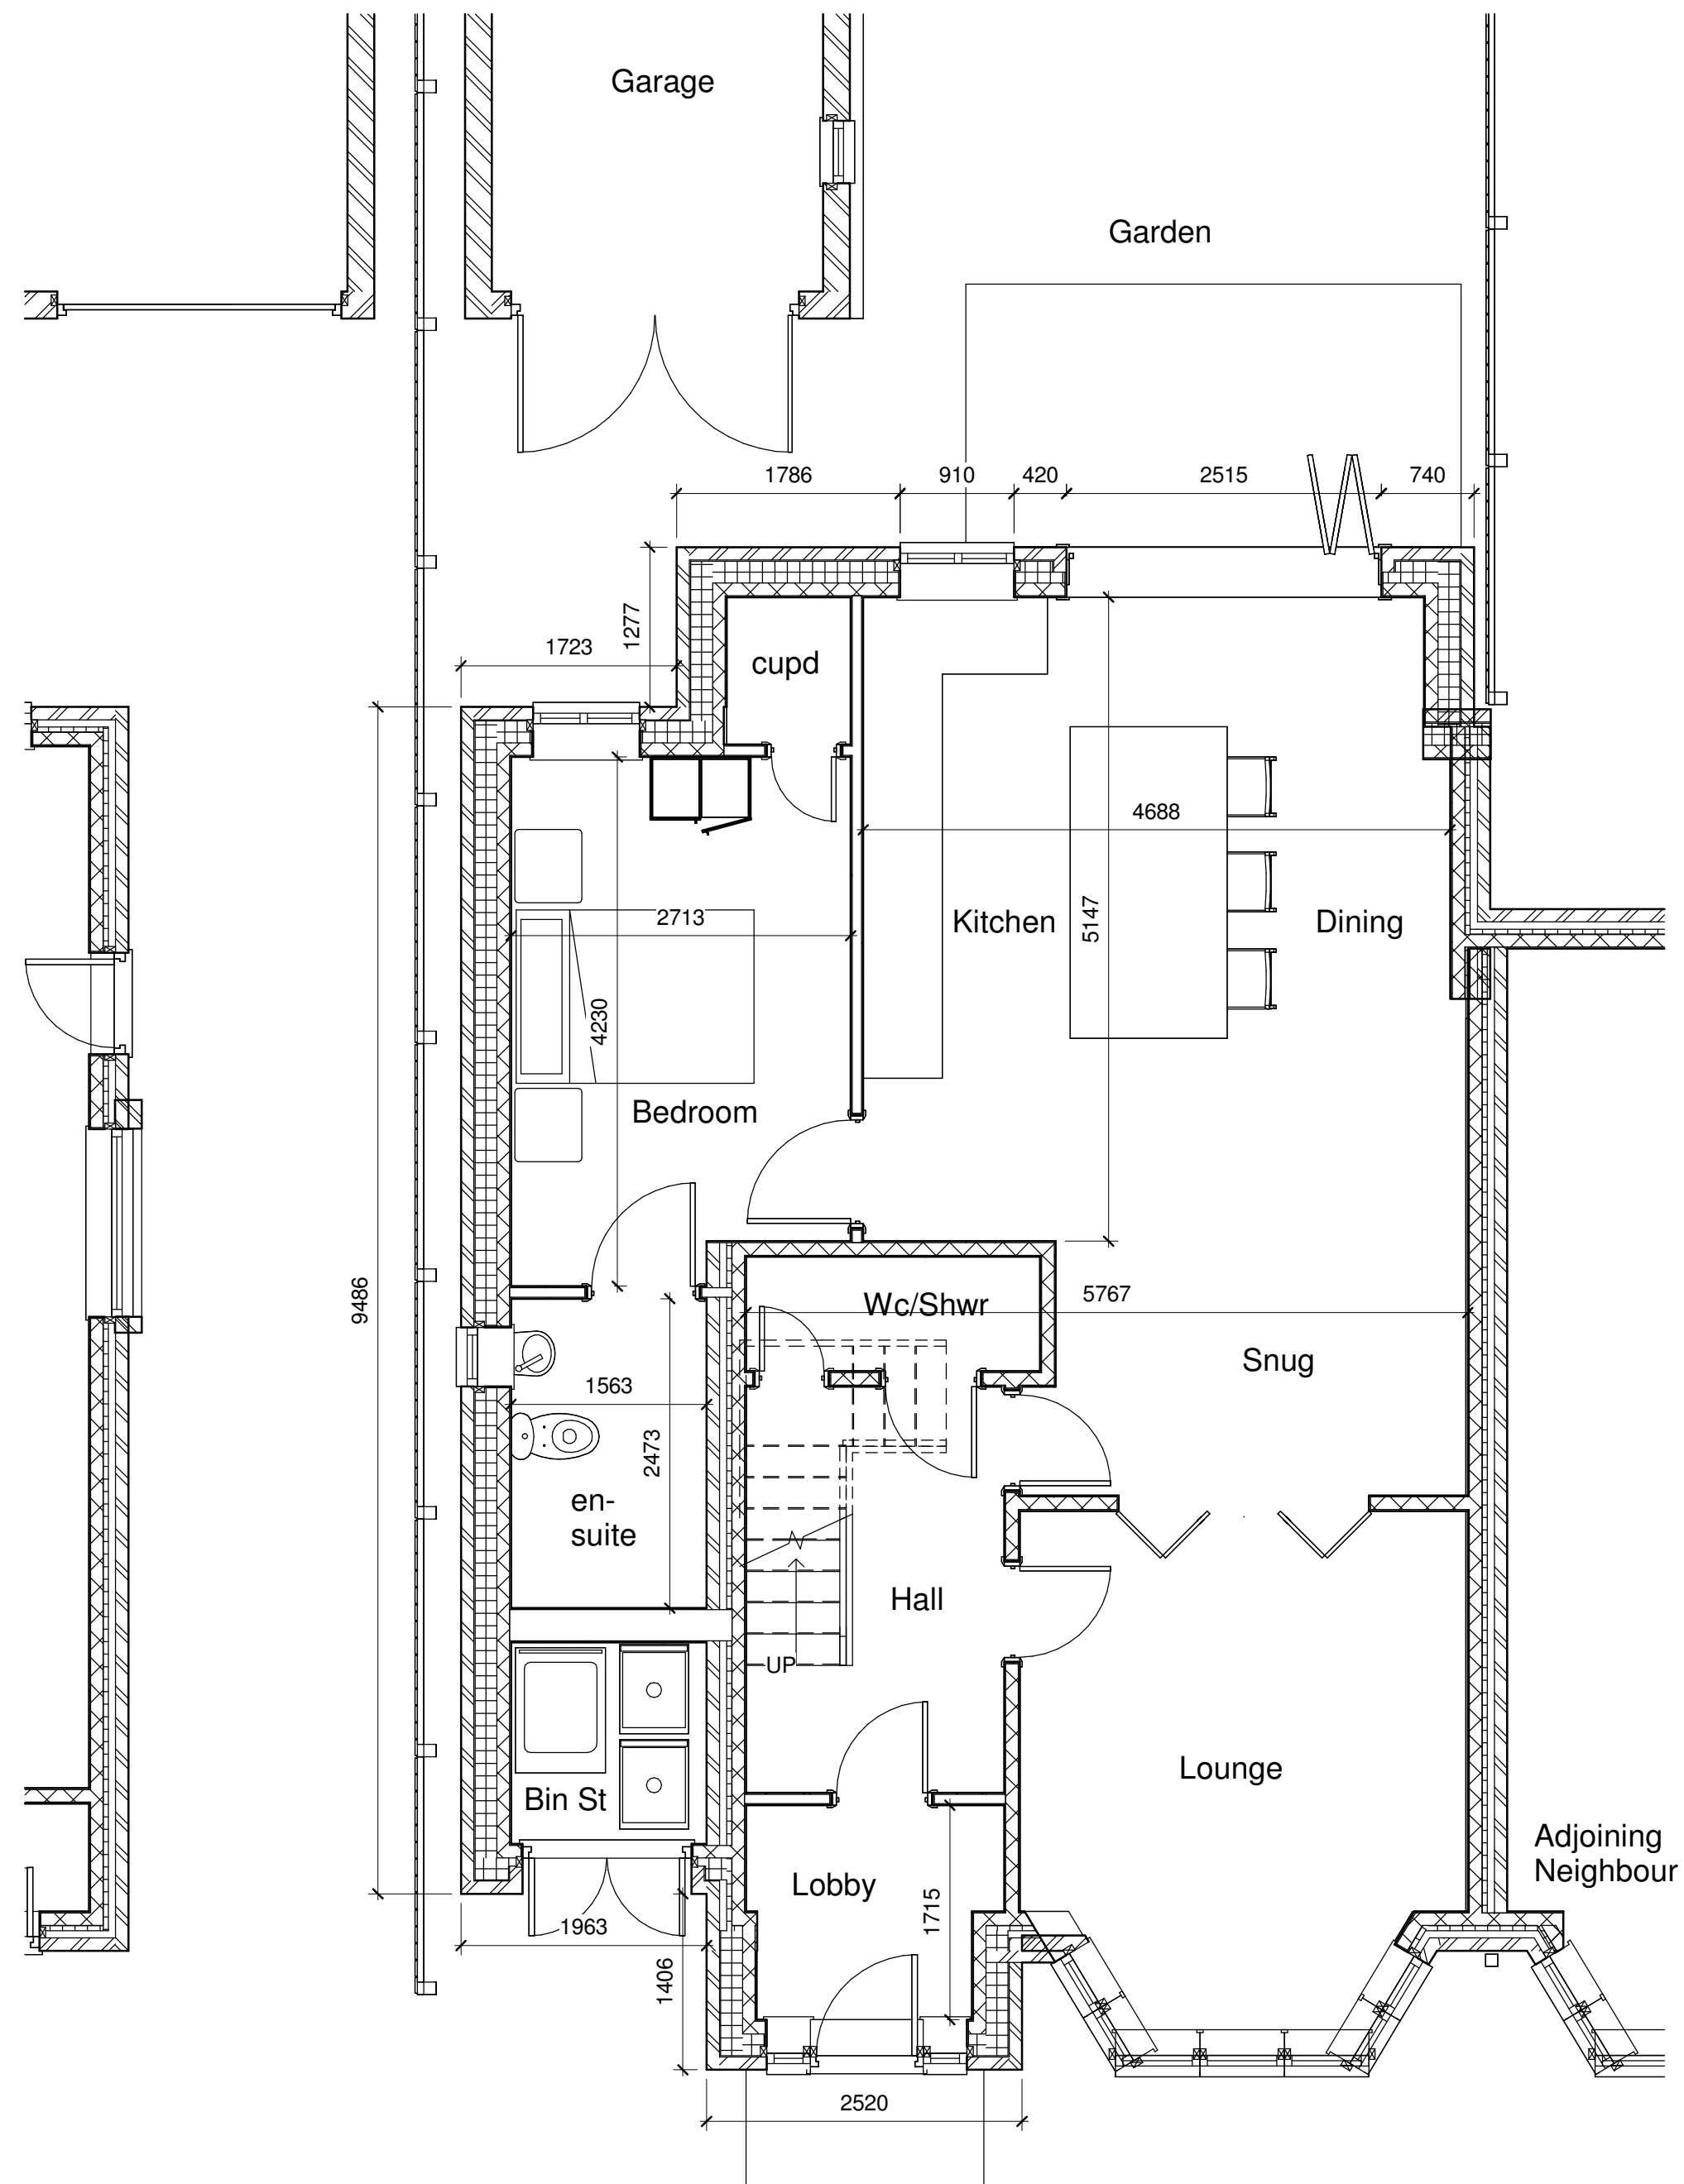

01 Proposed Ground Floor Plan

1 : 50

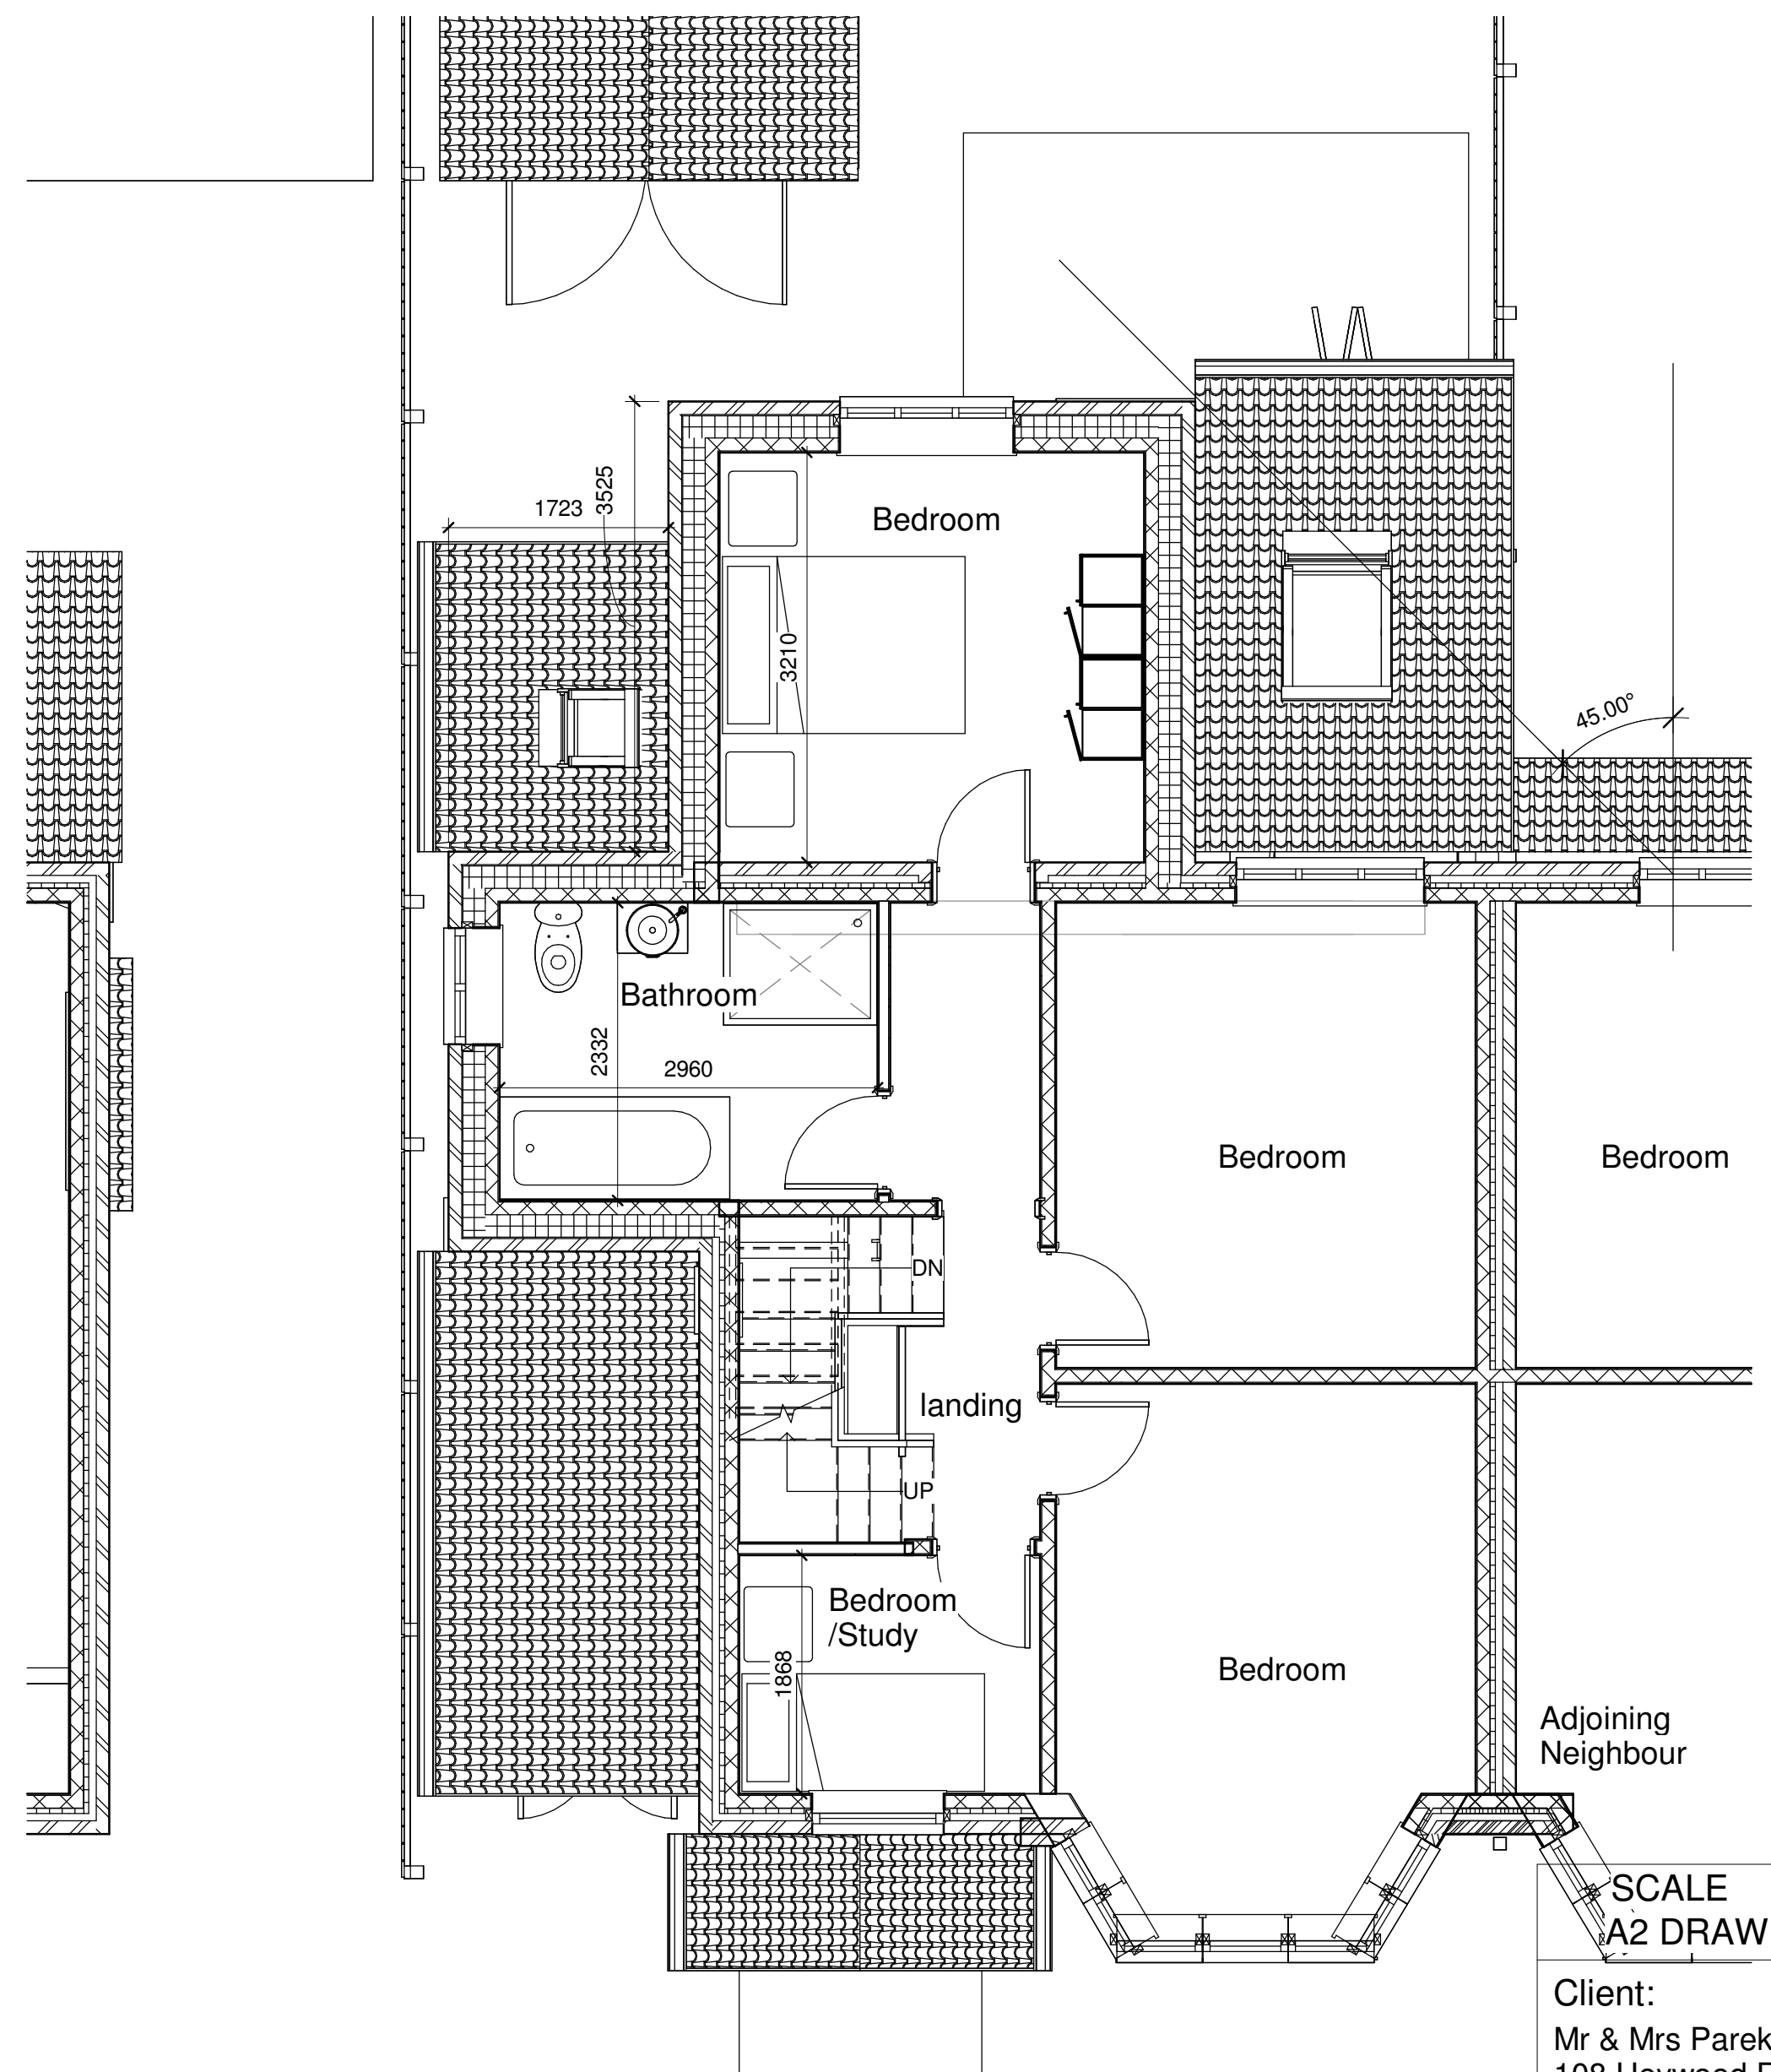

02 Proposed First Floor Plan

1 : 50

SCALE
A2 DRAWING

Client:
Mr & Mrs Parekh
108 Heywood Road
Prestwich
Manchester
M25 1LE.