




Proposed Front Elevation
1 : 100




Proposed Rear Elevation
1 : 100



Proposed Side Elevation
1 : 100

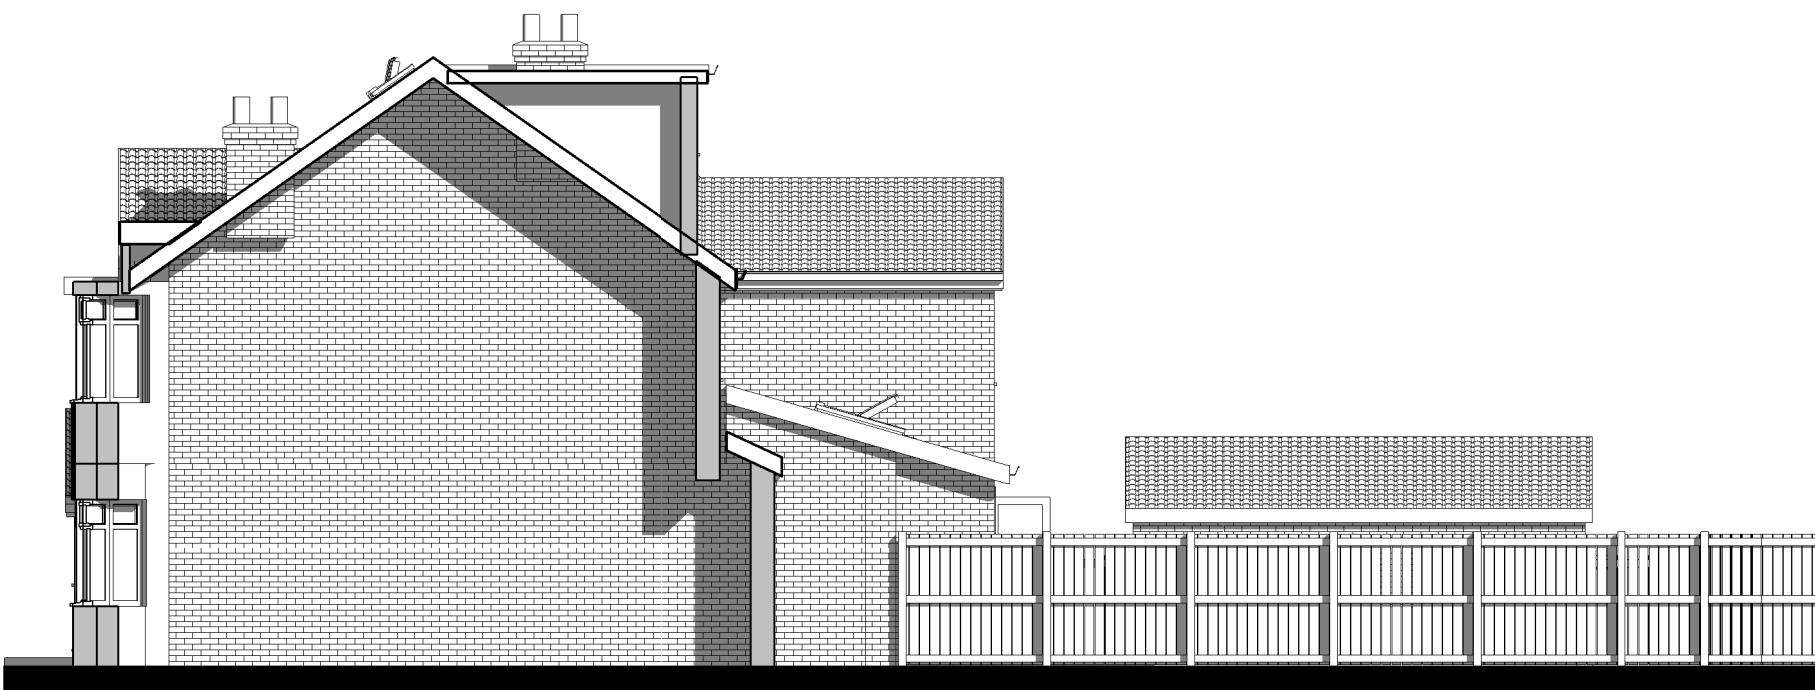

Proposed Side Elevation 1.
1 : 100

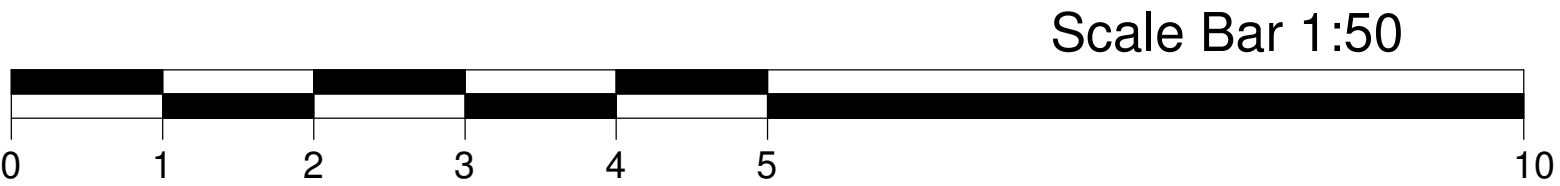

SCALE
A2 DRAWING

Client:
Mr & Mrs Parekh
108 Heywood Road
Prestwich
Manchester
M25 1LE.