




1. Front - Proposed
1 : 100




2. Left Side - Proposed
1 : 100



3. Rear - Proposed
1 : 100

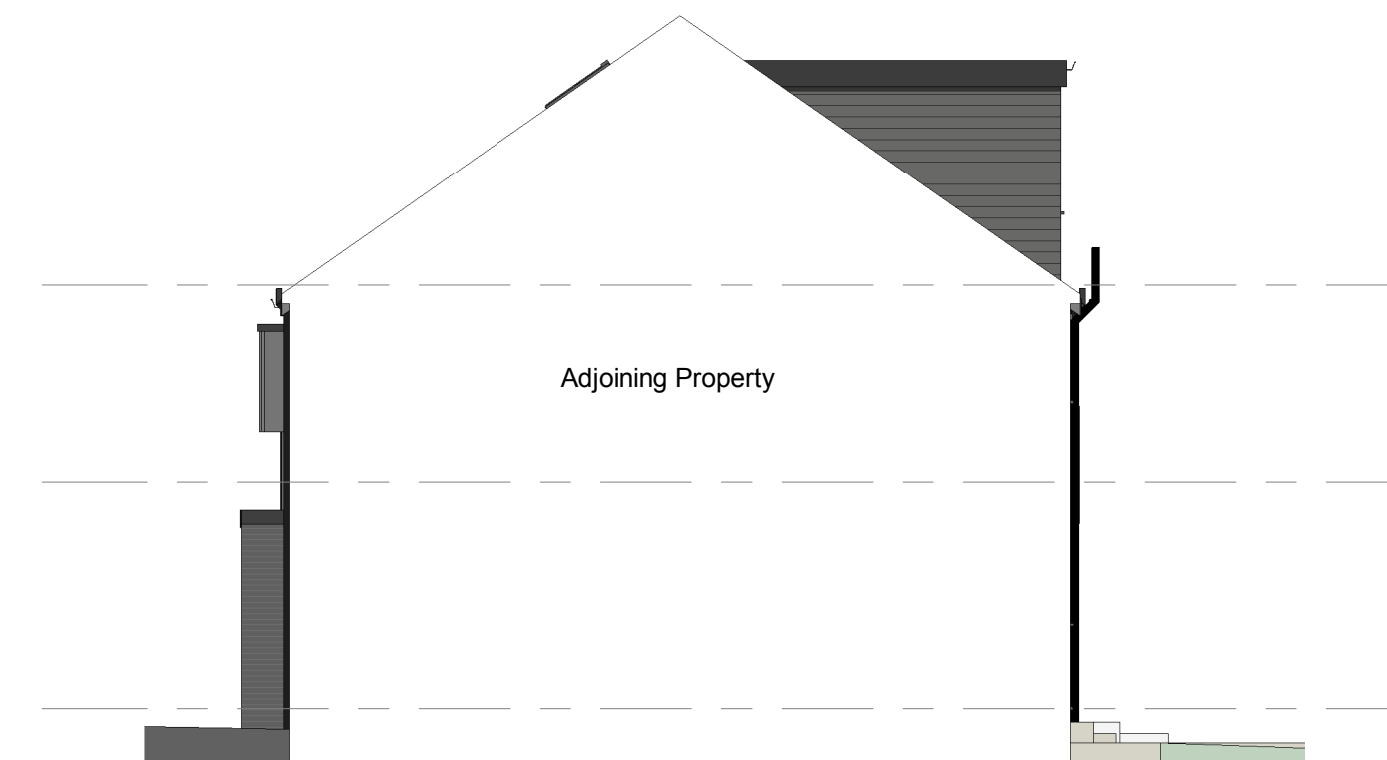


4. Right Side - Proposed
1 : 100

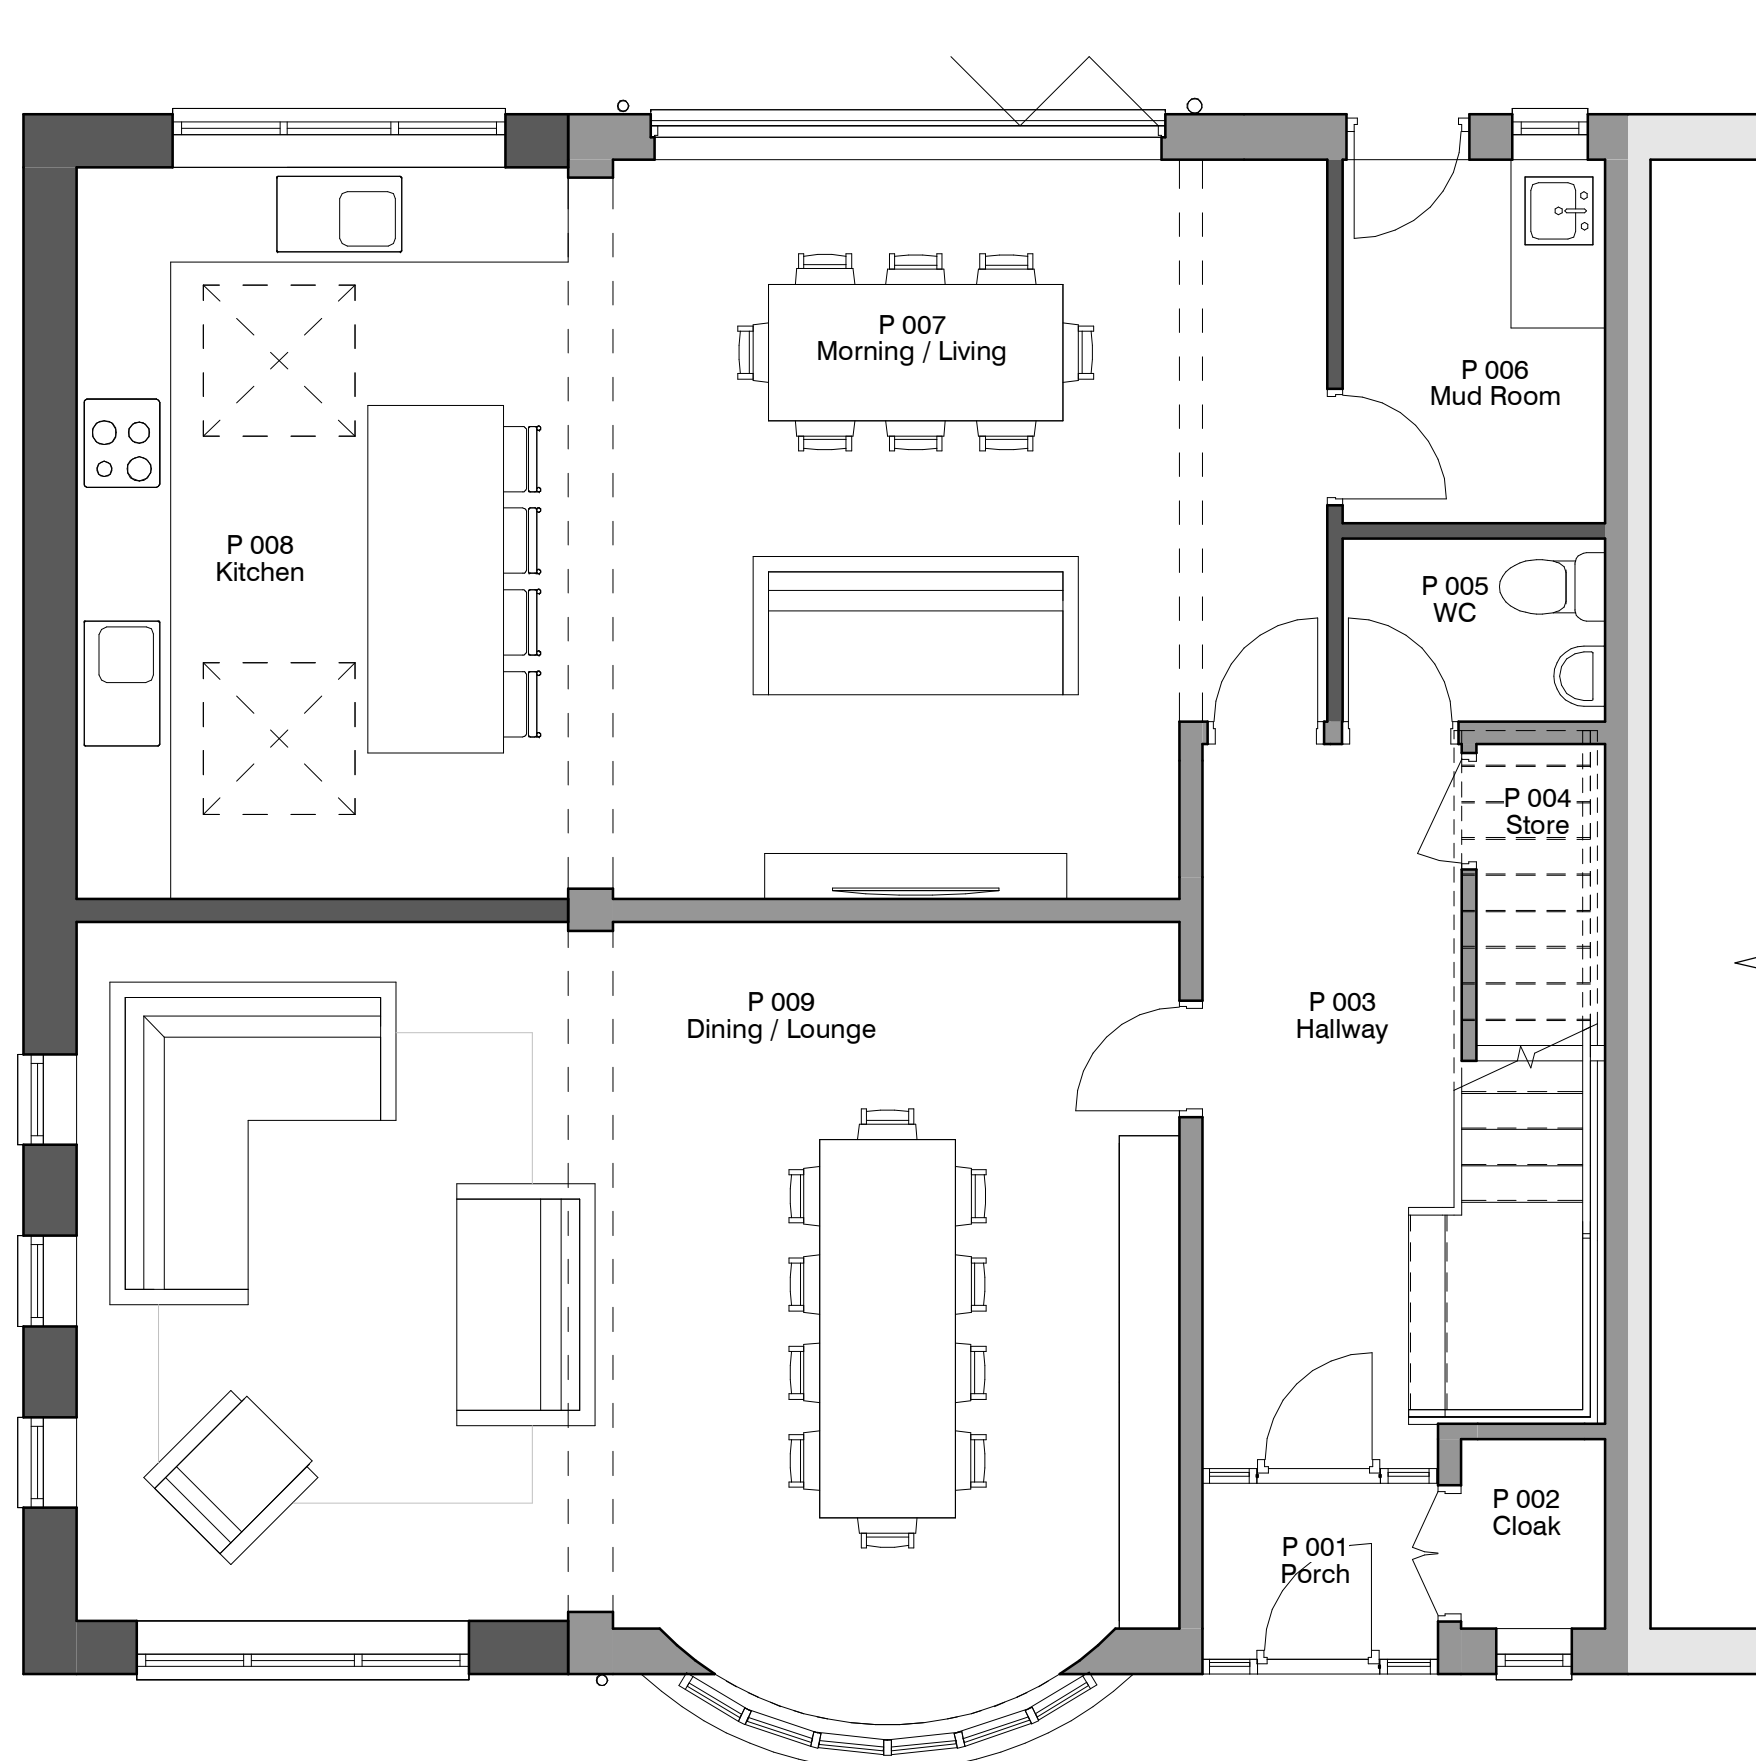

5. Level 0 - Proposed
1 : 50




6. Level 1 - Proposed
1 : 50

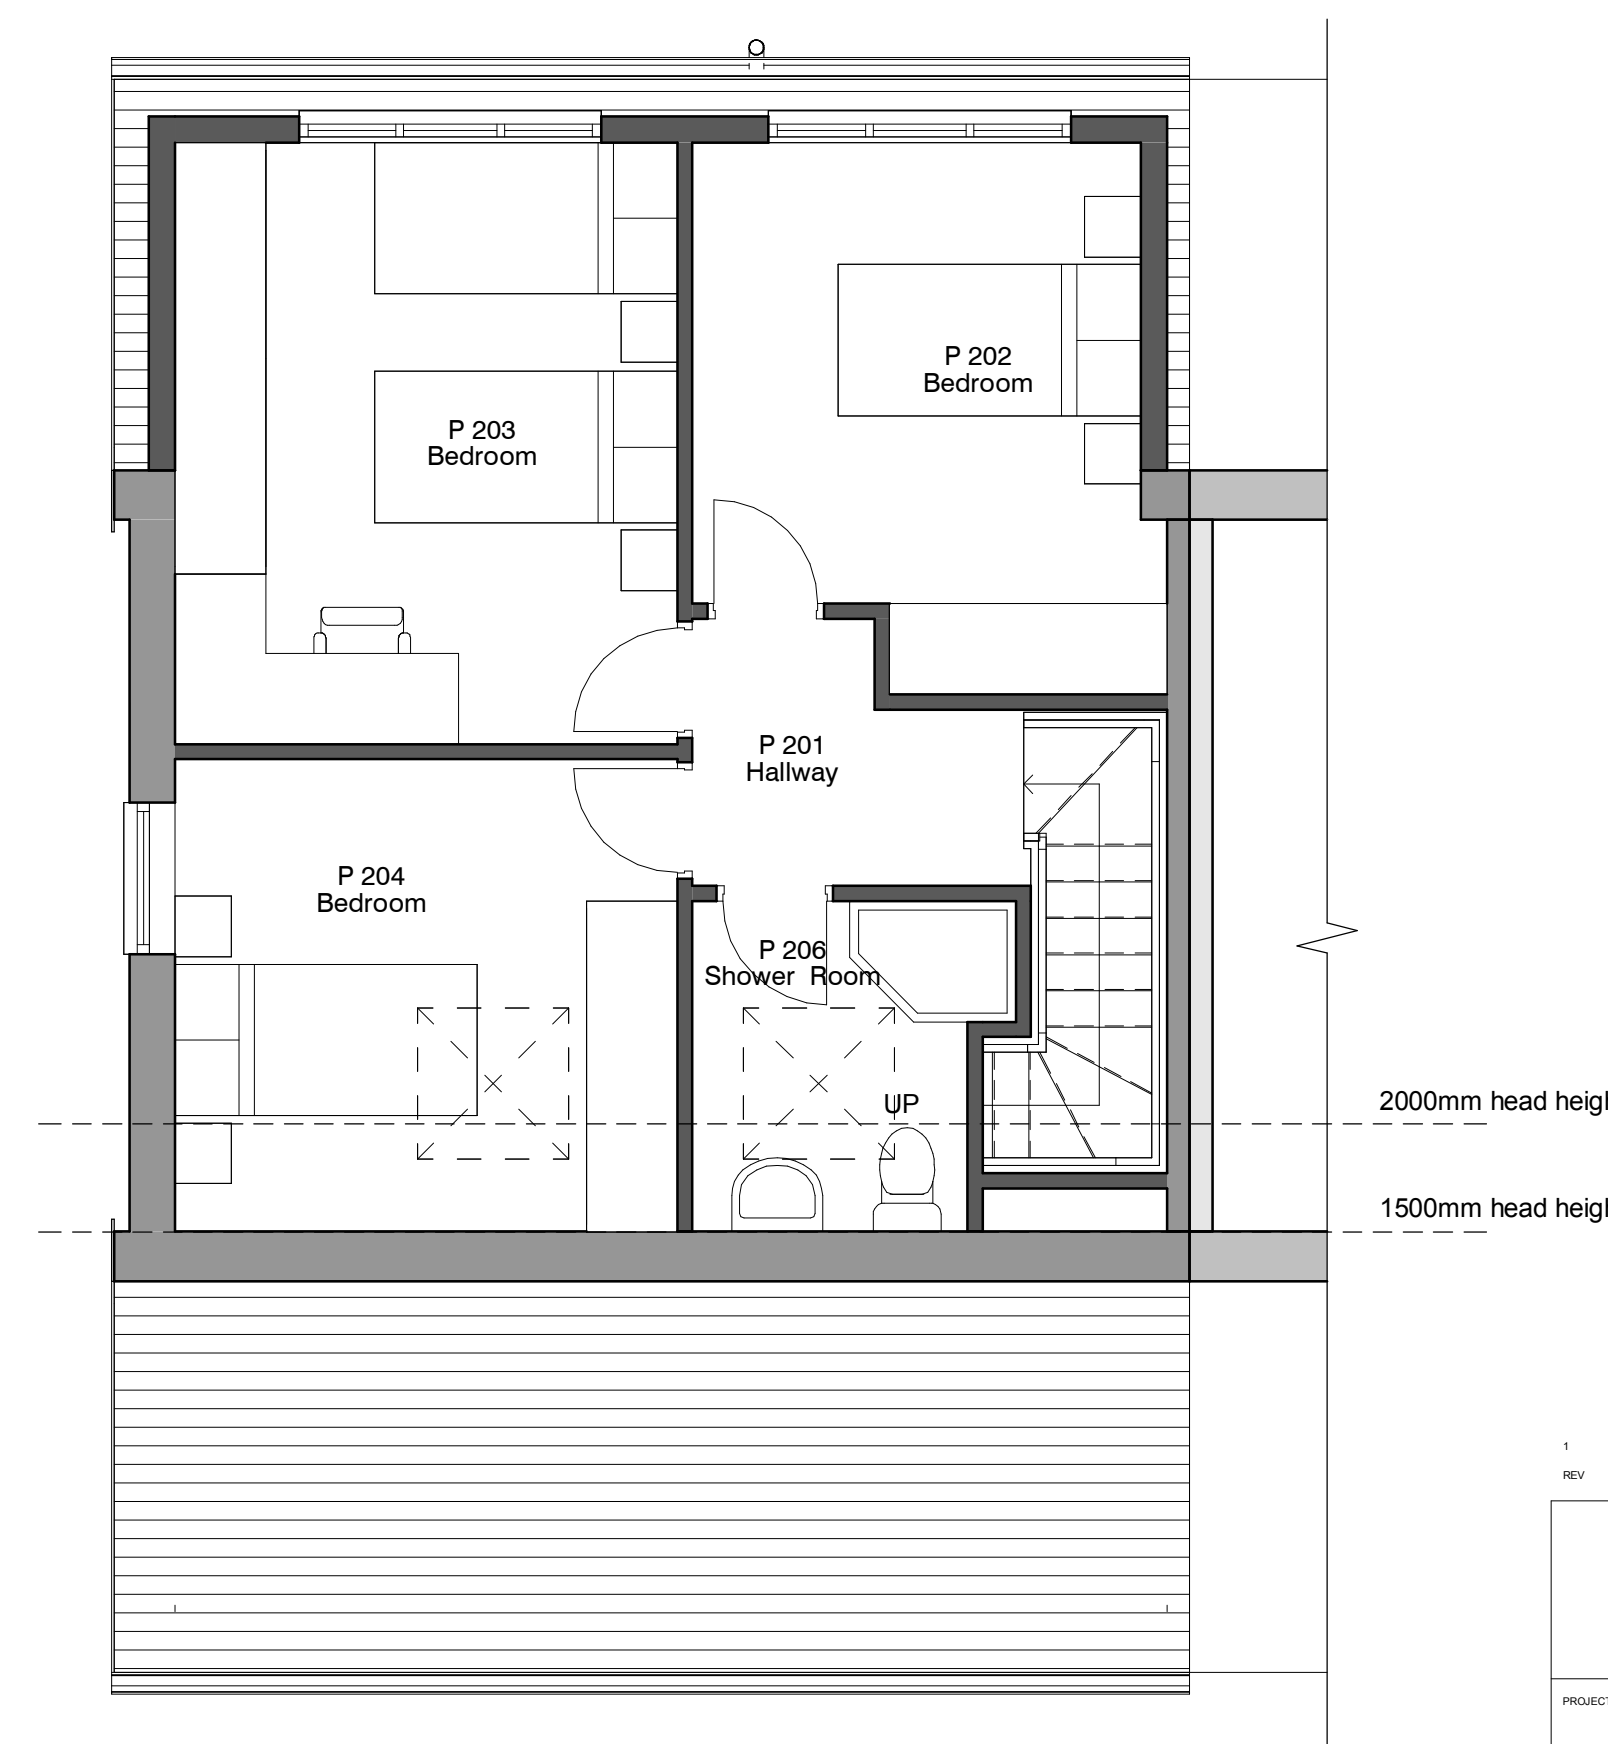

7. Level 2 - Proposed
1 : 50

Boundary line

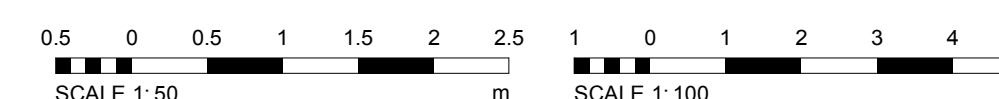

1	New Report option	25-08-25
REV	DESCRIPTION	BY DATE
 office@radnorarchitecture.co.uk		
PROJECT 8 Carlton Avenue		
PROJECT NO. RA25035		
CLIENT Lachs		
DATE 24 AUG 2025		
DRAWN BY ER		
TITLE Proposed Plans and Elevations		
SHEET NO. 003.		REV. 1
SCALE @ A1		As indicated
NOTES © COPYRIGHT. ALL RIGHTS RESERVED. NO PART OF THIS PUBLICATION MAY BE REPRODUCED, EITHER WHOLLY OR IN PART, WITHOUT THE WRITTEN PERMISSION OF RADNOR ARCHITECTURE. THE DESIGN, AS DEVELOPED AND SET OUT HEREIN, IS THE PROPERTY OF RADNOR ARCHITECTURE. THE CLIENT'S RESPONSIBILITY IS TO OBTAIN ALL NECESSARY CONSENTS AND APPROVALS FROM THE APPROPRIATE AUTHORITIES. RADNOR ARCHITECTURE ACCEPTS NO LIABILITY FOR ANY LOSS OR DAMAGE, INCLUDING CONSEQUENTIAL LOSS OR DAMAGE, ARISING FROM THE USE OF THIS PUBLICATION. THE CLIENT'S RESPONSIBILITY IS TO OBTAIN ALL NECESSARY CONSENTS AND APPROVALS FROM THE APPROPRIATE AUTHORITIES. RADNOR ARCHITECTURE ACCEPTS NO LIABILITY FOR ANY LOSS OR DAMAGE, INCLUDING CONSEQUENTIAL LOSS OR DAMAGE, ARISING FROM THE USE OF THIS PUBLICATION.		