
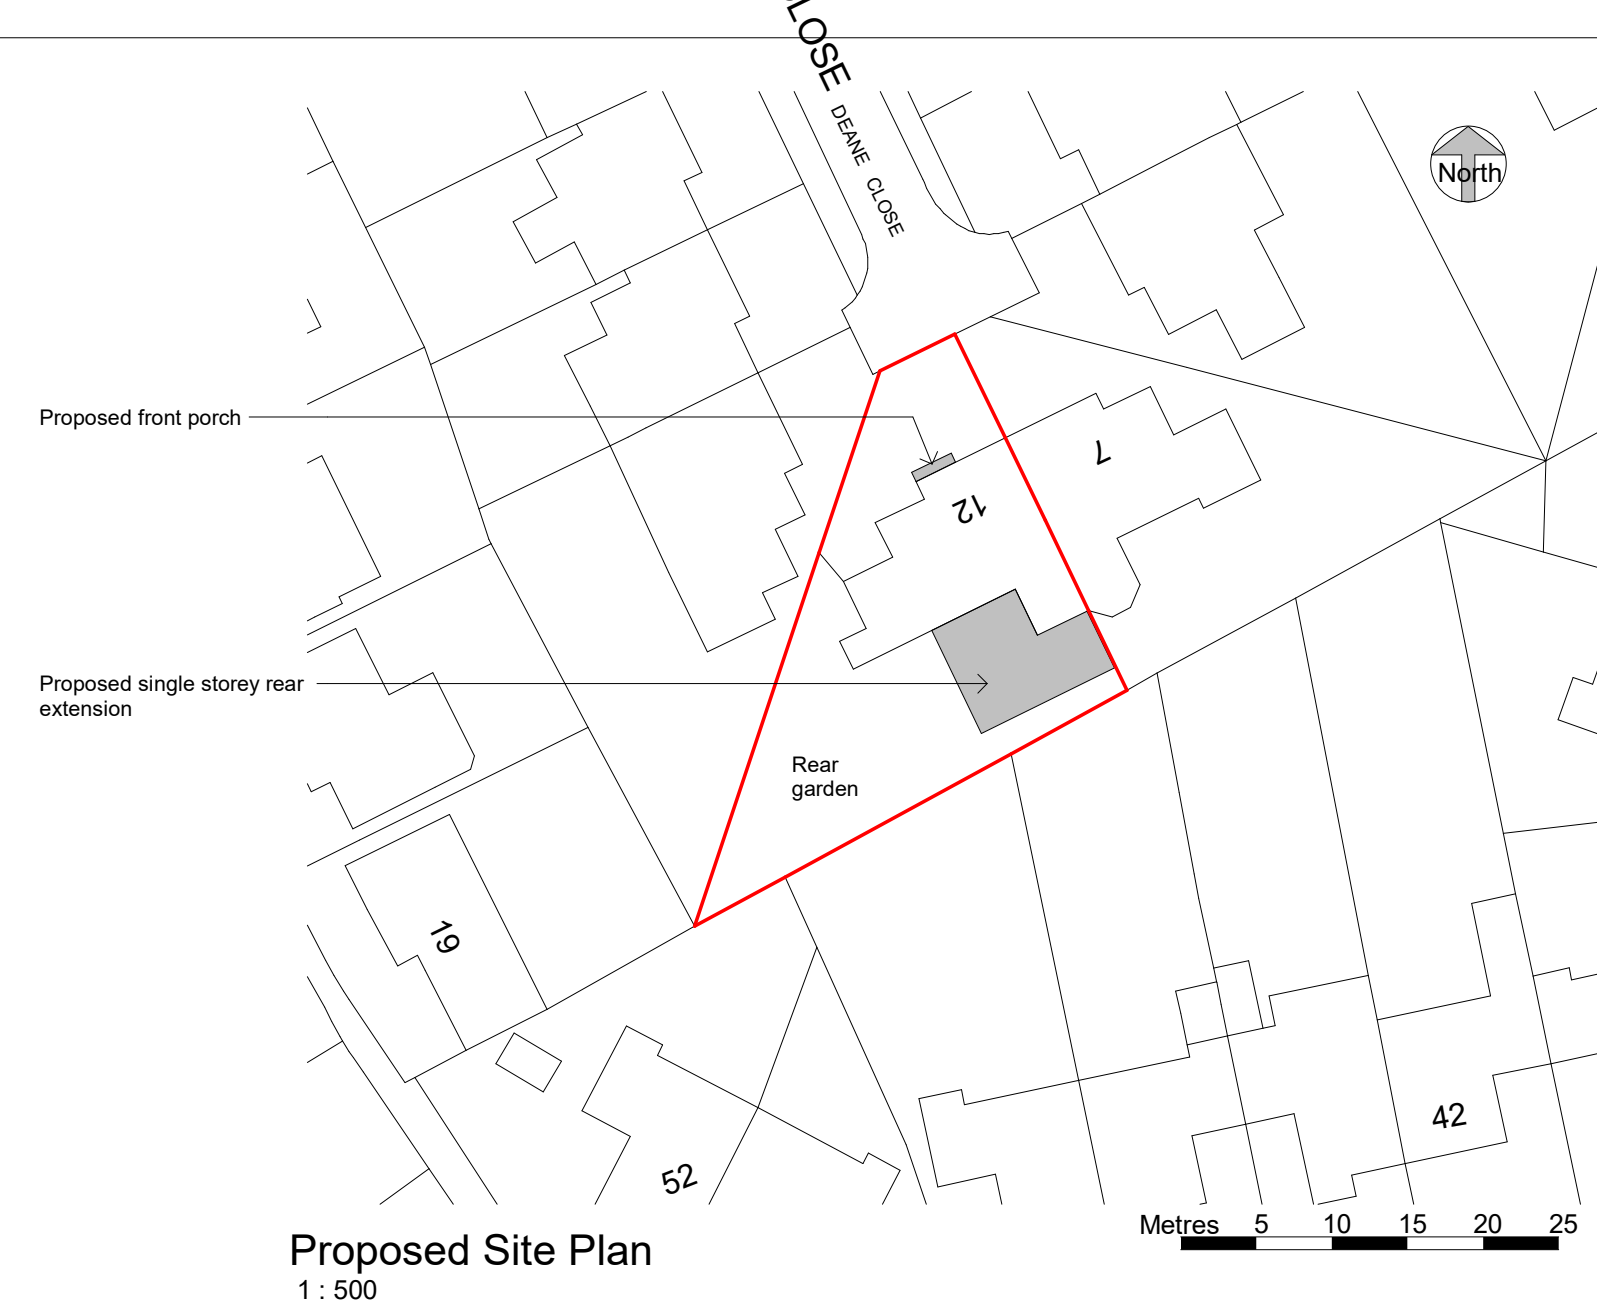


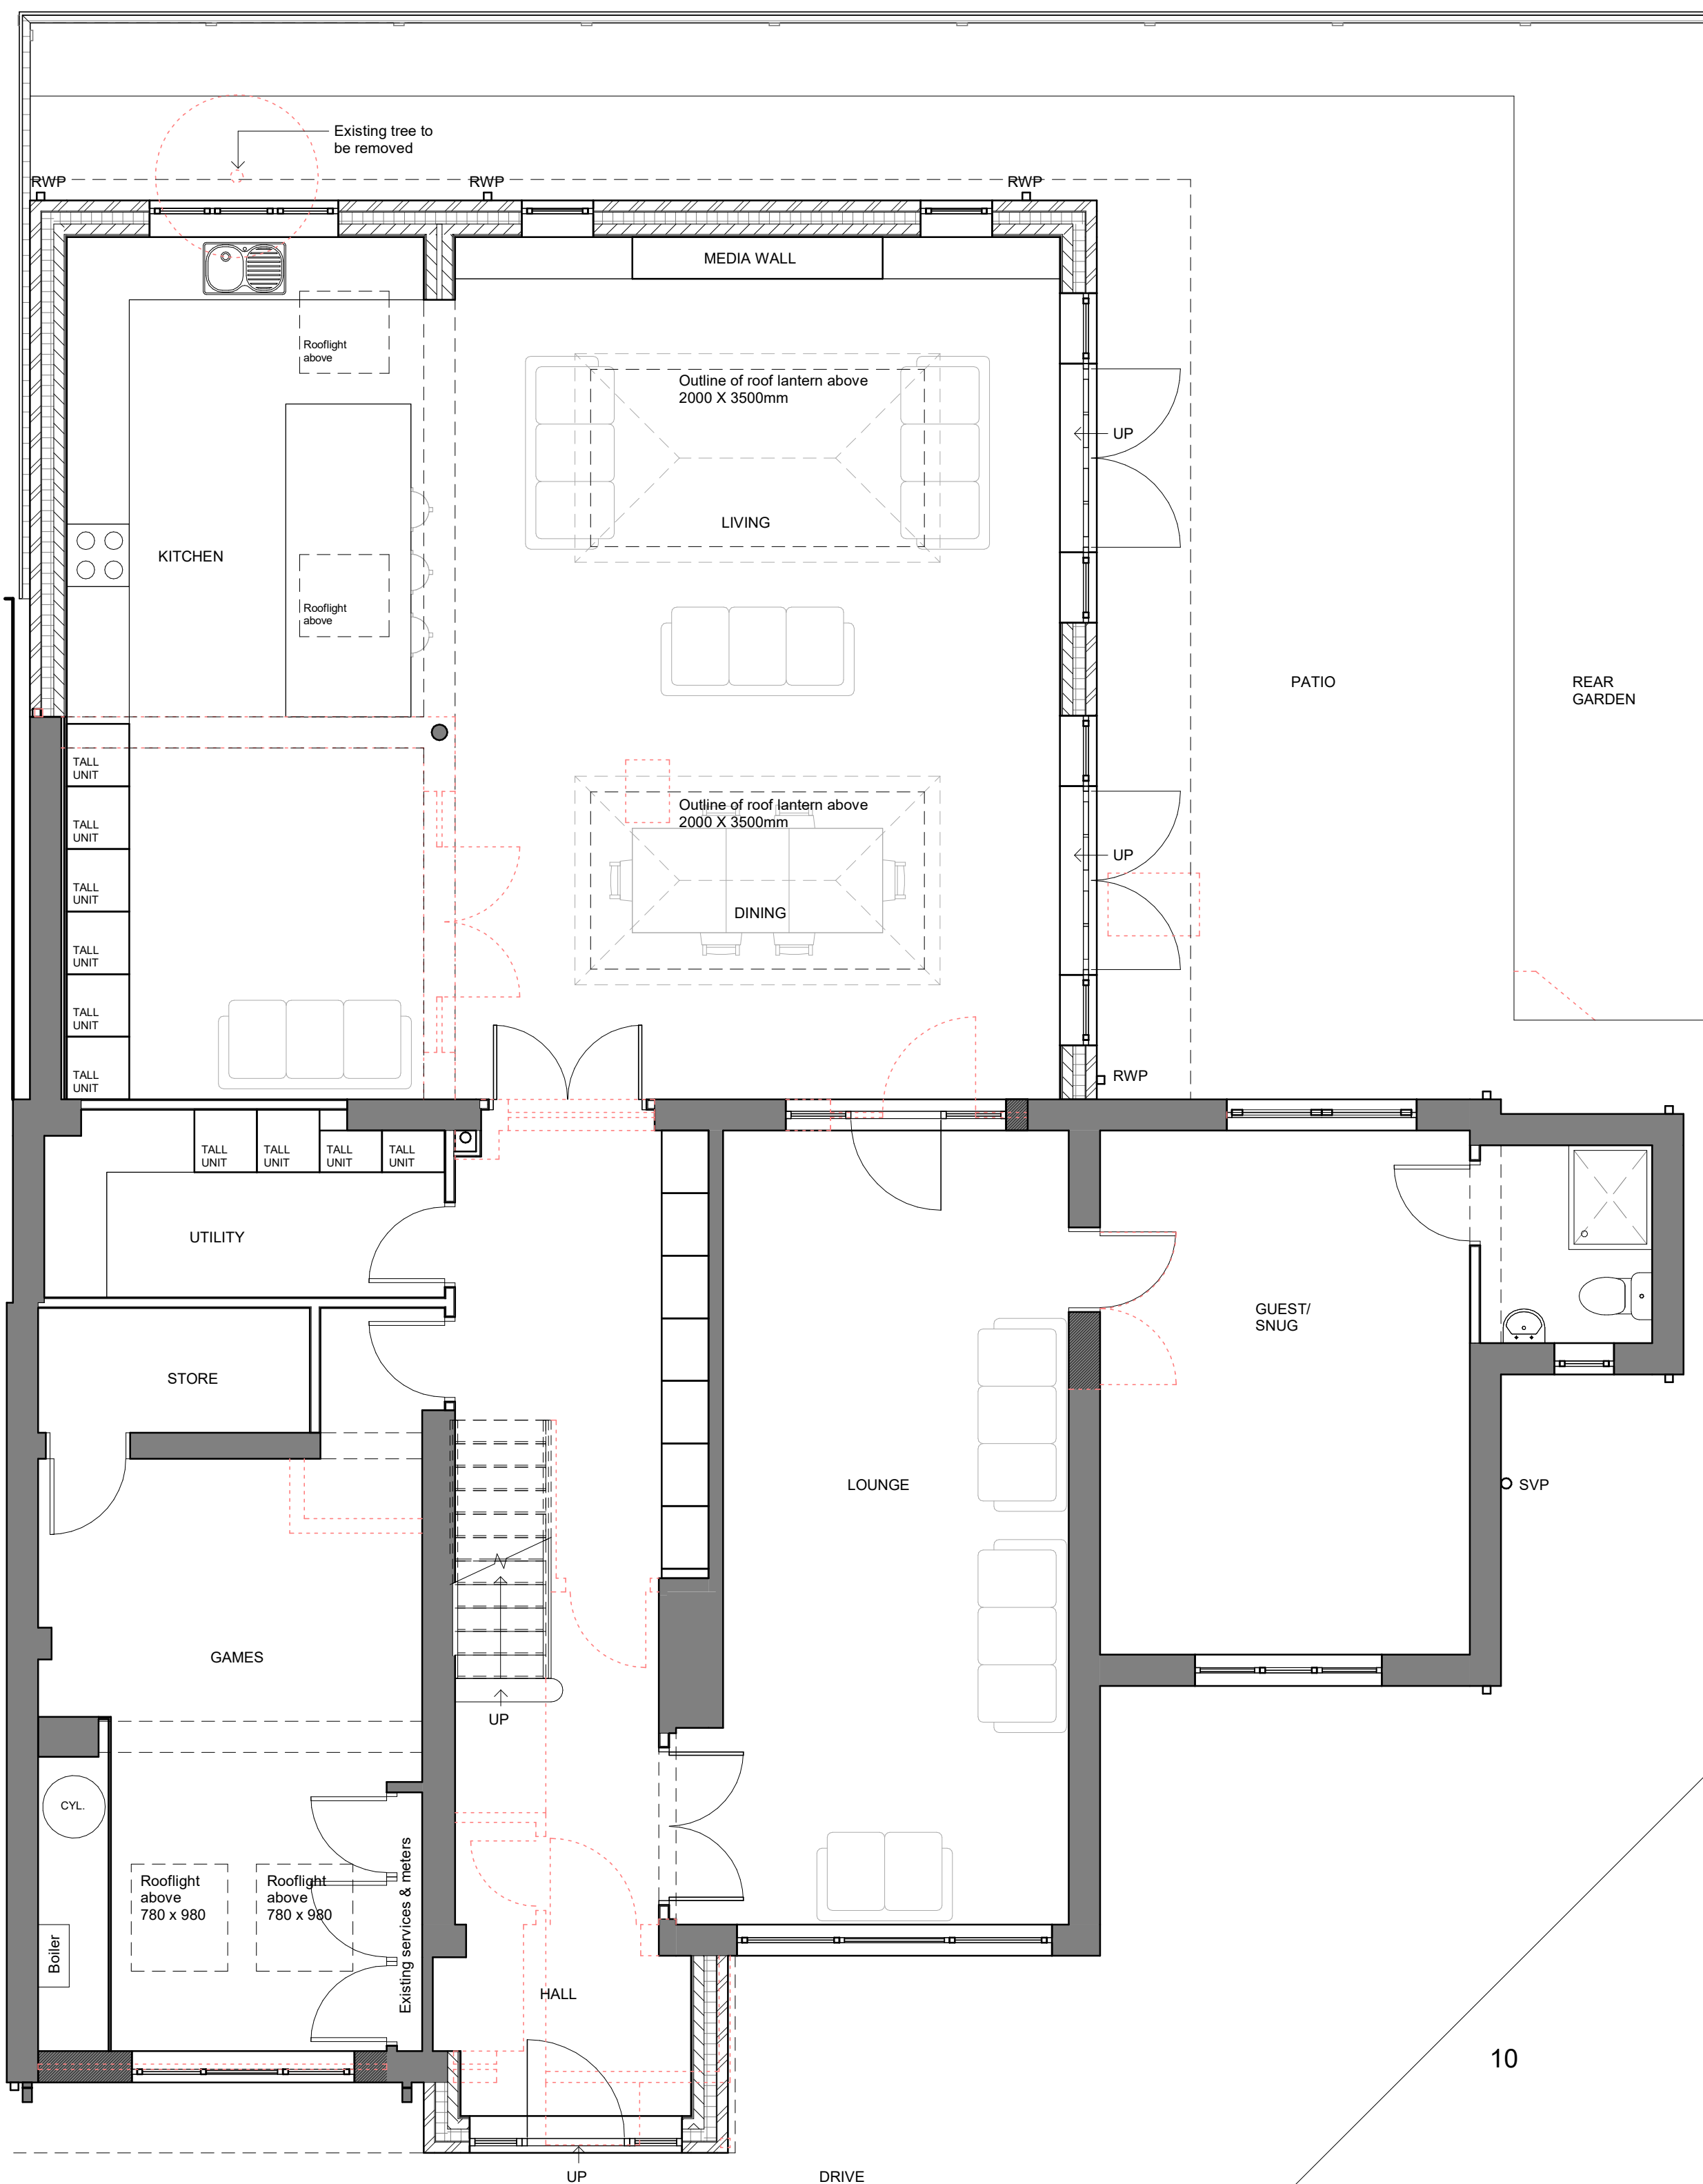

NOTES
The Contractor is to check all dimensions and site conditions before commencing. This drawing remains the copyright of WHYL Architecture.

KEYPLAN

		Planning issue	WL	19.08.25
		Initial issue	WL	16.08.25
Rev		Description	By	Date
Client	Mr & Mrs Ali			
Project	12 Deane Close, Whitefield			
Drawing	Proposed Plans			
Dwg. No.	12DC - 120			Rev B
Date	20.03.2023	As indicated	@ A1	
Drawn	Author	Approved	Approver	
Status	Concept			