





Front (North) Elevation
1 : 50

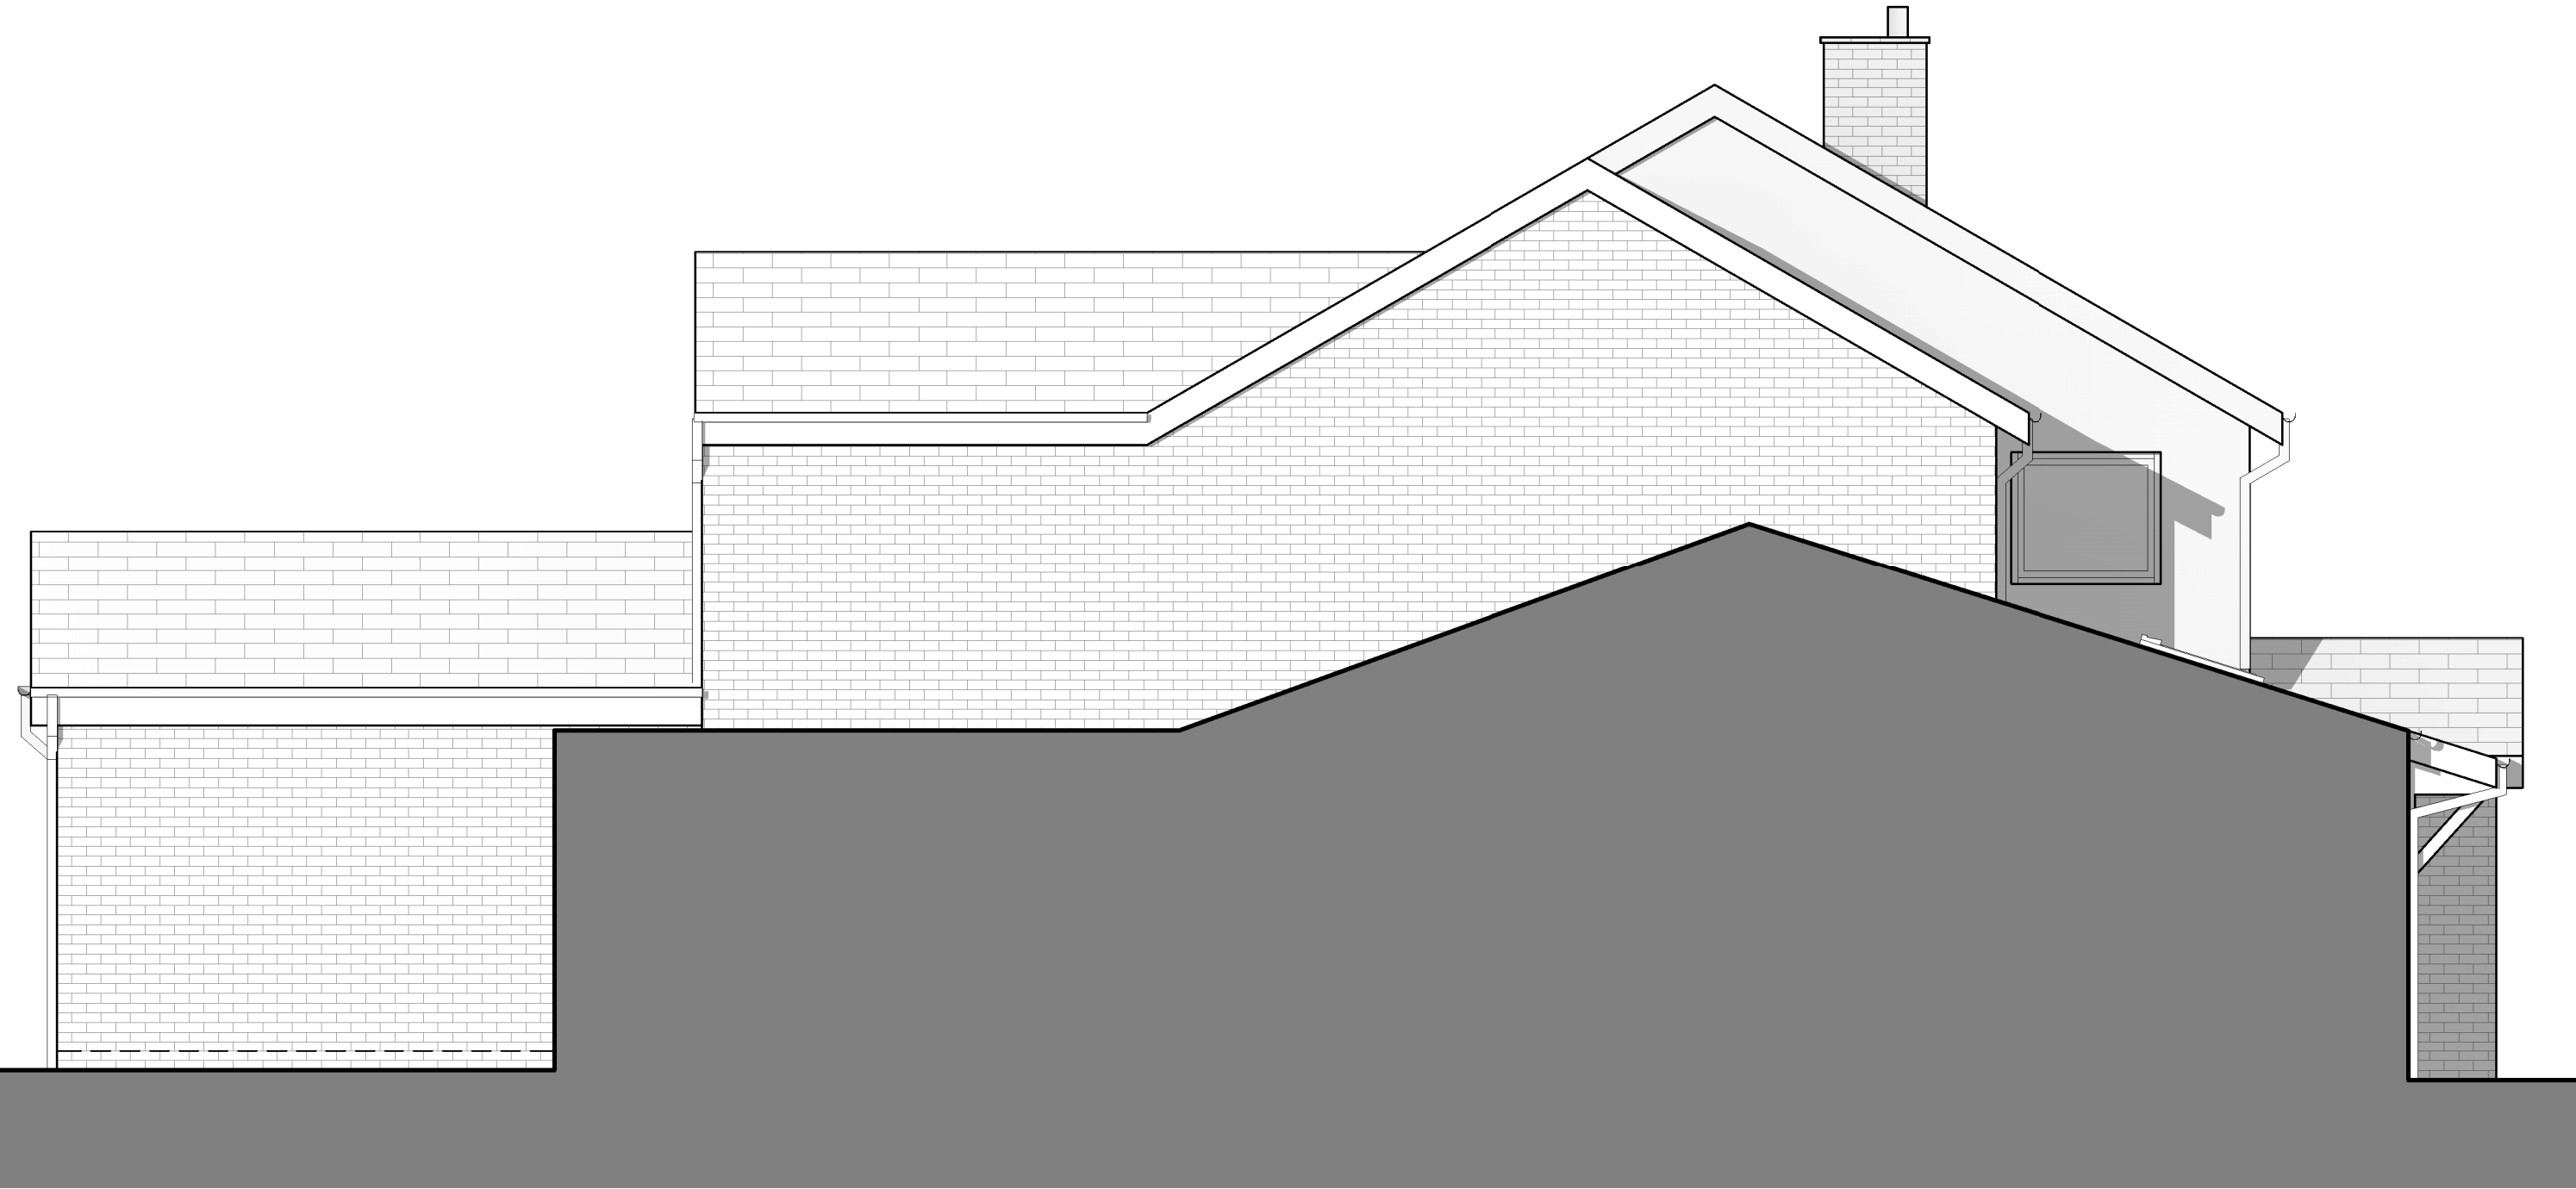

Side (East) Elevation
1 : 50



Rear (South) Elevation
1 : 50

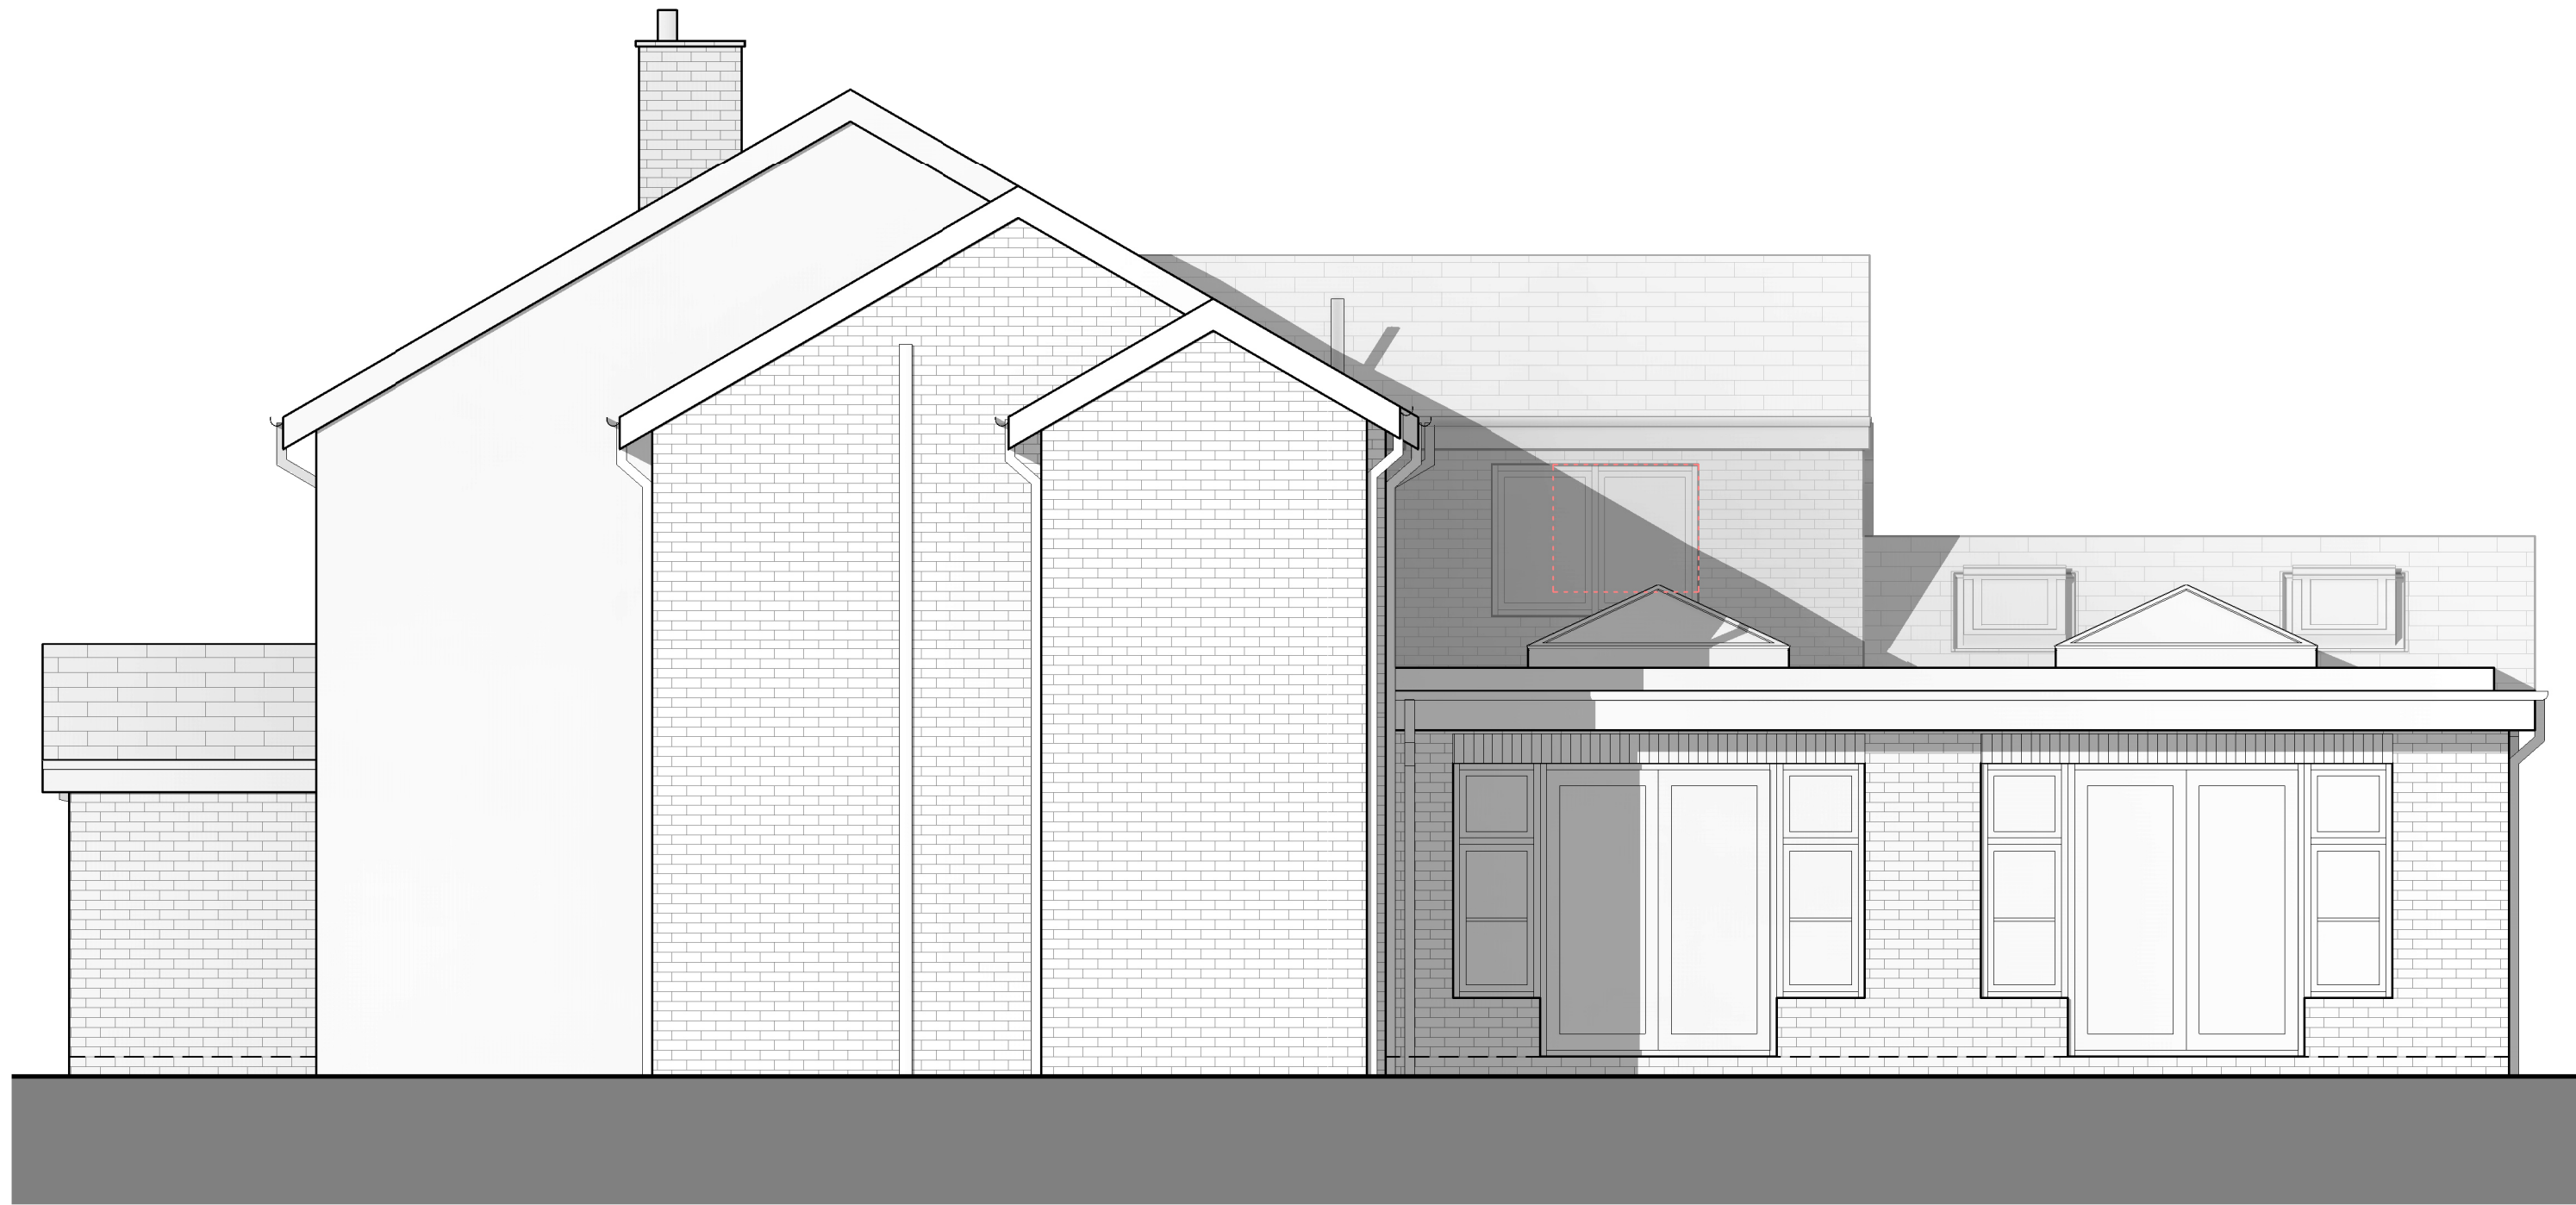

Side (West) Elevation
1 : 50



NOTES
The Contractor is to check all dimensions and site conditions before commencing.
This drawing remains the copyright of WHYL Architecture.

KEYPLAN

MATERIALS KEY

WALL
Facing brickwork, colour to match existing.
Render, colour to match existing.

ROOF
Tiles, colour to match existing.
Single ply membrane, colour grey.

ROOFLIGHT & LANTERN
DGU aluminium, frame colour grey.

WINDOWS
uPVC, frame colour white.

DOORS
uPVC, frame colour white.

RAINWATER GOODS
uPVC, colour black.

Planning issue	WL	19.08.25	
	WL	16.08.25	
Initial issue			
Description		By	Date
Mr & Mrs Ali			
12 Deane Close, Whitefield			
Proposed Elevations			
12DC - 125		Rev	B
Date	20.03.2023	Scale	1 : 50
Author	Approved	Approver	
Concept			

WHYL ARCHITECTURE

T: 07894 348777
whylarchitecture@hotmail.co.uk