Front (North) Elevation
1 : 50

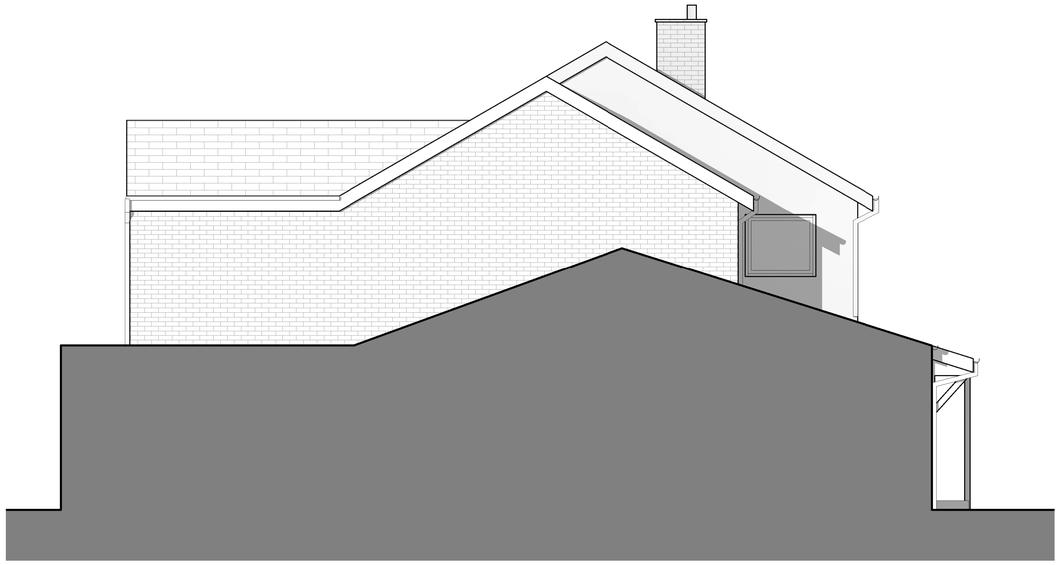

Side (East) Elevation
1 : 50

Rear (South) Elevation
1 : 50

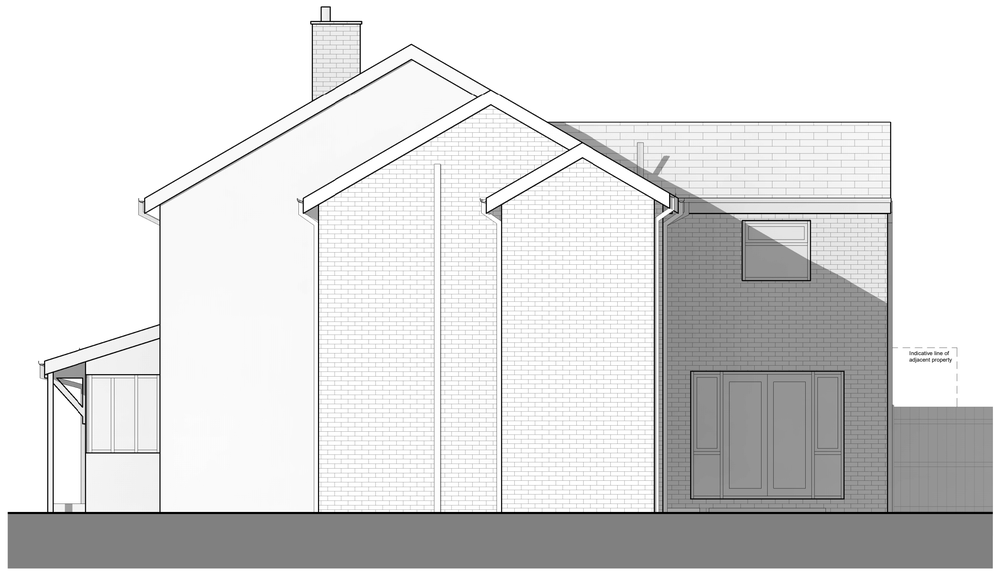

Side (West) Elevation
1 : 50

Metres 1 2 3 4 5

NOTES

The Contractor is to check all dimensions and site conditions before commencing.
This drawing remains the copyright of WHYL Architecture.

KEYPLAN

MATERIALS KEY

WALL
Facing brickwork.
Render.

ROOF
Tiles.

WINDOWS
uPVC, frame colour white.

DOORS
uPVC, frame colour white.

RAINWATER GOODS
uPVC, colour black.

Rev	Description	By	Date
B	Planning issue	WL	19.08.25
A	Initial issue	WL	02.04.23

Client: Mr & Mrs Ali

Project: 12 Deane Close, Whitefield

Drawing: Existing Elevations

Drg. No.: 12DC - 115 | Rev: B

Date: 20.03.2023 | Scale: 1 : 50 | @ A1

Drawn: Author | Approved: Approver

Status: Concept

WHYL ARCHITECTURE
T: 07894 348777
whylarchitecture@hotmail.co.uk