



Notes:

- SITE BOUNDARY
- 1

STAIR CORE
- 2

TRAVEL HUB ENTRANCE
- 3

SECURE CYCLE STORE
- 4

SUB STATION
- 5

LV SWITCH
- 6

CAR PARKING
- 7

INFORMATION BOARDS/
TICKET MACHINES
- 8

LIFTS
- 9

ENTRANCE CANOPY
- 10

New gate in external
boundary treatment. For
emergency egress and
fire fighting access
- 11

Roof Access Hatch and
Fall Arrest System

Project:
Prestwich Village
Travel Hub

Drawn: ER

Rev: P00

Checked:
JC

Details:
06/12/2023

Title:
Ground floor
GA plan

Status:
S2 Information

Planning

Scale:
1:200 @ A1

Drawing No:
207-JMA-G-00-DR-A-022400

Jon Matthews Architects

Union, 2-10 Albert Square, Manchester, M2 6LW

Copyright of this drawing is vested in Jon Matthews Architects and it must not be copied or reproduced without written consent. Figured dimensions only are to be taken from this drawing. Do not scale from this drawing. For full company disclosure please visit www.jonmatthewsarchitects.com

0161 974 3690



Notes:

- 1

STAIR CORE
- 2

TRAVEL HUB ENTRANCE
- 3

SECURE CYCLE STORE
- 4

SUB STATION
- 5

LV SWITCH
- 6

CAR PARKING
- 7

INFORMATION BOARDS/
TICKET MACHINES
- 8

LIFTS
- 9

ENTRANCE CANOPY
- 10

New gate in external
boundary treatment. For
emergency egress and
fire fighting access
- 11

Roof Access Hatch and
Fall Arrest System

Project:
Prestwich Village
Travel Hub

Drawn:
ER

Rev:
P00

Checked:
JC

Details:
06/12/2023

Title:
First and second floor
GA plan

Status:
S2 Information

Planning

Scale:
1:200 @ A1

Drawing No:
207-JMA-G-01-DR-A-022401

Jon Matthews Architects

Union, 2-10 Albert Square, Manchester, M2 6LW

Copyright of this drawing is vested in Jon Matthews Architects and it must not be copied or reproduced without written consent. Figured dimensions only are to be taken from this drawing. Do not scale from this drawing. For full company disclosure please visit www.jonmatthewsarchitects.com

0161 974 3690



Notes:

- SITE BOUNDARY
- 1

STAIR CORE
- 2

TRAVEL HUB ENTRANCE
- 3

SECURE CYCLE STORE
- 4

SUB STATION
- 5

LV SWITCH
- 6

CAR PARKING
- 7

INFORMATION BOARDS/
TICKET MACHINES
- 8

LIFTS
- 9

ENTRANCE CANOPY
- 10

New gate in external
boundary treatment. For
emergency egress and
fire fighting access
- 11

Roof Access Hatch and
Fall Arrest System

Project:
Prestwich Village
Travel Hub

Drawn:
ER

Rev:
P00

Checked:
JC

Details:
06/12/2023

Title:
Roof
GA plan

Status:
S2 Information

Planning

Scale:
1:200 @ A1



Drawing No:
207-JMA-G-RF-DR-A-022410

Jon Matthews Architects


Union, 2-10 Albert Square, Manchester, M2 6LW

Copyright of this drawing is vested in Jon Matthews Architects and it must not be copied or reproduced without written consent. Figured dimensions only are to be taken from this drawing. Do not scale from this drawing. For full company disclosure please visit www.jonmatthewsarchitects.com

0161 974 3690

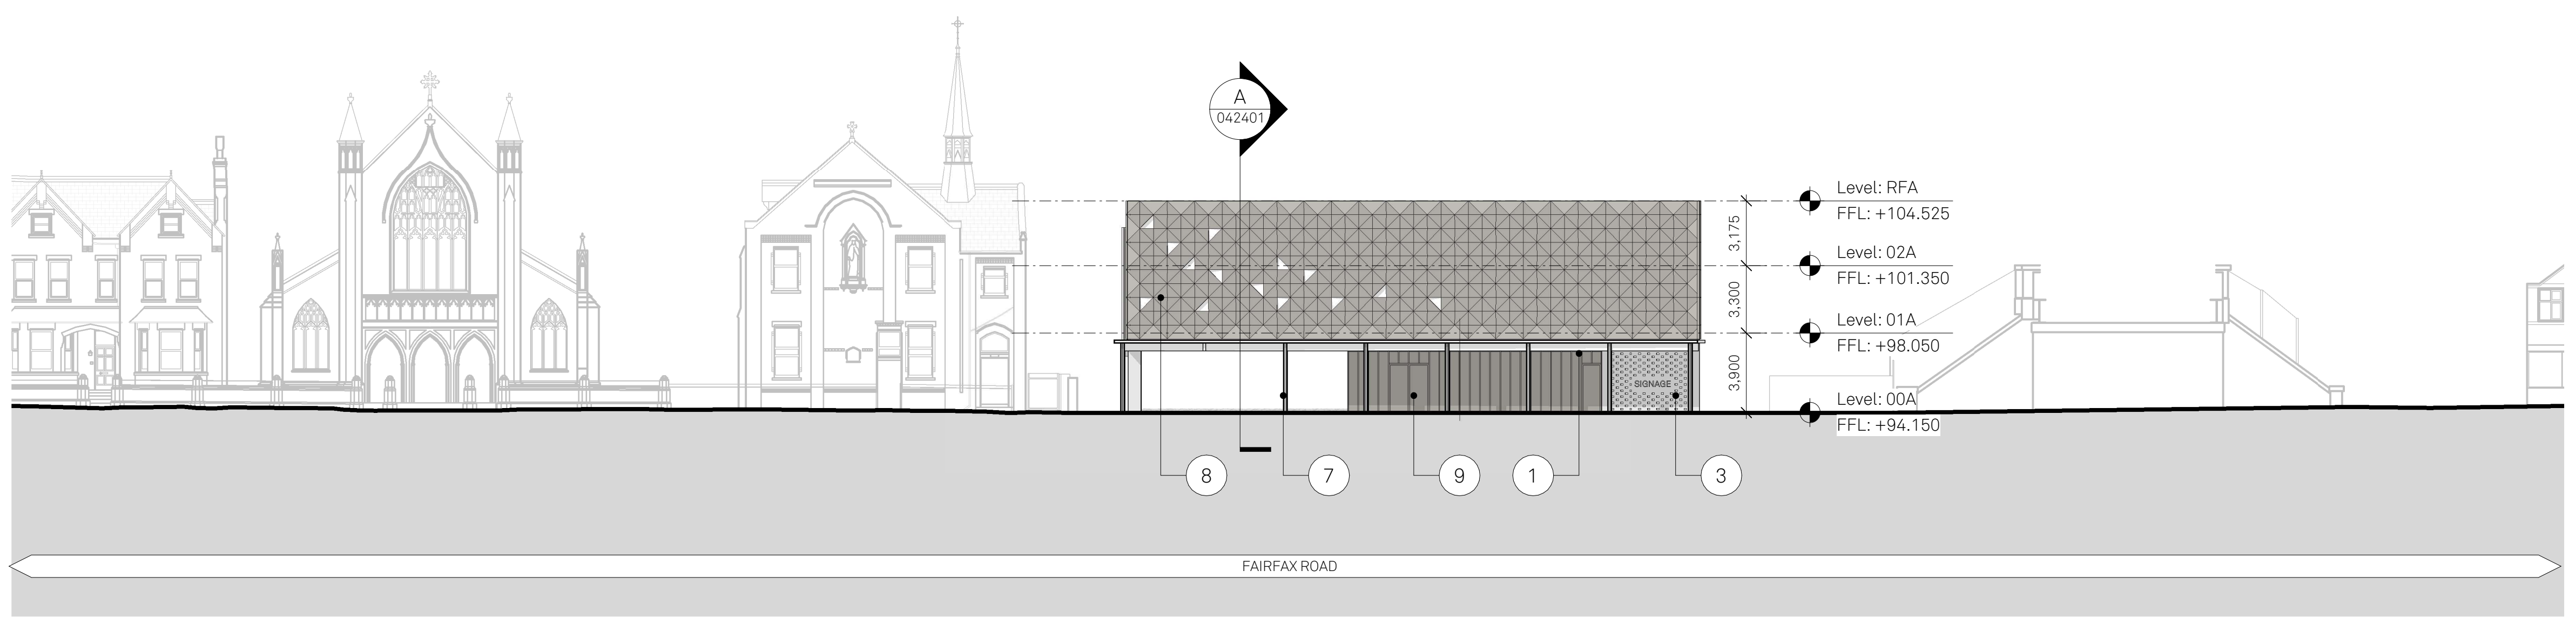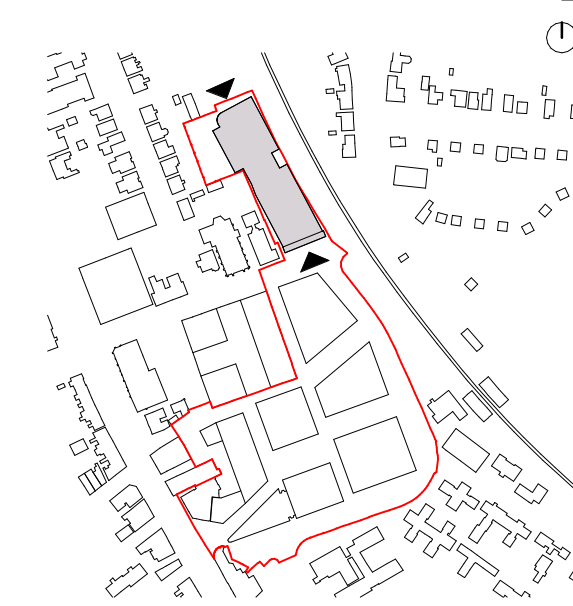

Fairfax Road Elevaiton (South)

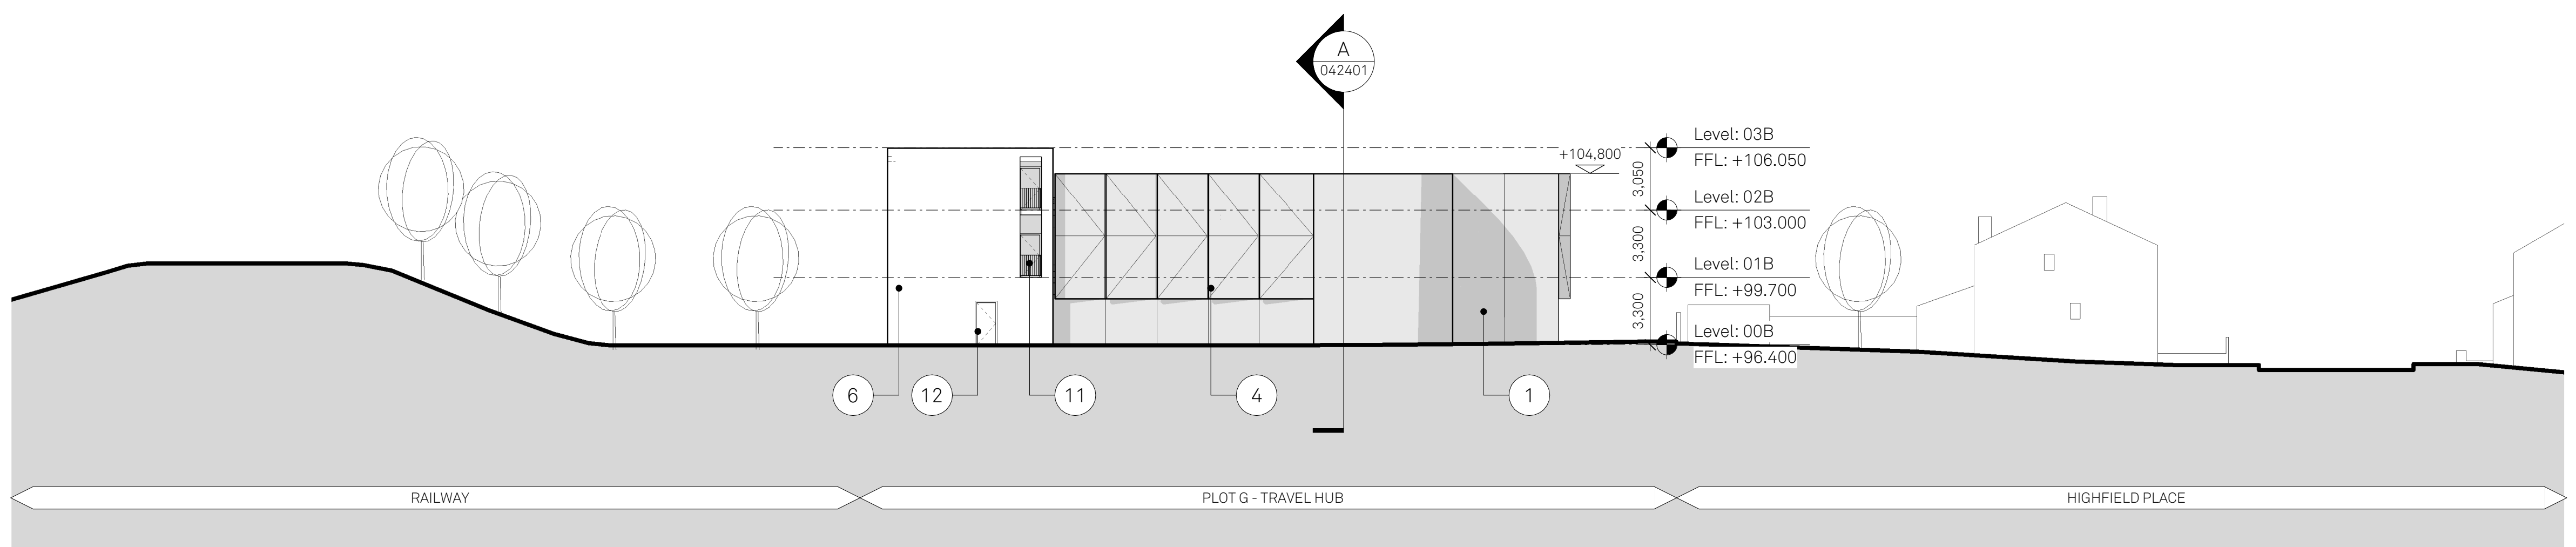

Highfield Place Elevation (North)

Notes:

- 1

Horizontal English-bonded red brickwork.
- 2

Horizontal stack-bonded red brickwork.
- 3

Horizontal English-bonded red brickwork. Hit & miss header coursing
- 4

Crimped brickwork panels in stack bond horizontal/vertical red brickwork
- 5

Stack bonded chamfered edged red brickwork
- 6

Rendered blockwork. Colour TBC.
- 7

Flat roof timber canopy with exposed timber columns and beams.
- 8

PPC metal decorative perforated panel. Decoration to be etched/ cut.
- 9

PPC metal perforated modular panel to cycle hub facade, with integrated doors to Cycle Hub & Stair Core
- 10

PPC metal coping
- 11

Metal handrail
- 12

Solid PPC metal BOH personnel doors.
- 13

Steel Column

Project:
Prestwich Village Travel Hub

Drawn:
RA

Rev:
P00

Checked:
JC

Details:
06/12/2023

Status:
S2 Information

Planning

Title:
GA elevations

Drawing No:
207-JMA-G-XX-DR-A-042400



Scale:
1:200 @ A1

0161 974 3690


Jon Matthews Architects

Union, 2-10 Albert Square, Manchester, M2 6LW


Copyright of this drawing is vested in Jon Matthews Architects and it must not be copied or reproduced without written consent. Figured dimensions only are to be taken from this drawing. Do not scale from this drawing. For full company disclosure please visit www.jonmatthewsarchitects.com

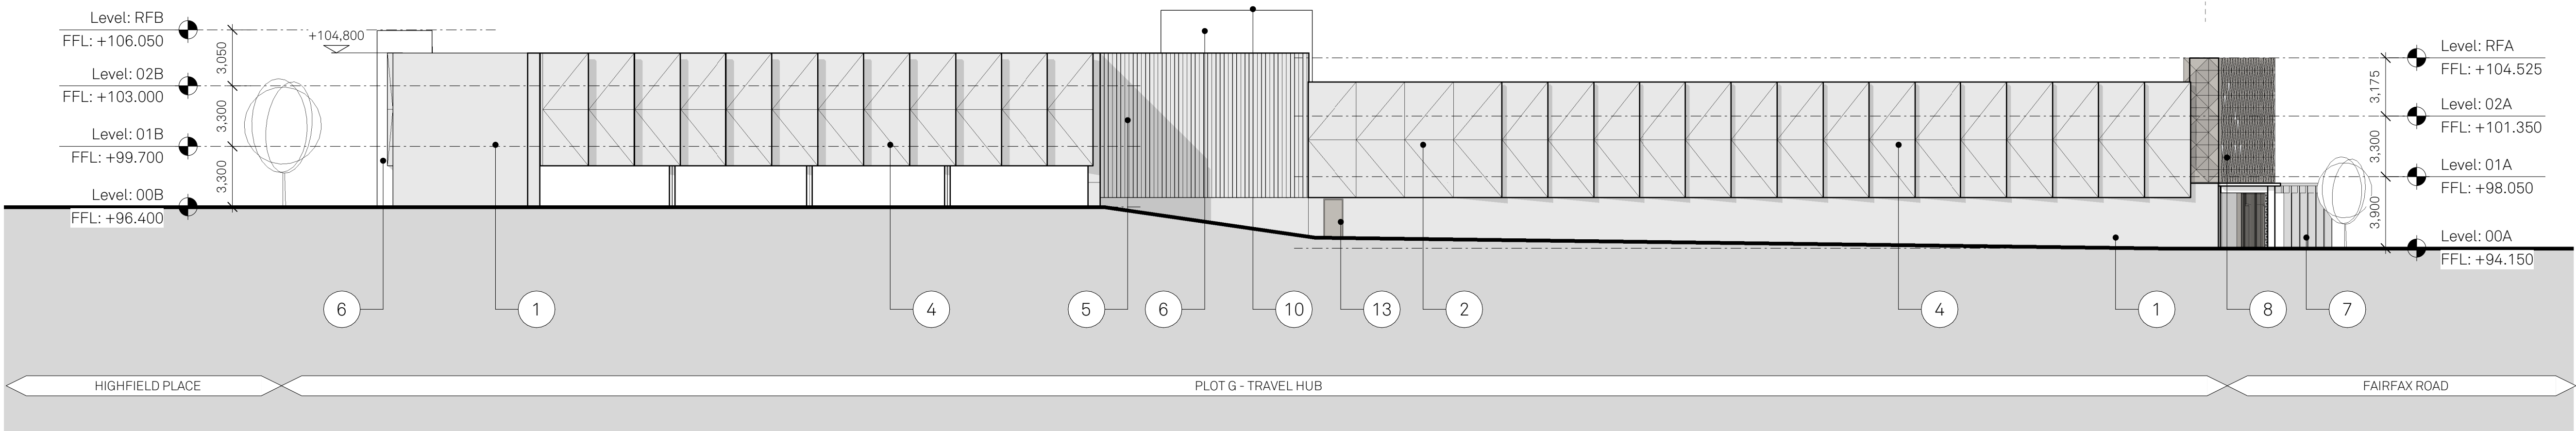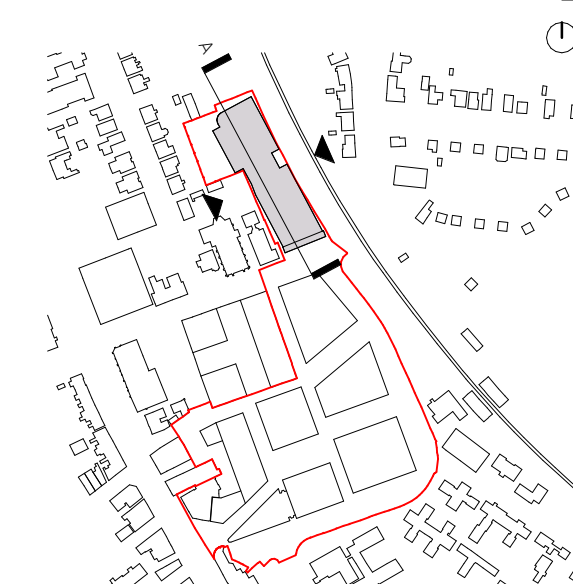

Highfield Road Elevation (West)

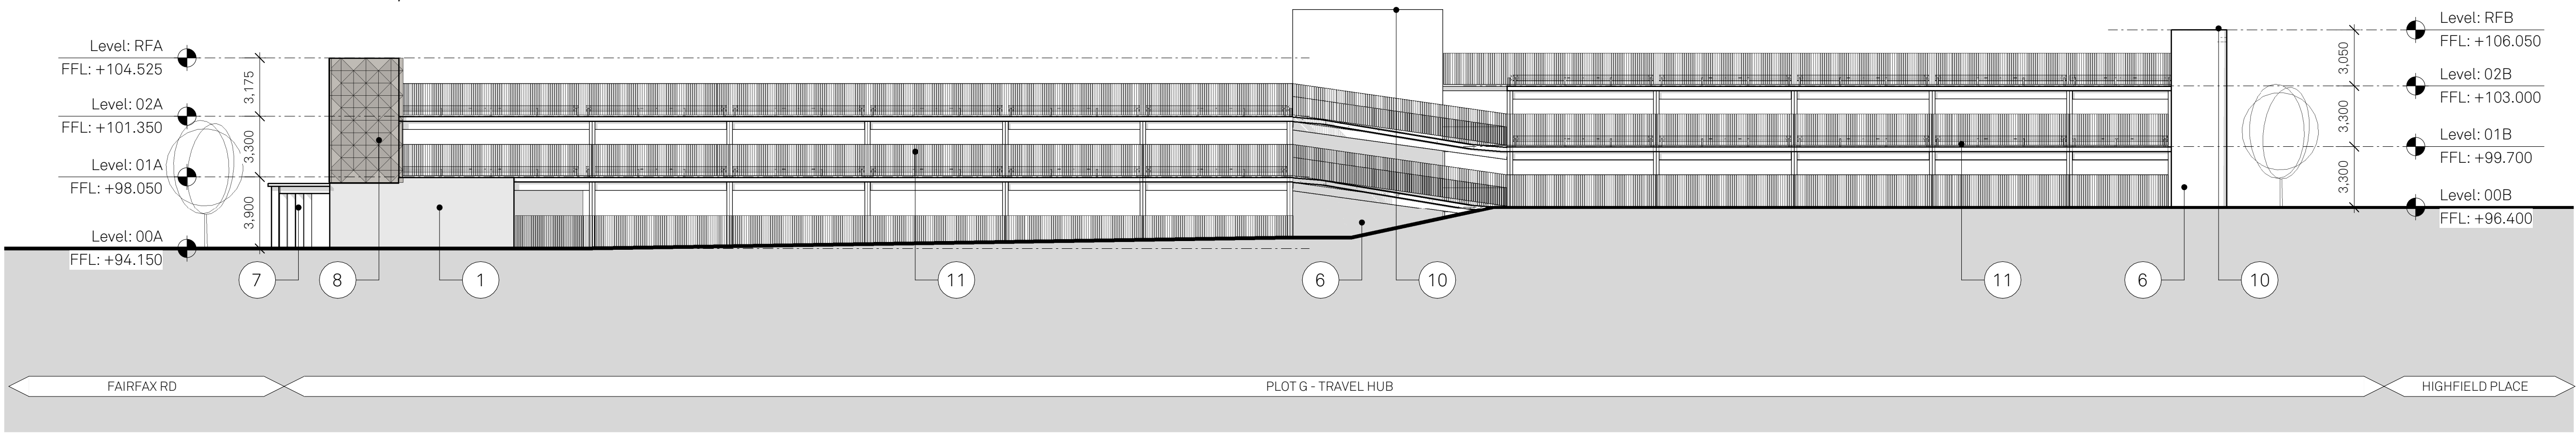

Railway Elevation (East)

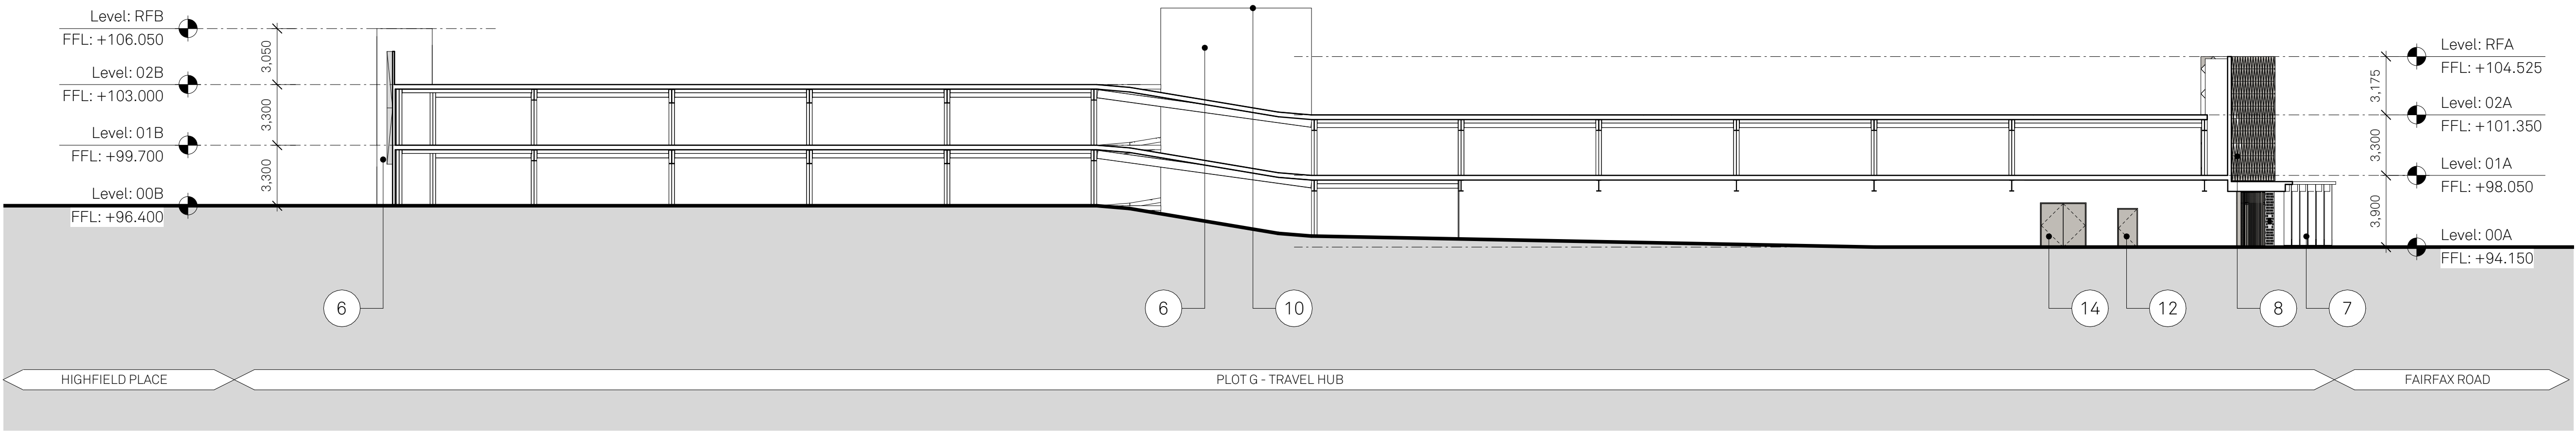

Section A

Notes:

- 1 Horizontal English-bonded red brickwork.
- 2 Horizontal stack-bonded red brickwork.
- 3 Horizontal English-bonded red brickwork. Hit & miss header coursing
- 4 Crimped brickwork panels in stack bond horizontal/vertical red brickwork
- 5 Stack bonded chamfered edged red brickwork
- 6 Rendered blockwork. Colour TBC.
- 7 Flat roof timber canopy with exposed timber columns and beams.
- 8 PPC metal decorative perforated panel. Decoration to be etched/ cut.
- 9 PPC metal perforated modular panel to cycle hub facade, with integrated doors to Cycle Hub & Stair Core
- 10 PPC metal coping
- 11 Metal handrail
- 12 Solid PPC metal BOH personnel doors.
- 13 Steel Column

Project:
Prestwich Village
Travel Hub

Drawn:
RA

Rev:
P00

Checked:
JC

Details:
06/12/2023

Status:
S2 Information

Planning

Title:
GA elevations & GA section

Drawing No:
207-JMA-G-XX-DR-A-042401

Scale:
1:200 @ A1

Jon Matthews Architects

Union, 2-10 Albert Square, Manchester, M2 6LW

0161 974 3690

Copyright of this drawing is vested in Jon Matthews Architects and it must not be copied or reproduced without written consent. Figured dimensions only are to be taken from this drawing. Do not scale from this drawing. For full company disclosure please visit www.jonmatthewsarchitects.com