




1 Front - Existing
1 : 100




2 Left Side - Existing
1 : 100



3 Rear - Existing
1 : 100

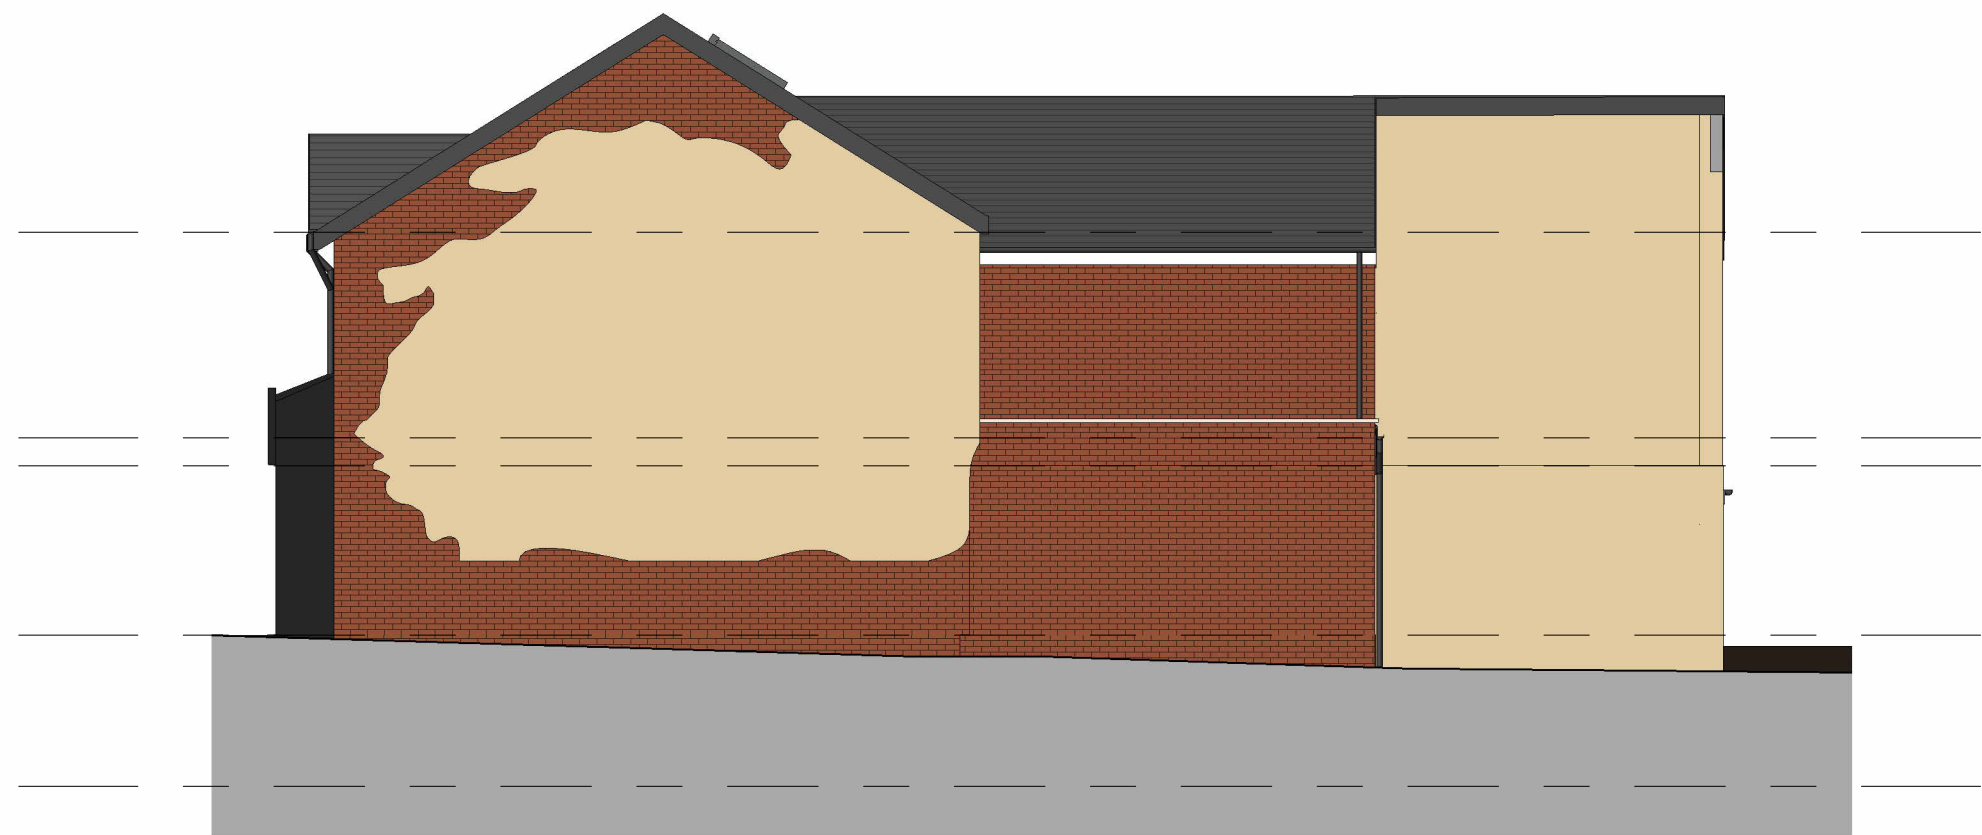

4 Right Side - Existing
1 : 100

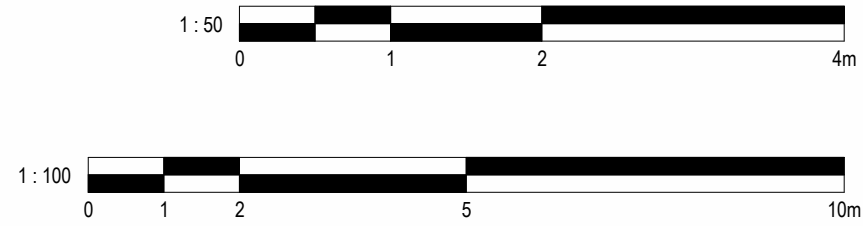

No.	Description	Date	Initial
PROJECT			
2-4 Kings Road			
TITLE			
Existing Elevations			
STATUS			
DESIGN			
DRAWN BY	DATE	SCALE (@ A1)	
JB	09/01/2025	1 : 100	
PROJECT NUMBER		DRAWING NUMBER	REV
GSS24172.3		0E2	
GOLD SKETCH			
S T U D I O S			
www.goldsketch.co.uk info@goldsketch.co.uk 0161 792 9595			
NOTES			
© COPYRIGHT - ALL RIGHTS RESERVED. THIS DRAWING SHALL NOT BE REPRODUCED WITHOUT PRIOR WRITTEN CONSENT. DRAWING TO BE USED FOR THE STATUS INDICATED ONLY. ALL DIMENSIONS AND SETTING OUT SHALL BE CHECKED AND CONFIRMED ON SITE. ANY DISCREPANCIES TO BE REPORTED TO THE ARCHITECT PRIOR TO THE COMMENCEMENT OF ANY WORK. ALL WORK AND MATERIALS TO BE IN ACCORDANCE WITH CURRENT BUILDING REGULATIONS, RELEVANT CODES OF PRACTICE AND BRITISH STANDARDS. ALL DIMENSIONS ON THIS DRAWING ARE IN MILLIMETRES UNLESS OTHERWISE STATED.			