



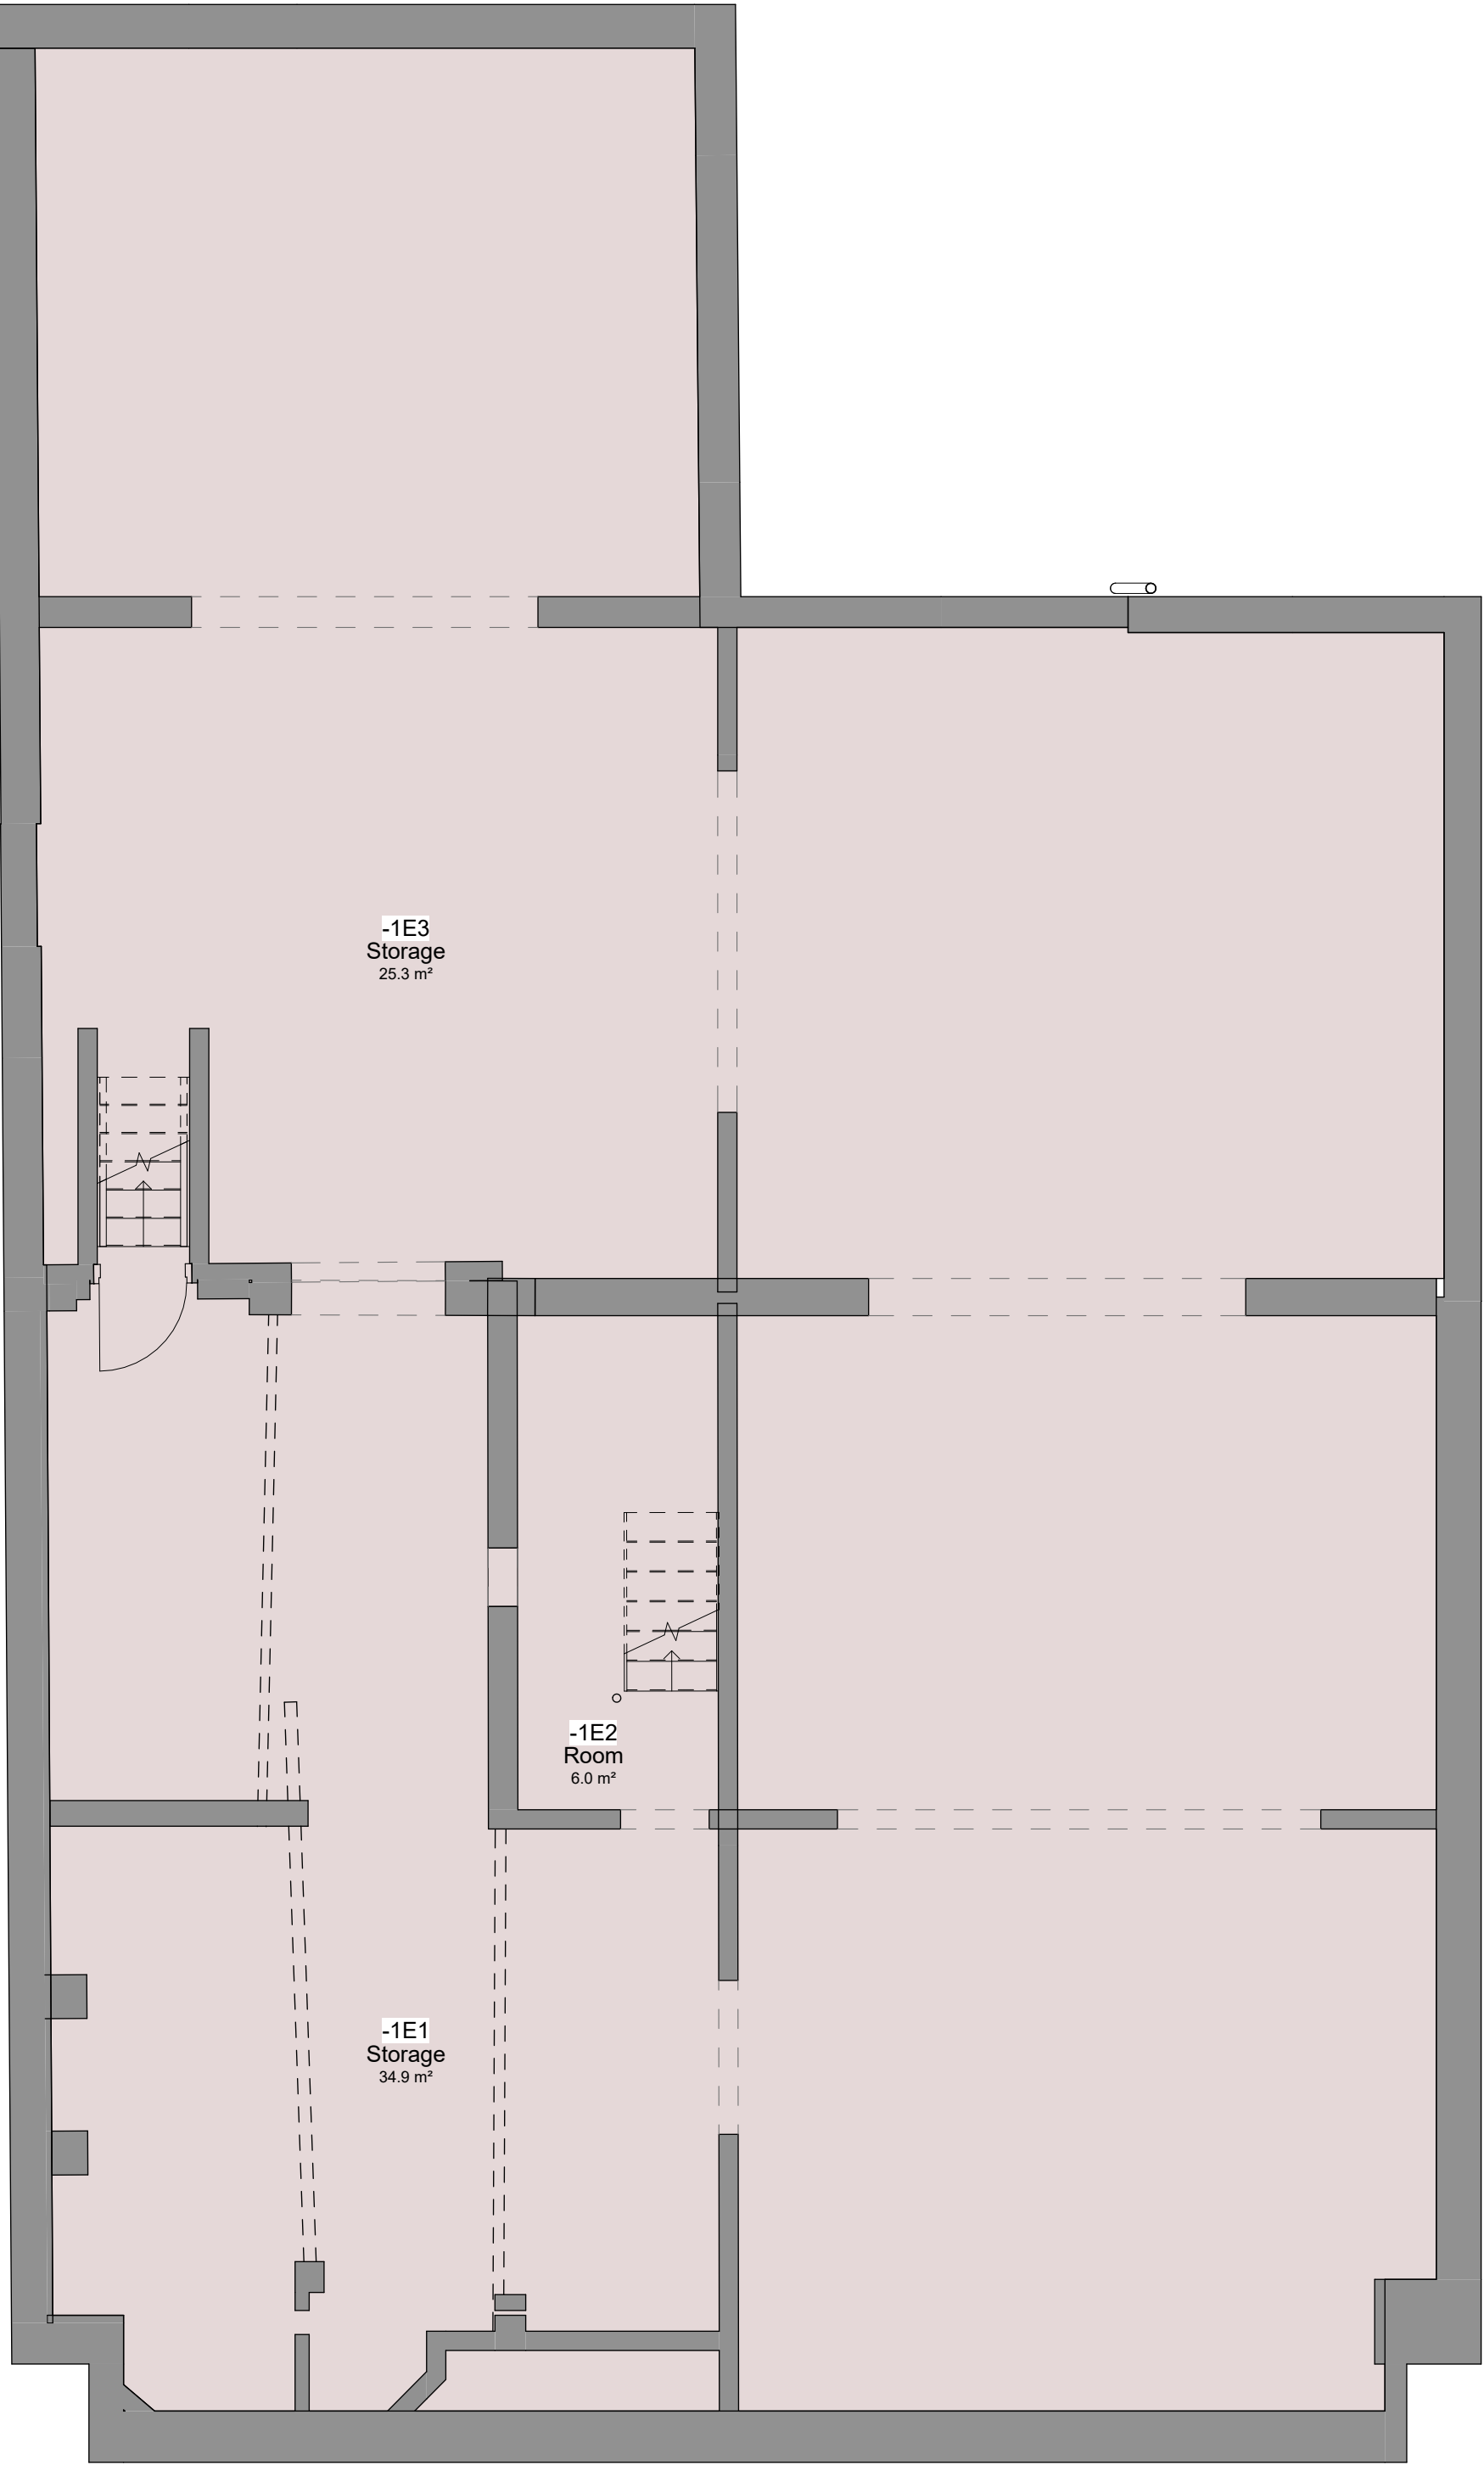

1 Level B1 - Existing
1 : 50

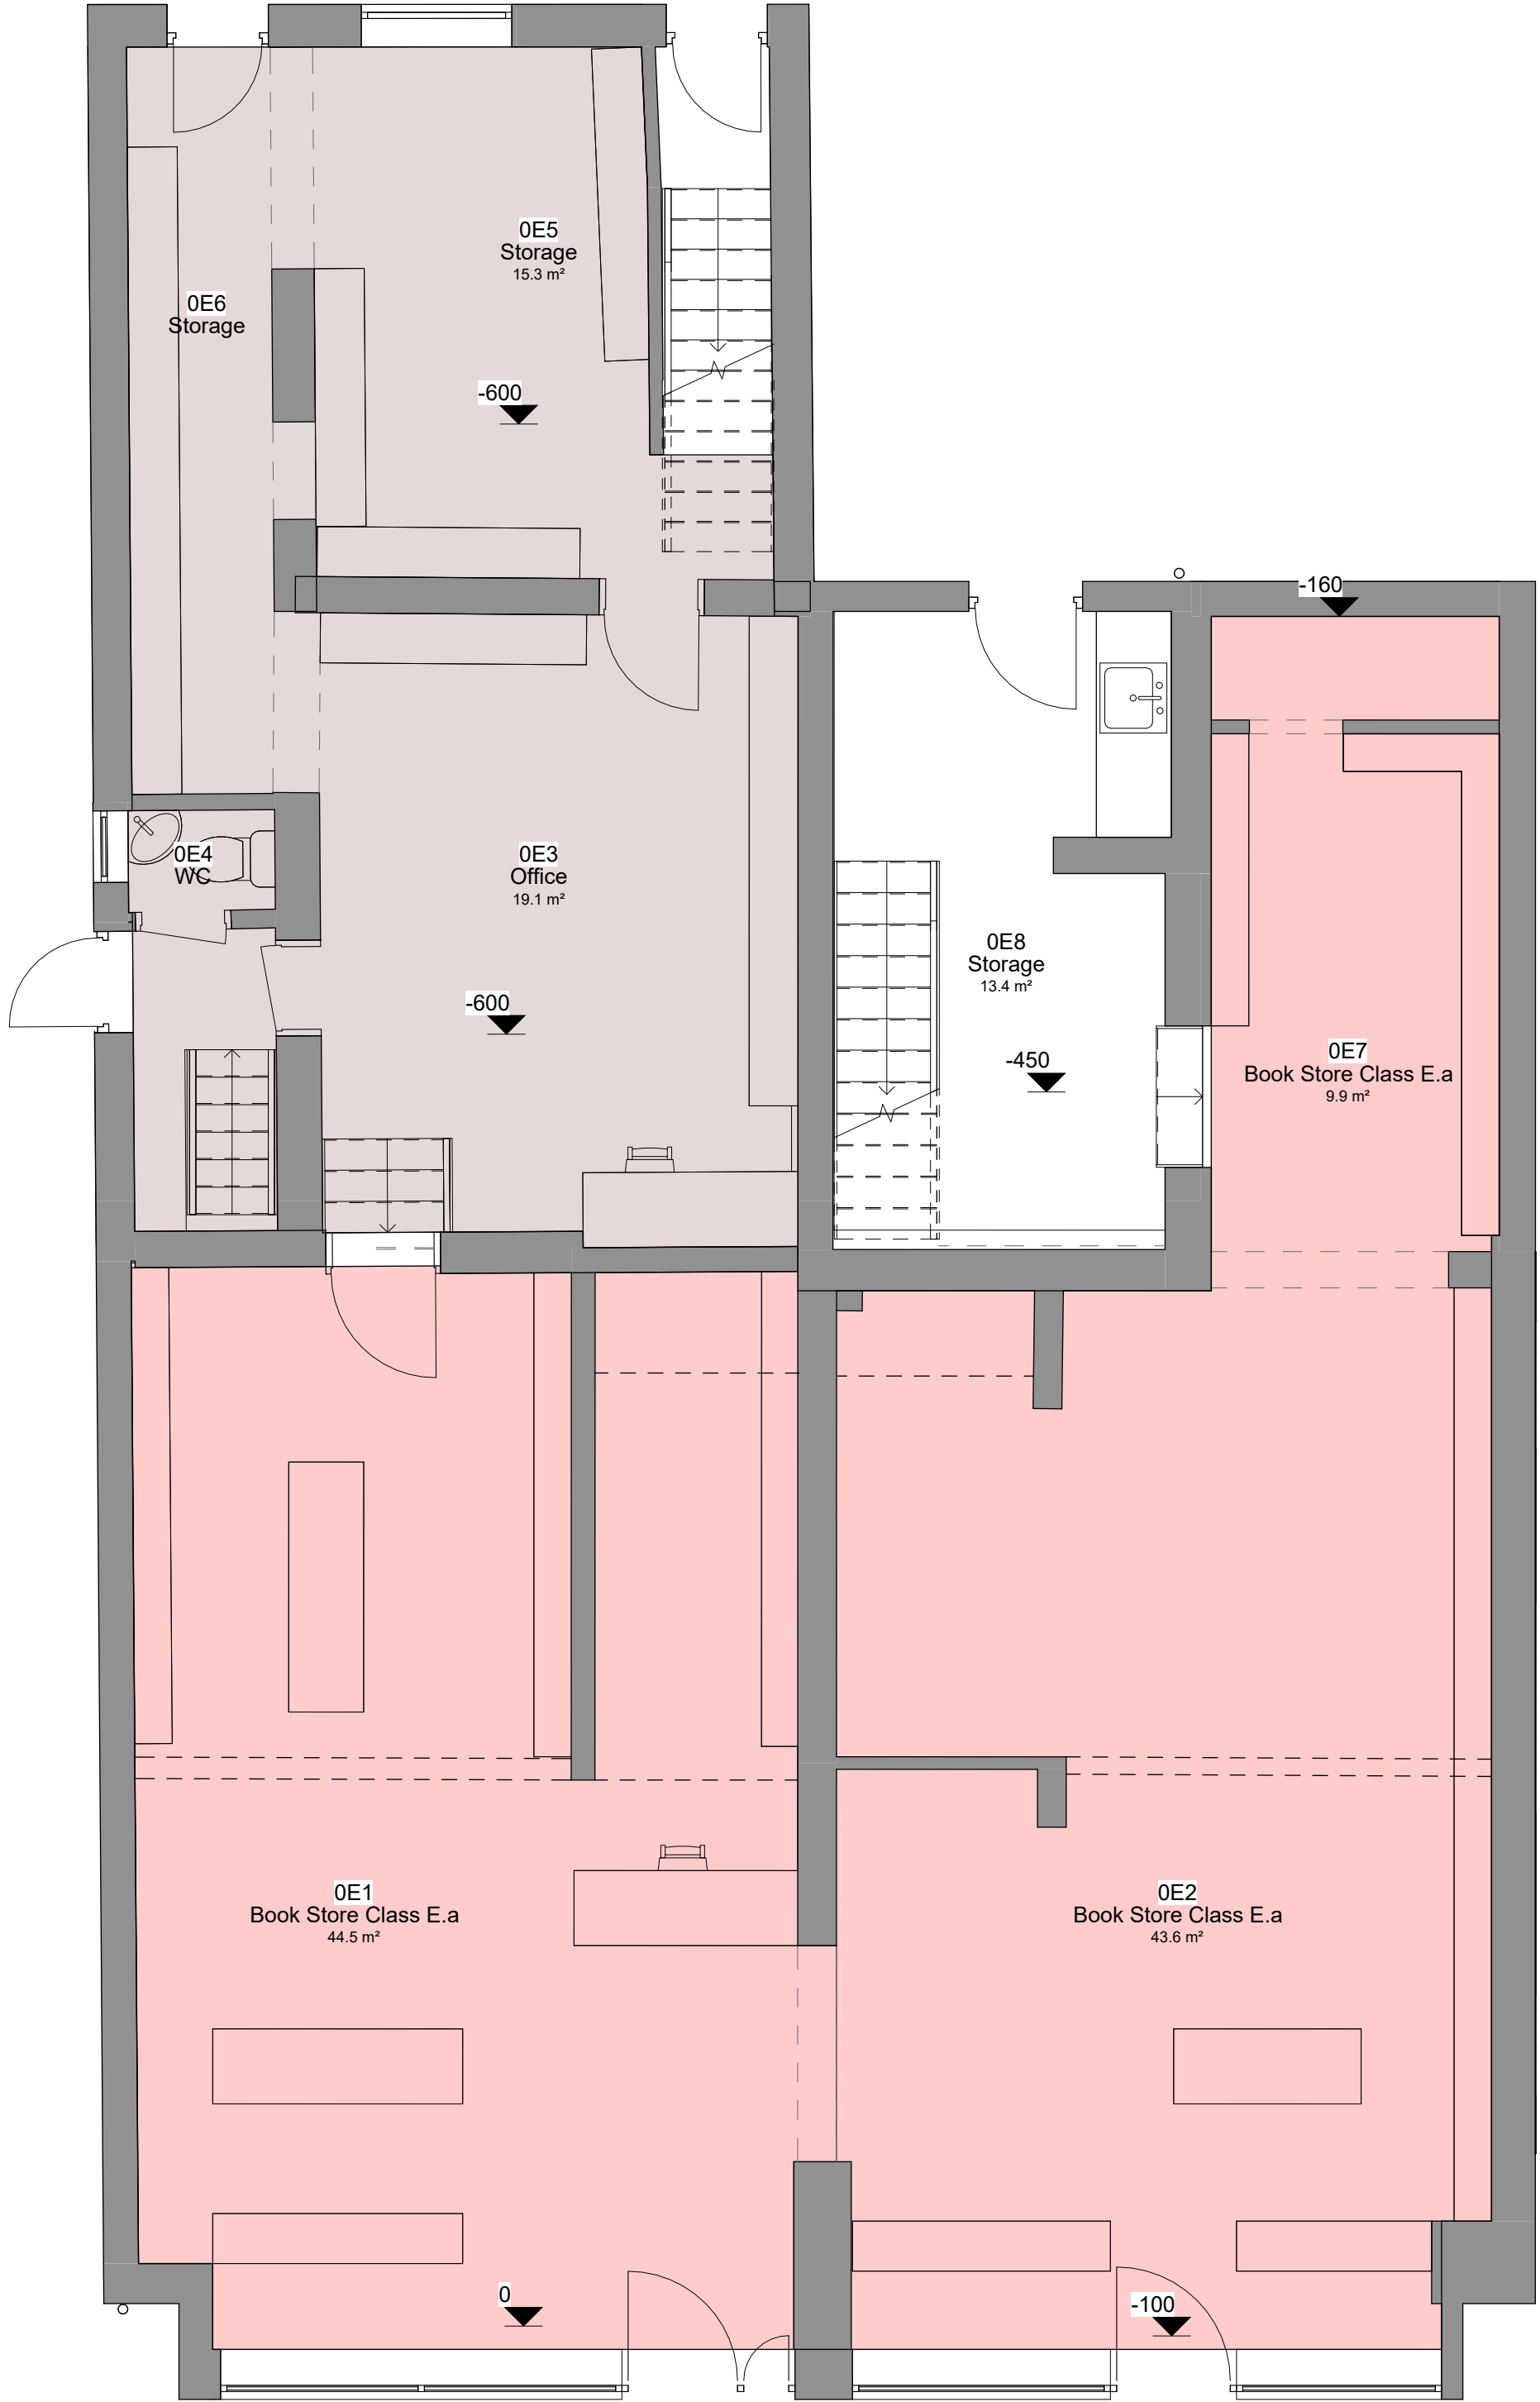


2 Level 0 - Existing
1 : 50



3 Level 1 - Existing
1 : 50

Key

- Book Store - 104m²
- Offices - 33m²
- Book Store Storage - 219m²
- Communal Storage - 26m²
- Barber - 20m²

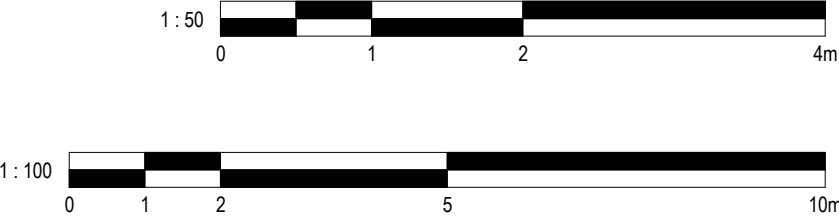

No.	Description	Date	Initial
PROJECT	2-4 Kings Road		
TITLE	Existing Plans		
STATUS	DESIGN		
DRAWN BY	DATE	SCALE (@ A1)	
JB	15/09/2025	1 : 50	
PROJECT NUMBER	DRAWING NUMBER	REV	
GSS24172.3	0E1		
GOLD SKETCH S T U D I O S www.goldsketch.co.ukinfo@goldsketch.co.uk0161 792 9595			
NOTES: © COPYRIGHT - ALL RIGHTS RESERVED. THIS DRAWING AND ALL TEXTS BE REPRODUCED WITHOUT PRIOR WRITTEN CONSENT. DRAWING TO BE USED FOR THE STATUS INDICATED ONLY. ALL DIMENSIONS AND SETTING OUT SHALL BE CHECKED AND CONFIRMED ON SITE. ANY DISCREPANCIES TO BE REPORTED TO THE DESIGNER PRIOR TO THE COMMENCEMENT OF ANY WORK. ALL WORK AND MATERIALS TO BE IN ACCORDANCE WITH CURRENT BUILDING REGULATIONS, RELEVANT CODES OF PRACTICE AND BRITISH STANDARDS. ALL DIMENSIONS ON THIS DRAWING ARE IN MILLIMETRES UNLESS OTHERWISE STATED.			