
Do not scale from this drawing.

All dimensions are to be checked on site prior to construction, manufacture of any components and ordering of materials and equipment.

All materials and workmanship to be in accordance with the current British Standards and codes of practice.

This drawing is to be read in conjunction with all Relevant, Structural Engineers, Mechanical Engineers, Electrical Engineers and Specialists drawings and specifications.

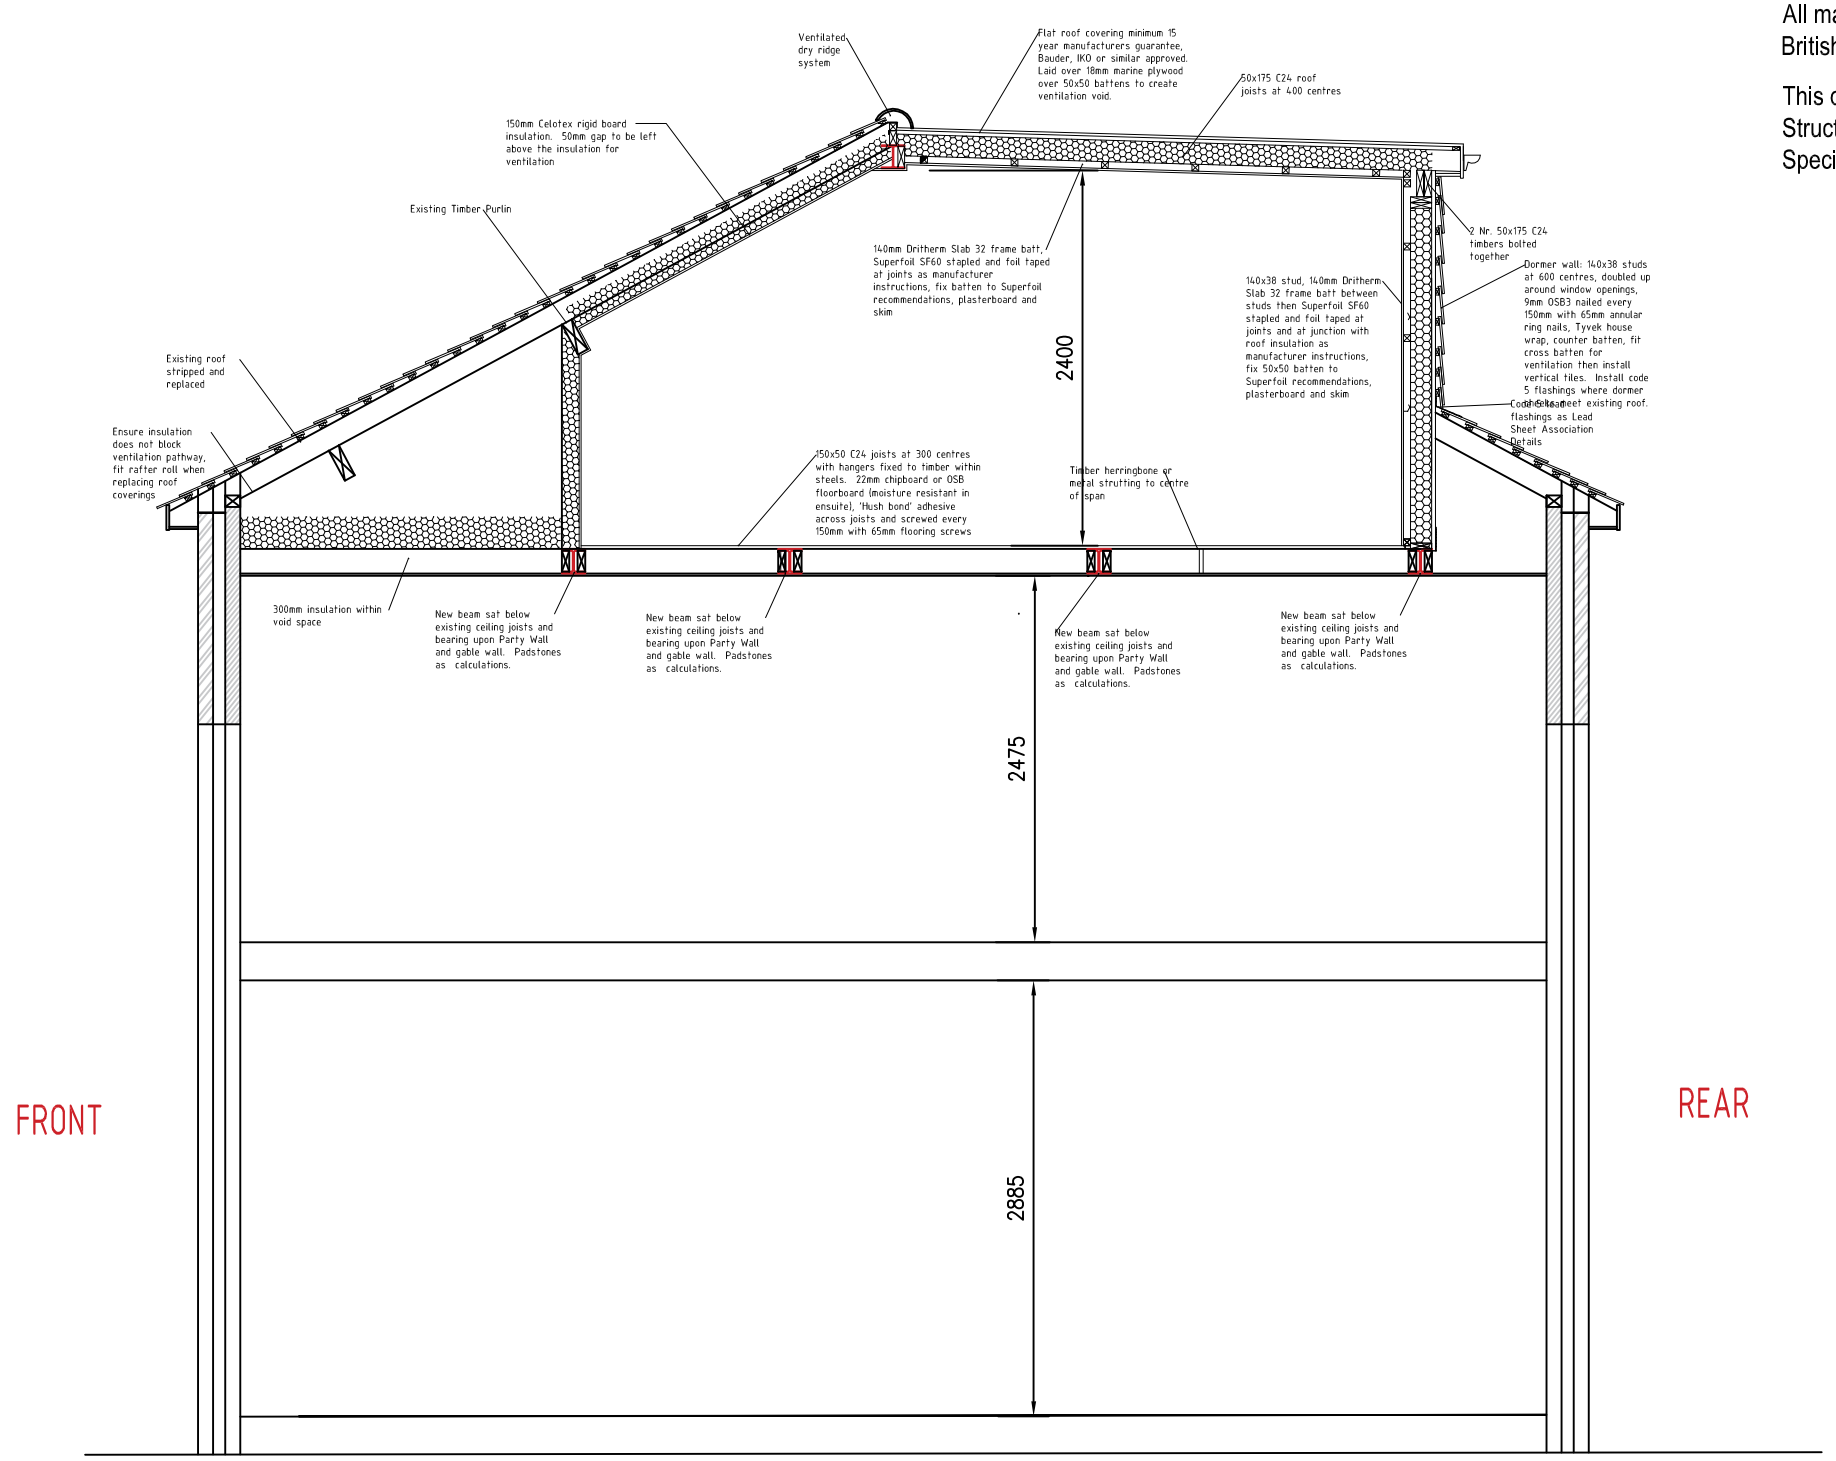

TYPICAL SECTION AS PROPOSED

Alvin Loh Consulting Engineers Ltd.
Consulting Engineers
16 Derby Street,
Manchester M8 8RW Tel. 07713647885 E-Mail : alvinloh@btinternet.com

CLIENT	PROJECT:-	DETAIL	DATE	SCALE
Mr ROACHAN	92 NIPPER LANE, WHITEFIELD MANCHESTER M45 7RJ	TYPICAL PROPOSED SECTION	FEB 2026	1:50 A3

DRAWN	CHK.BY	JOB No.	DRG. NUMBER
ALOH	AL	226-040	04