




2. Streetscene Elevation - Existing
1 : 200

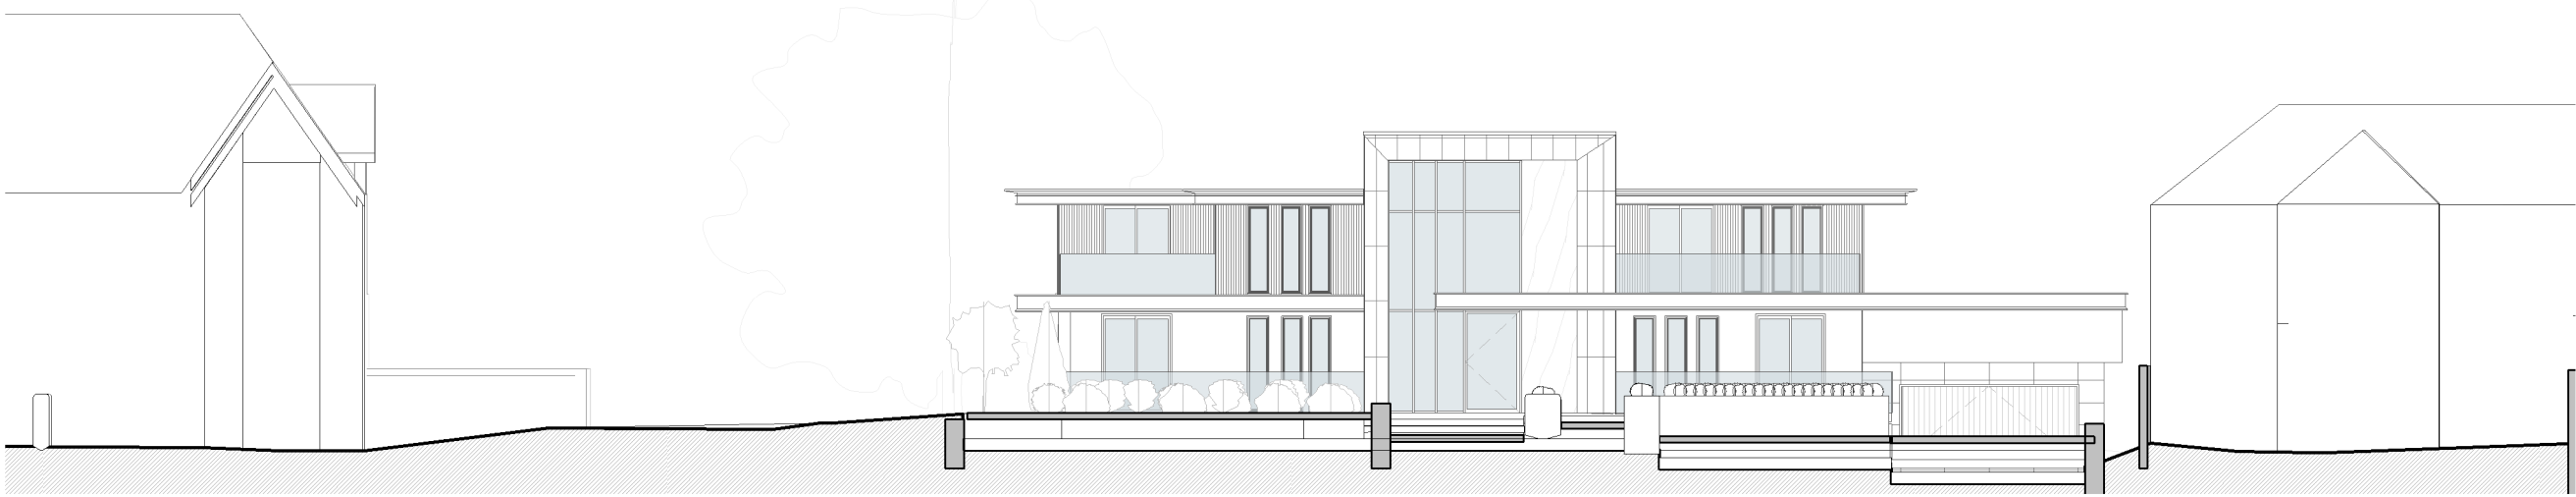


3. Streetscene Elevation - Proposed
1 : 200

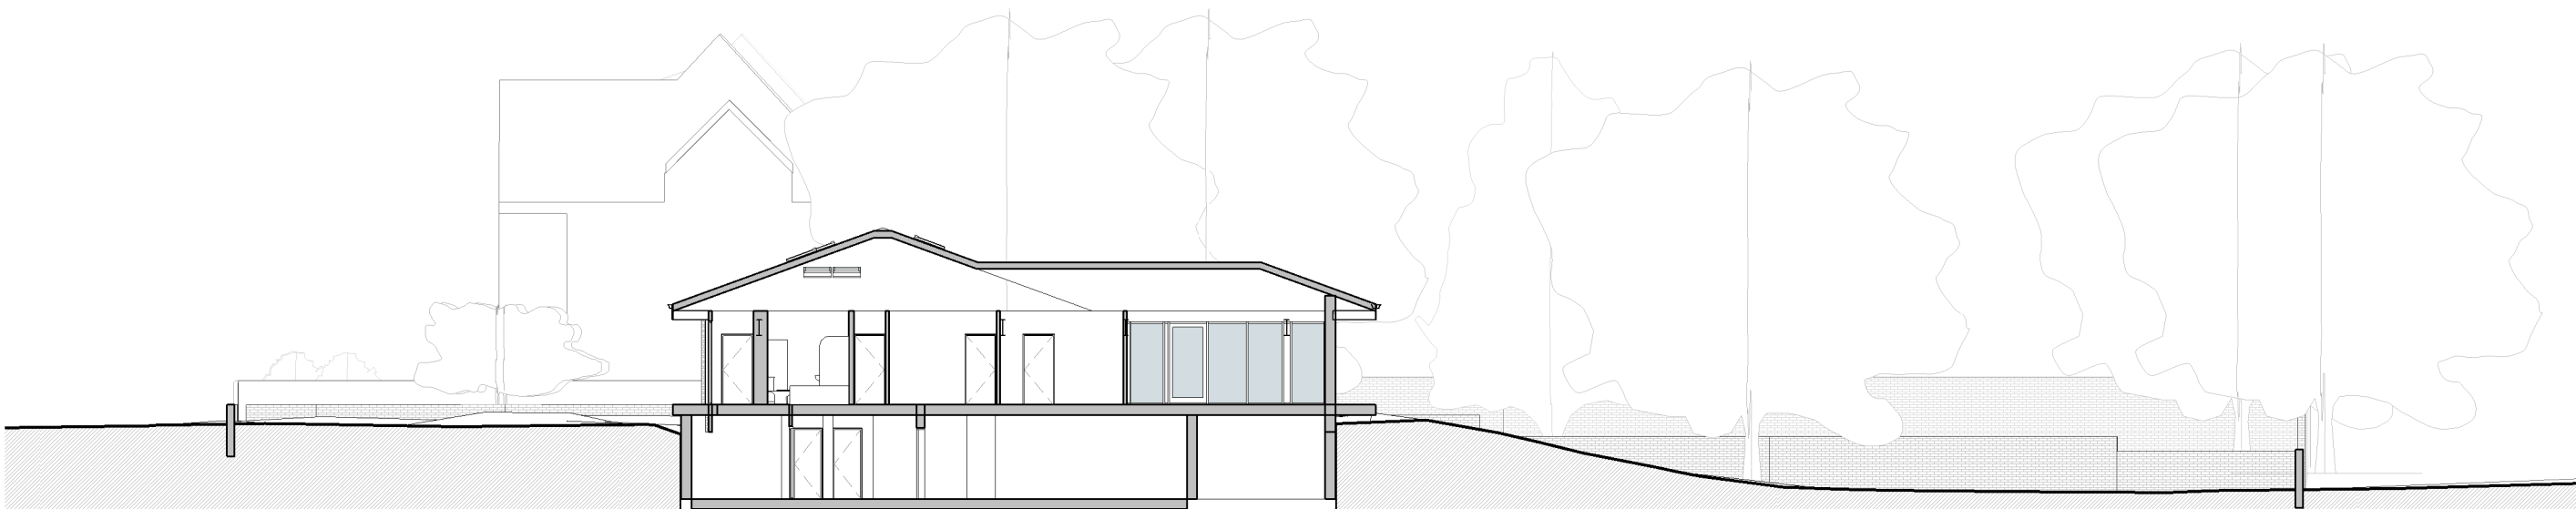

4. Section - Site - Existing
1 : 200

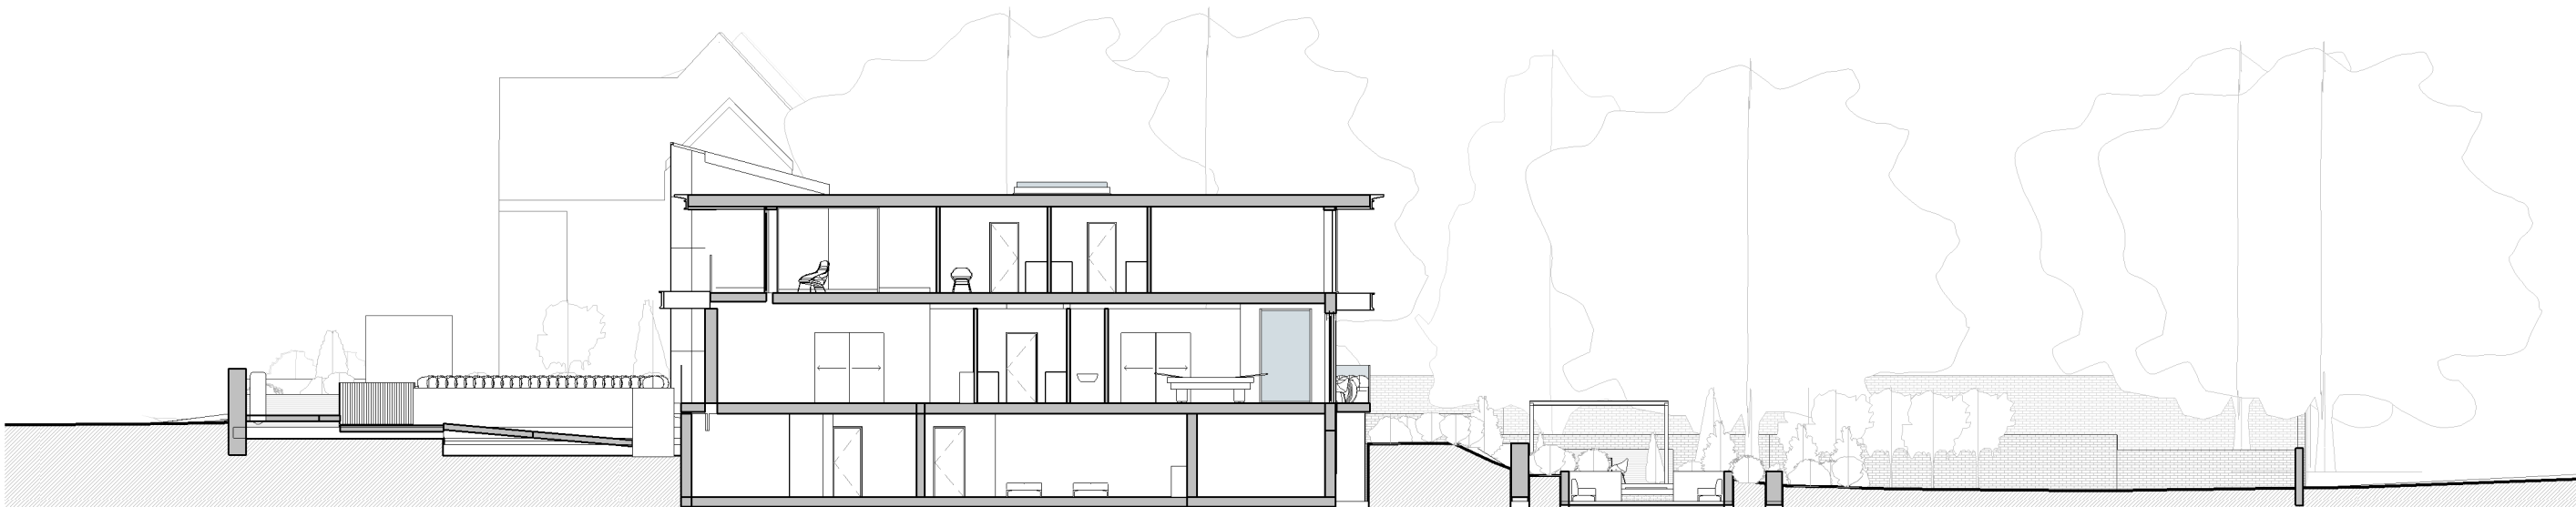

5. Section - Site - Proposed
1 : 200

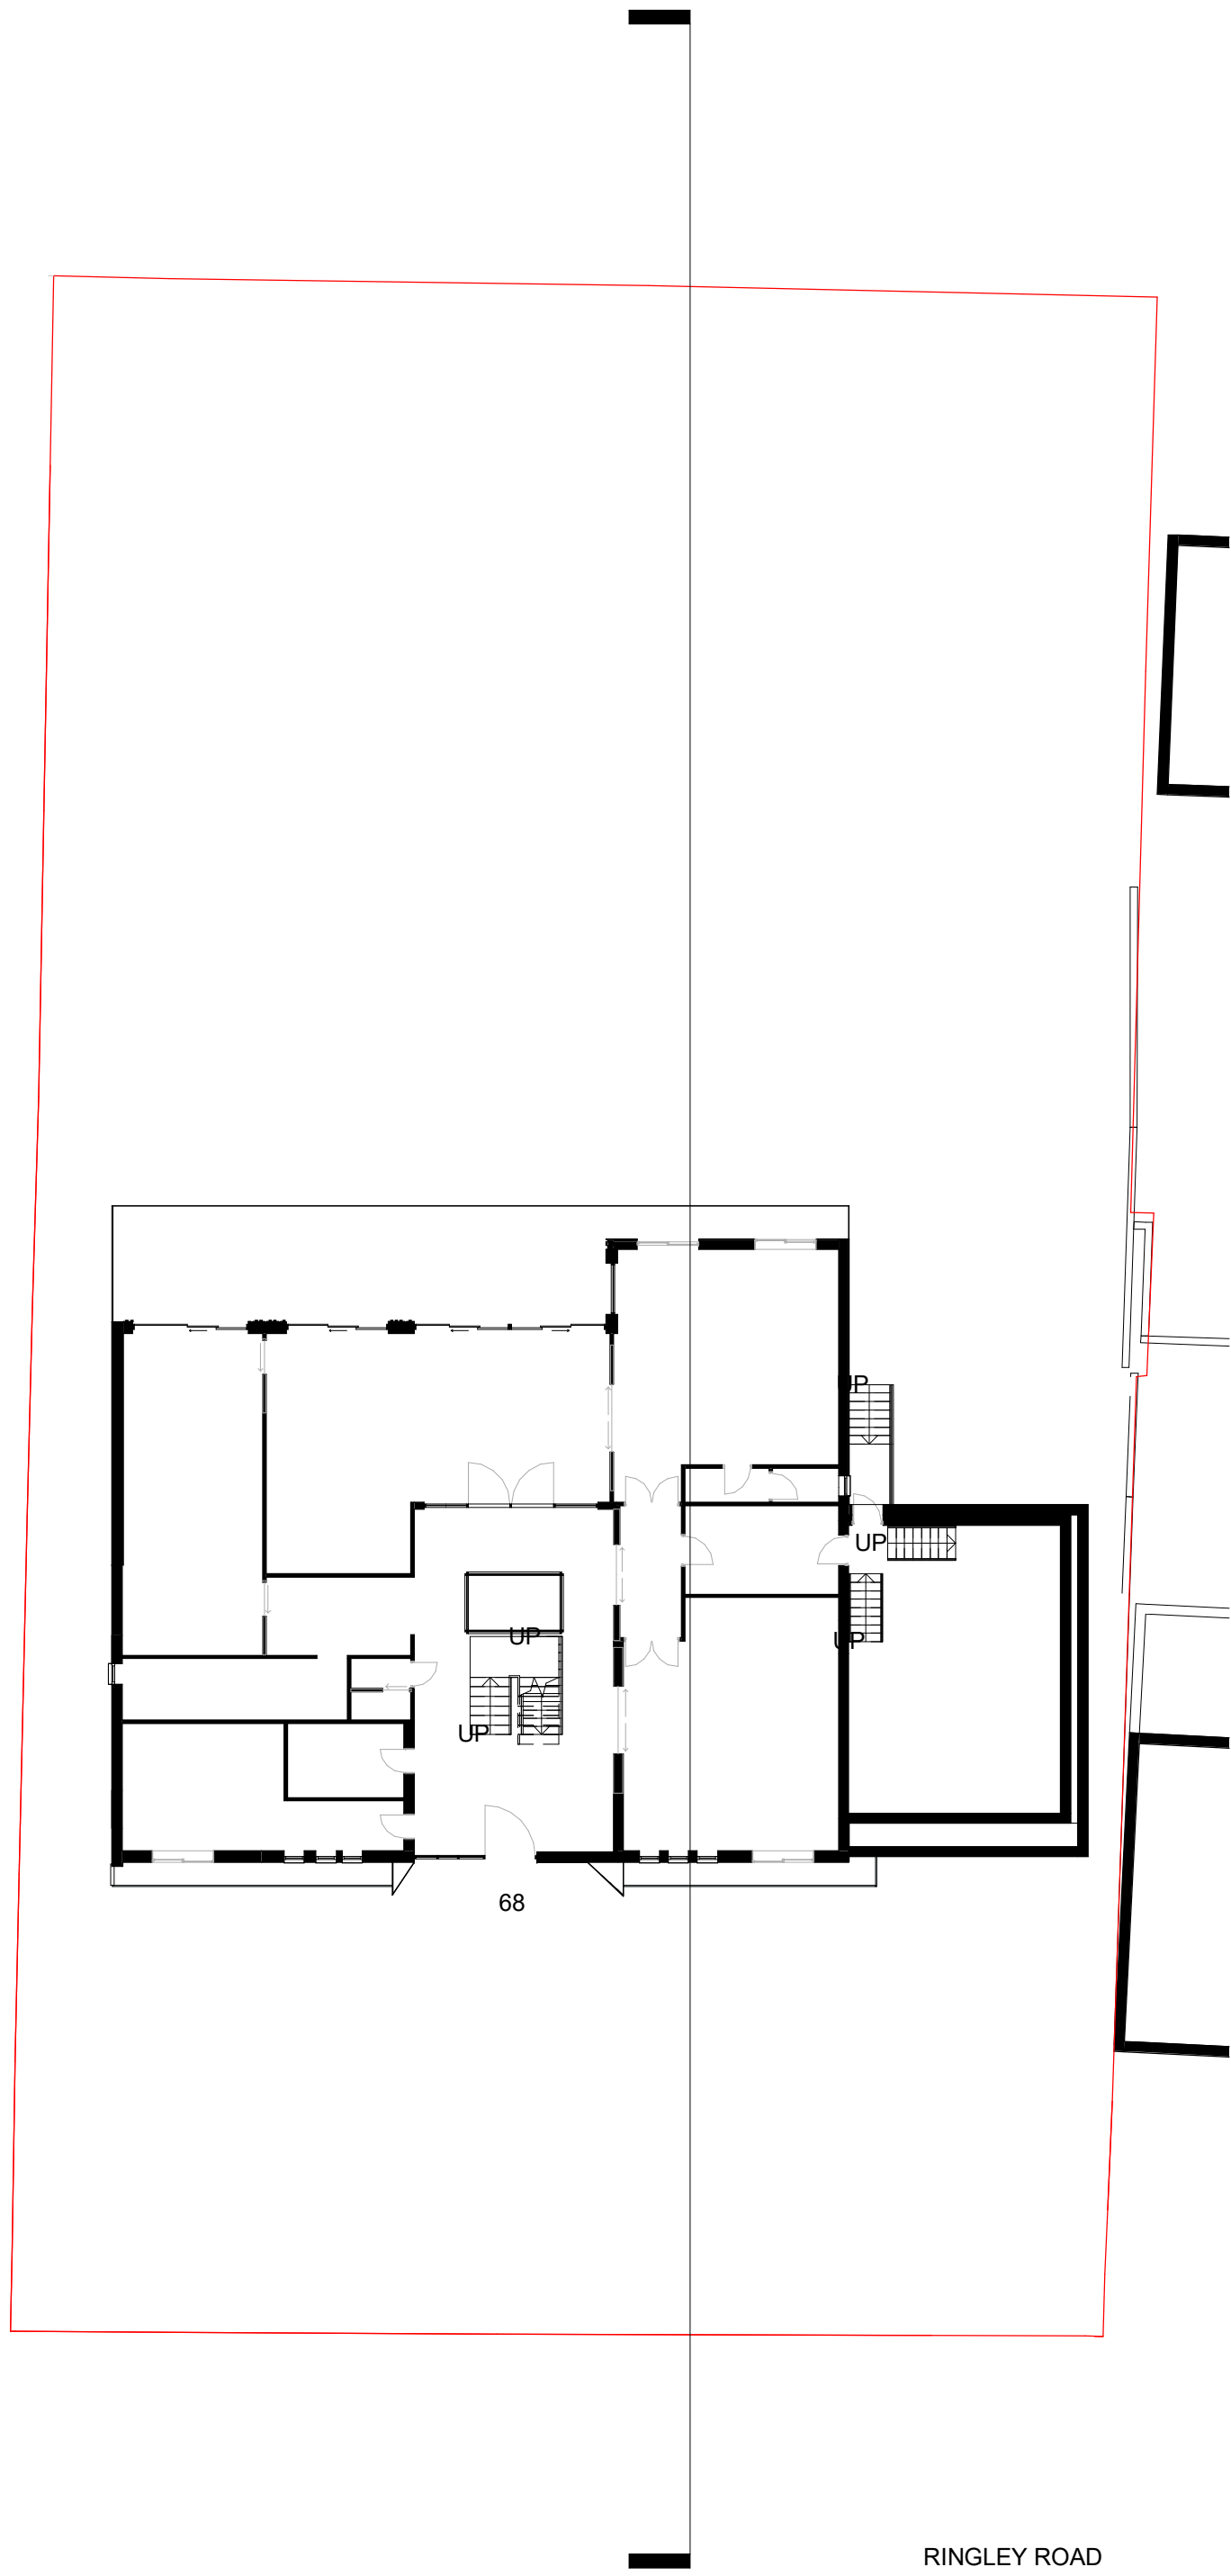

1. Key Plan - Sections
1 : 200

2 0 2 4 6 8 10
SCALE 1:200 m

PROJECT	SCALE & A1	DATE	BY	DATE
68 Ringley Road	1 : 200	25 MAY 2021	PY	
CLIENT	STATUS	PROJECT NO.	DRAWING NO.	REV.
Mr Imran Ashraf	PLANNING	DA21093.	404.	
TITLE	NOTES			
Streetscene Elevations and Site Sections	THIS DRAWING MUST NOT BE REPRODUCED WITHOUT WRITTEN CONSENT OF DEBTAL ARCHITECTURE. ALL DRAWINGS AND DETAILS SHALL BE CHECKED AND CORRECTED IN THE ACCORDANCE WITH THE CURRENT STATUTORY LEGISLATION, RELEVANT CODES OF PRACTICE AND PREVIOUS EXPERIENCE. ALL DIMENSIONS ON THIS DRAWING ARE IN MILLIMETRES UNLESS OTHERWISE STATED.			