


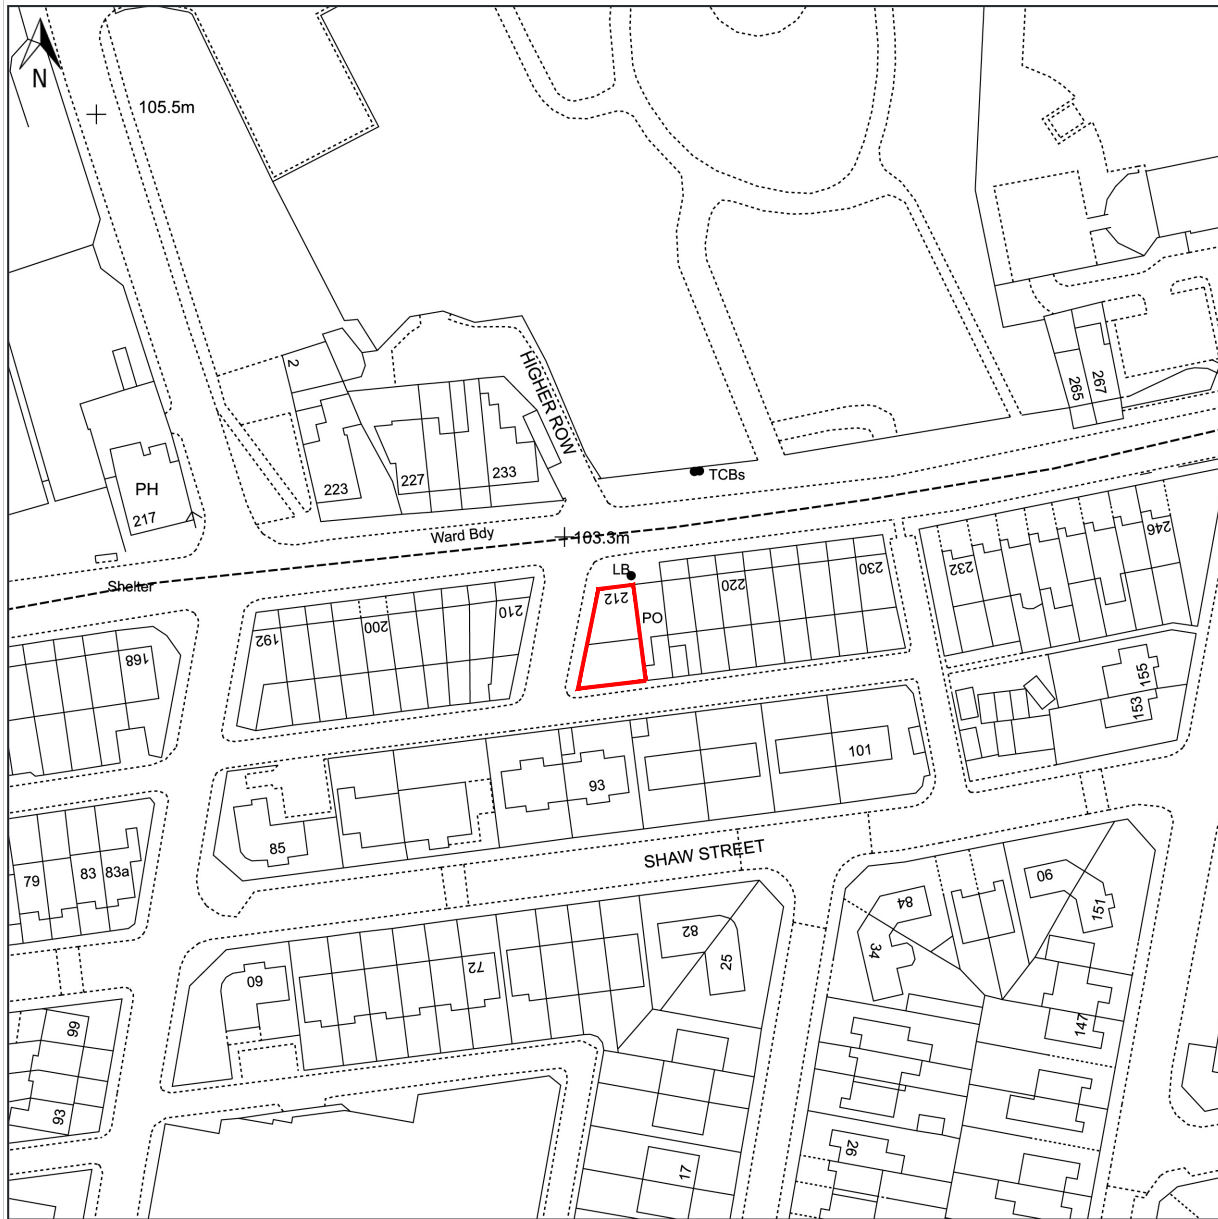

© Crown copyright and database rights, 2024. Ordnance Survey
0100031673 Created using Plans by Emapi

0m 20m 40m 60m 80m 100m

Scale: 1:1250

Paper Size: A4

SHWILKINSON
ARCHITECTS LIMITED

WEBSITE: WWW.SHWILKINSON.CO.UK ADDRESS: 6 DALE LEE,
E-MAIL: SCOTT@SHWILKINSON.CO.UK WESTHOUGHTON,
TELEPHONE: 07809 373 066 BOLTON, BL5 3YE



CLIENT:
JONES
PROJECT:
212A BELL LANE

DRAWING TITLE:
000 - P1 - SITE LOCATION PLAN
PROJECT NO: **24956** DATE: **DEC 24** SCALE: **1:1250 @A4**

© COPYRIGHT IN THIS DRAWING IS VESTED IN SHWILKINSON
ARCHITECT LIMITED

NOTES:
ON SITE
DRAWING.

DO NOT SCALE, USE FIGURED DIMENSIONS ONLY. ALL DIMENSIONS TO BE VERIFIED
PRIOR TO THE COMMENCEMENT OF ANY WORK OR THE PRODUCTION OF ANY SHOP
ALL DISCREPANCIES TO BE REPORTED TO THE ARCHITECT.