




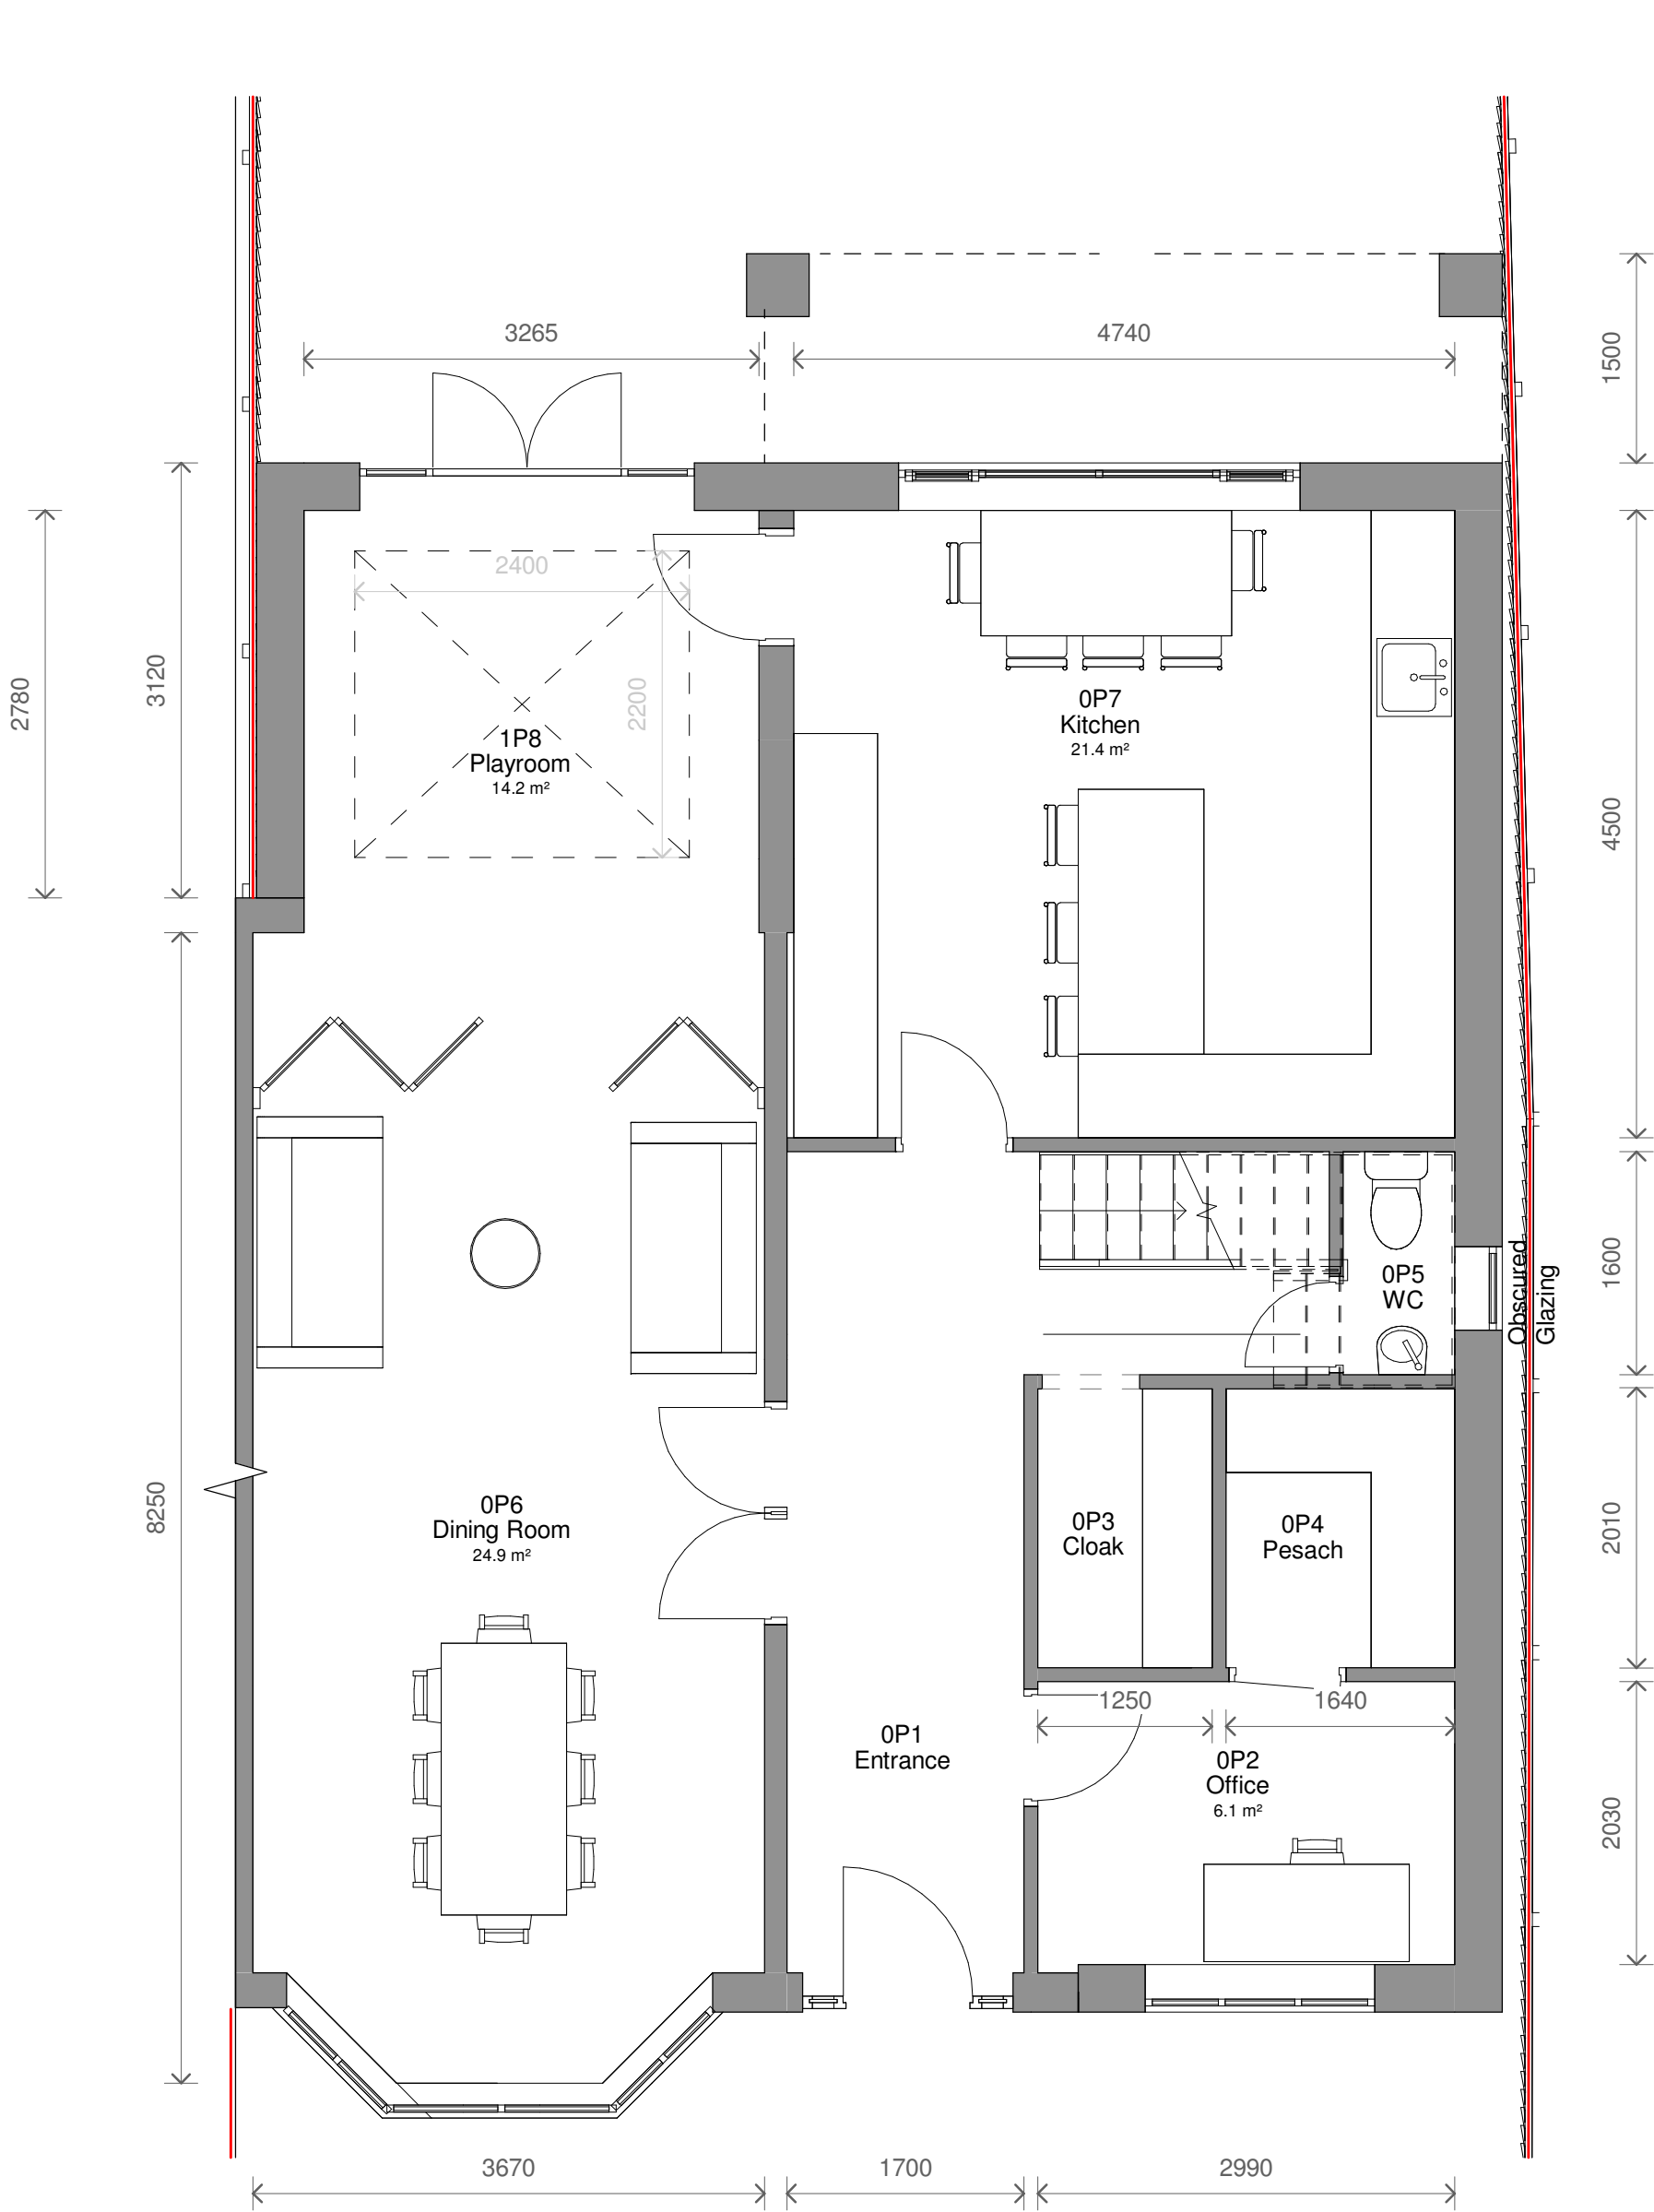


1 Level 0 - Proposed
1 : 50

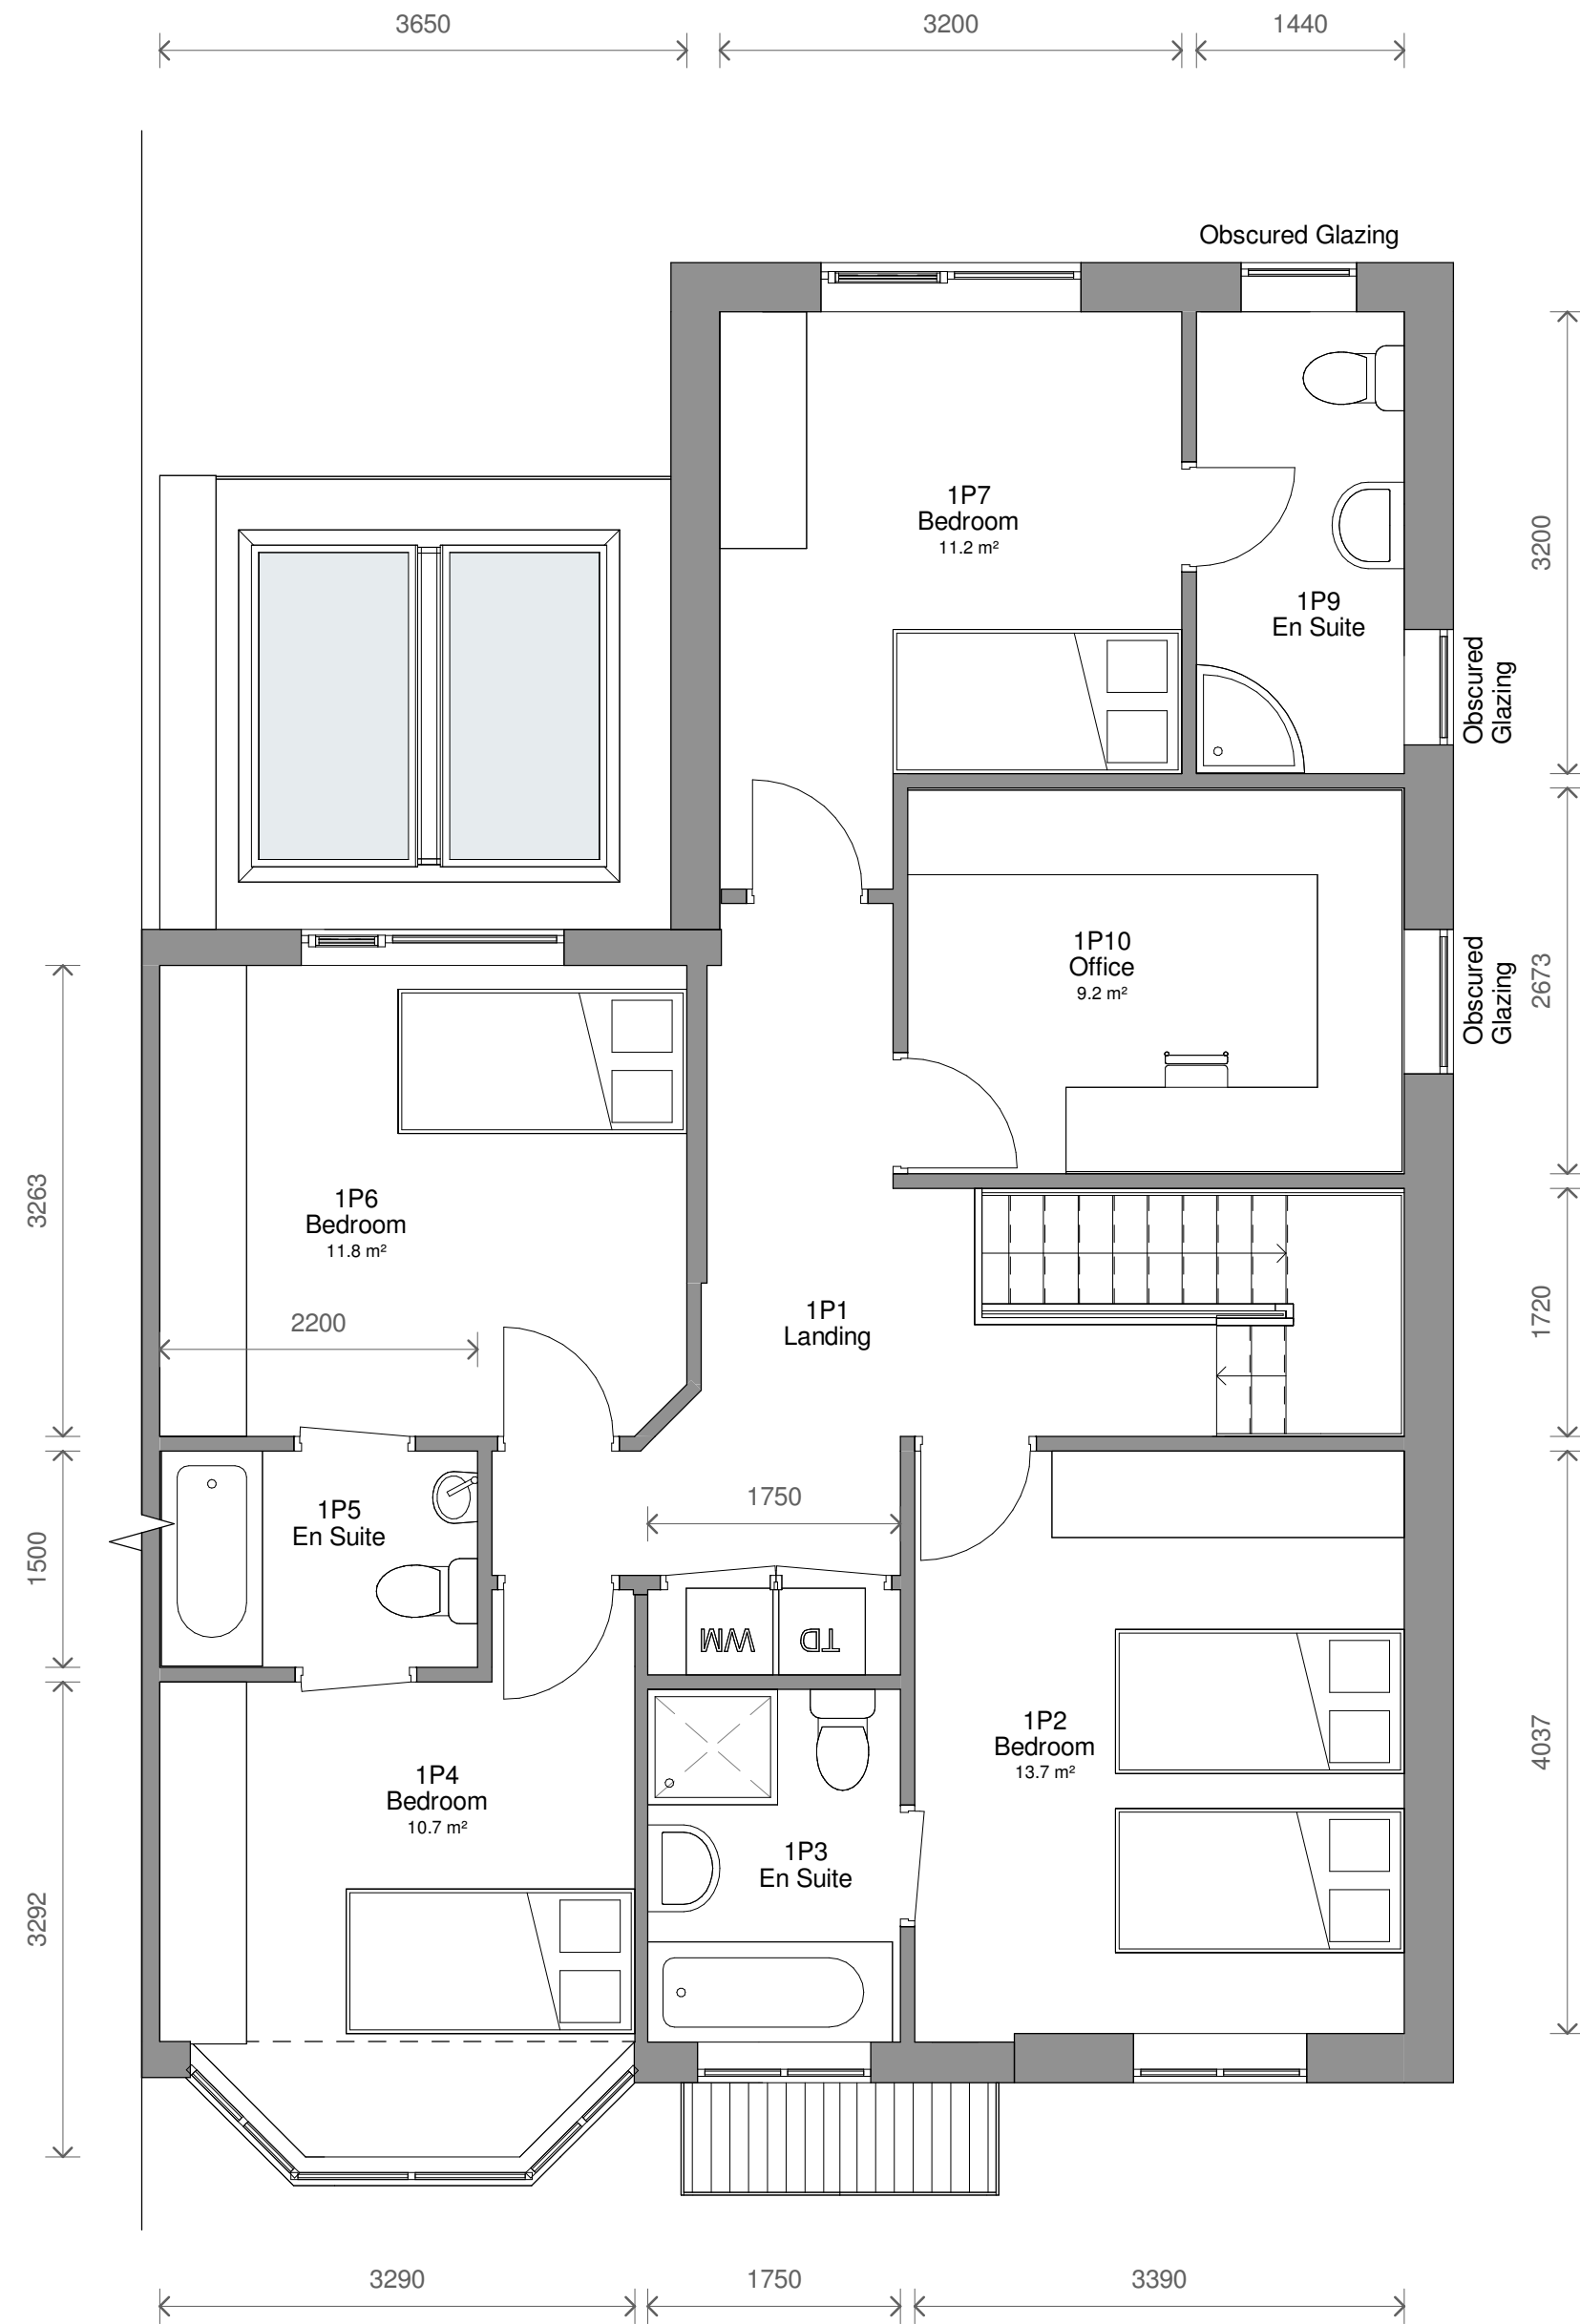


2 Level 1 - Proposed
1 : 50

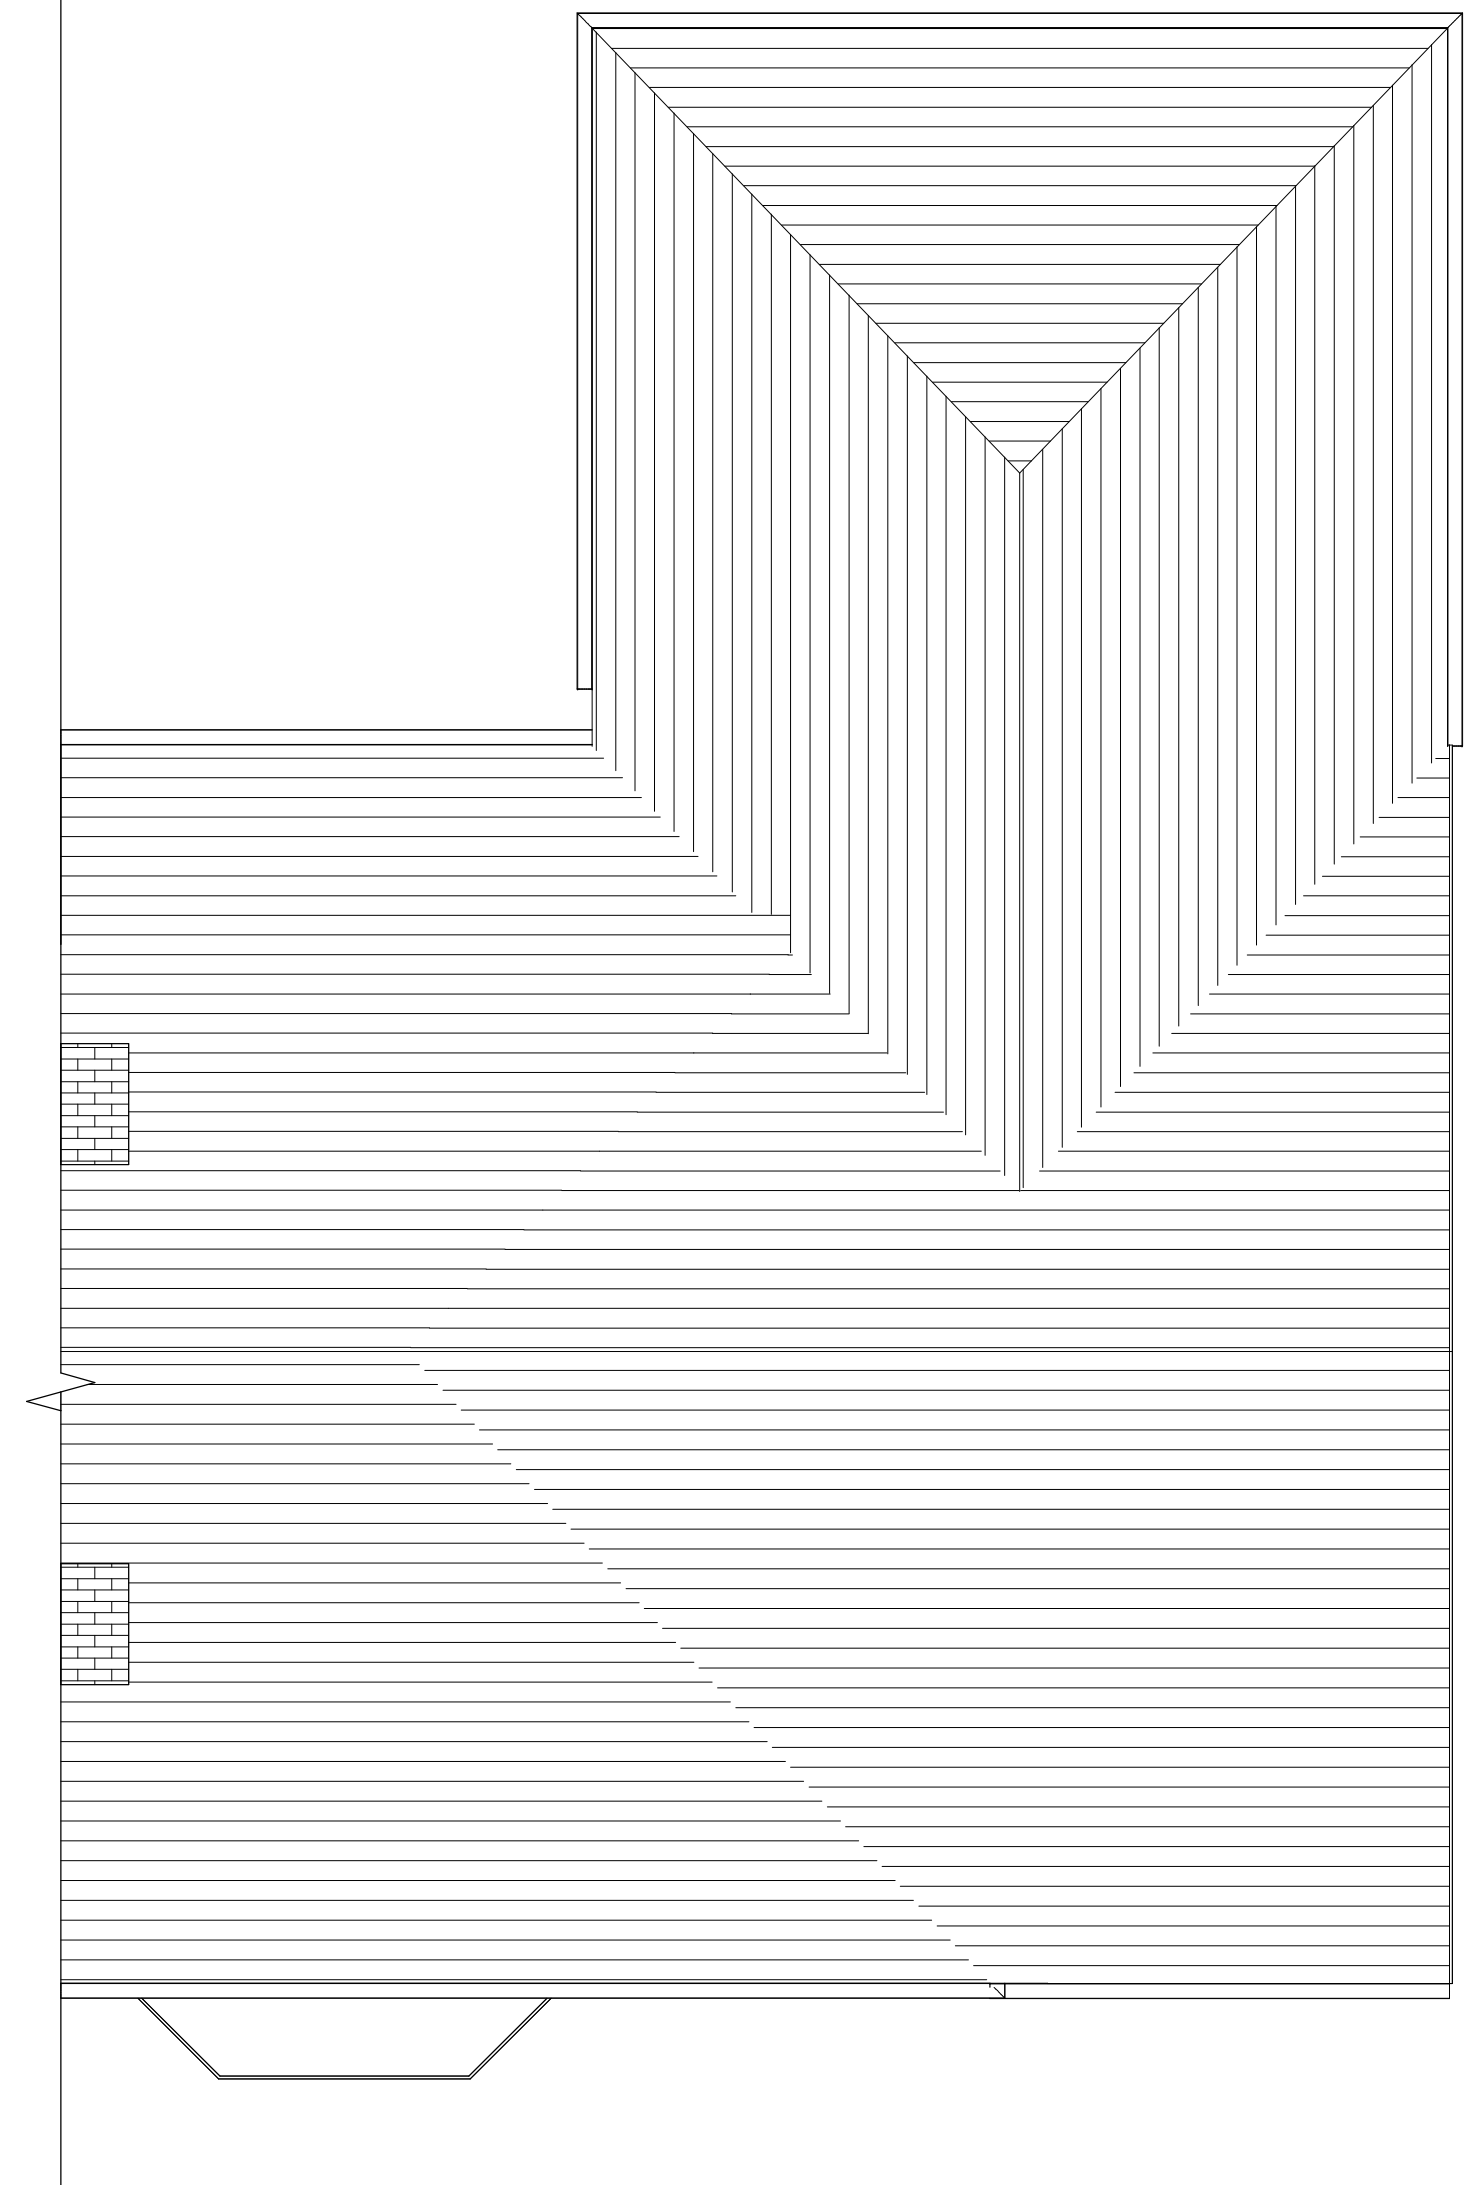

3 Level Roof - Proposed
1 : 50

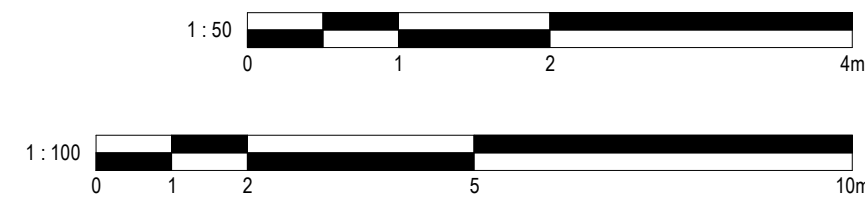

4 Front - Proposed
1 : 100

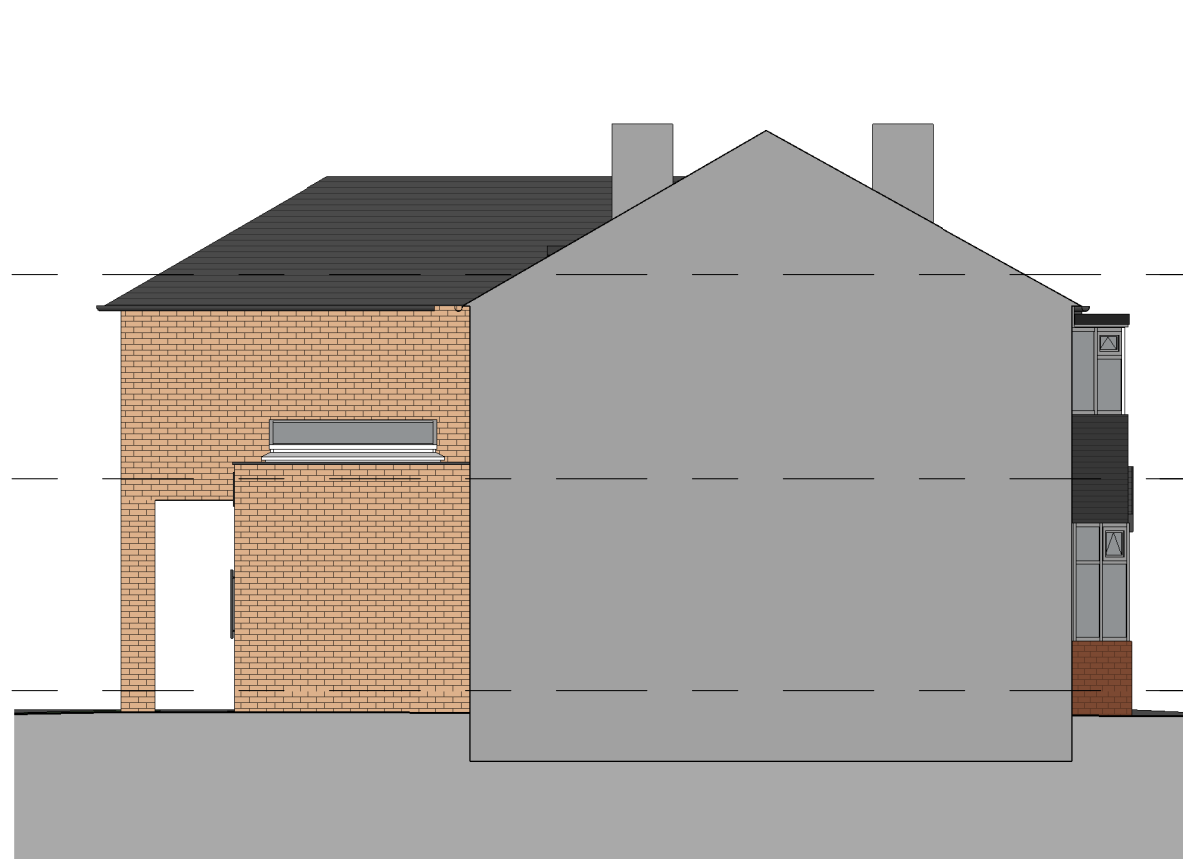

5 Left Side - Proposed
1 : 100



6 Rear - Proposed
1 : 100



7 Right Side - Proposed
1 : 100

No.	Description	Date	Initial
PROJECT	21 East Meade		
TITLE	Proposed Plans and Elevations		
STATUS	DESIGN		
DRAWN BY	DATE	SCALE (@ A1)	
CB	01/11/2024	As indicated	
PROJECT NUMBER	DRAWING NUMBER	REV	
GSS24158.1	003		
GOLD SKETCH S T U D I O S www.golds sketch.co.uk info@golds sketch.co.uk 0161 792 9595			
NOTES COPYRIGHT: ALL RIGHTS RESERVED. NO PART OF THIS DRAWING IS TO BE REPRODUCED WITHOUT WRITTEN CONSENT. DRAWING TO BE USED FOR THE EXISTING PROJECT ONLY. ANY DISCREPANCIES TO BE REPORTED TO THE ALL DIMENSIONS ARE TO BE TAKEN FROM THE EXISTING PROJECT. ALL DIMENSIONS ARE TO BE IN ACCORDANCE WITH CURRENT UK BUILDING REGULATIONS, RELEVANT CODES OF PRACTICE AND BRITISH STANDARDS. ALL DIMENSIONS ON THIS DRAWING ARE IN MILLIMETRES (UNLESS OTHERWISE STATED).			