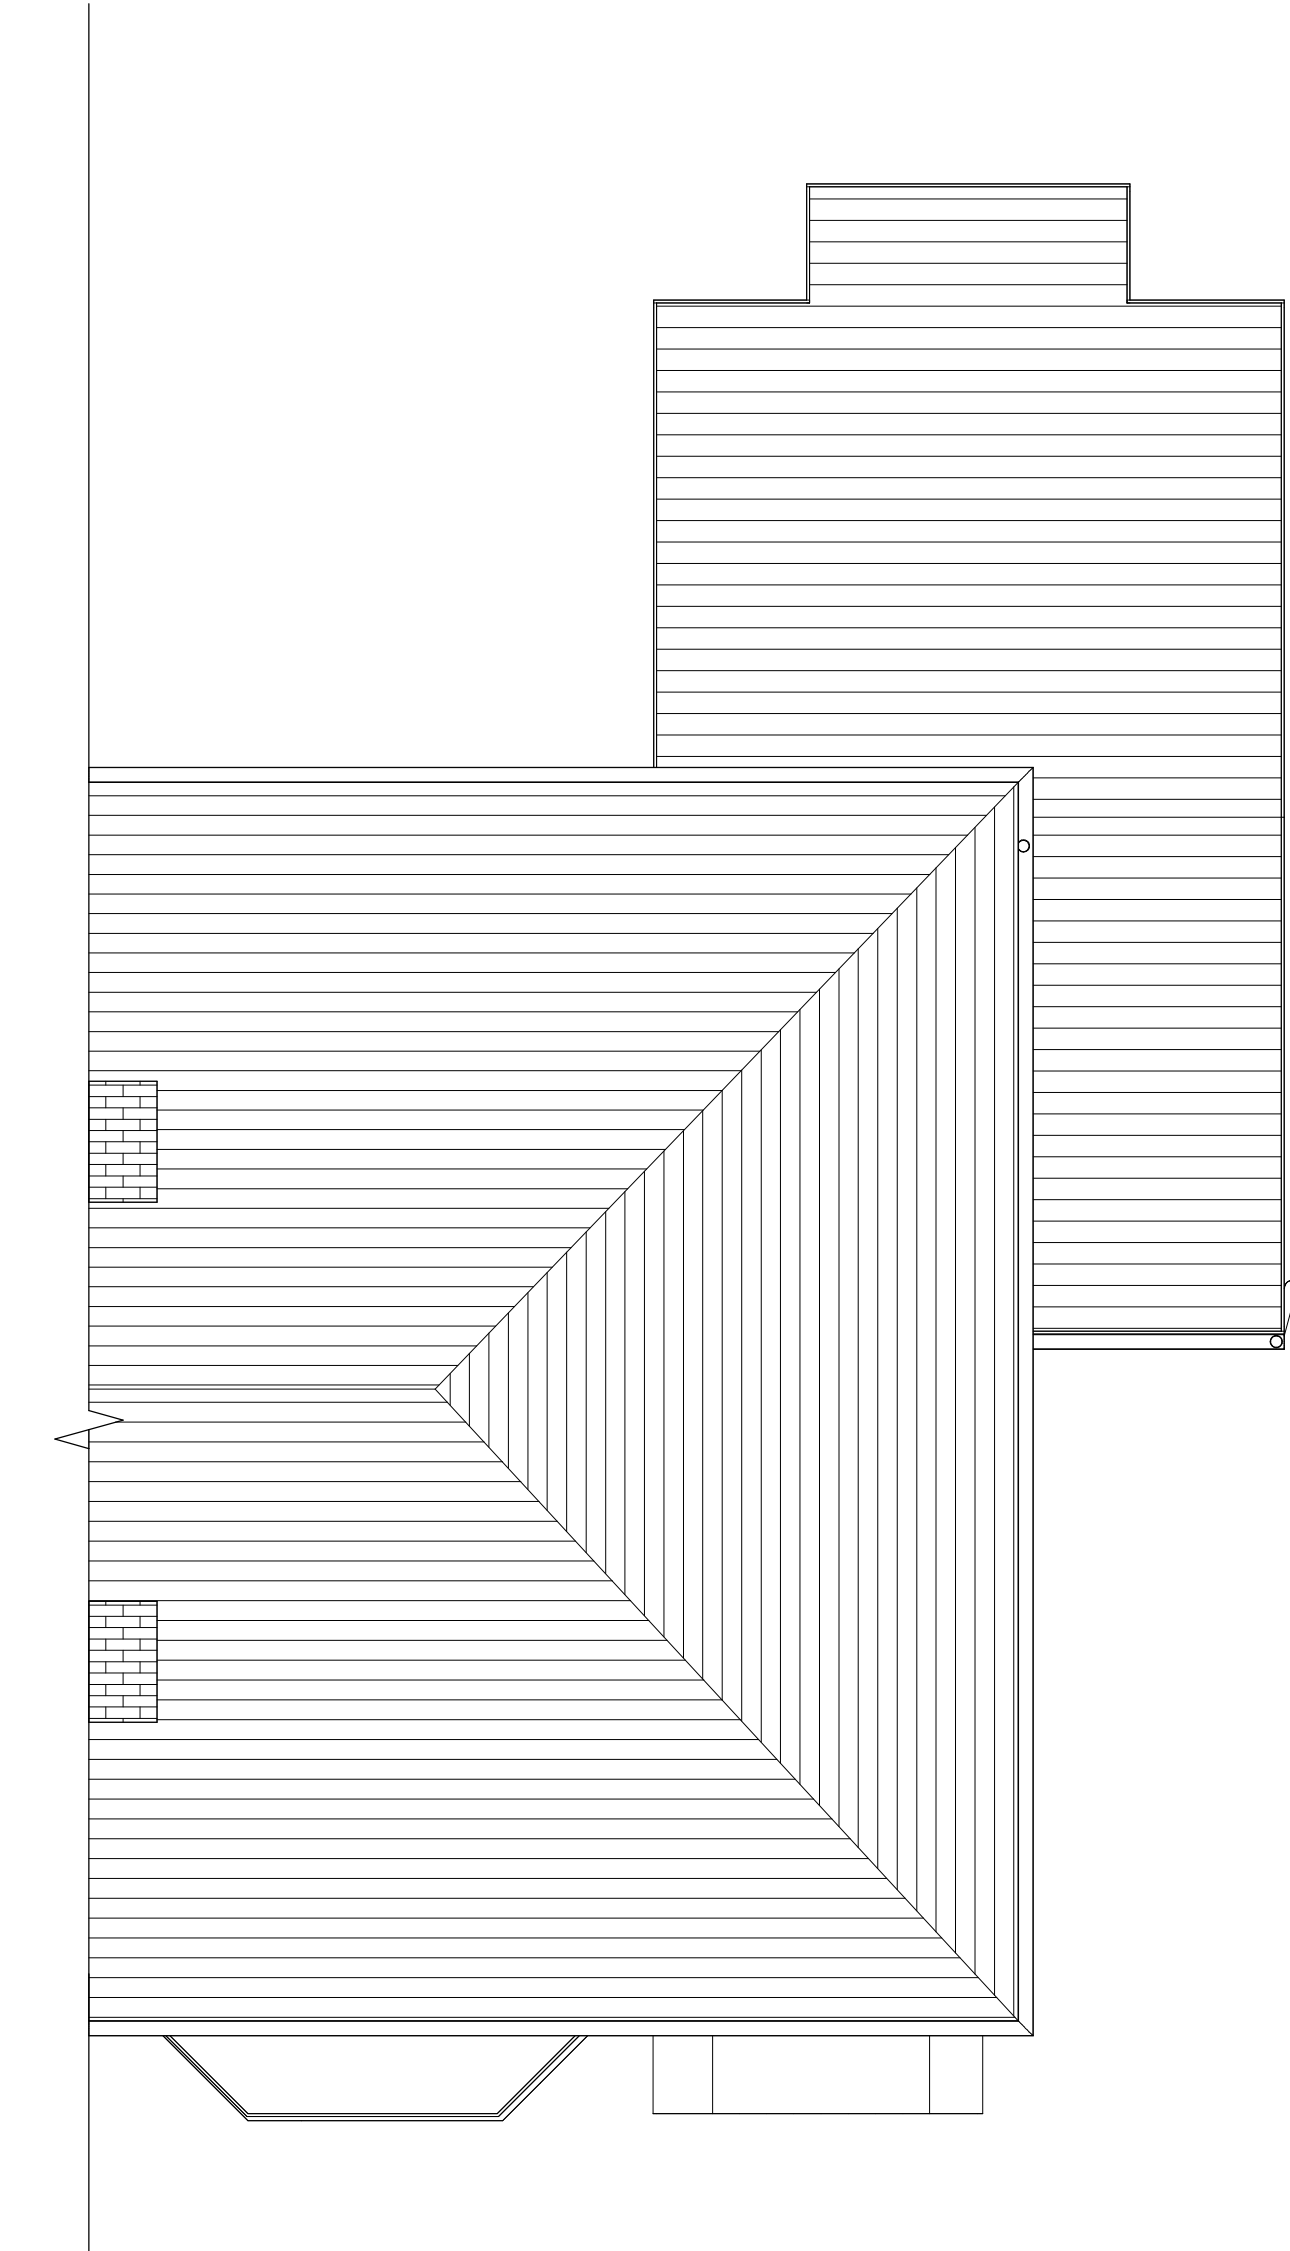
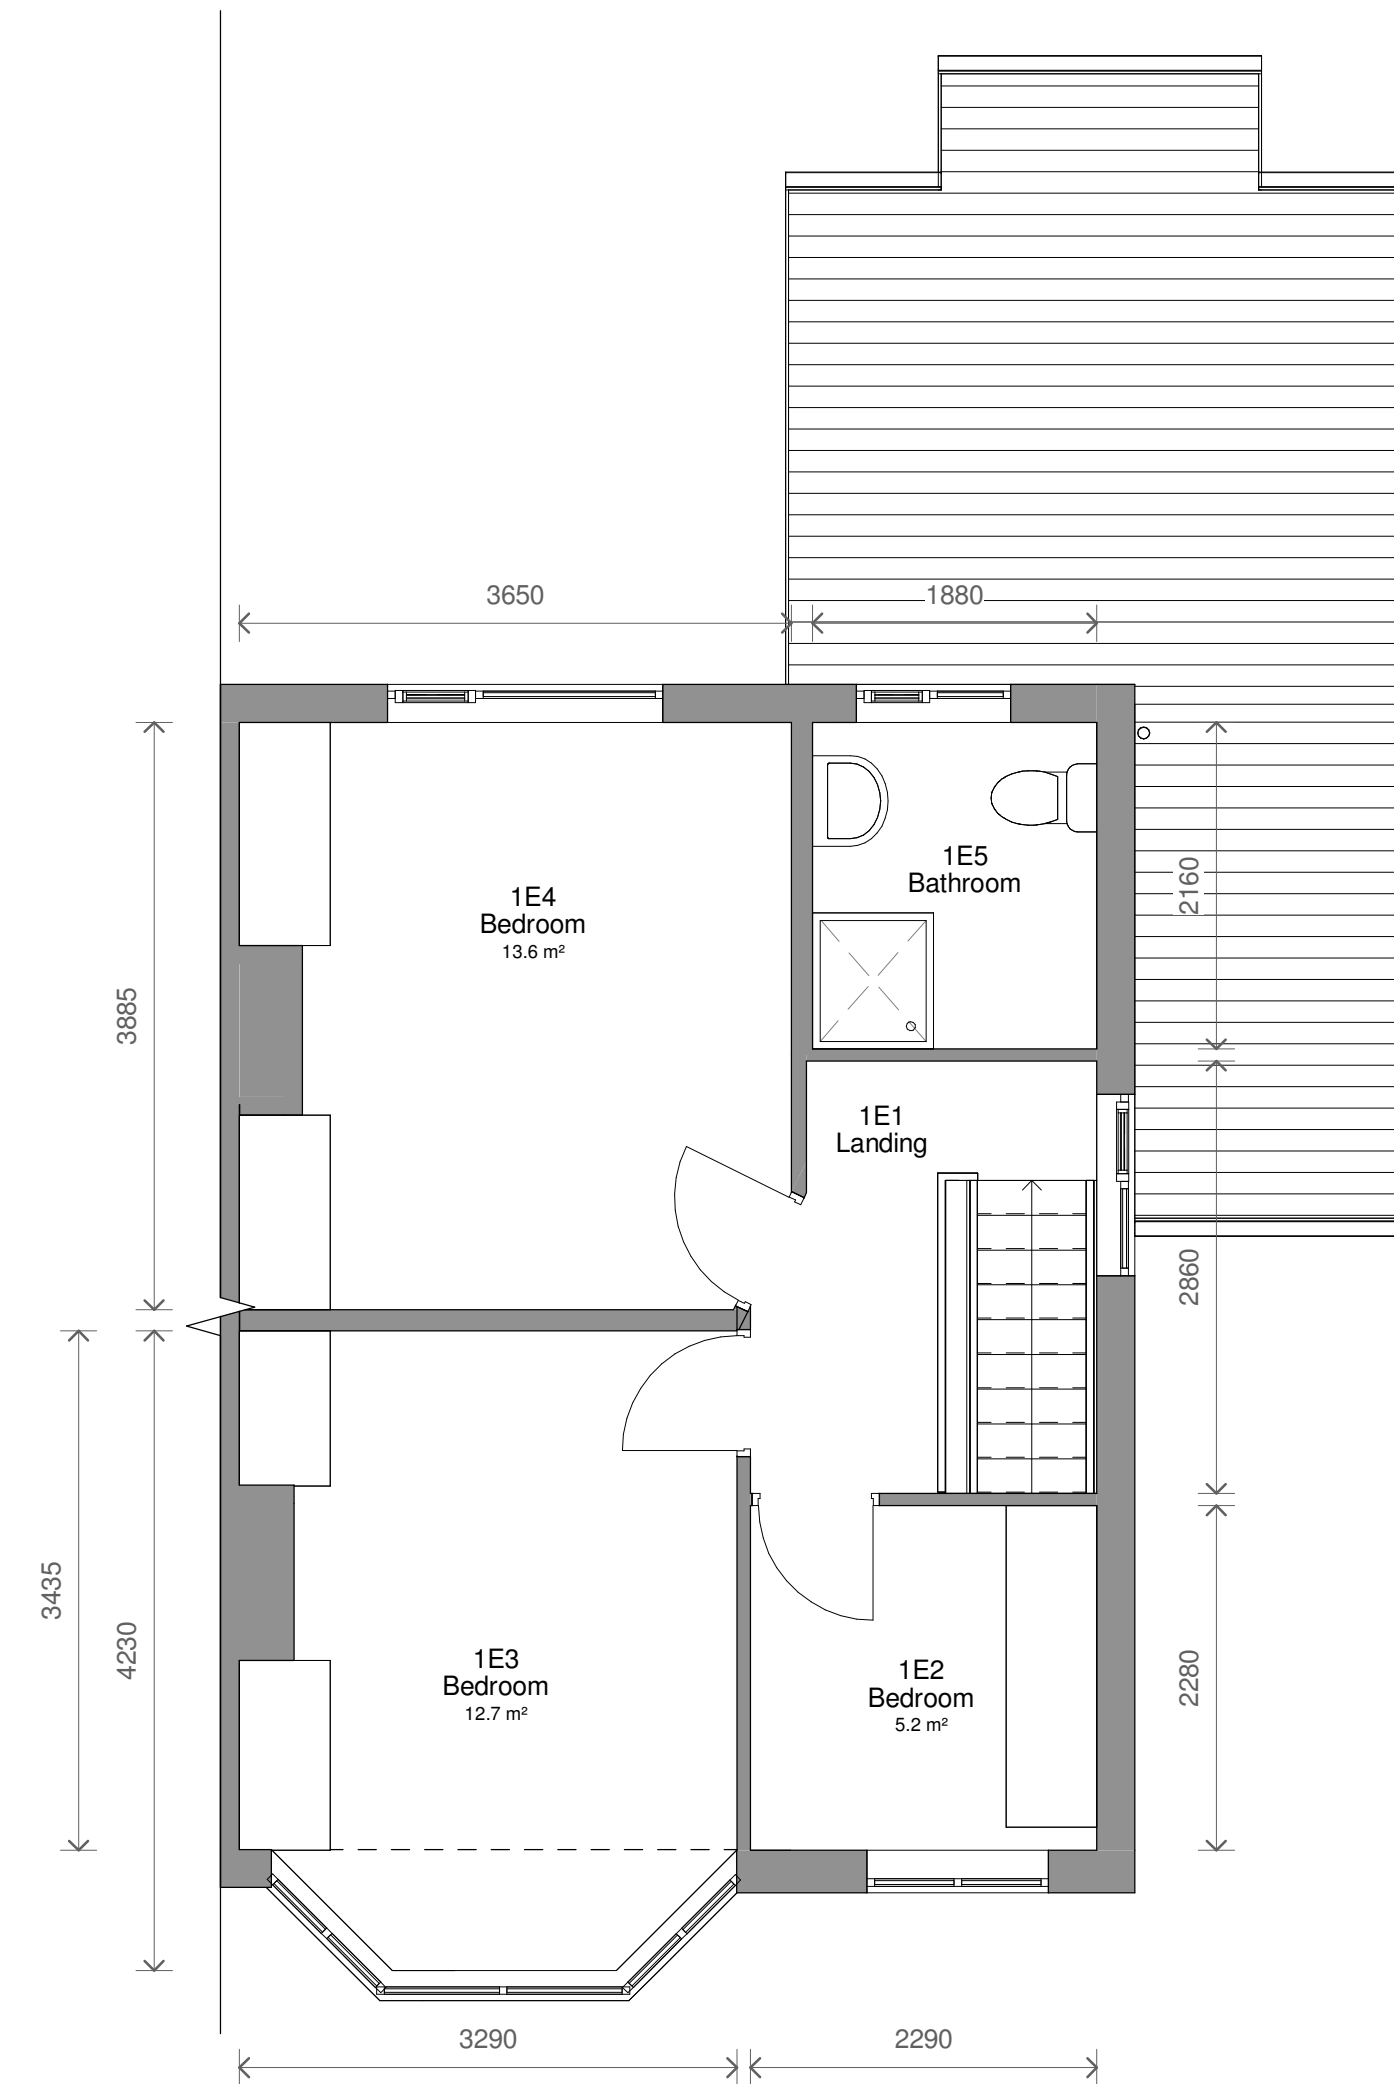
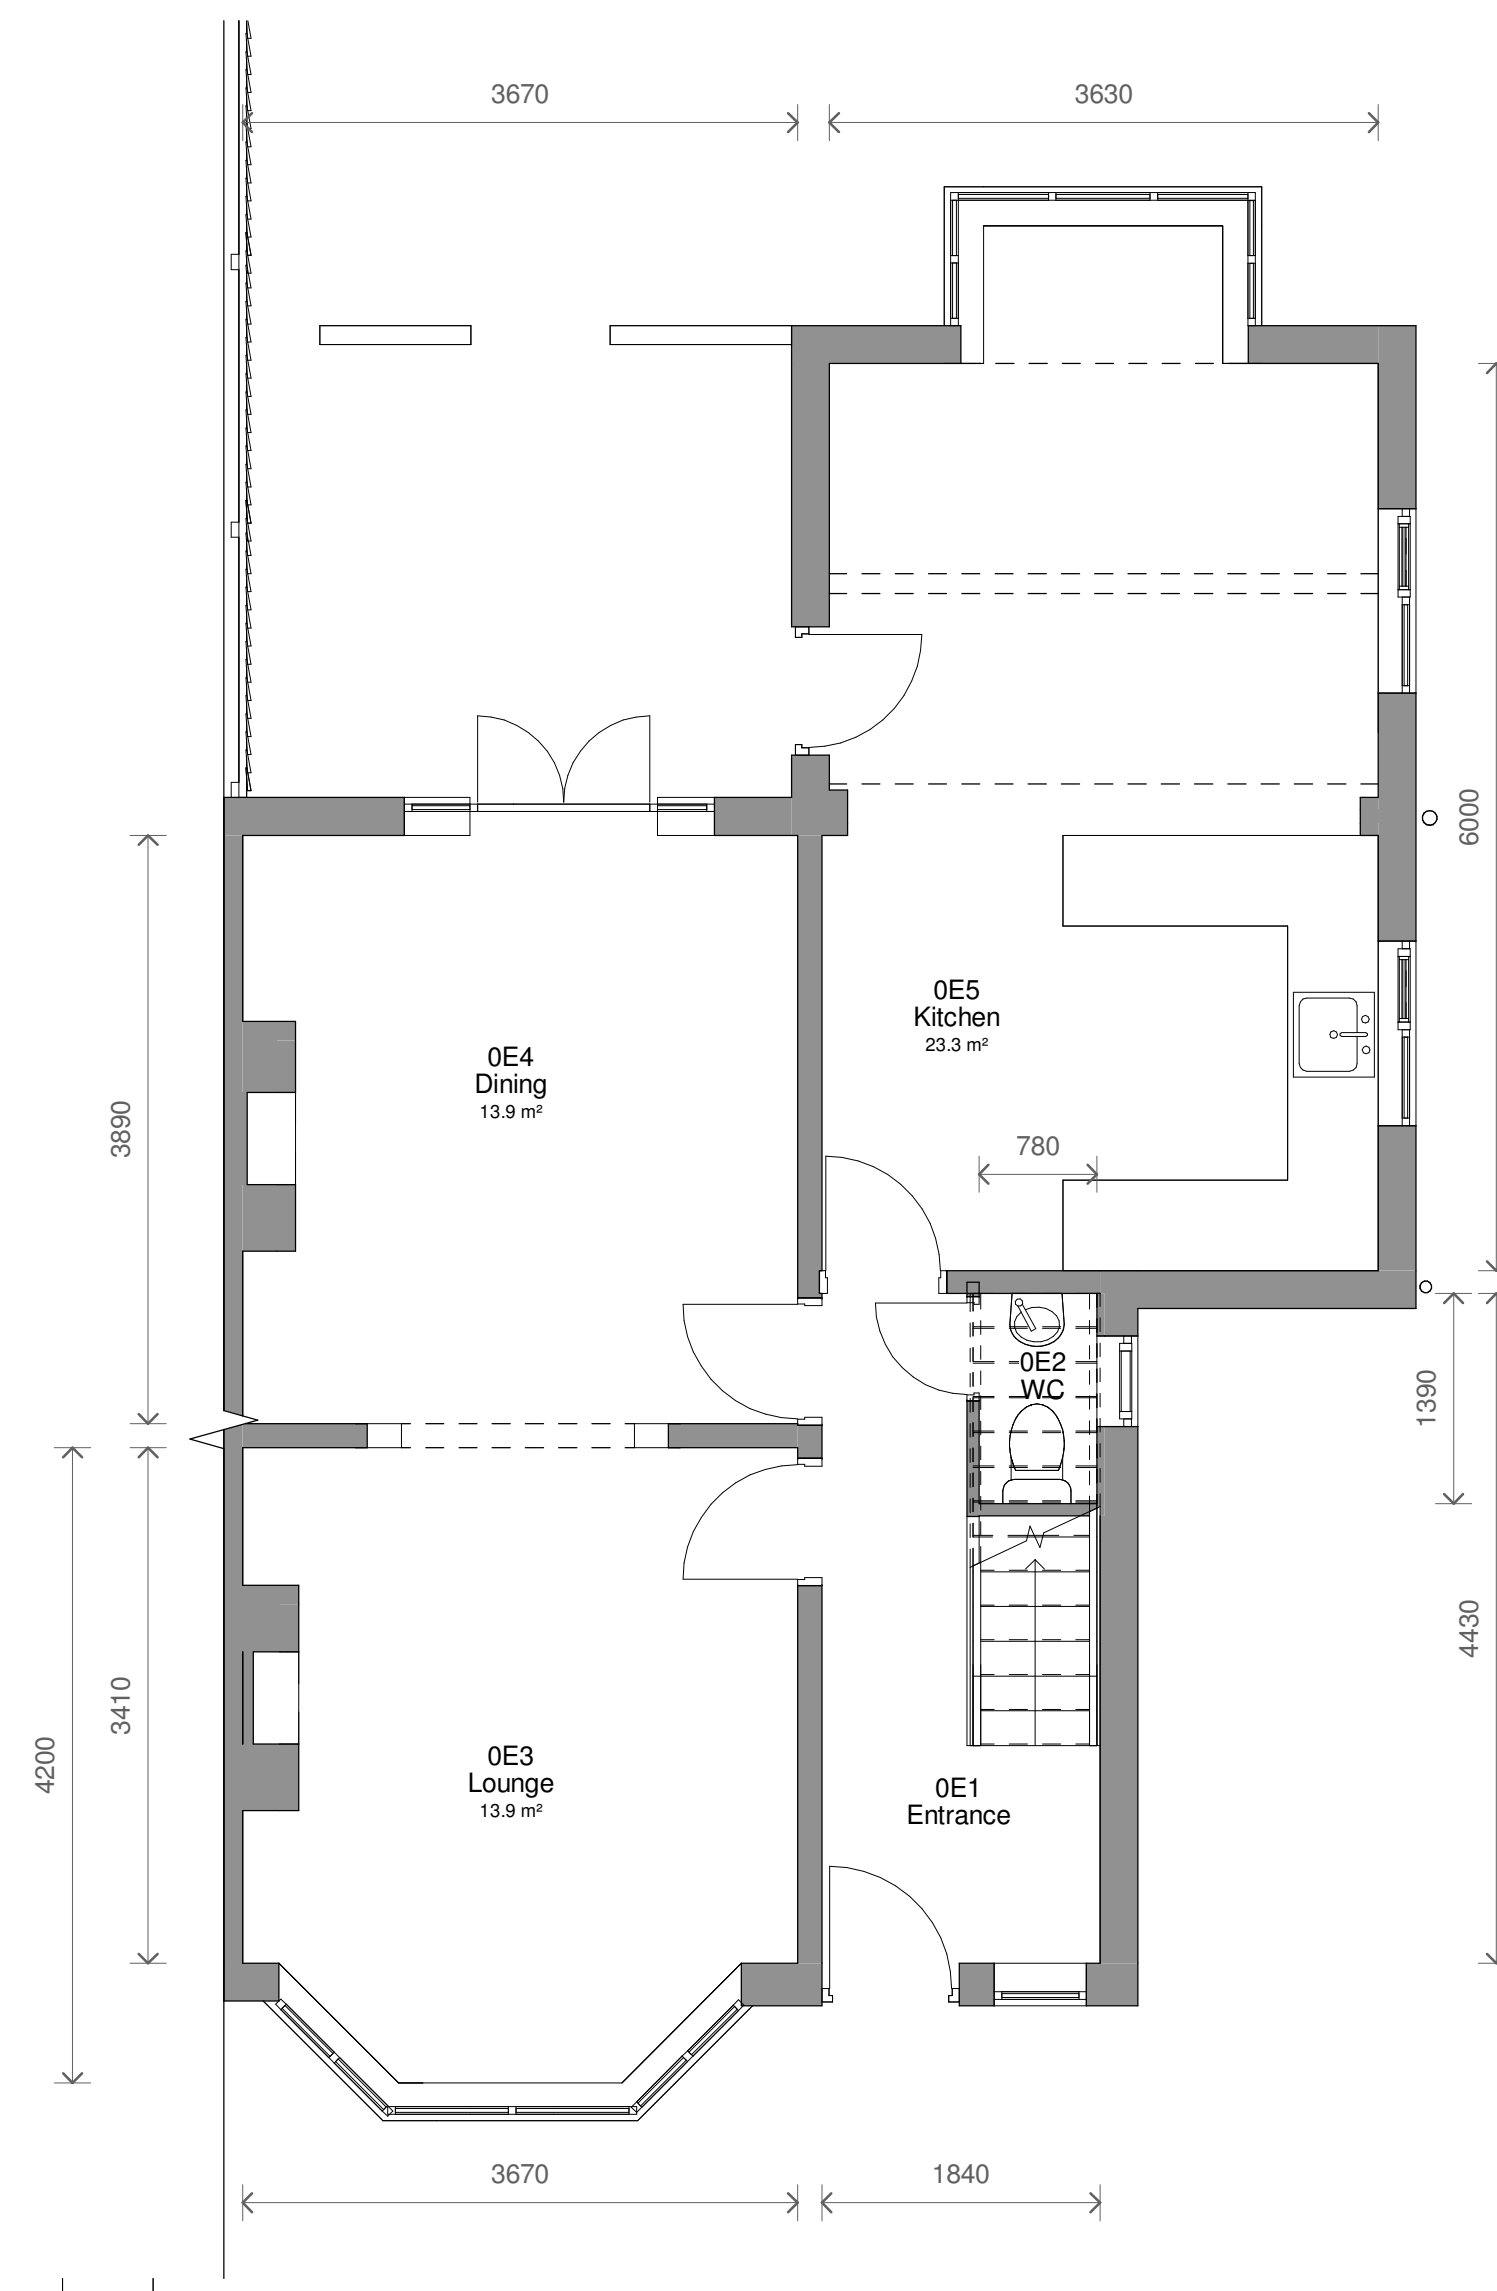


|   |                |                                     |         |
|---|----------------|-------------------------------------|---------|
| No.   | Description    | Date                                | Initial |
| PROJECT   |                | 21 East Meade                       |         |
| TITLE   |                | Existing Plans and Elevations       |         |
| STATUS   |                | DESIGN                              |         |
| DRAWN BY   | DATE           | SCALE (@ A1)                        |         |
| -CB   | 29/10/2024     | As indicated                        |         |
| PROJECT NUMBER   | DRAWING NUMBER | REV                                 |         |
| GSS24158   | 002            |                                     |         |
|   |                |                                     |         |
| www.goldsketch.co.uk   |                | info@goldsketch.co.uk 0161 792 9595 |         |
| <p>NOTES</p> <p>©COPYRIGHT. ALL RIGHTS RESERVED.</p> <p>THIS DRAWING MUST NOT BE REPRODUCED IN WHOLE OR PART WITHOUT WRITTEN CONSENT.</p> <p>DRAWING TO BE USED FOR THE STATED REASON ONLY.</p> <p>ALL DIMENSIONS AND NOTATIONS ON THIS DRAWING ARE PRELIMINARY AND CONFIRMED ON SITE. ANY DISCREPANCIES TO BE REPORTED TO THE CLIENT IMMEDIATELY.</p> <p>THIS DRAWING IS THE PROPERTY OF GOLD SKETCH LTD. IT IS TO BE USED IN ACCORDANCE WITH CURRENT LONDON BUILDING REGULATIONS. RETURN TO THE OFFICE OF PRACTICE AND DESIGN STANDARDS. ALL DIMENSIONS ON THIS DRAWING ARE IN MILLIMETERS UNLESS OTHERWISE STATED.</p> |                |                                     |         |