
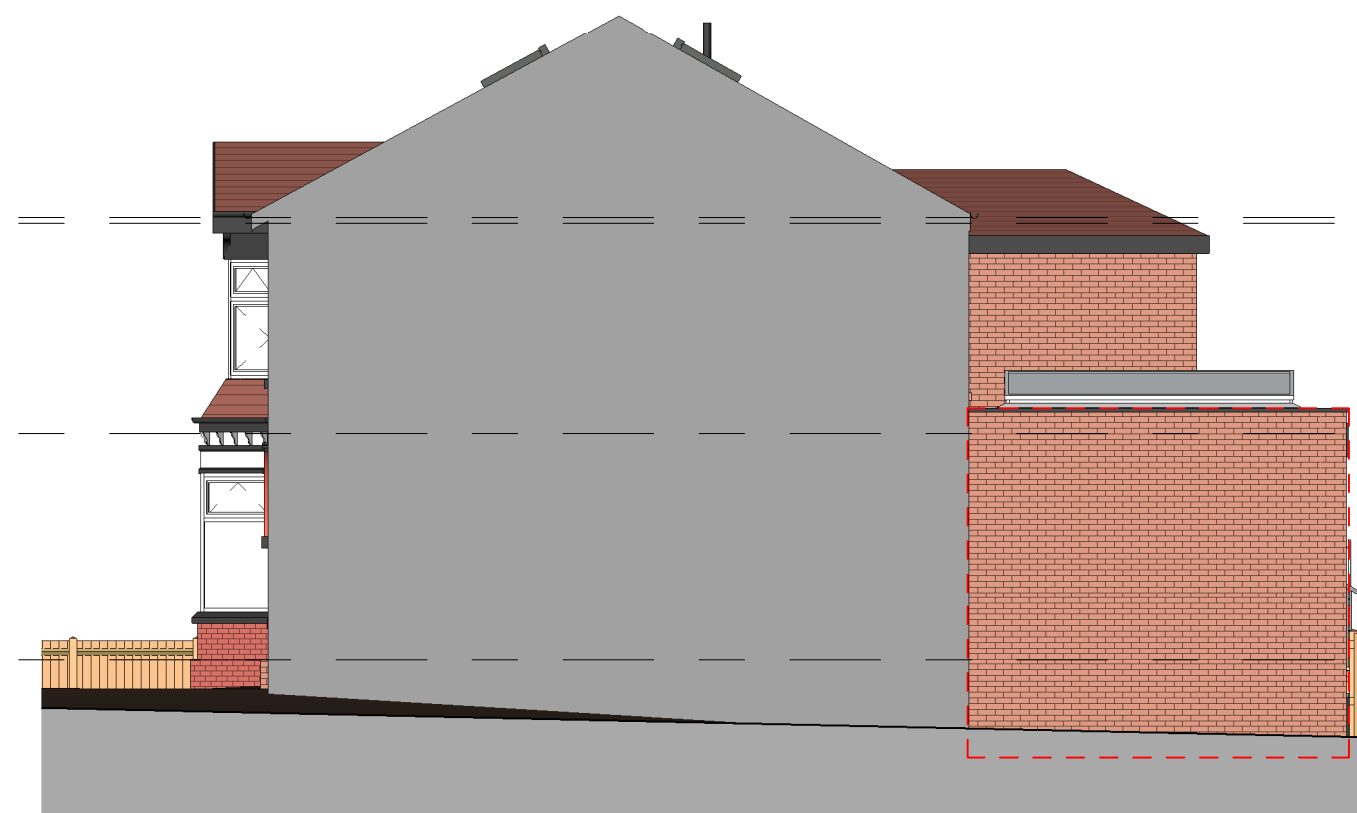
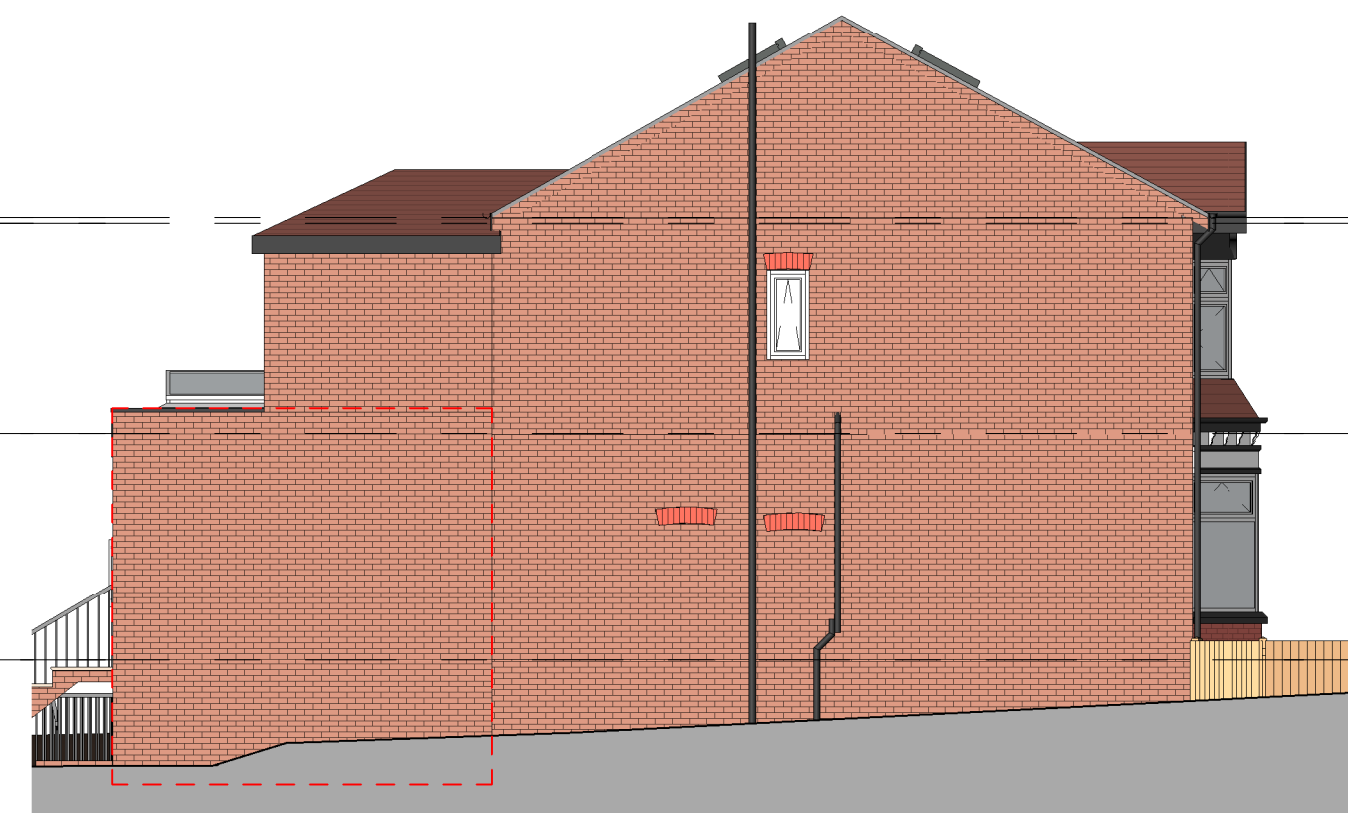
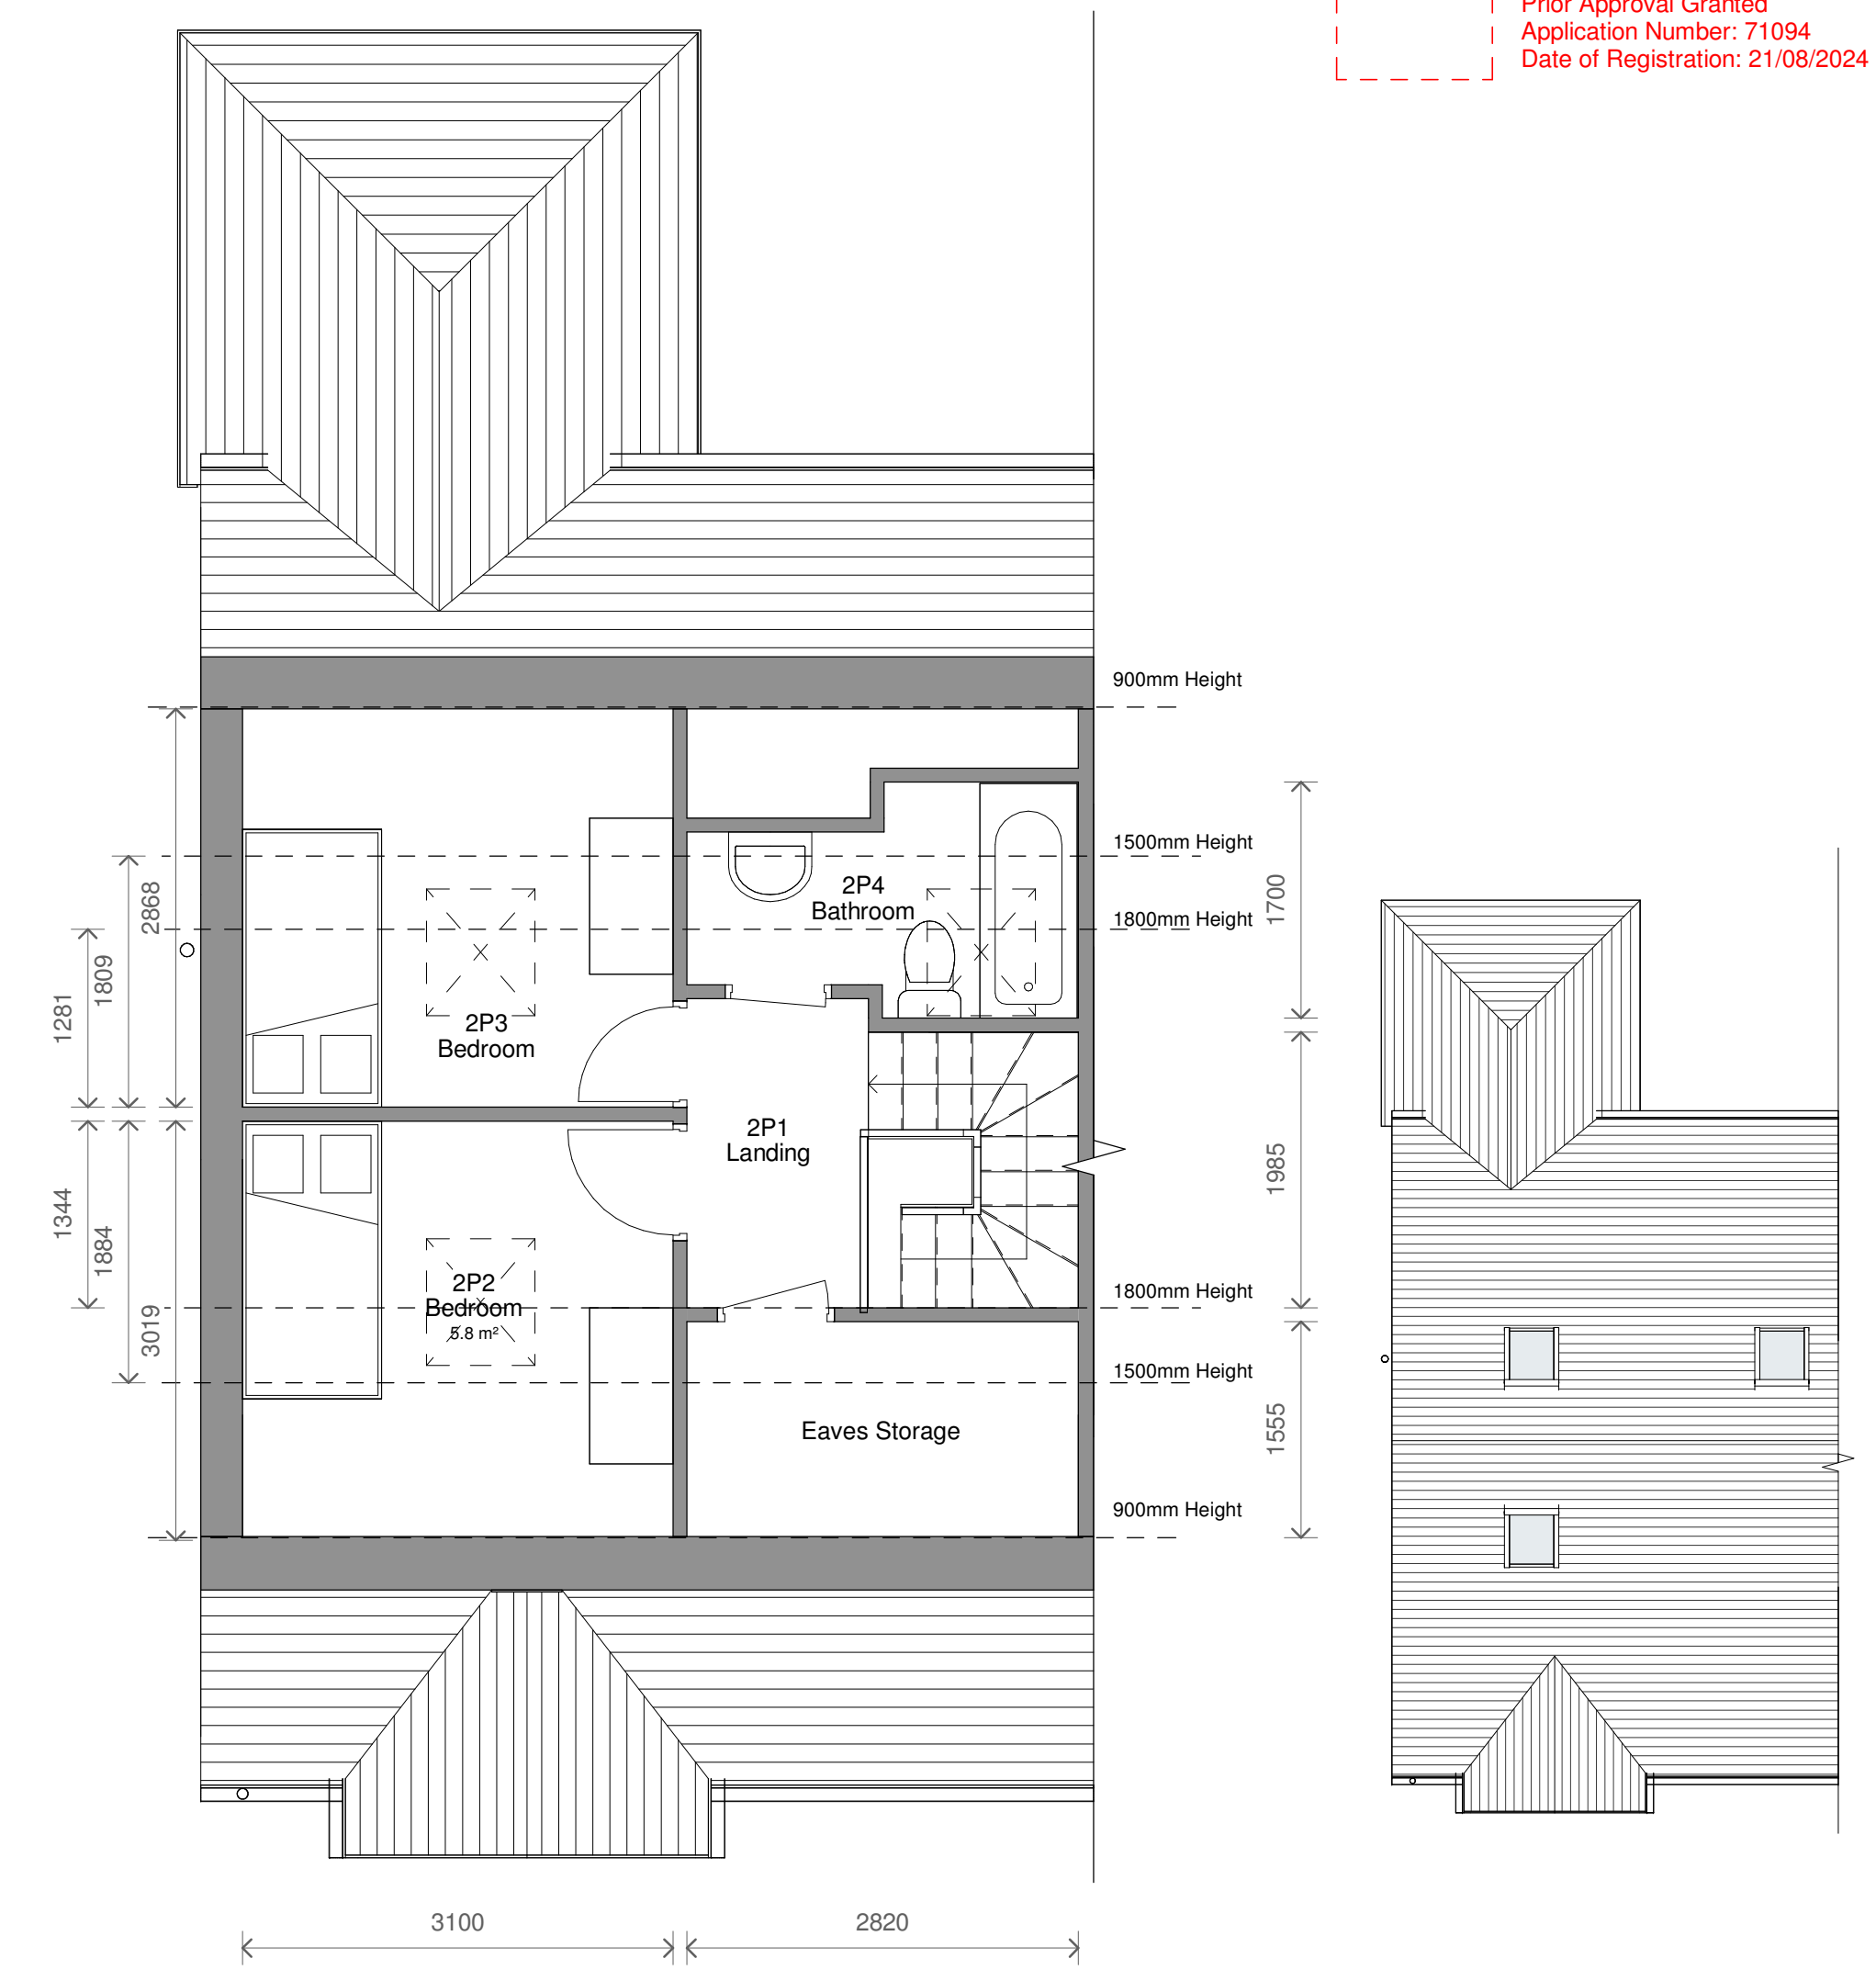
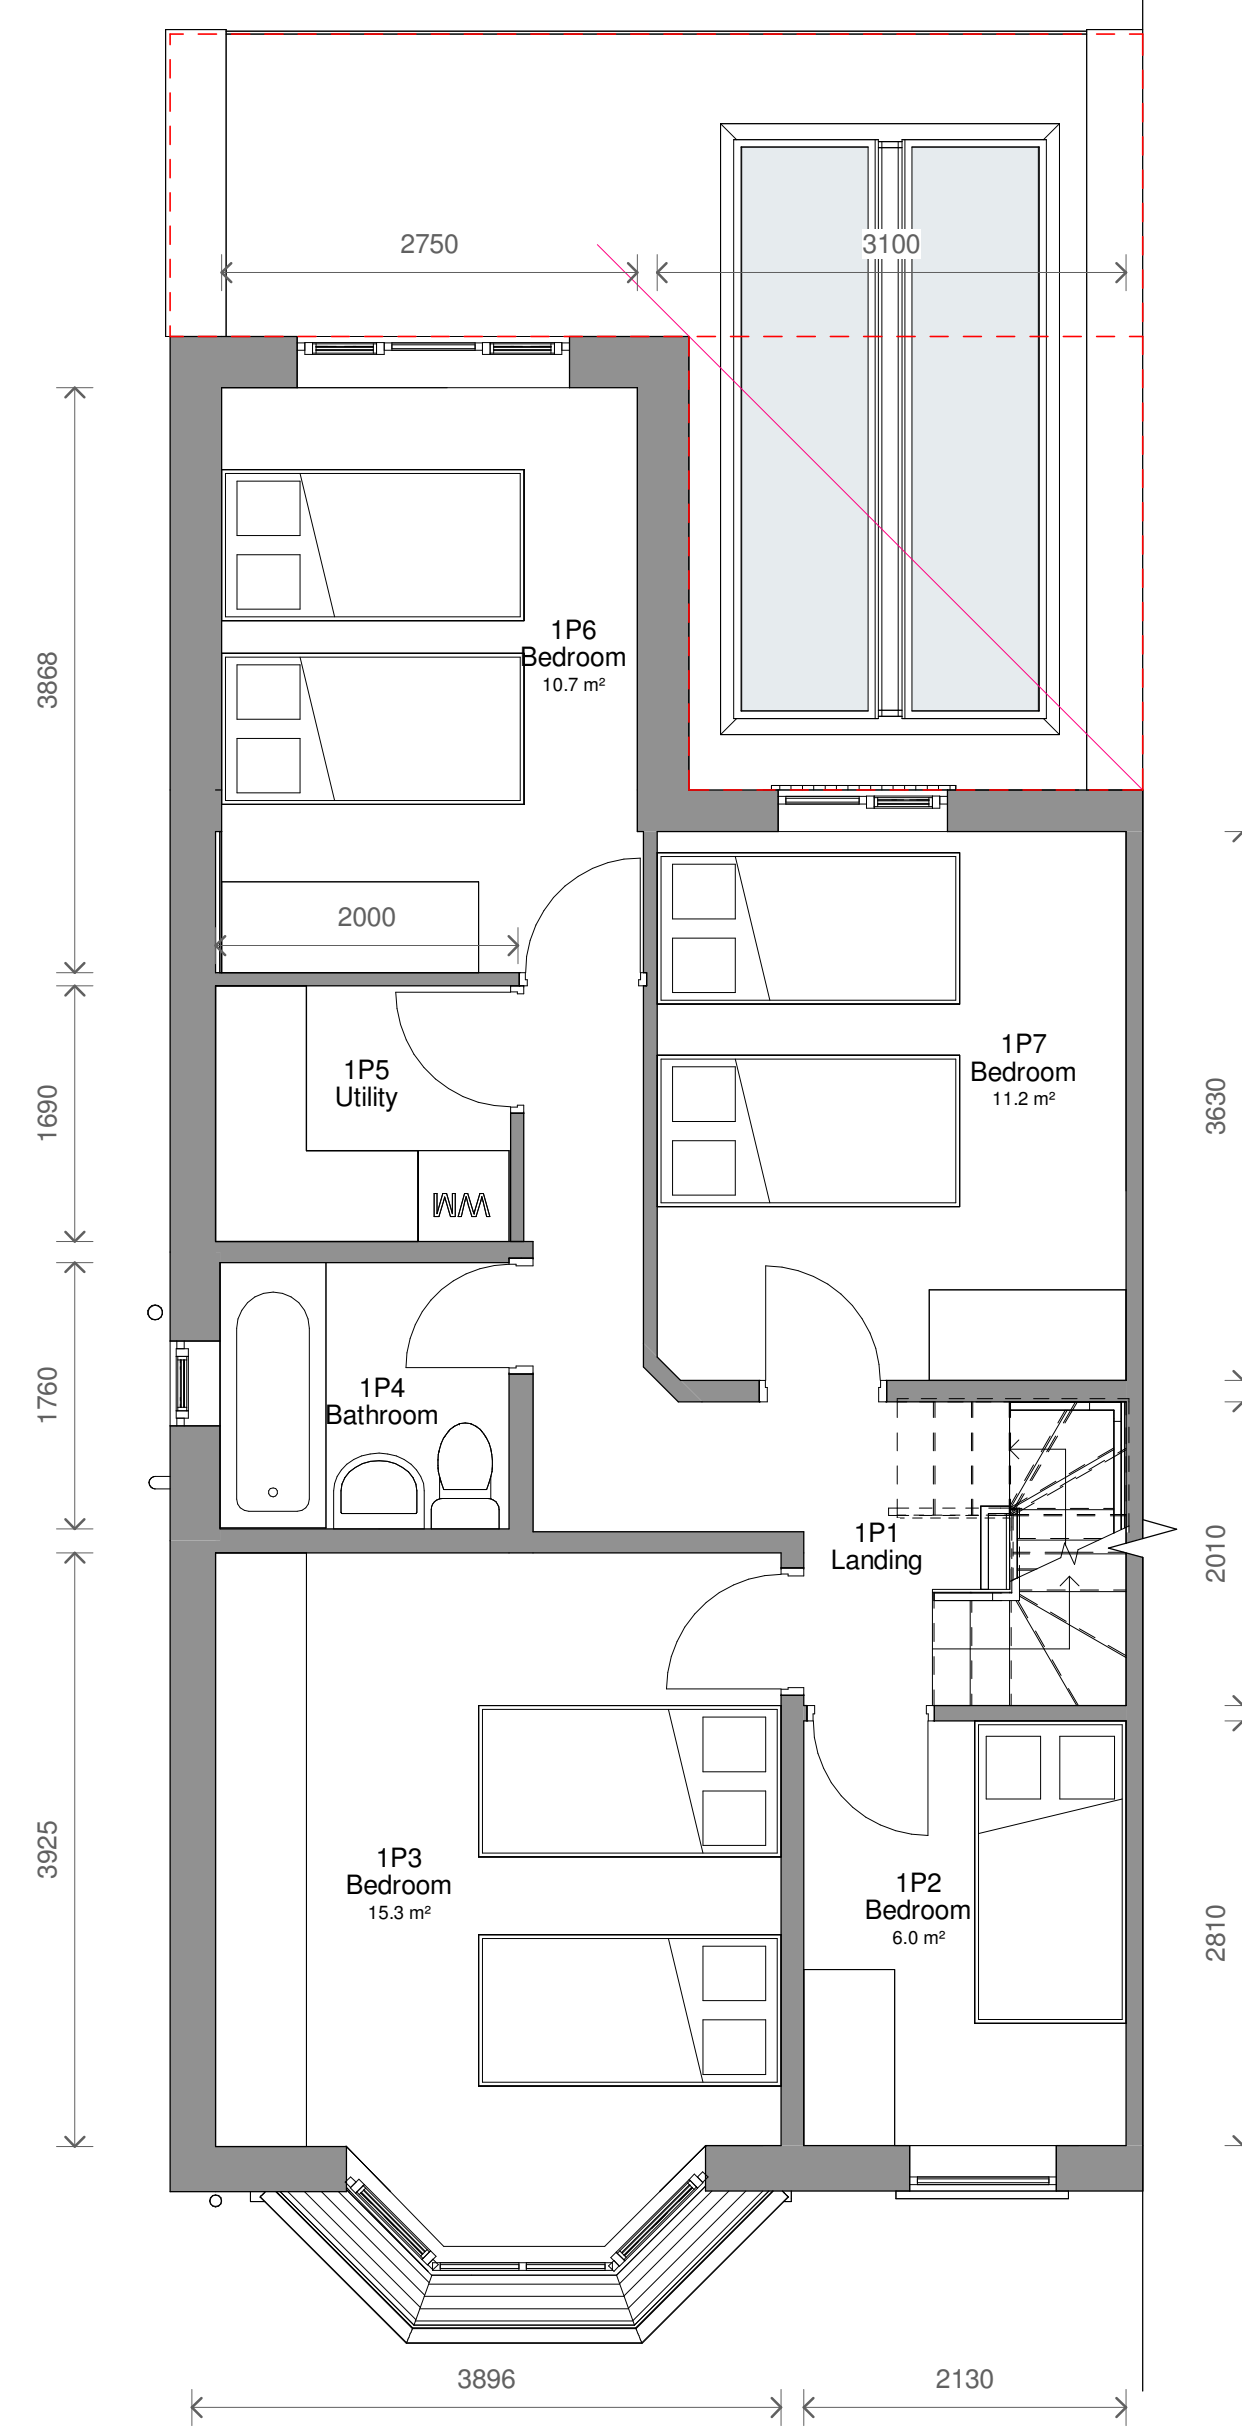
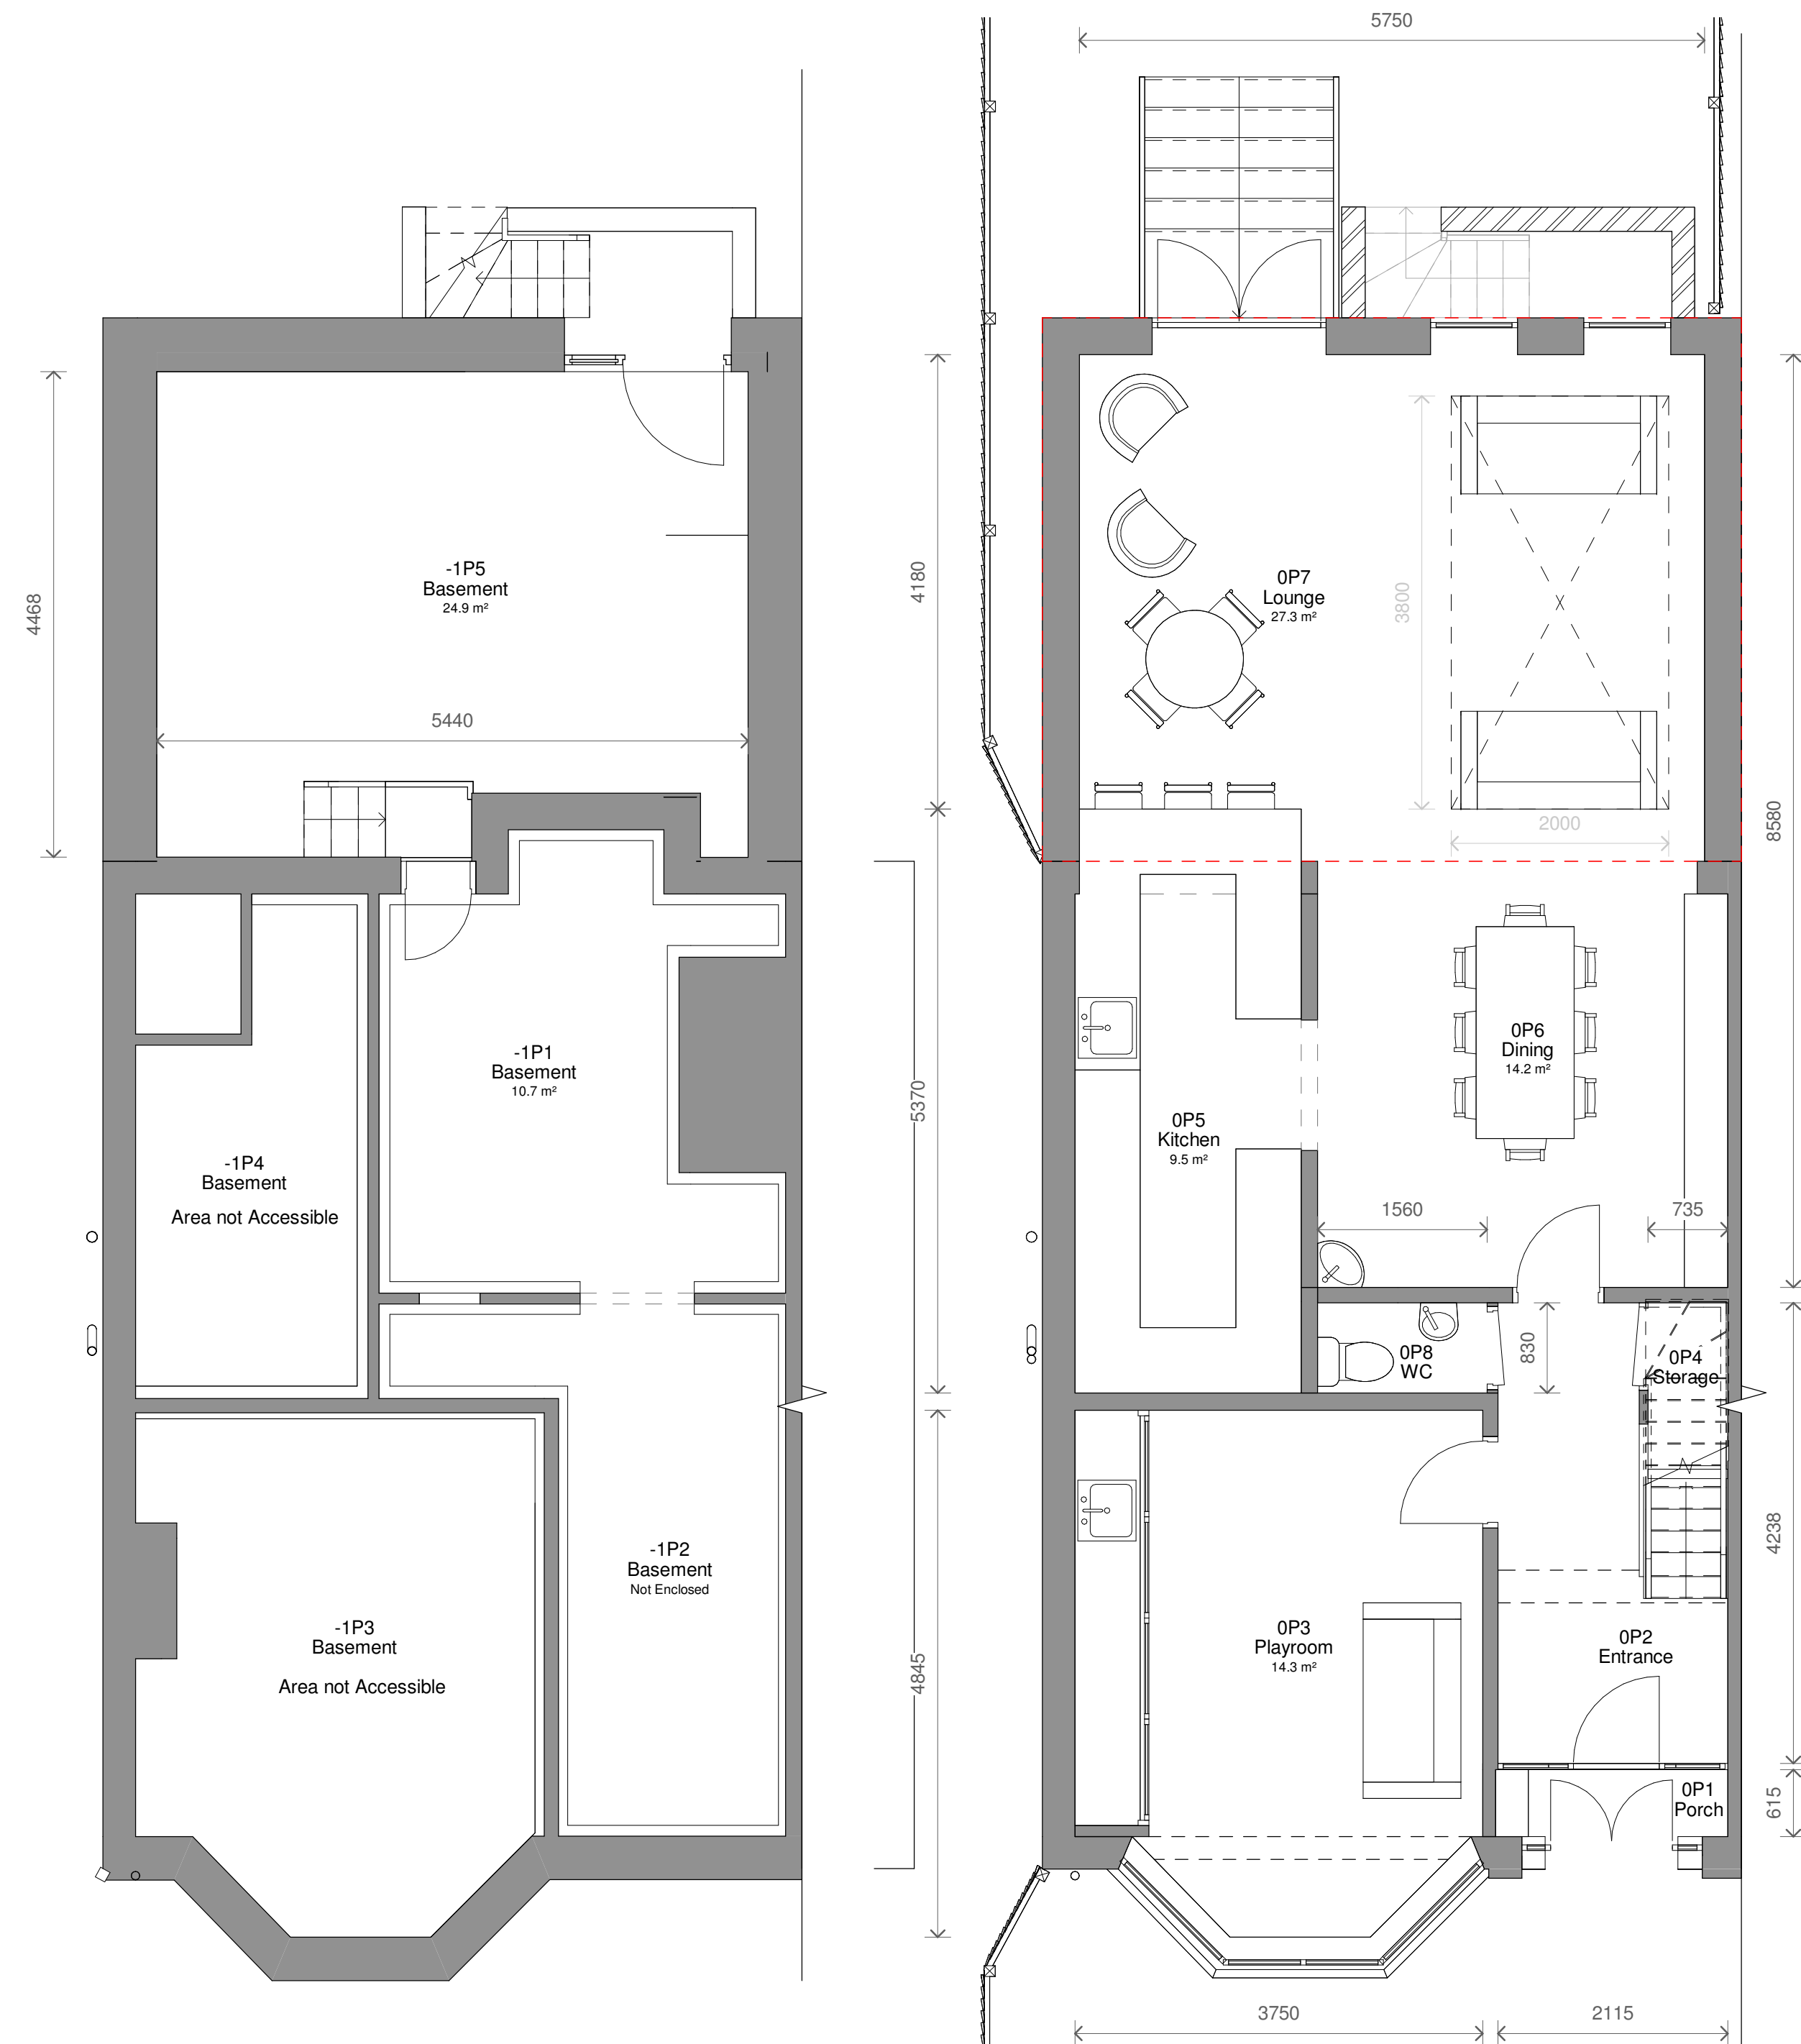


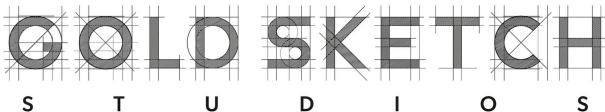

3	Planning	28/11/2024	CB
2	Revised Steps to -1	22/10/2024	CB
1	Revised Design	17/09/2024	CB
No.	Description	Date	Initial

PROJECT			
34 Richmond Avenue			
TITLE			
Proposed Plans and Elevations			
STATUS			
DESIGN			
DRAWN BY		DATE	
CB		05/09/2024	
		SCALE (@ 1")	
		As indicated	
PROJECT NUMBER		DRAWING NUMBER	
GSS24127.1		003	
			REV
			3
			
www.goldsketch.co.uk		info@goldsketch.co.uk	
		0161 792 9595	
NOTES			
IS COPYRIGHT. ALL RIGHTS RESERVED. THIS DRAWING IS NOT TO BE REPRODUCED WITHOUT PRIOR WRITTEN CONSENT. DRAWING TO BE USED FOR THE STATUS INDICATED ONLY. ALL DIMENSIONS MUST BE TO THE POINT MARKS. ALL DIMENSIONS AND MATERIALS TO BE IN ACCORDANCE WITH CURRENT UK BUILDING REGULATIONS. ALL DIMENSIONS ON THIS DRAWING ARE IN MILLIMETRES UNLESS OTHERWISE STATED.			