




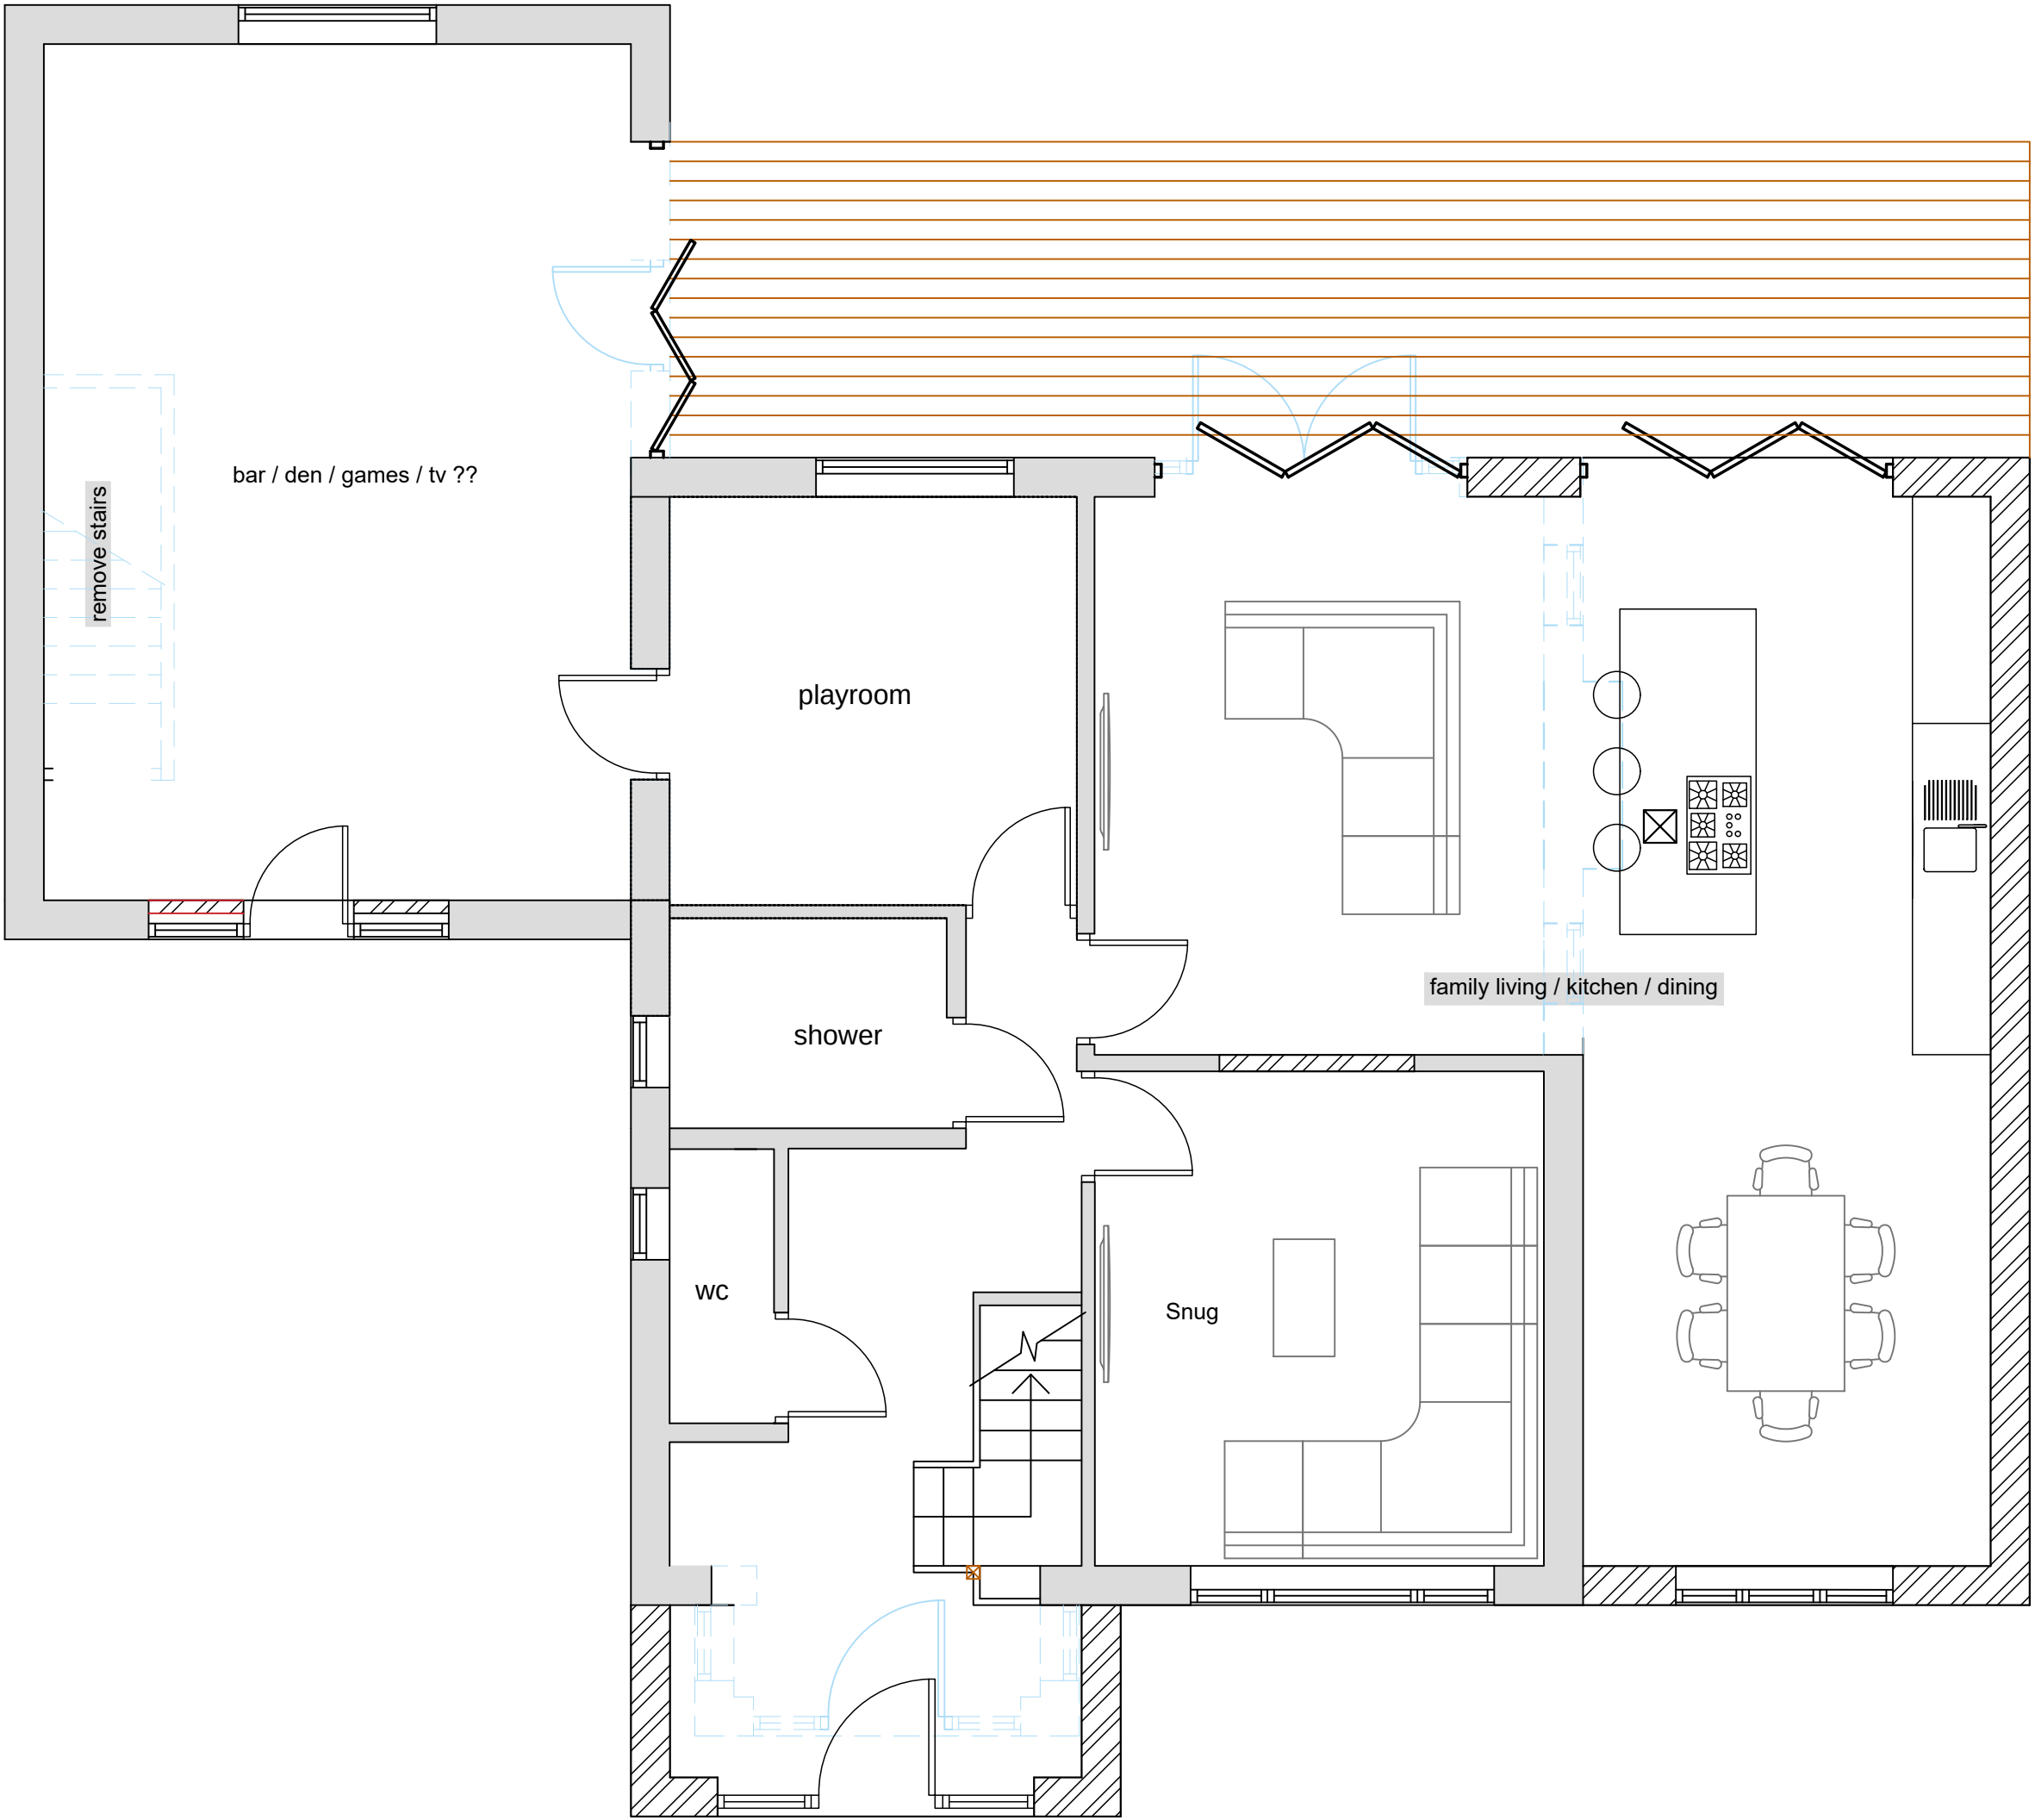


PROPOSED GROUND FLOOR PLAN

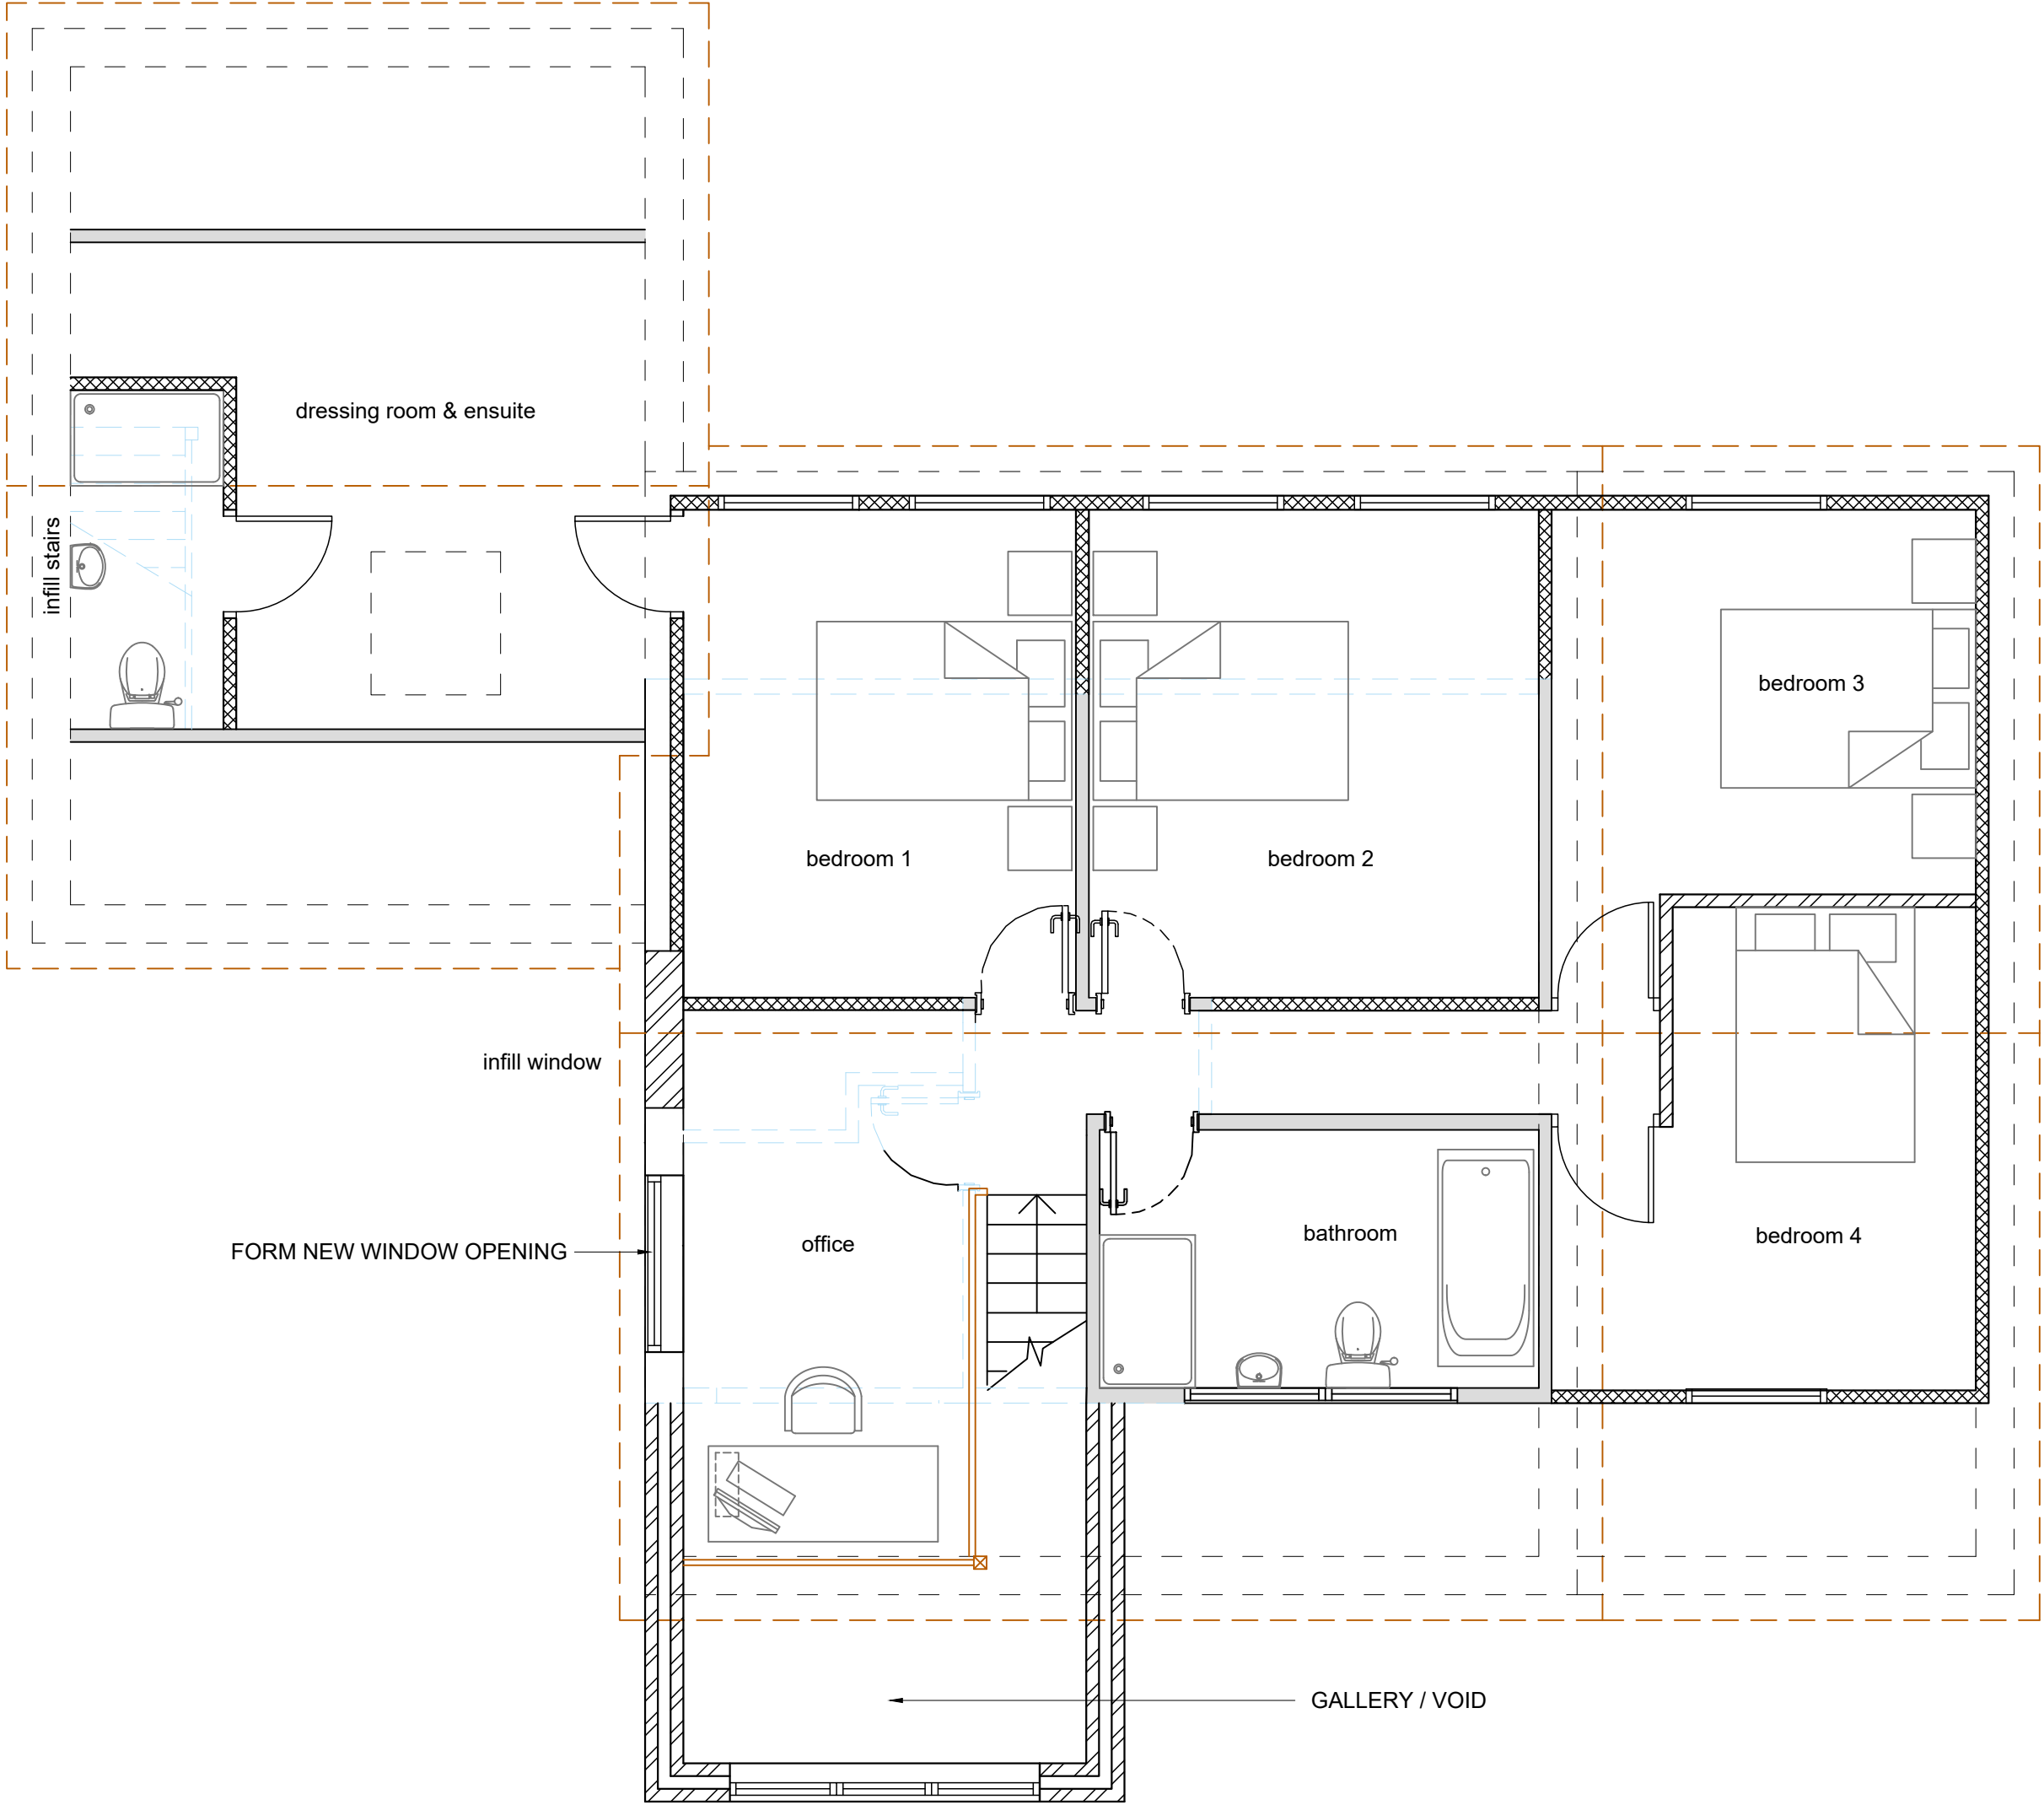

PROPOSED FIRST FLOOR PLAN

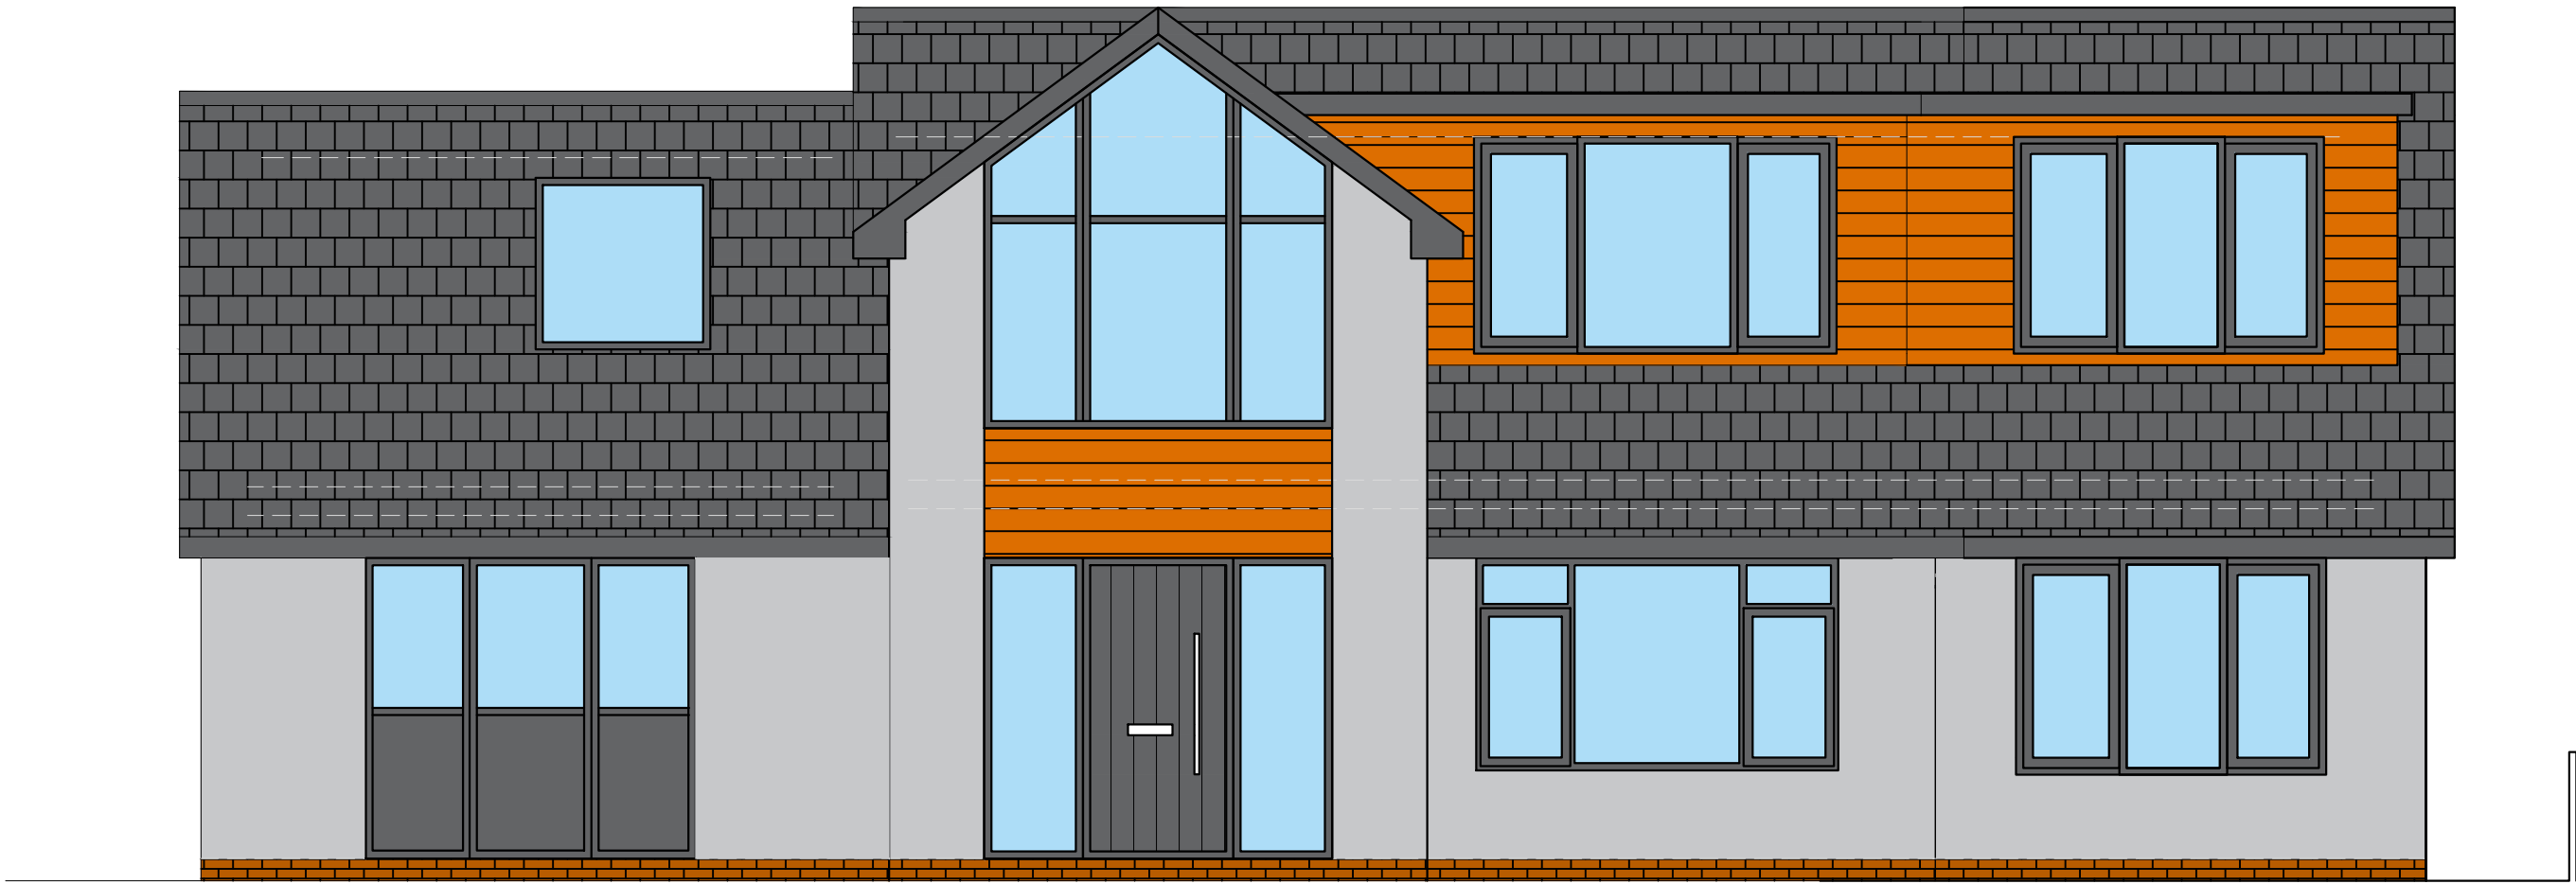

PROPOSED FRONT ELEVATION

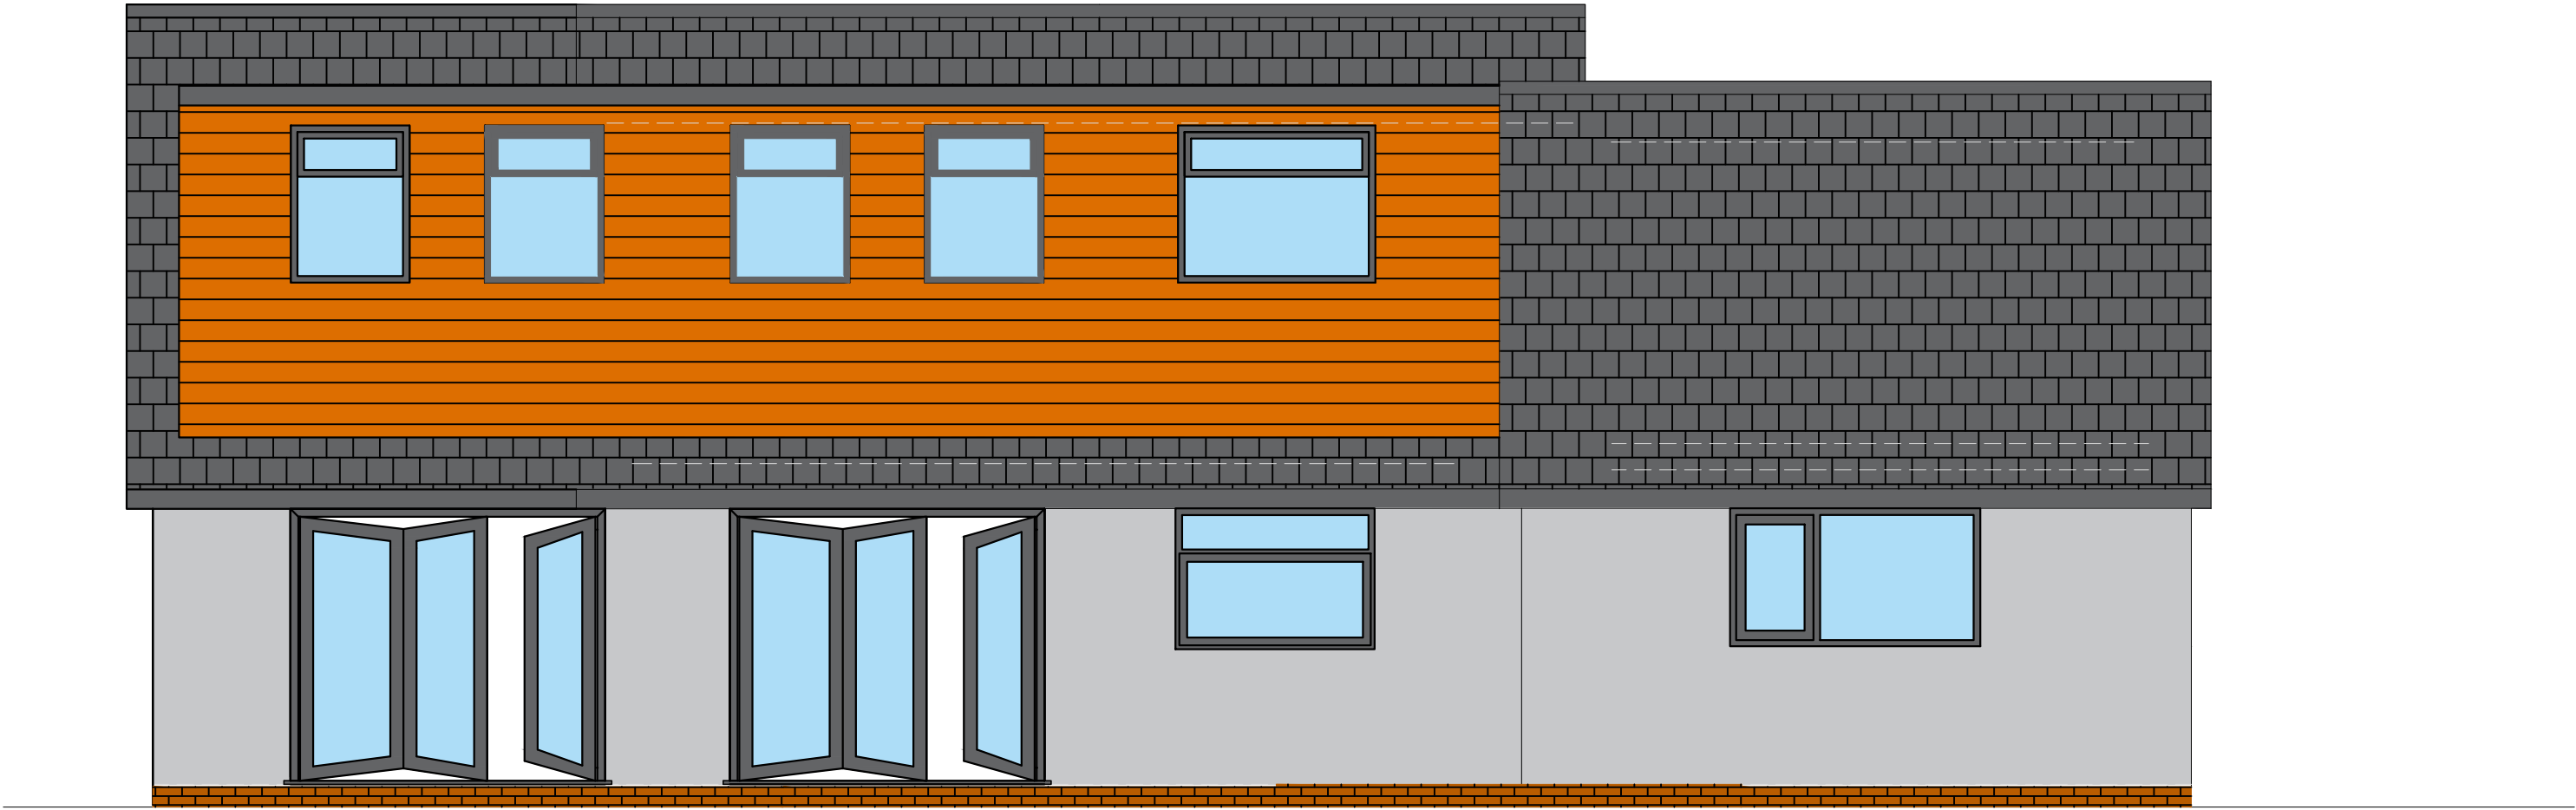

PROPOSED REAR ELEVATION

	CLIENT: Mr & Mrs xxx PROJECT: 39 MOORSIDE ROAD	PLANNING:	•	SCALE:		REVISION		
		BUILDING REGS:			DATE:	N°	DATE	DESCRIPTION
		TENDER:			Project N°:			
		CONSTRUCTION:			DRG N°:			