





EXISTING NORTH ELEVATION



PROPOSED NORTH ELEVATION




EXISTING EAST ELEVATION

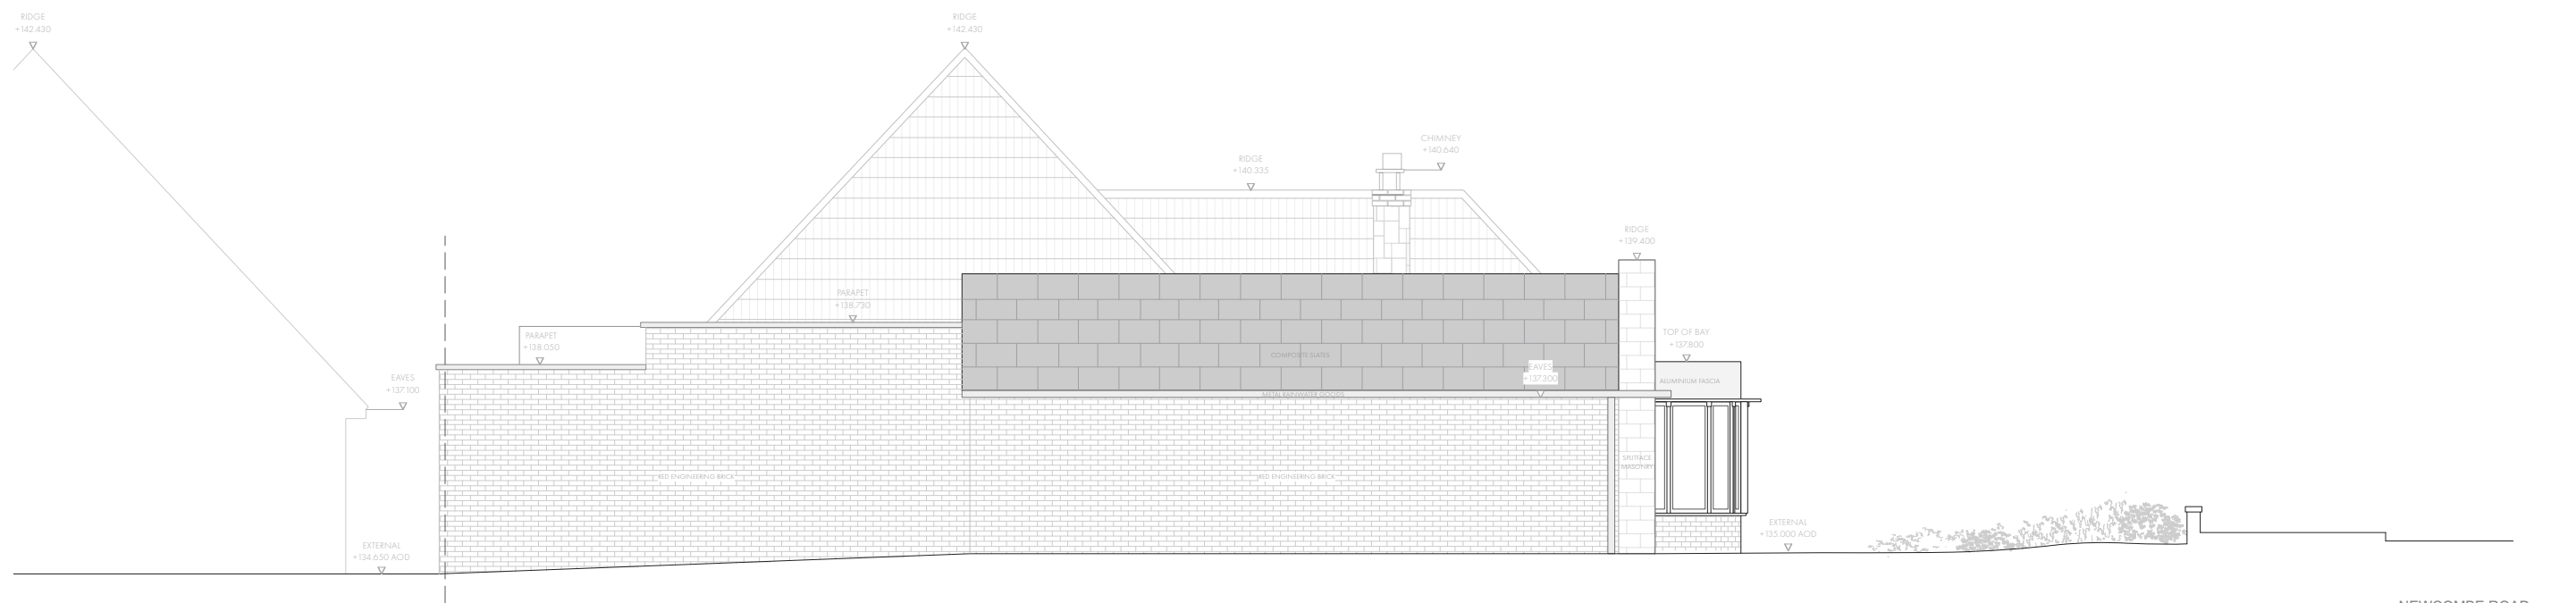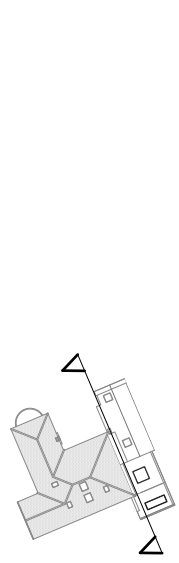


PROPOSED EAST ELEVATION



EXISTING SOUTH ELEVATION

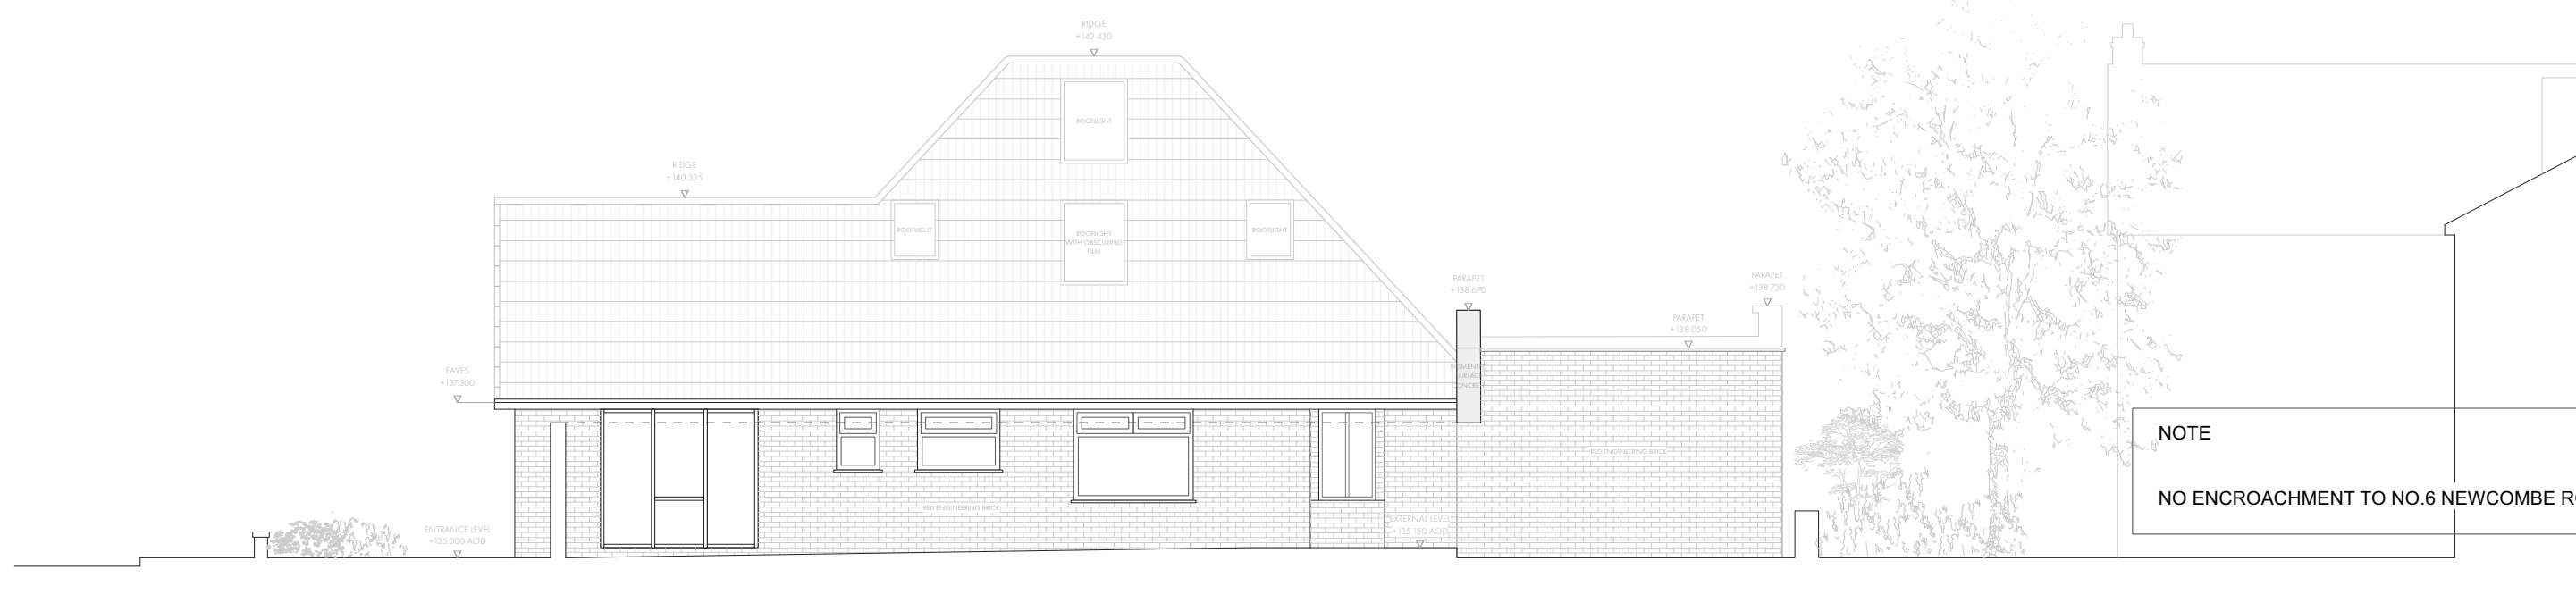


PROPOSED SOUTH ELEVATION

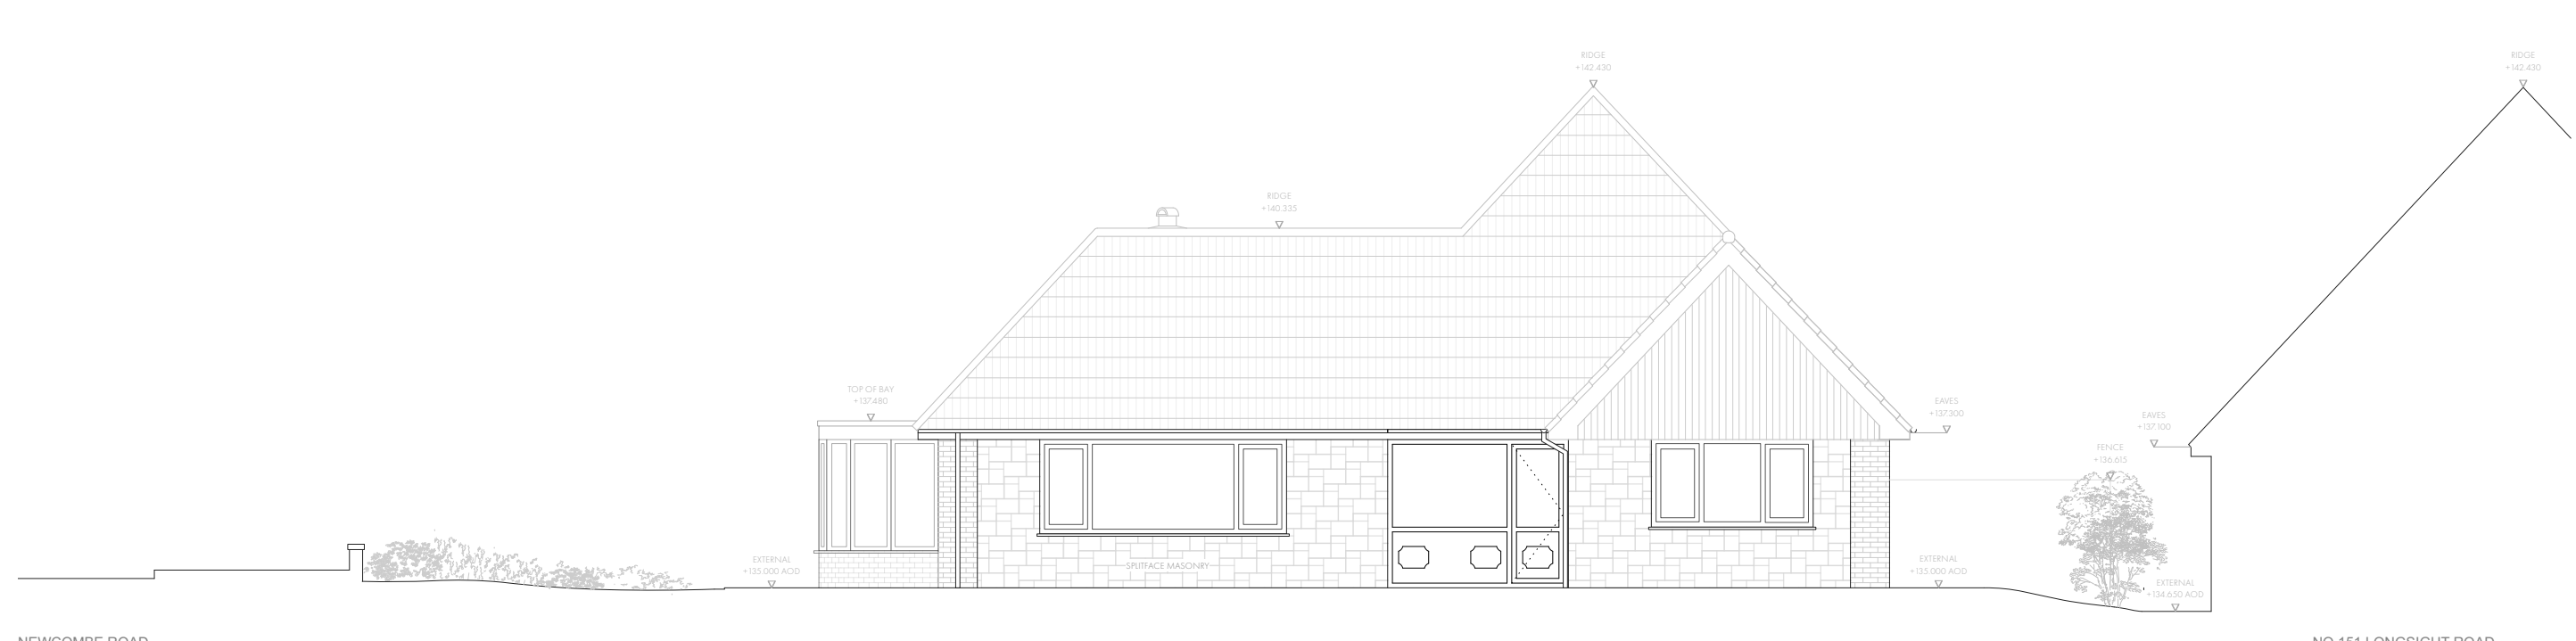


EXISTING WEST ELEVATION 1/2



PROPOSED WEST ELEVATION 1/2

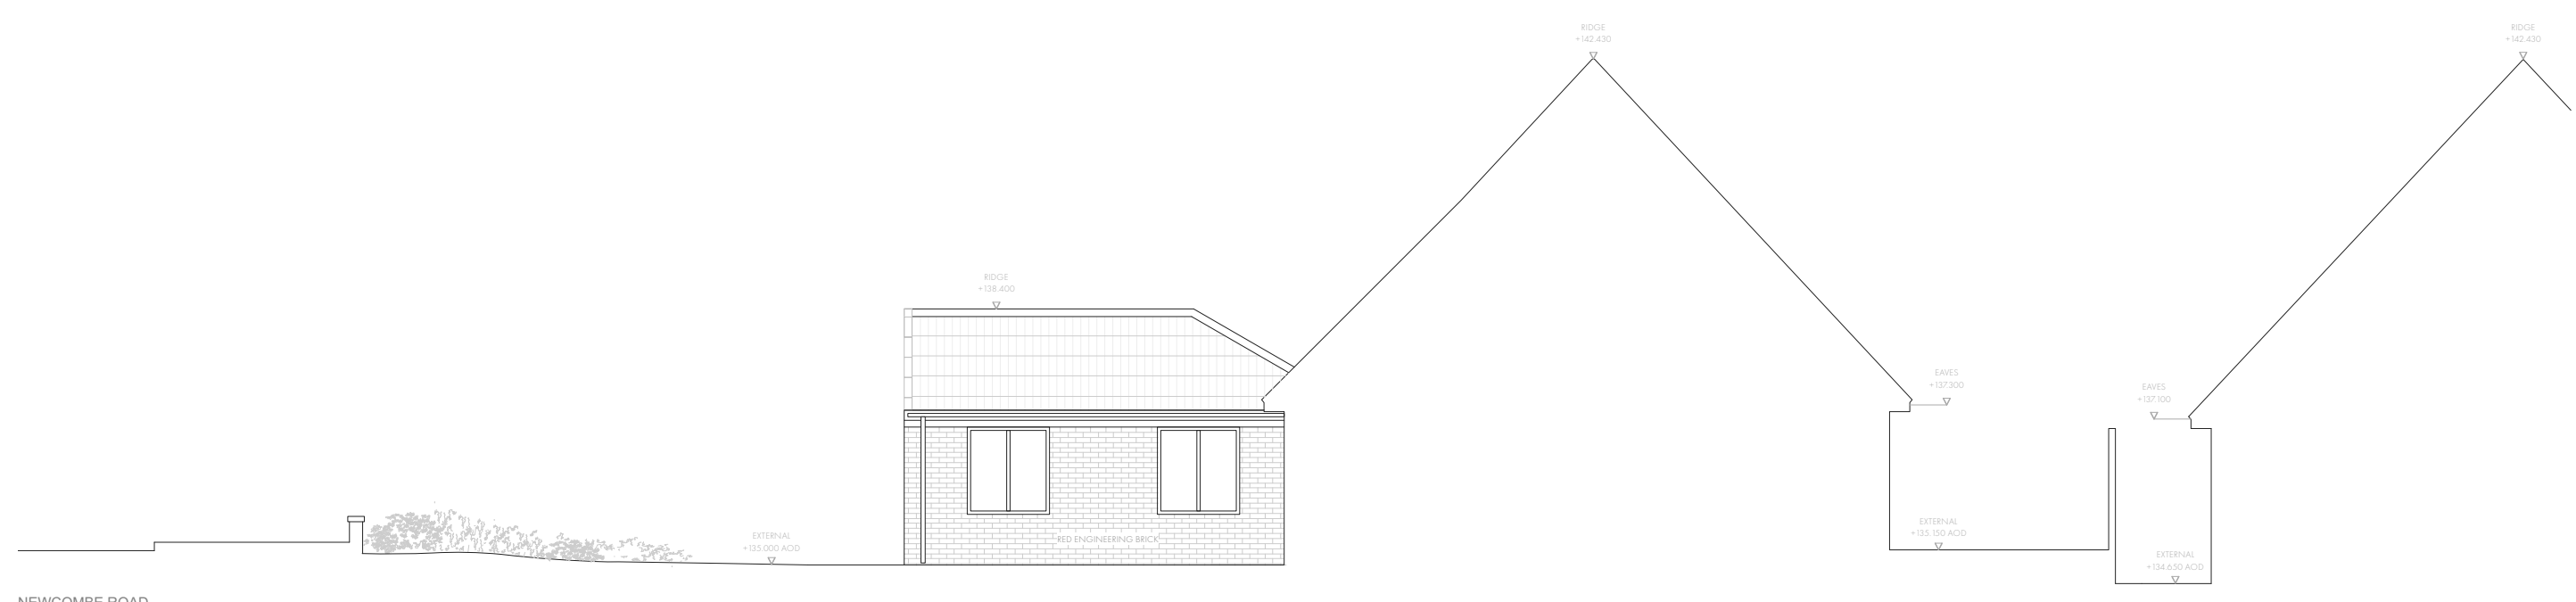

EXISTING WEST ELEVATION 2/2

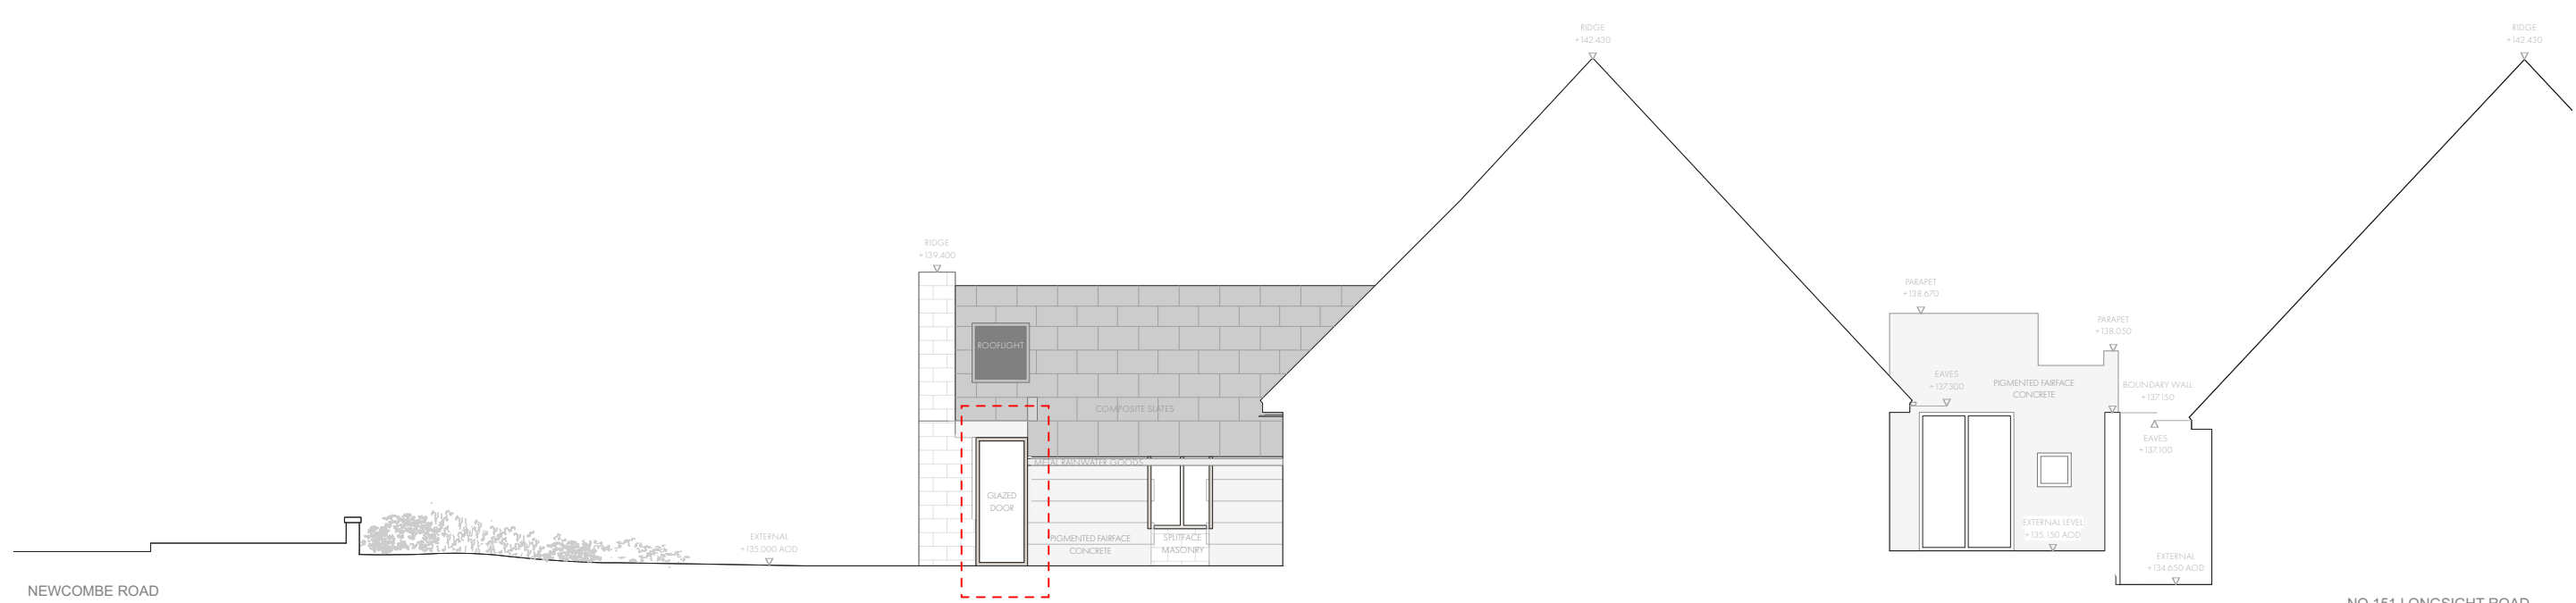

PROPOSED WEST ELEVATION 2/2