



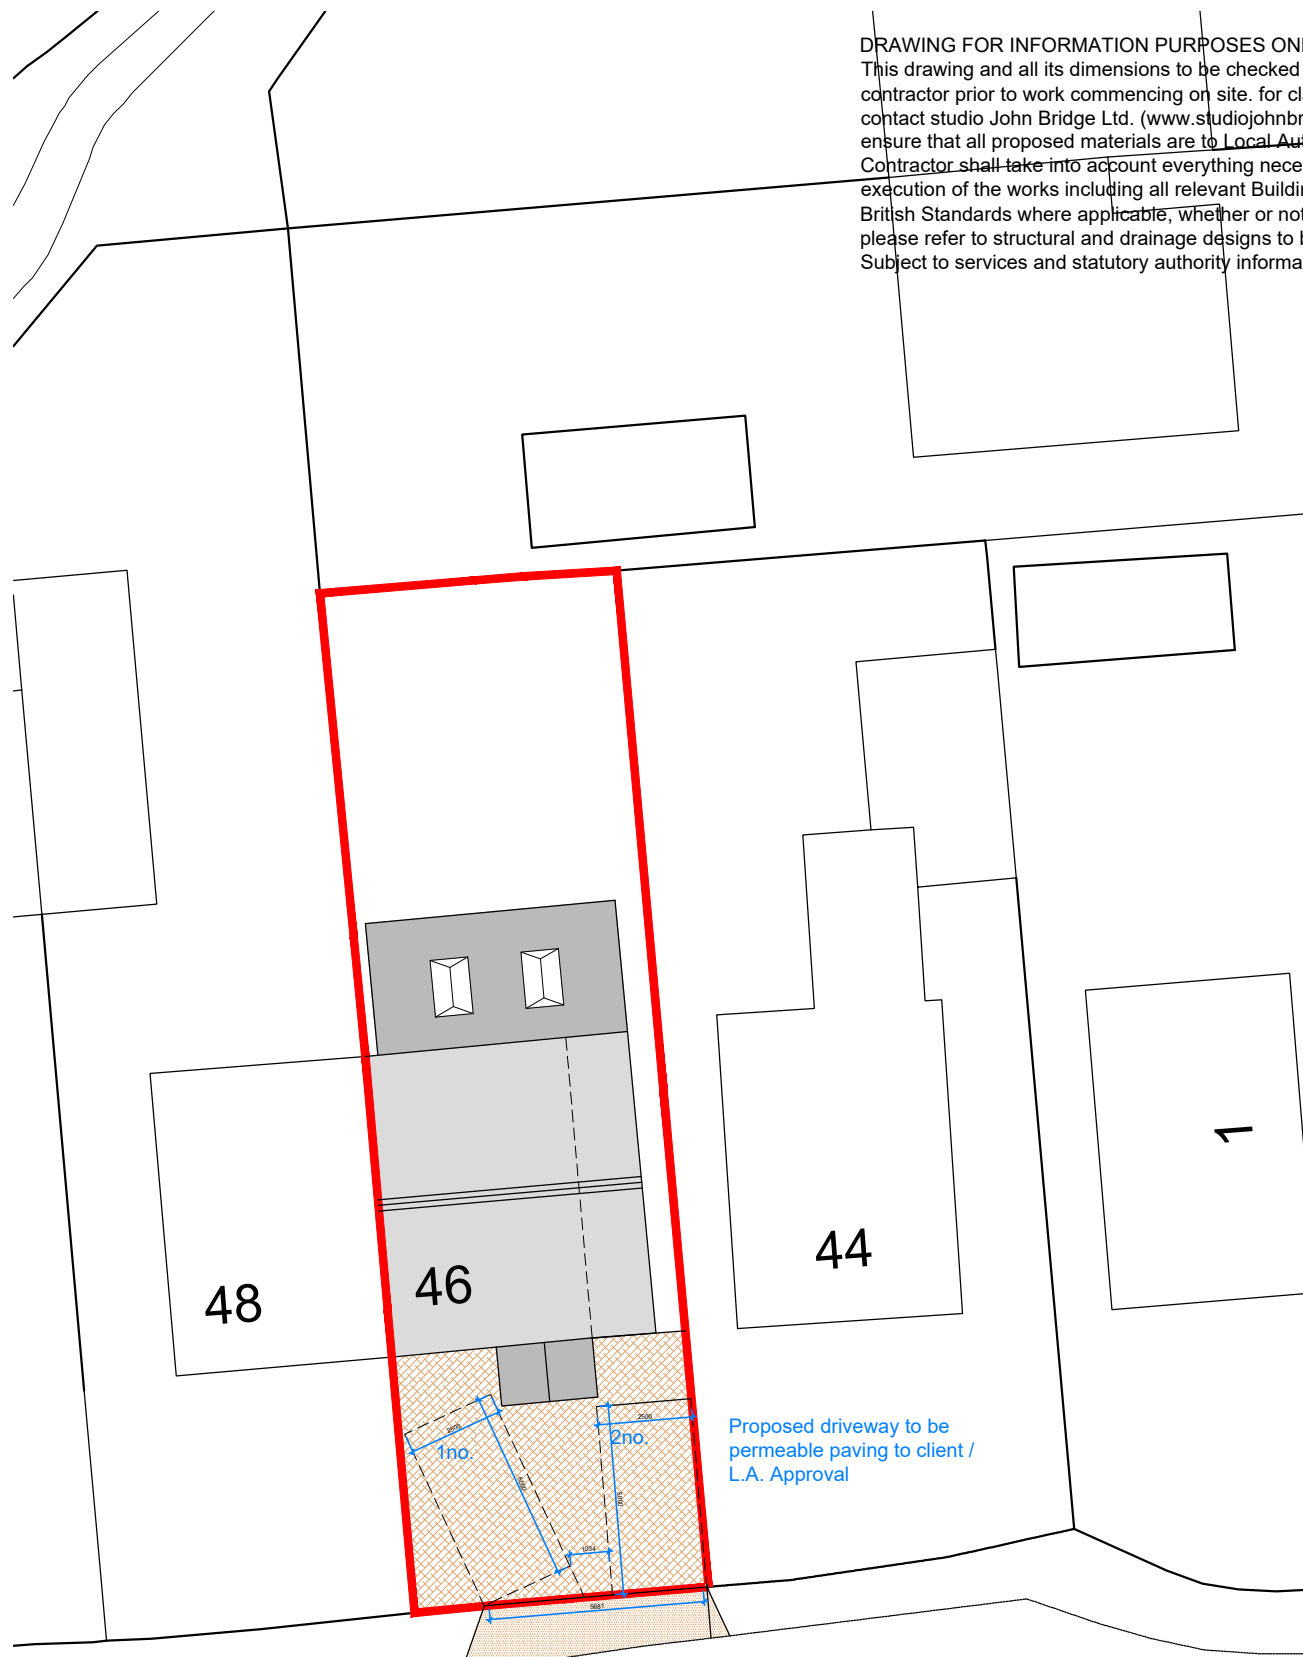


EXISTING

Booth Way

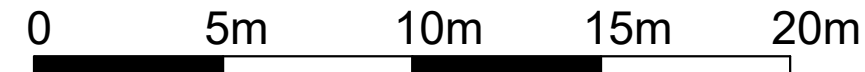

PROPOSED

Booth Way

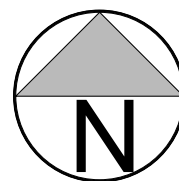

NB: sketch produced using location plans provided subject to all surveys, statutory authority information and L.A approvals
All rights reserved. Licence number 100022432

DRAWING FOR INFORMATION PURPOSES ONLY
This drawing and all its dimensions to be checked and verified by the contractor prior to work commencing on site. for clarification of queries contact studio John Bridge Ltd. (www.studiojohnbridge.co.uk) Contractor to ensure that all proposed materials are to Local Authority Approval. The Contractor shall take into account everything necessary for the proper execution of the works including all relevant Building Regulations, nhbc and British Standards where applicable, whether or not indicated on the drawings. please refer to structural and drainage designs to be prepared by others. Subject to services and statutory authority information & approval.

NB: ALL DRAWINGS SUBJECT TO FURTHER DETAIL AND ALL LOCAL AUTHORITY APPROVALS.

Copyright to studio John Bridge Ltd. All rights reserved. No Duplication or Reproduction allowed, unless written consent has been granted by our practice.

CLIENT: Nick Dooley	DATE: November 2022
PROJECT: 46 Booth Way, Tottington BL8 3JW	REVISION: A
TITLE: Existing and Proposed Block Plan	SCALE: 1:200@A3
DWG.NO.:	

2259-P01

01772 935959 42 Lune Street Preston, PR1 2NN
admin@studiojohnbridge.co.uk www.studiojohnbridge.co.uk

