

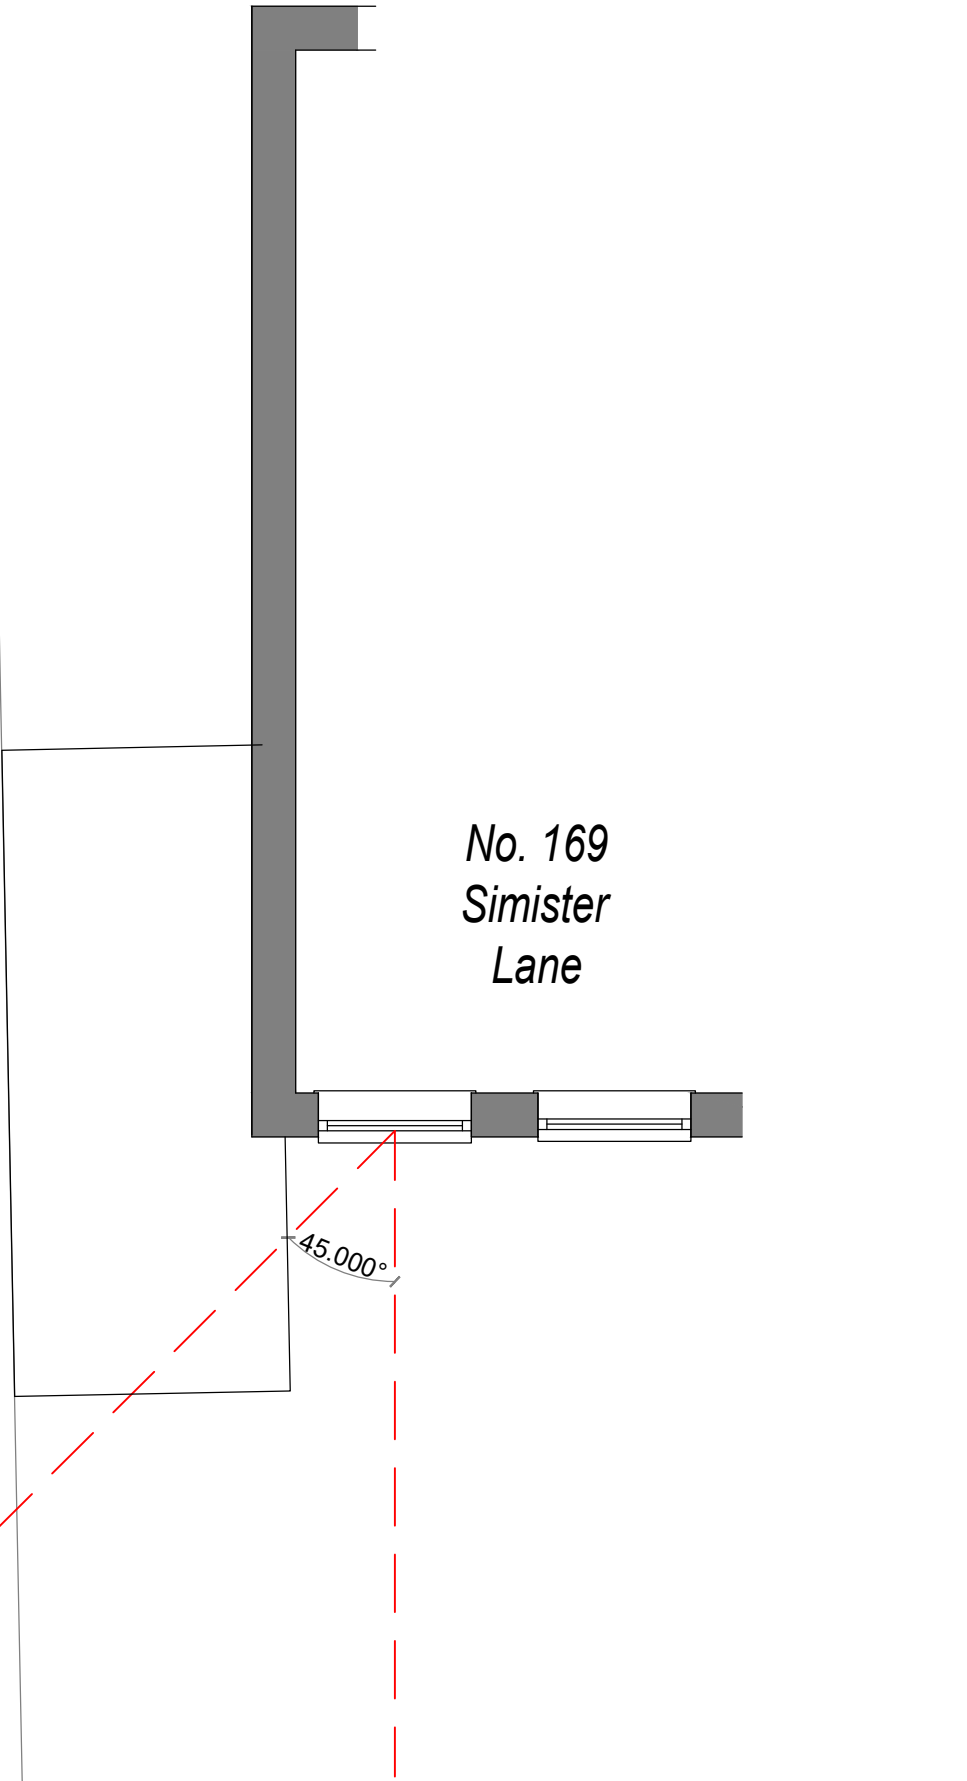
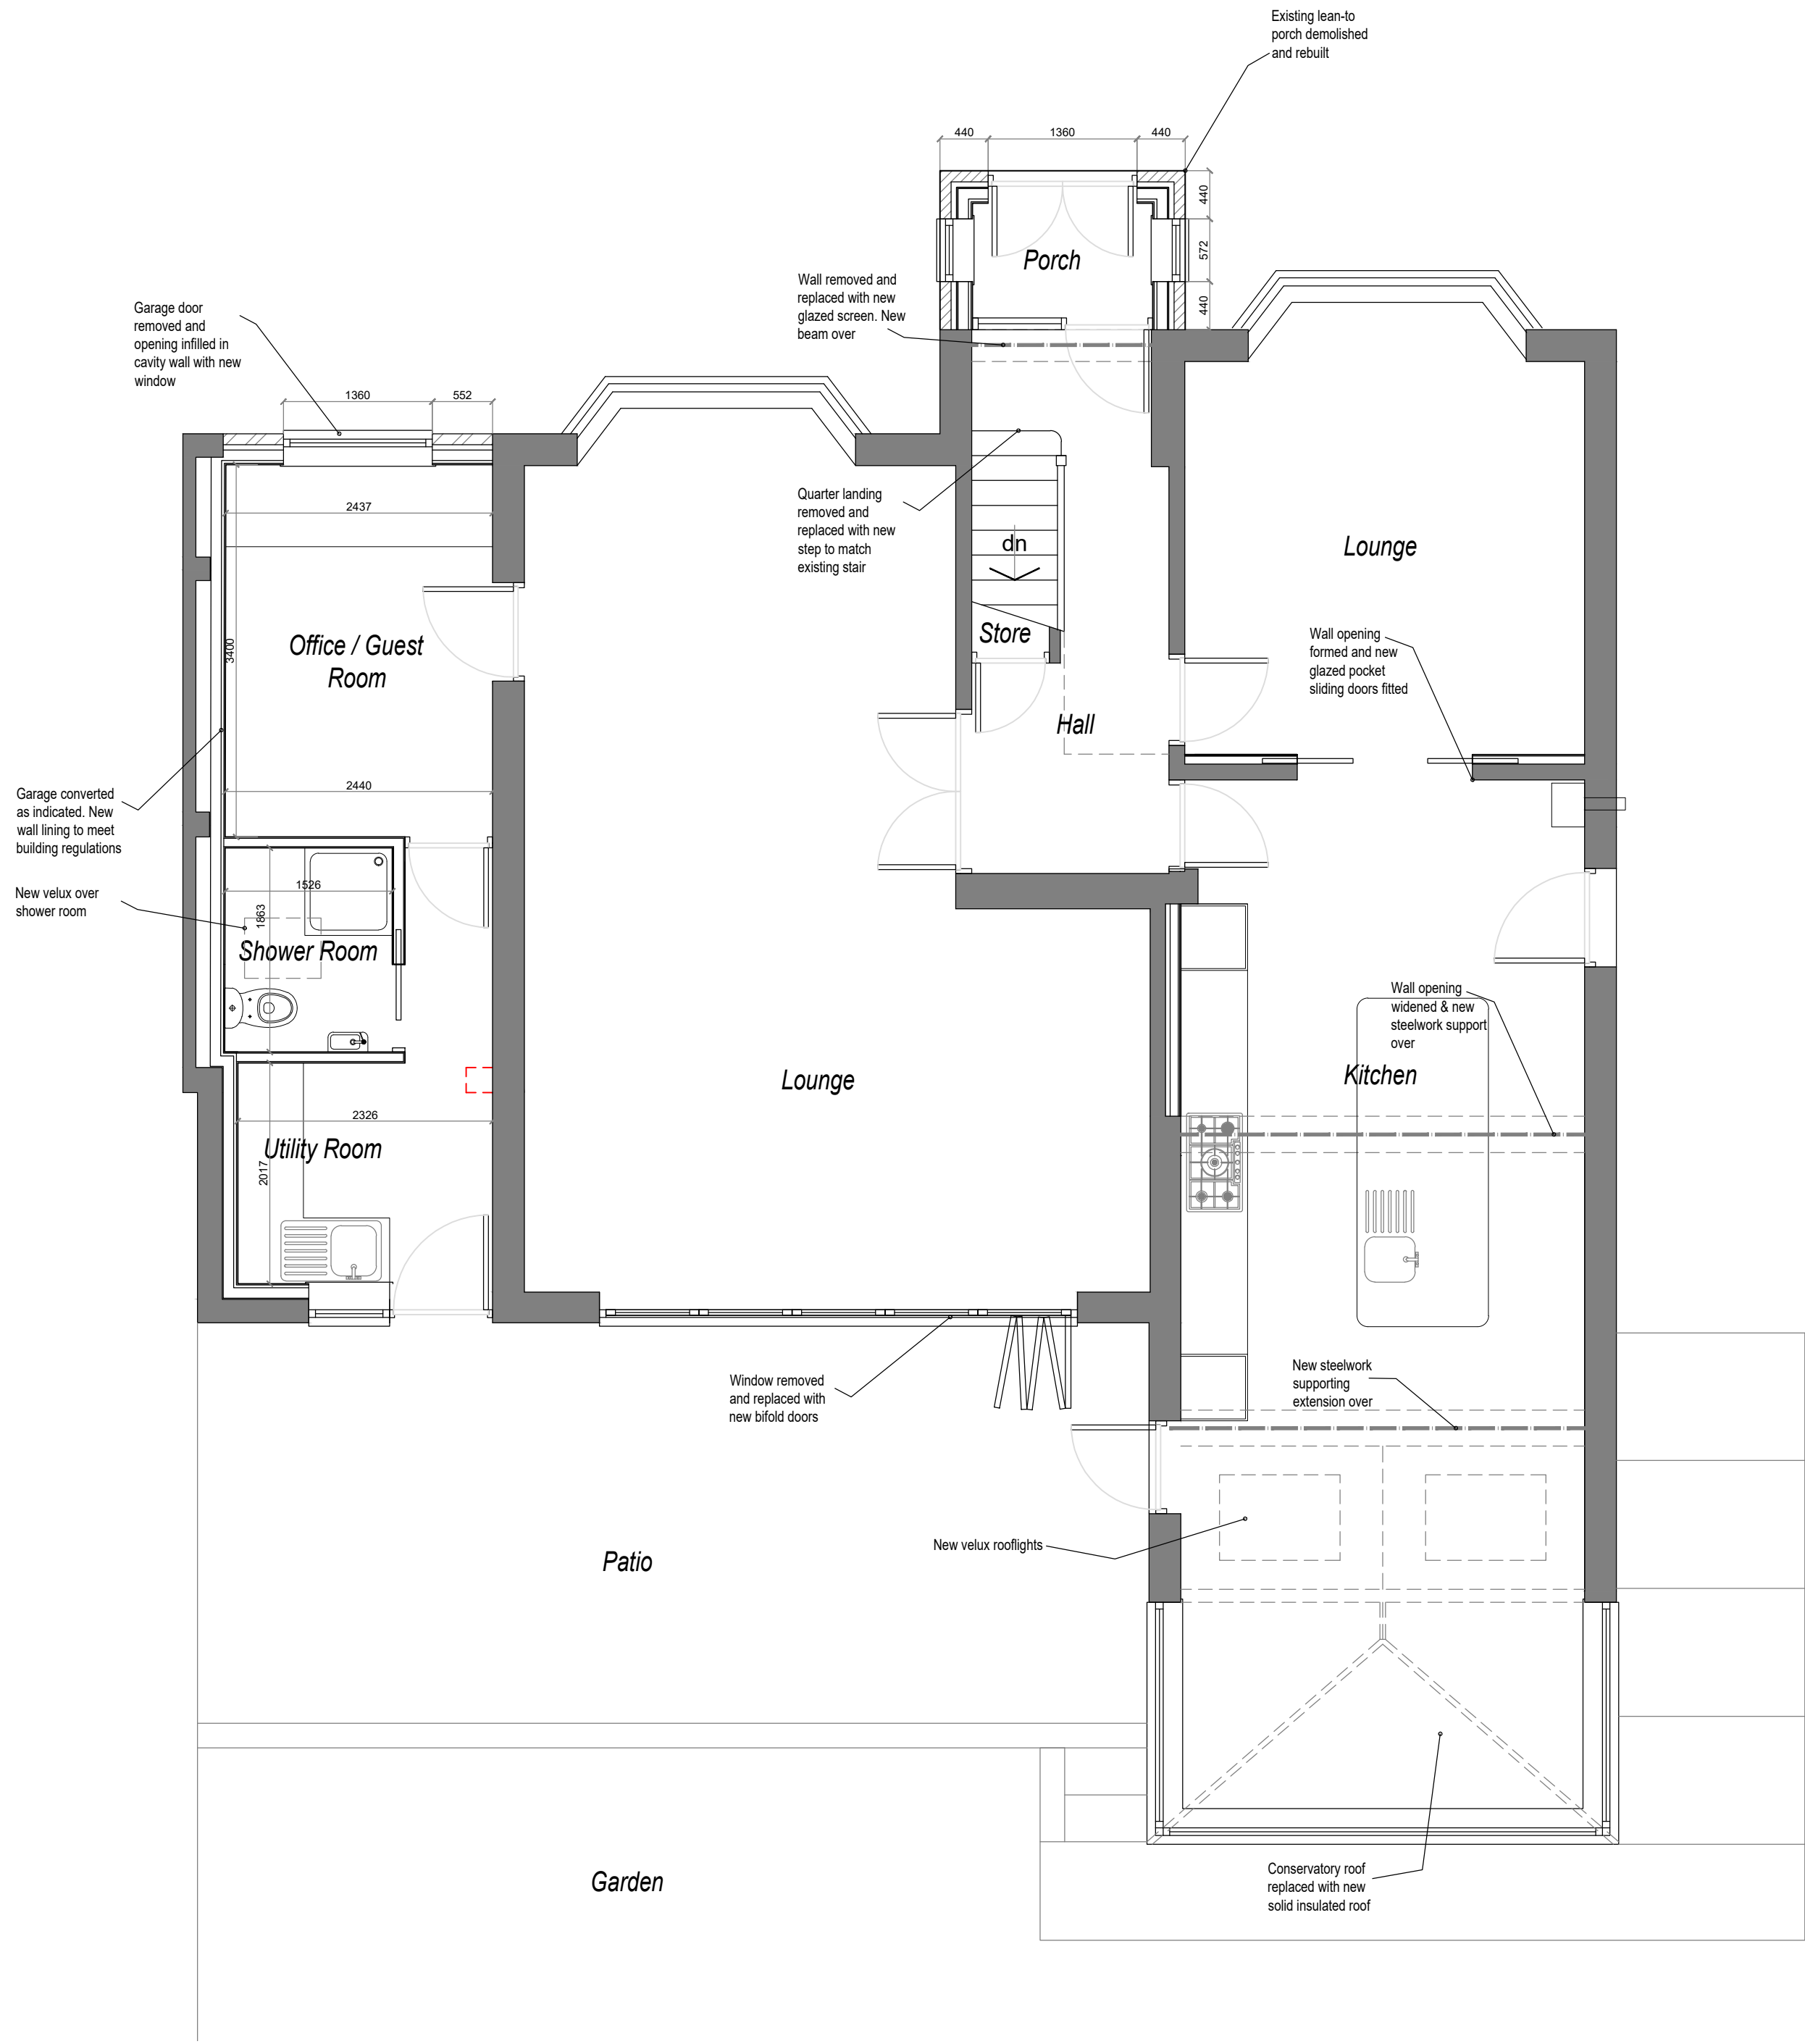


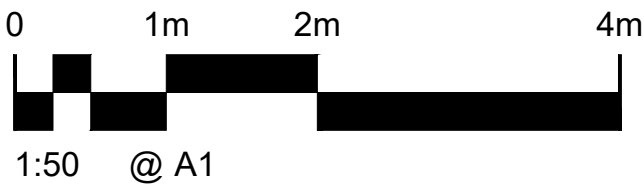

REV	Description	Date	By
PLANNING			

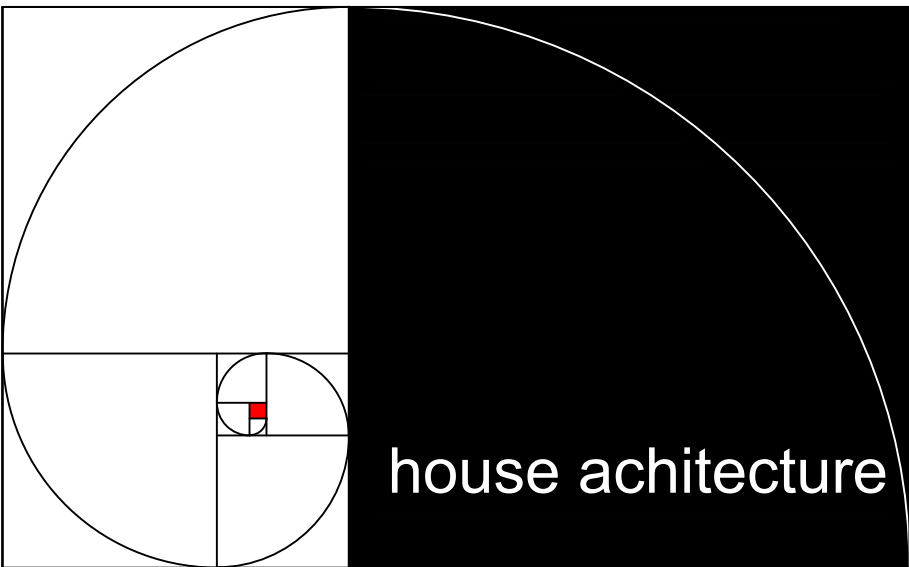

HOUSE ARCHITECTURE GROUP LIMITED Contact Tel: 07725529424 Contact email: rick@housearchitecture.co.uk Web: www.housearchitecture.co.uk			
CLIENT Mr Iftakhar Khan			
PROJECT Proposed Extensions & Alterations to 171 Simister Lane, Bowlee, Middleton M24 4SJ			
TITLE Proposed Plans			
Scale @ A1 1:50	Scale @ A3 1:100		
Drawn RC	Checked RC		
Project No. 23007	Date Aug 23		
Drawing No. 23007-AL1	Revision -		