


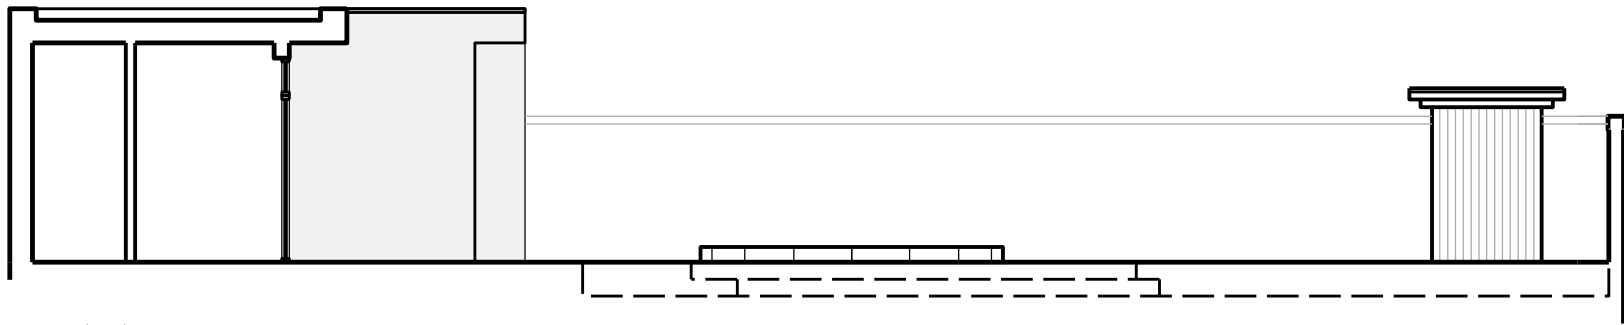


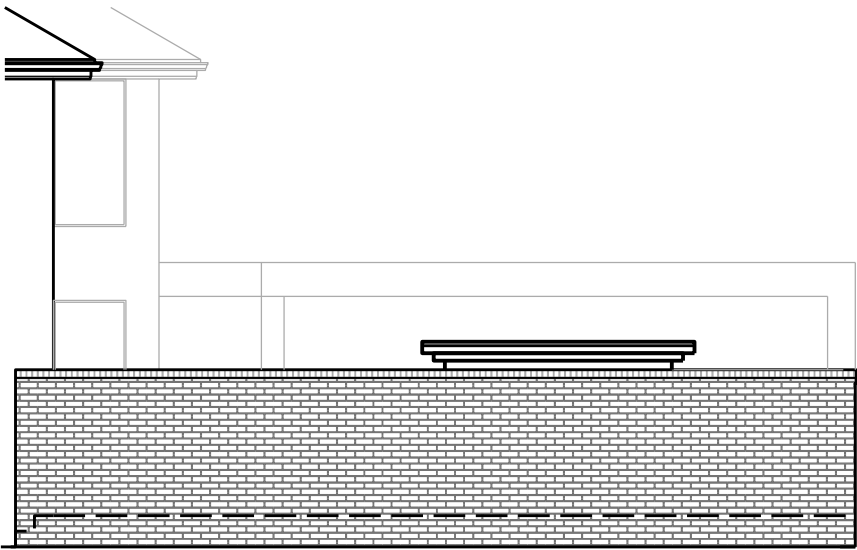

Front (AA) Elevation

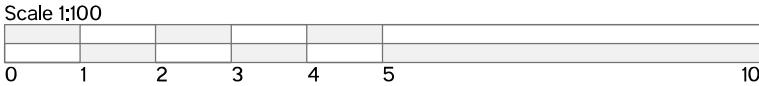

Side (BB) Elevation

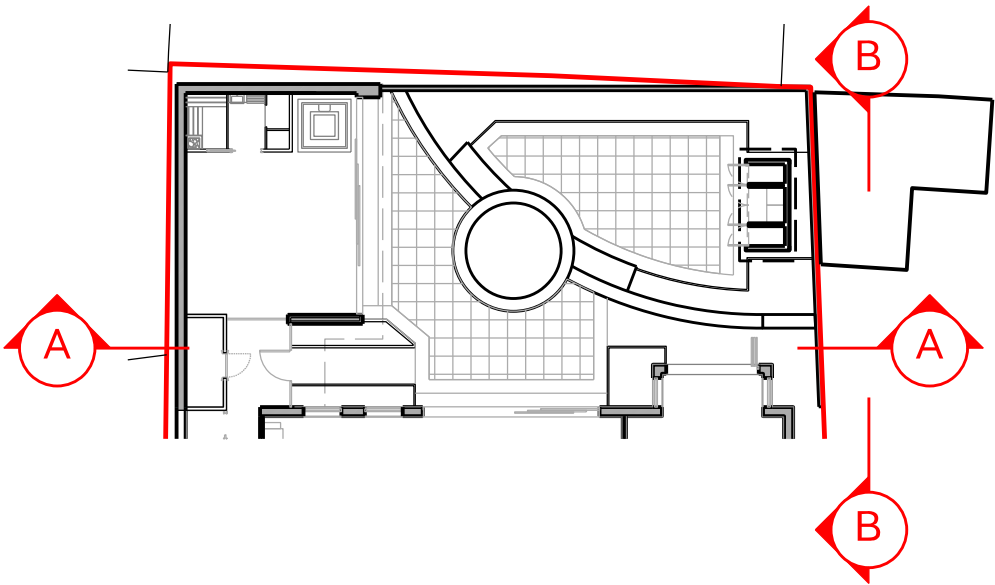

NORTHERN ARCHITECTS

11 Grosvenor Road
Altrincham
WA14 1LA
pg@northernarchitects.co.uk
+447799196215
www.northernarchitects.co.uk

Project
1 Ringley Chase
Whitefield

Project No.
NA-2406

Revisions

Rev	Description	By	Date

Notes:

Drawing Title
Front & Side Elevations
as Existing_REV01

Scale	Date	Status
1:100 @ A3	Aug 24	Planning

NA (-4) 000

This drawing is the exclusive copyright of Northern Architects Limited and remains under the ownership of the company. Reproduction, sharing, or copying of this drawing without prior written consent is strictly prohibited.
Shere to all dependance as indicated. It is essential to verify all dimensions on-site before proceeding with construction or manufacturing.
Do not scale off of this drawing.