


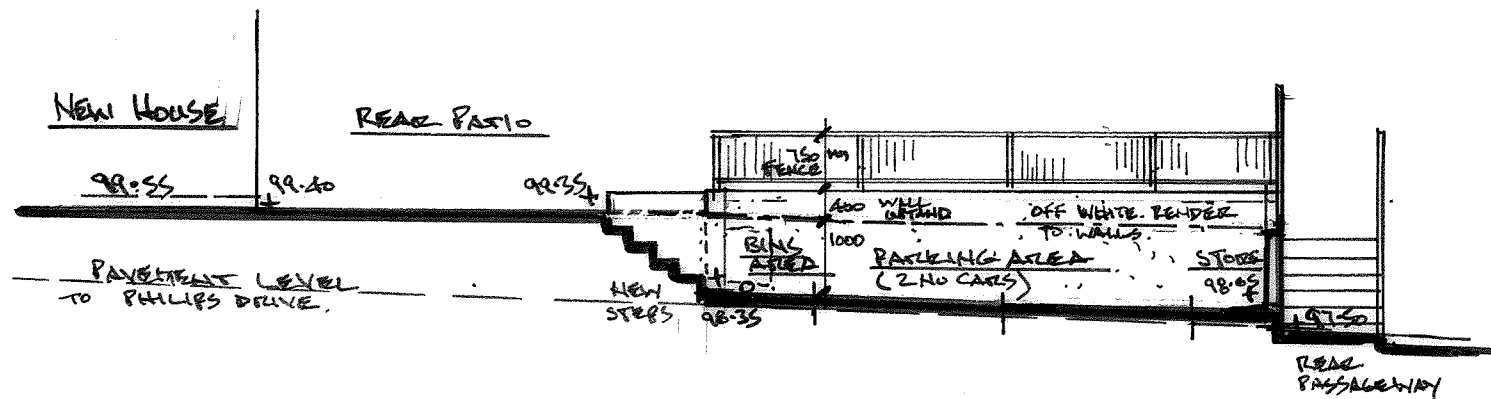

SECTION A-A, THRU REAR PATIO / PARKING AREA, TO NEW HOUSE 1:100

REVISED PARKING AREA, TO NEW END TERRACED HOUSE  
IN SIDE GARDEN OF 115 PARK LANE, WHITEFIELD.

DWG No 3A