


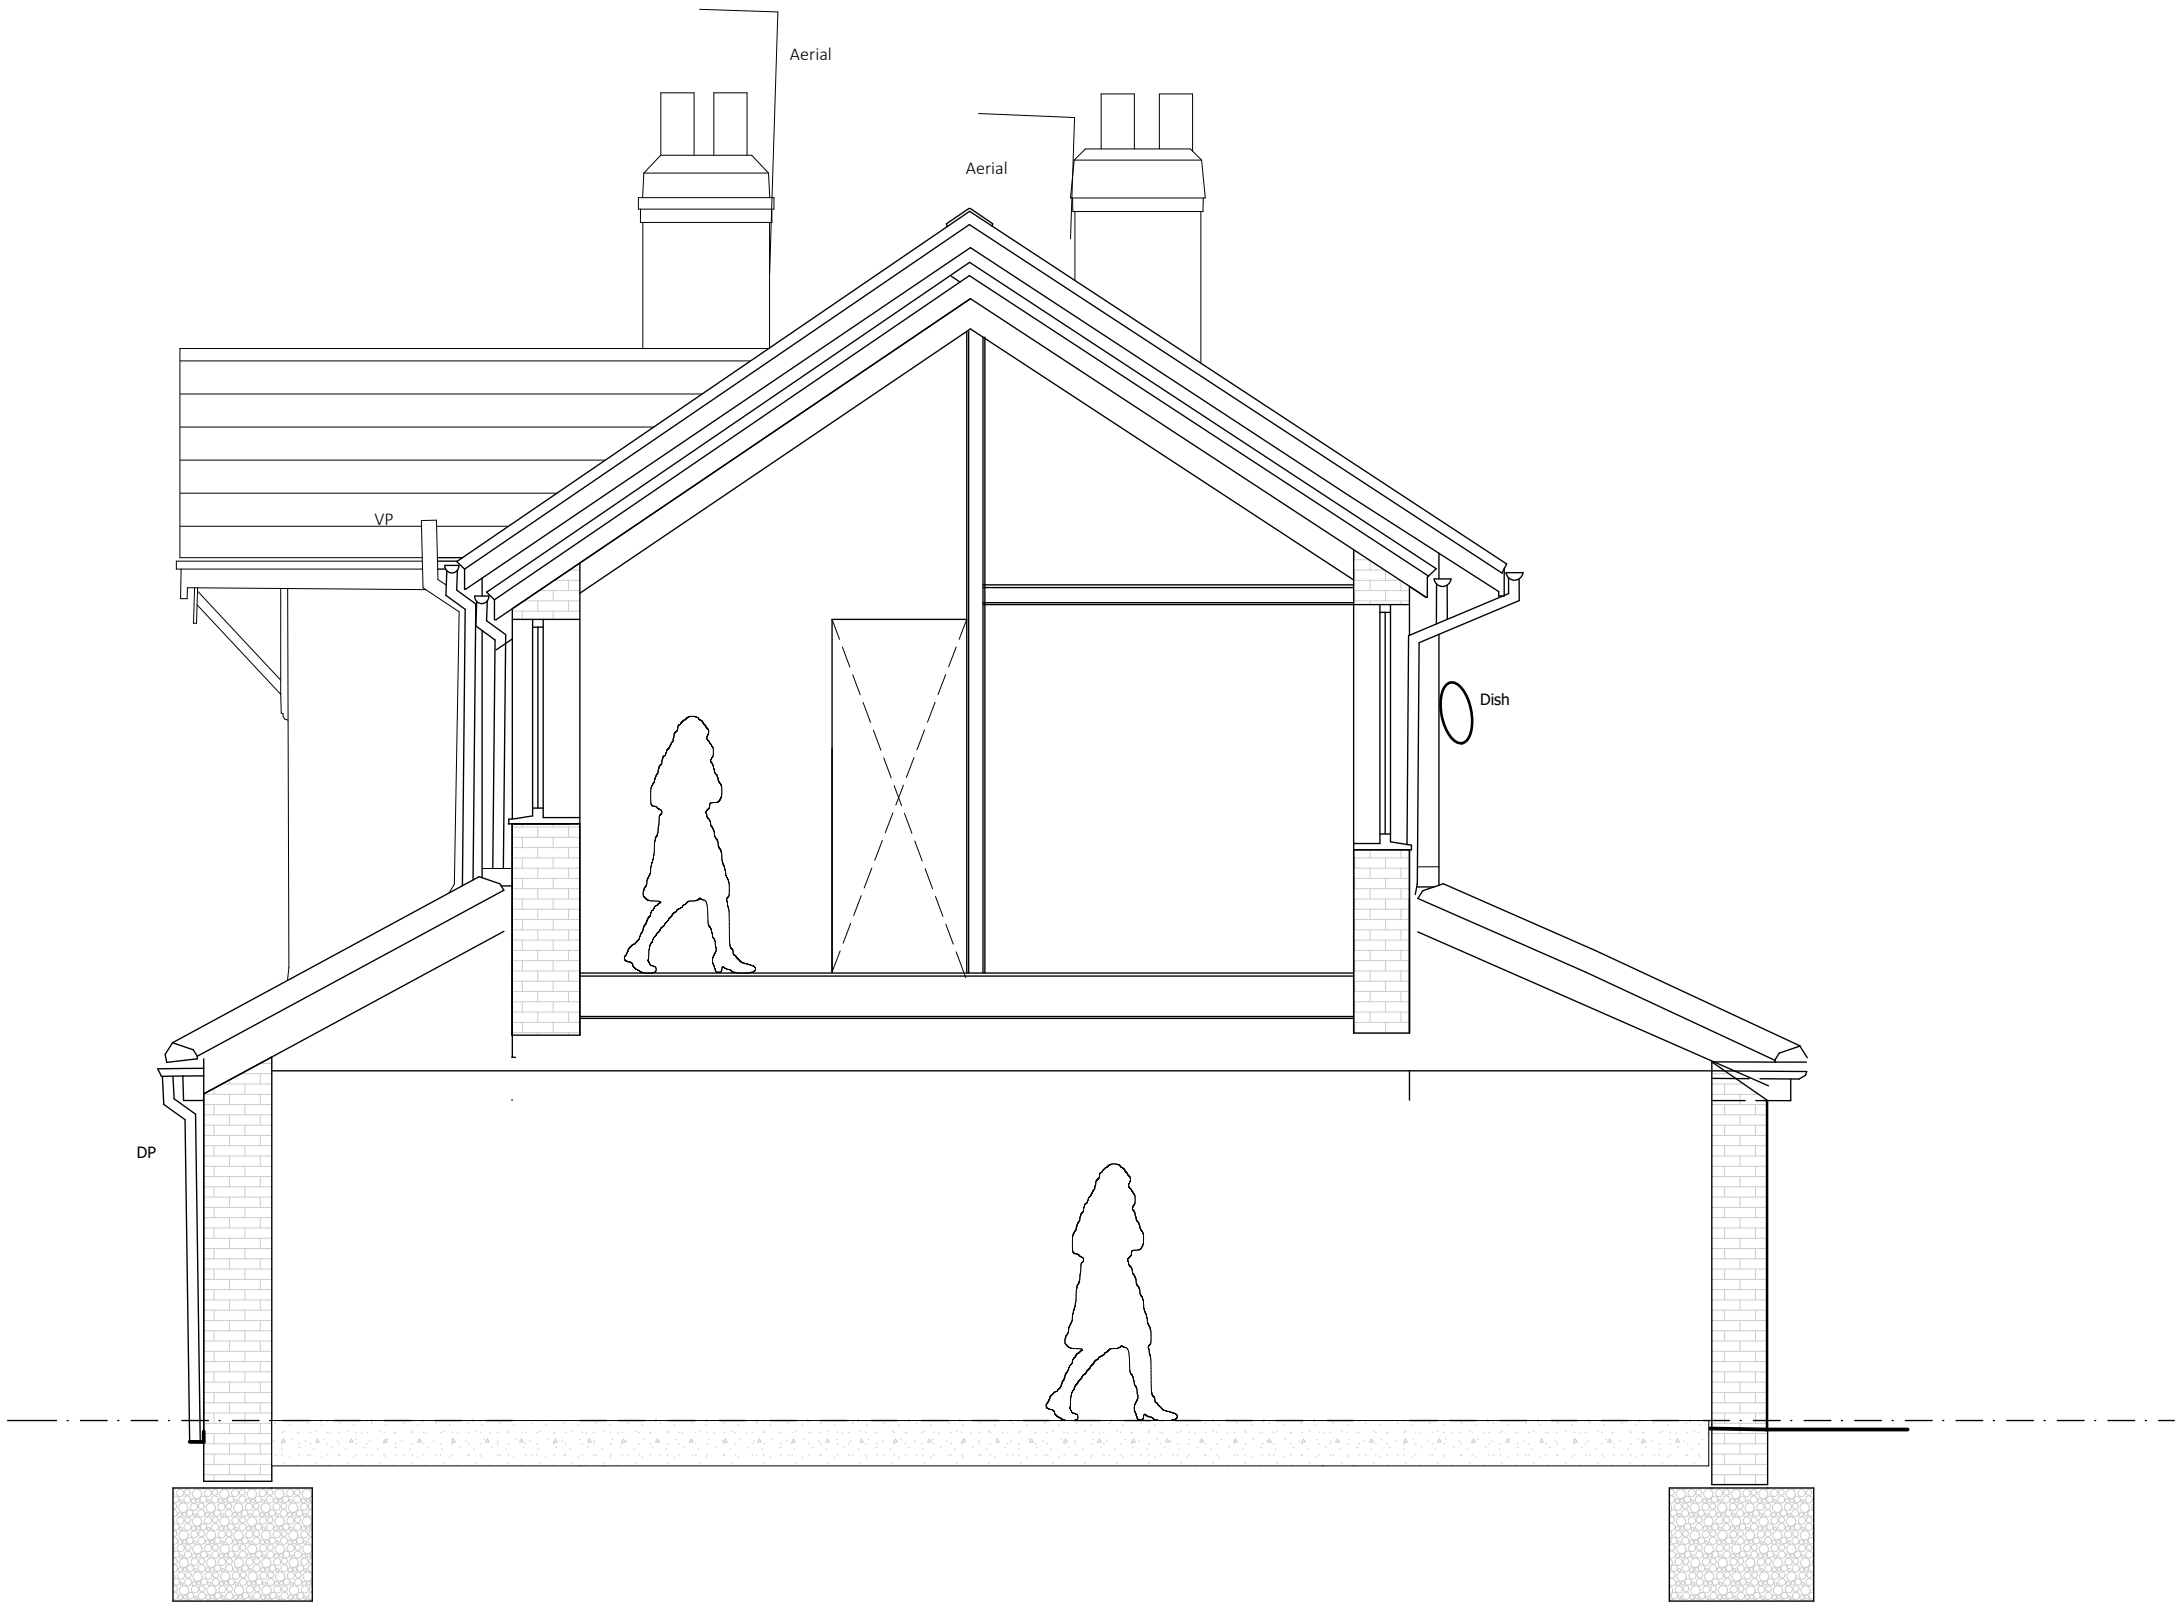

DO NOT SCALE FROM THIS DRAWING
Figured dimensions only are to be taken from this drawing. All dimensions are to be checked on site before any work is put in hand.
If in doubt, ask.

Legends & Notes:

P01	27.05.22	Issued for Planning	PMB
Rev	Date	Descriptor	Athr.

Workshop

ARCHITECTS

Workshop design studio ltd
Email info@workshopstudio.uk

Project:
38 Scholes Lane
Prestwich
M25 0AY

Client:
Jess Ludlam

Drawing Title:

Prop. Section A-A

Scale 1:50 @A3

(Project number)DWG number_Revision

199 (300) 01 **P01**