
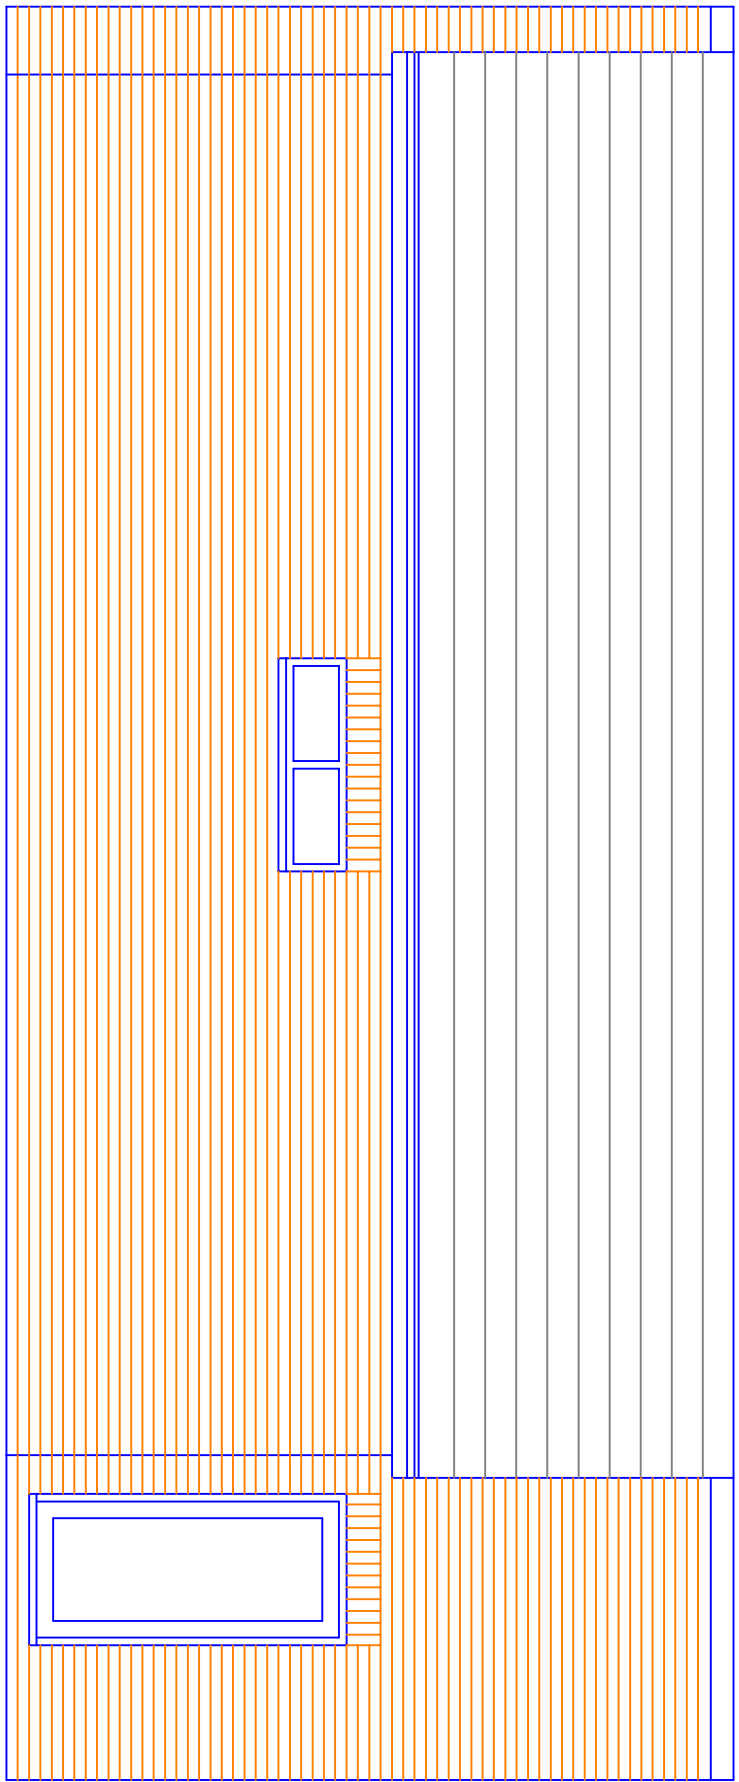
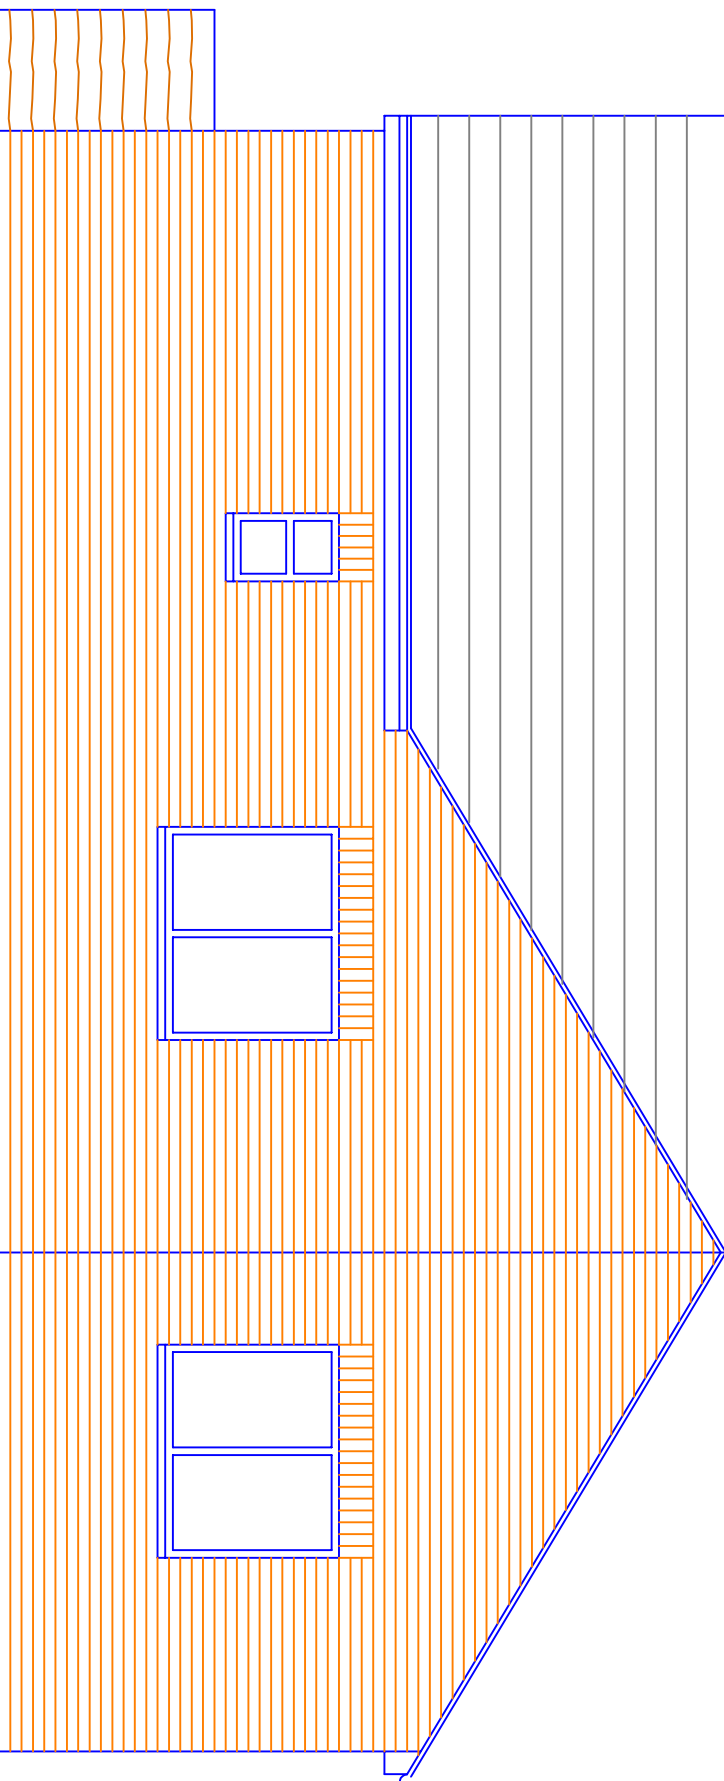
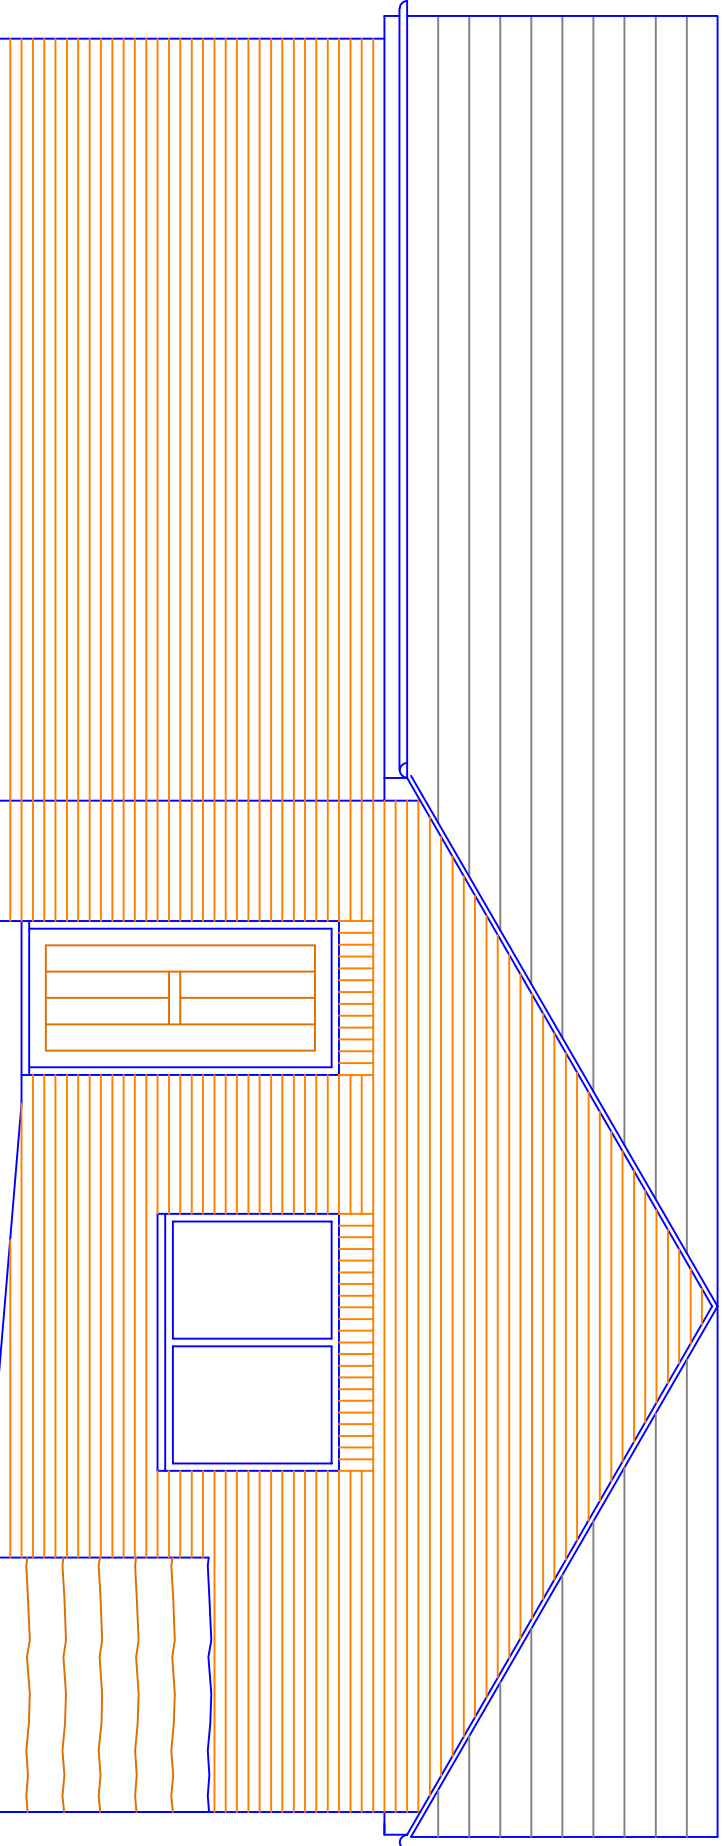
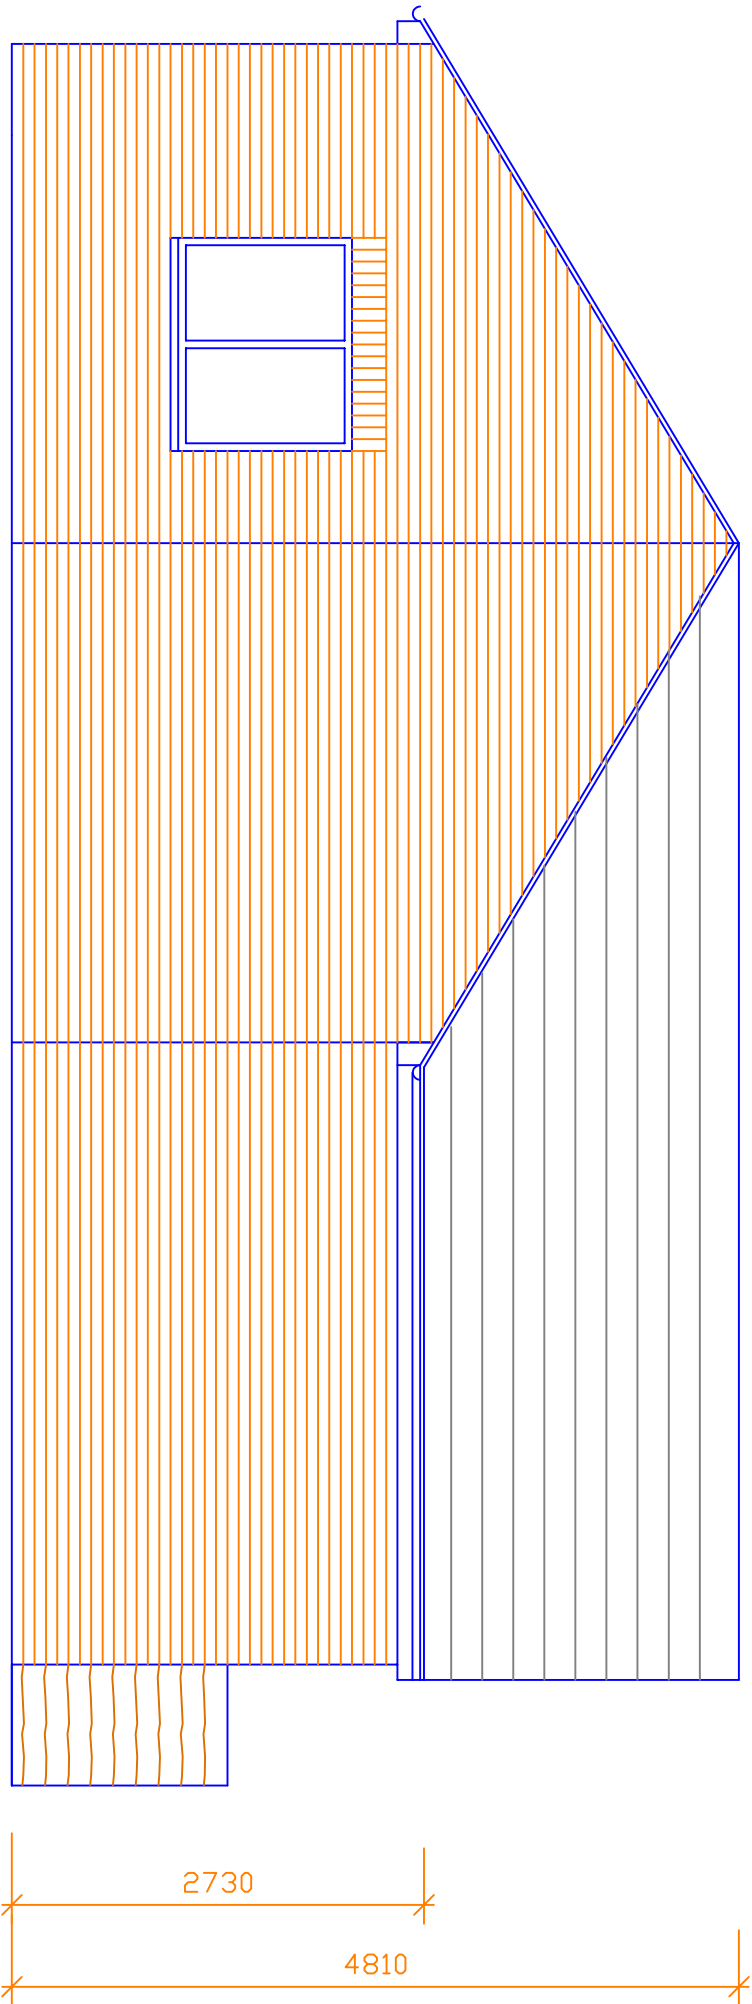
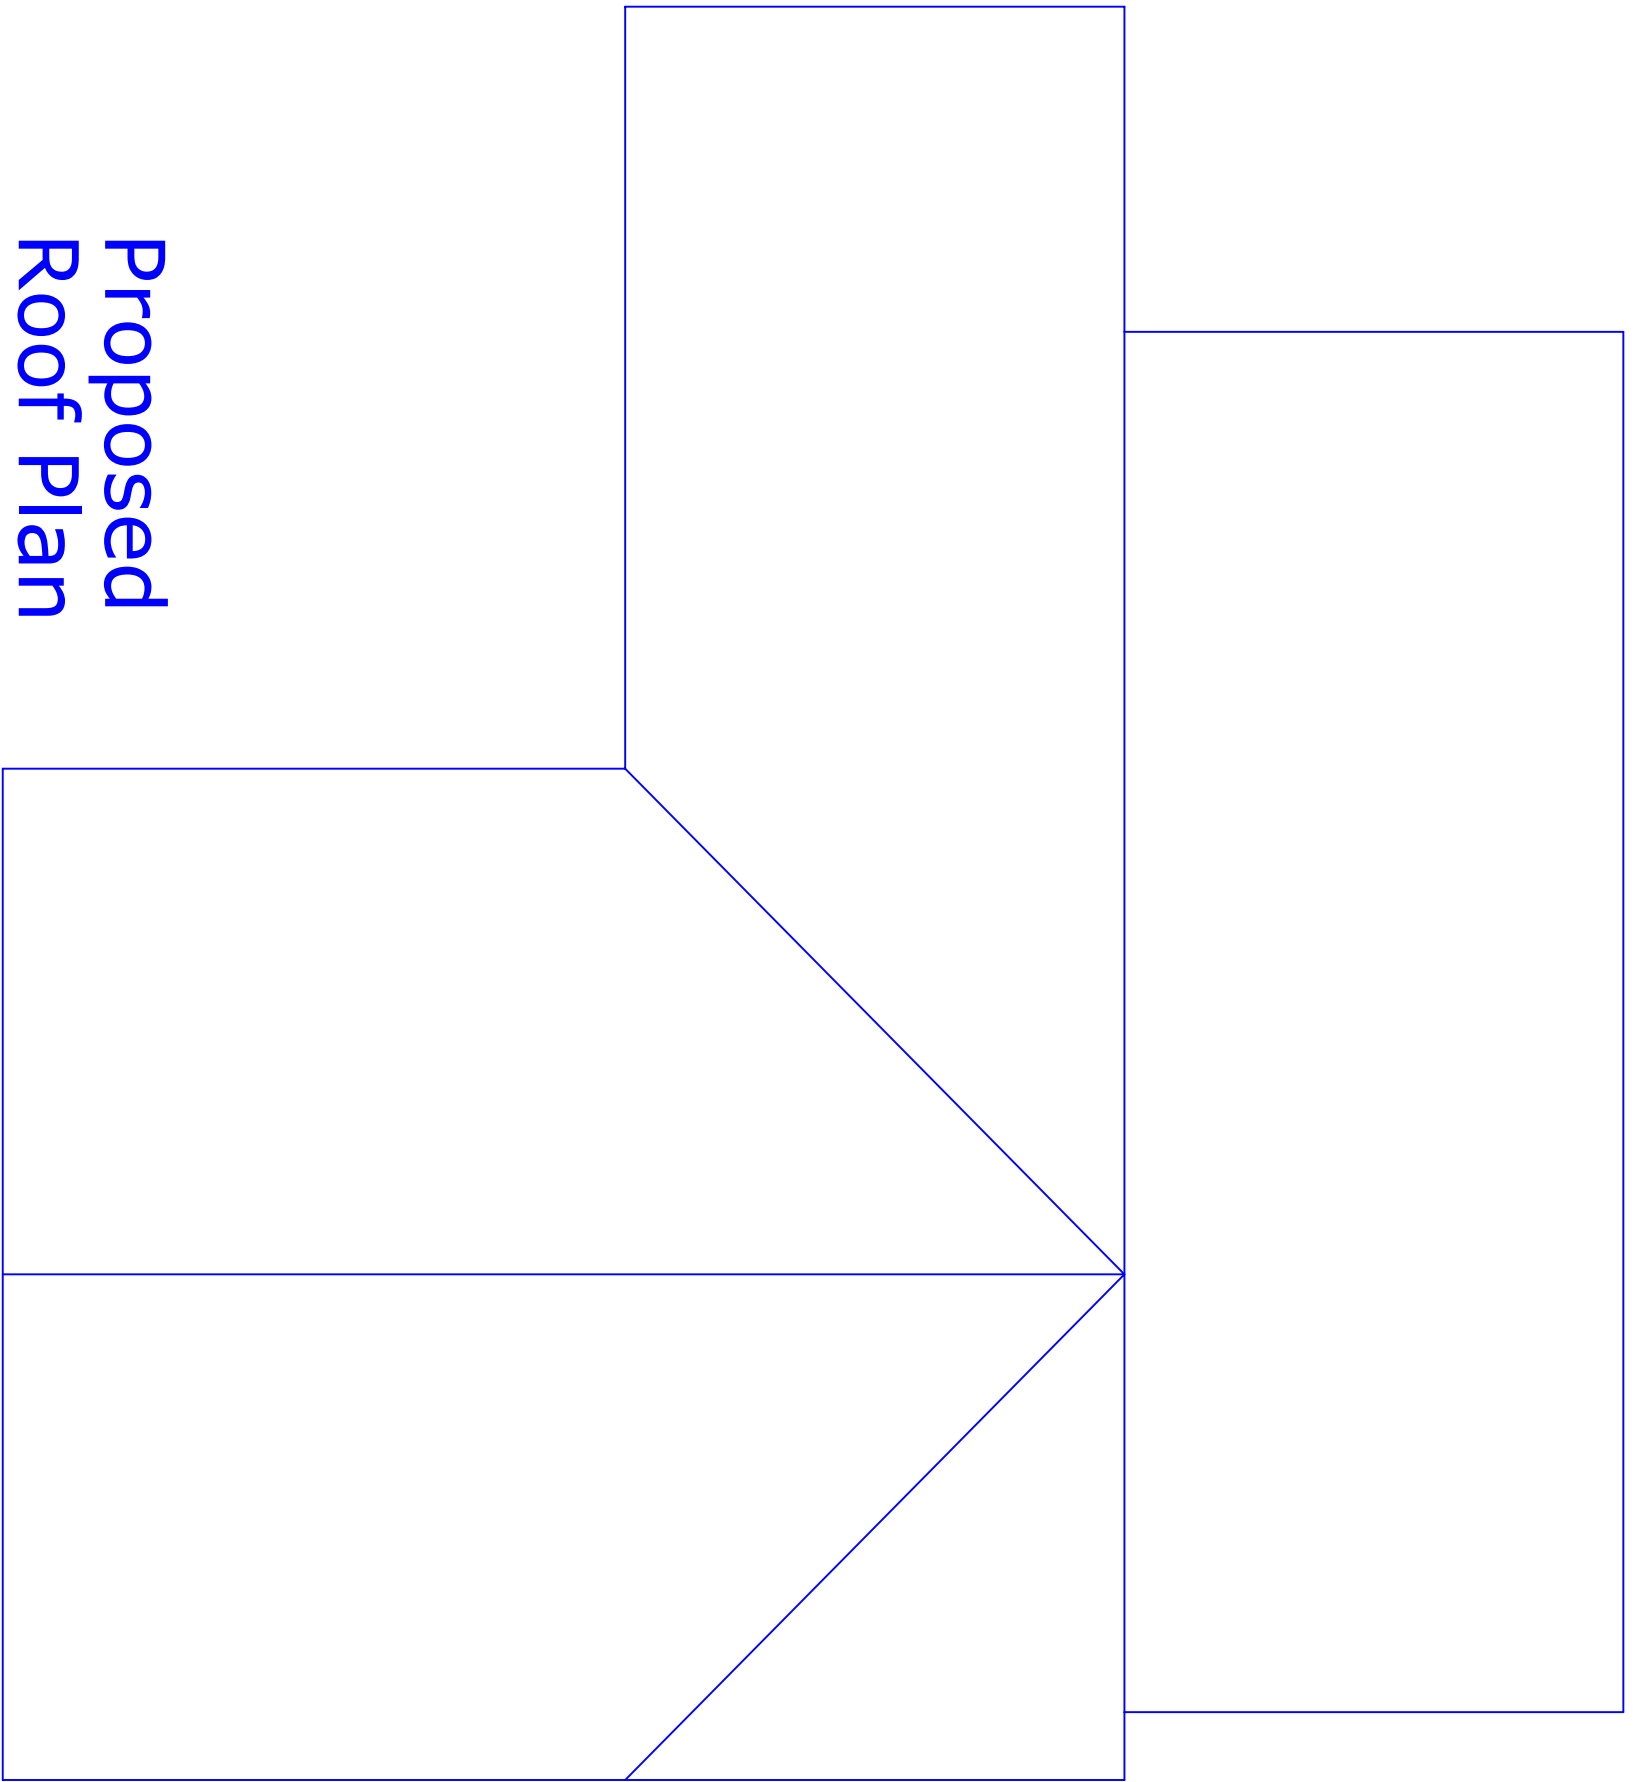


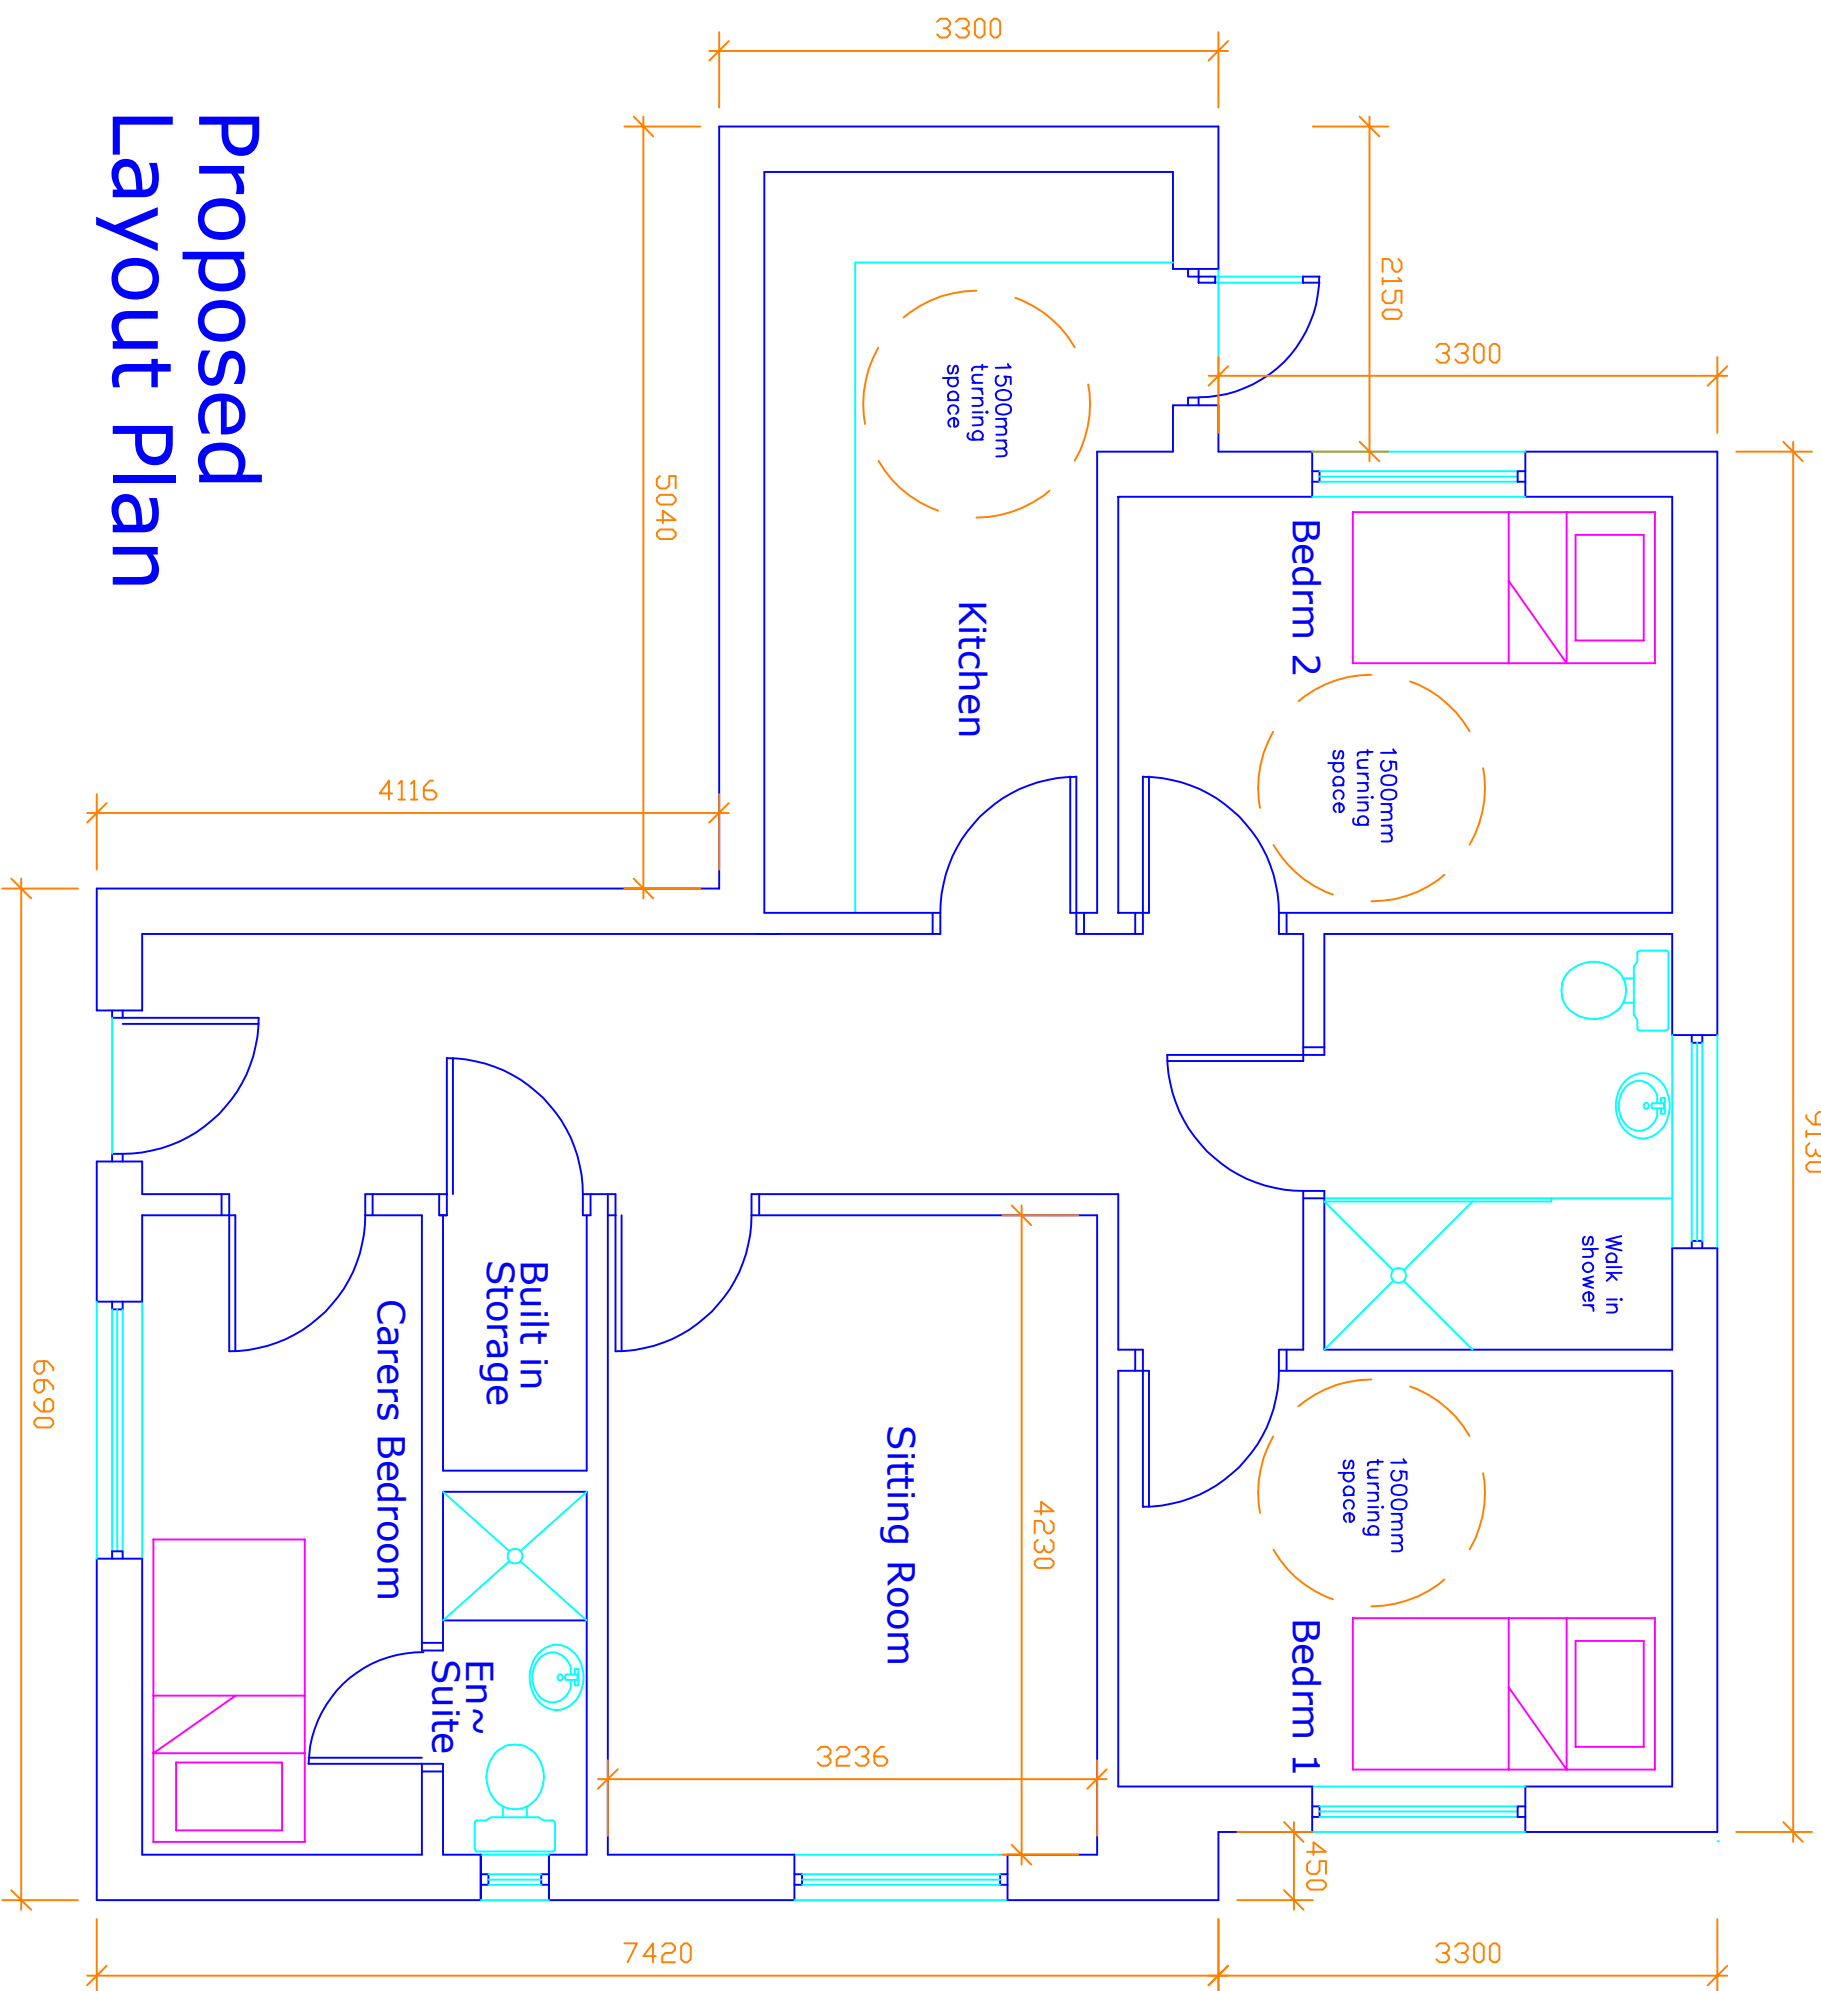

This drawing and design concept is the property of PPV design. It should not be reproduced without written permission

2 Helmshore Road, Holcombe Village
Ramsbottom, Lancashire BL8 4PA
Gary Dearden (BX home) Dyrcht R13A
aarpvdesign@gmail.com
T. 0706 622751 M. 0712 669462

0123m

Works to the rear of 29 Raven Street
Bury
BL9 5AU
scale 1:50 at A1
June 2025

KH11-04A
Proposed Elevations
PPV design Ltd

A

Built in storage indicated

10.10.2025

Proposed Rear (north) Elevation

Proposed Front (south) Elevation along Regent Street

Proposed Side (east) Elevation along Back Walmersley Road West