A1

DRAWING NOTES
- Drawing for Planning purposes only
- Use only written dimensions, all dimensions to be checked on site
- Drawing is the property of studioPH Limited and must not be reproduced without permission

BLOCK A
UNITS 01 - 03

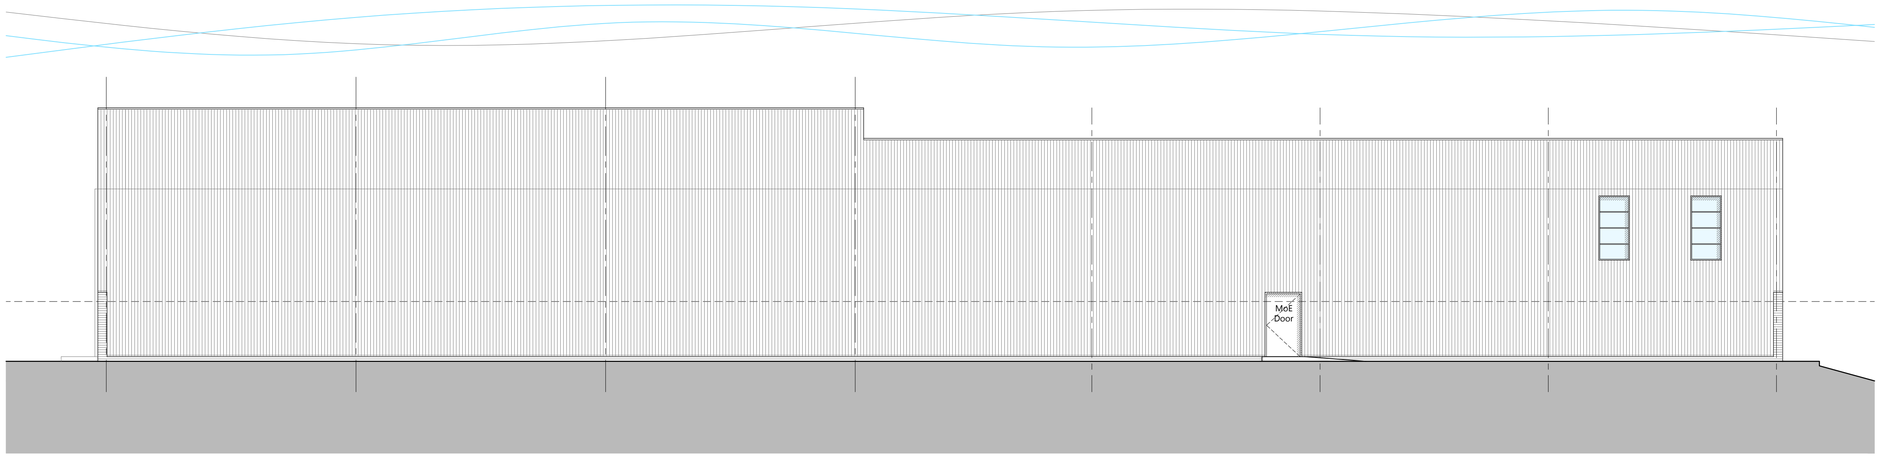

C - PROPOSED WEST ELEVATION TO RIVER IRWELL
1:100

D - PROPOSED SOUTH ELEVATION TO BLOCK B
1:100

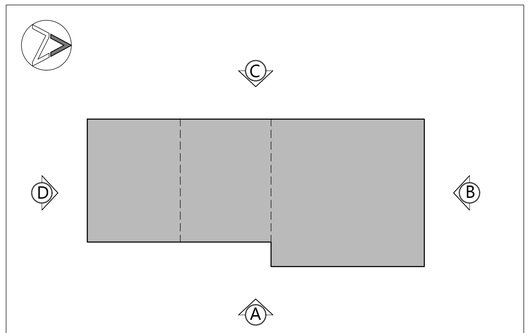

ELEVATION KEY
1:500

Rev	Description	Drawn
C 15.08.26	NMA APPLICATION - ADDITIONAL WINDOWS ETC TO UNIT 03	PJH
B 12.08.24	NMA APPLICATION - ADDITIONAL WINDOWS TO UNIT 01, CHANGES TO CLADDING ON REAR ELEVATION	PJH
A 20.07.22	PLANNING APPLICATION ISSUE	PJH

Client
FINISHING TECHNIQUES LTD

Project
LAND AT HARVARD ROAD,
BURY, BL9 0FU

Drawing title
BLOCK A - UNITS 01 - 03
PROPOSED ELEVATIONS 2-2
.
.

Scale	Drawn	Checked
1:100@A1	PJH	PJH
Date	Drawing status	
26/05/2022	Planning	
Drawing number		Revision
0345(P)124		C

0 2.5 5 10

studioPH architecture

studioPH Limited
249 North
Lyonfield House
Church Street
Altrincham
WA14 4DZ

0161 823 3530

phil@studioPH.co.uk

www.studioPHarchitecture.co.uk

all dimensions to be checked on site, use written dimensions only, copyright - studioPH 2024