A1

DRAWING NOTES
- Drawing for Planning purposes only
- Use only written dimensions, all dimensions to be checked on site
- Drawing is the property of studioPH Limited and must not be reproduced without permission

BLOCK A
UNITS 01 - 03

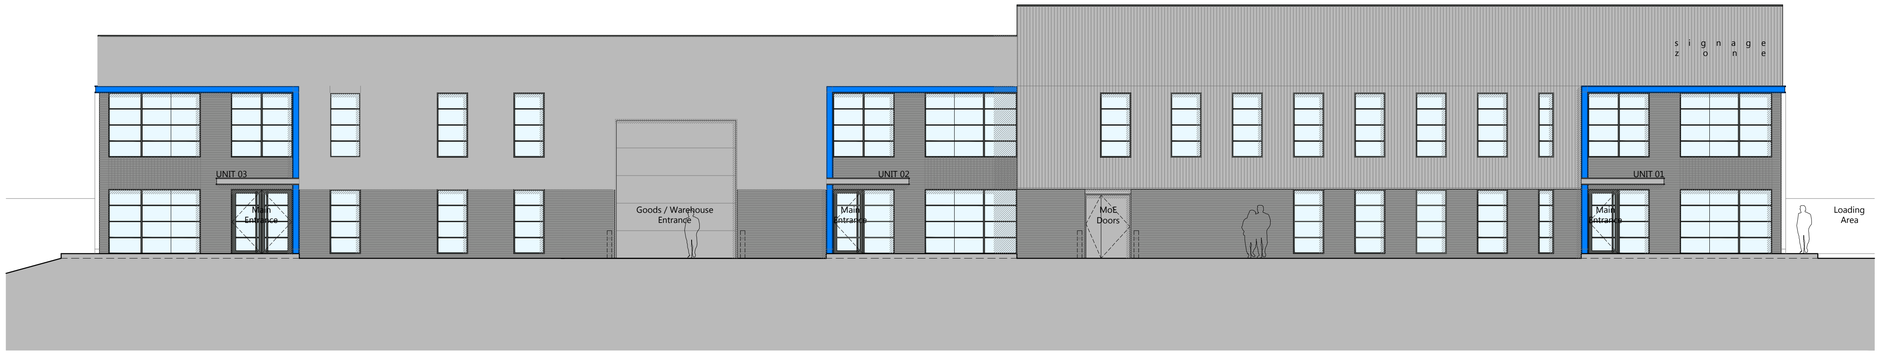

A - PROPOSED EAST ELEVATION TO HARVARD ROAD
1:100

B - PROPOSED NORTH ELEVATION TO PUBLIC FOOTPATH
1:100

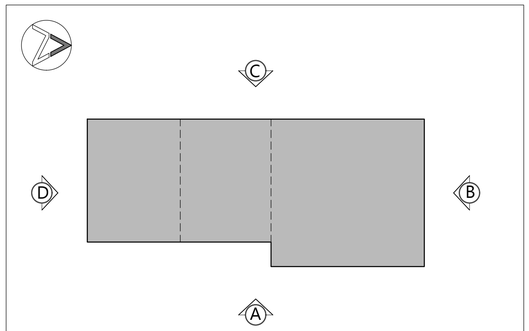

ELEVATION KEY
1:500

0 2.5 5 10

Rev	Description	Drawn
C 15.08.26	NMA APPLICATION - ADDITIONAL WINDOWS ETC TO UNIT 03	PJH
B 12.08.24	NMA APPLICATION - ADDITIONAL WINDOWS TO UNIT 01, CHANGES TO CLADDING ON REAR ELEVATION	PJH
A 20.07.22	PLANNING APPLICATION ISSUE	PJH

Client
FINISHING TECHNIQUES LTD

Project
LAND AT HARVARD ROAD,
BURY, BL9 0FU

Drawing title
BLOCK A - UNITS 01 - 03
PROPOSED ELEVATIONS 1-2
.
.

Scale	Drawn	Checked
1:100@A1	PJH	PJH
Date	Drawing status	
26/05/2022	Planning	
Drawing number		Revision
0345(P)123		C

studioPH
architecture
studioPH Limited
249 North
Lyrestland House
Church Street
Bury, Lancs
BL9 0EZ
0161 823 3530
ph@studioPHarchitecture.co.uk
www.studioPHarchitecture.co.uk

all dimensions to be checked on site. use written dimensions only. copyright - studioPH 2024