




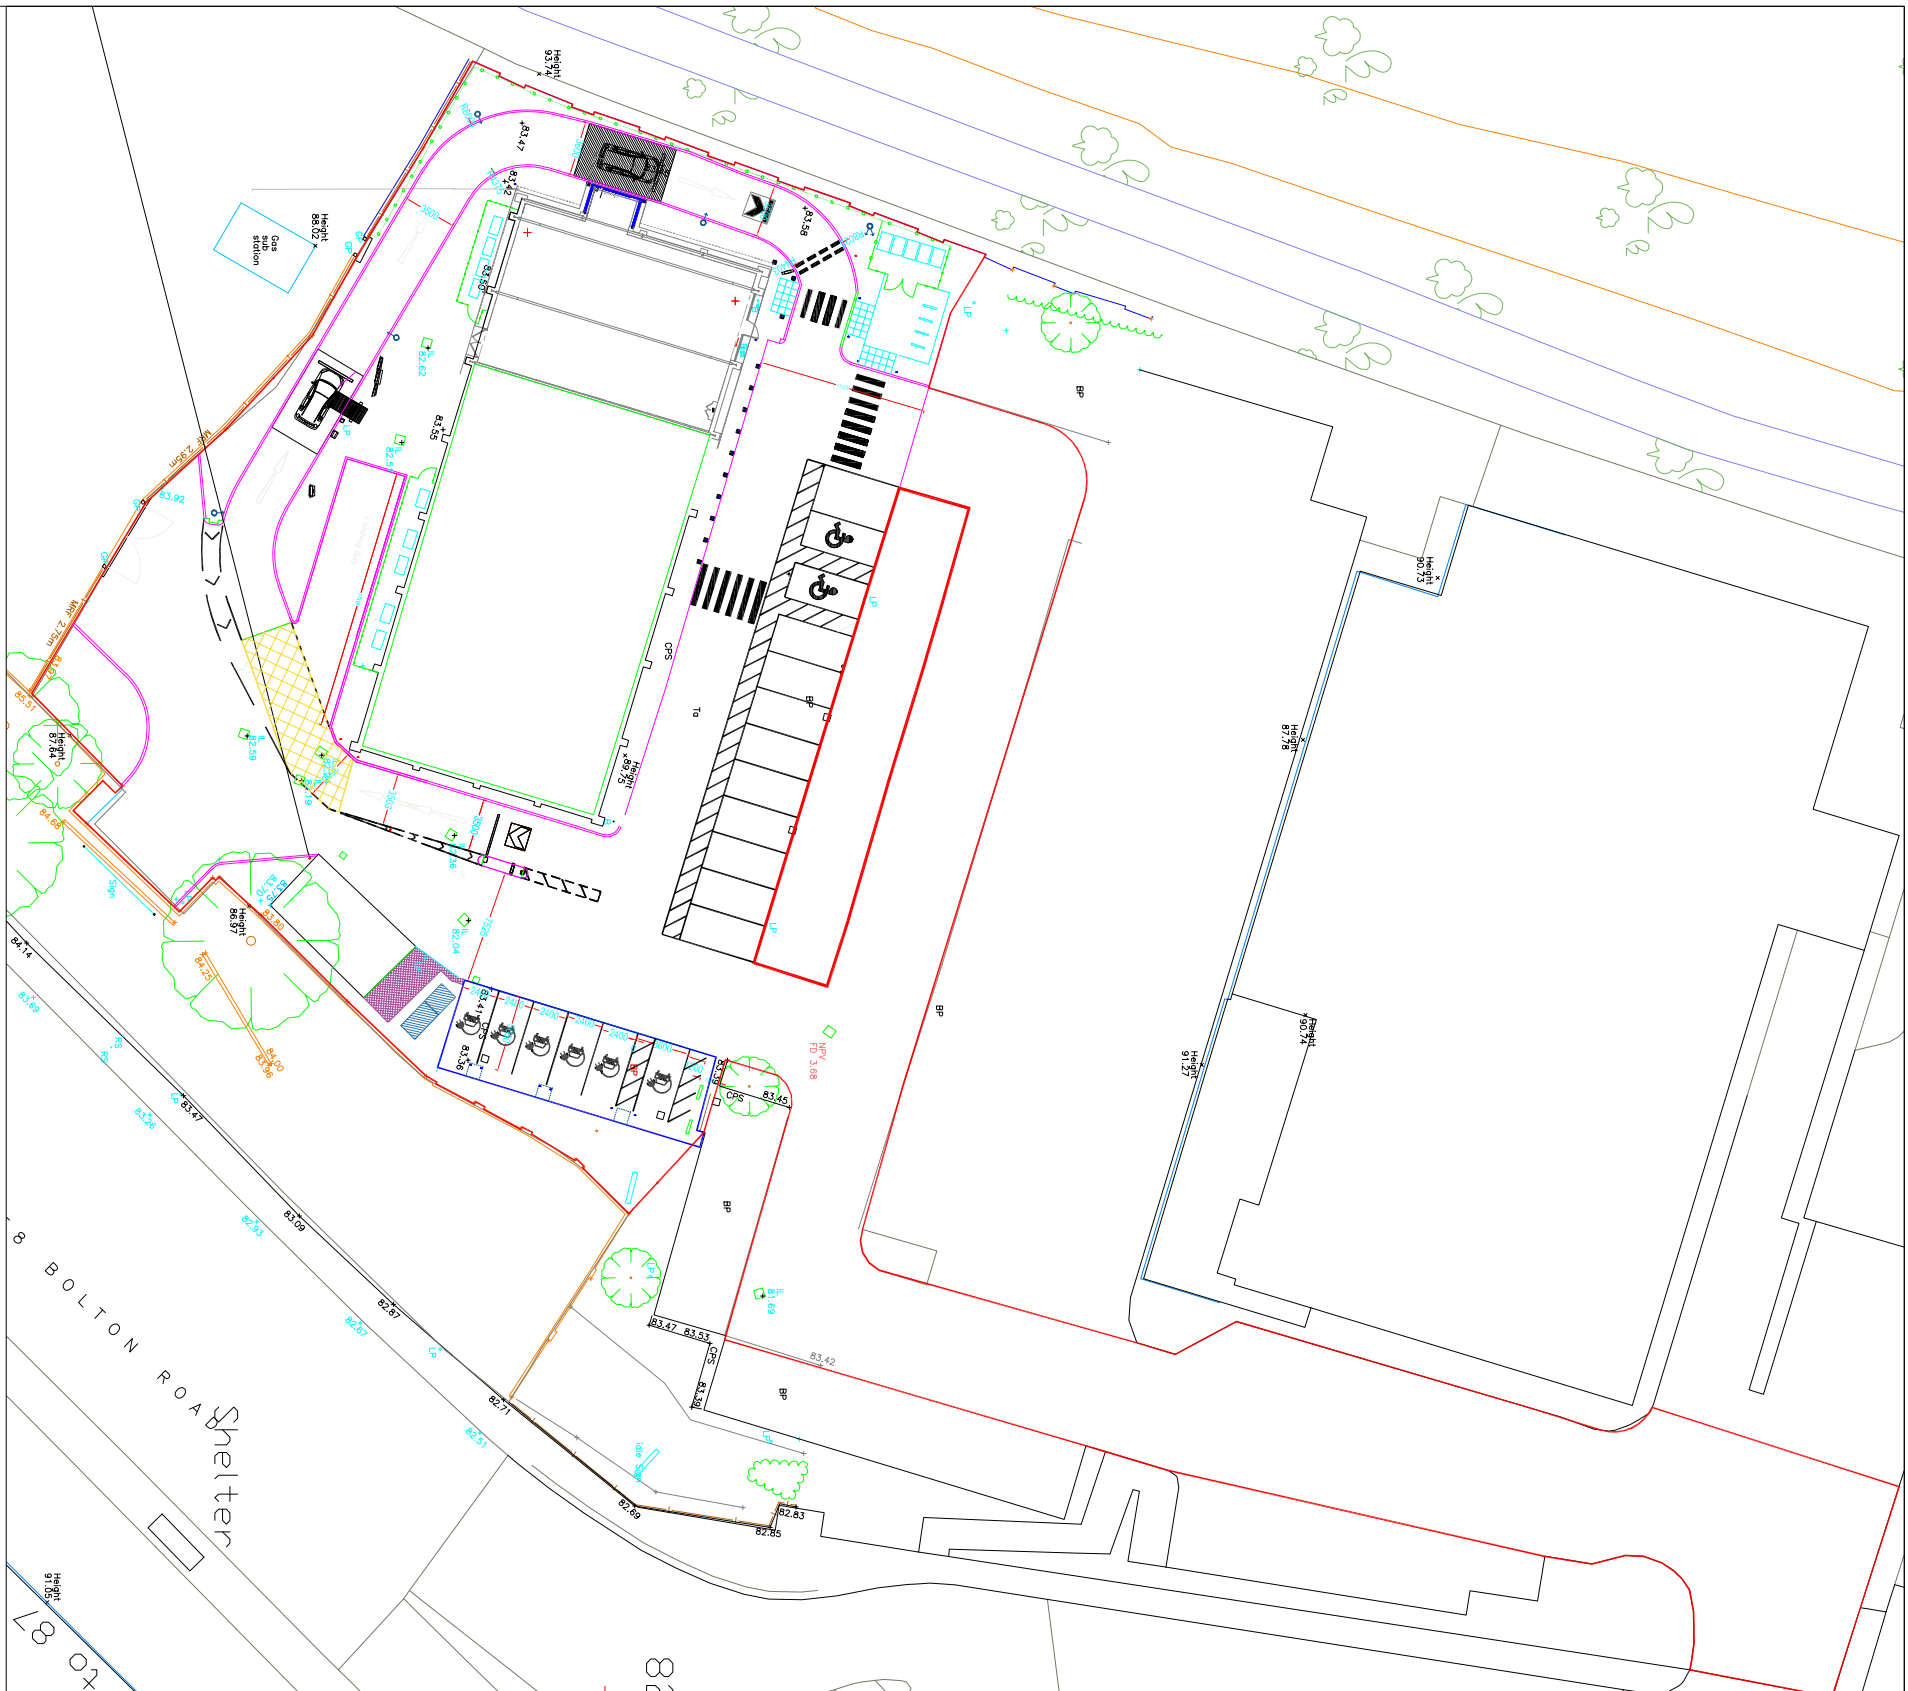


Proposed Site Layout - Scale 1/500

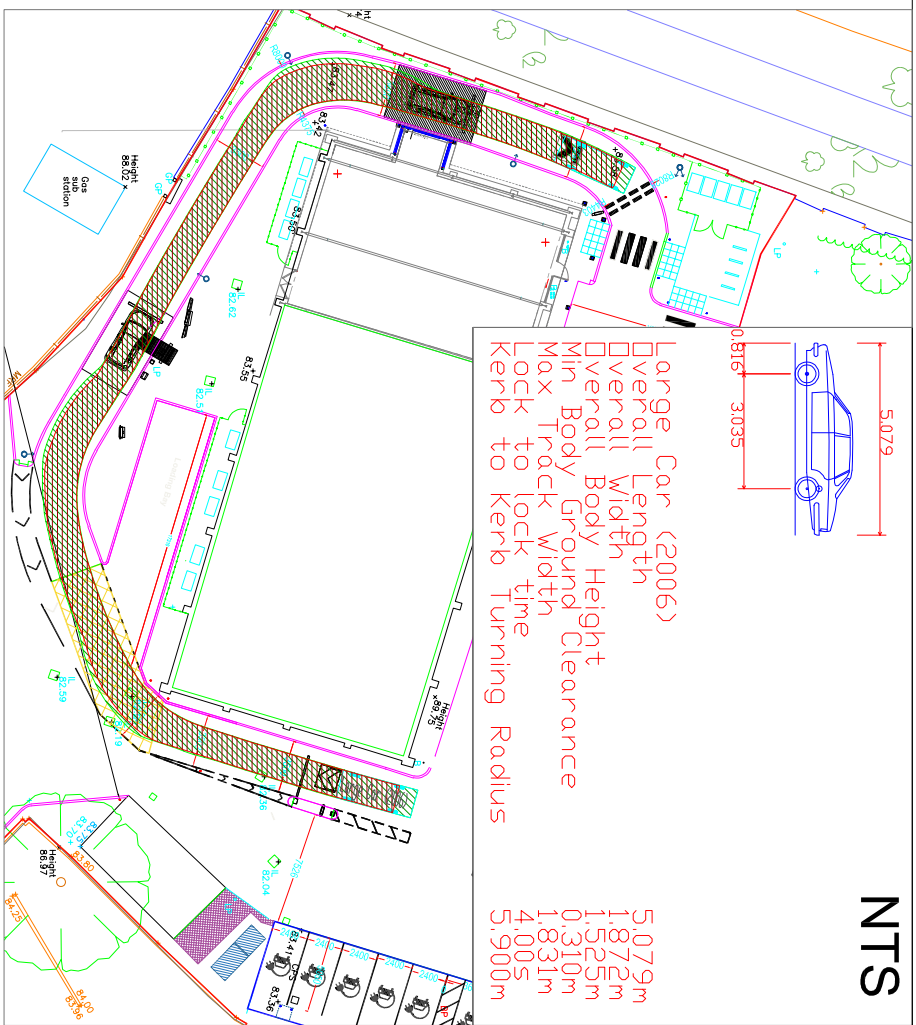


Swept Path Analysis - Large Car - Scale 1/500

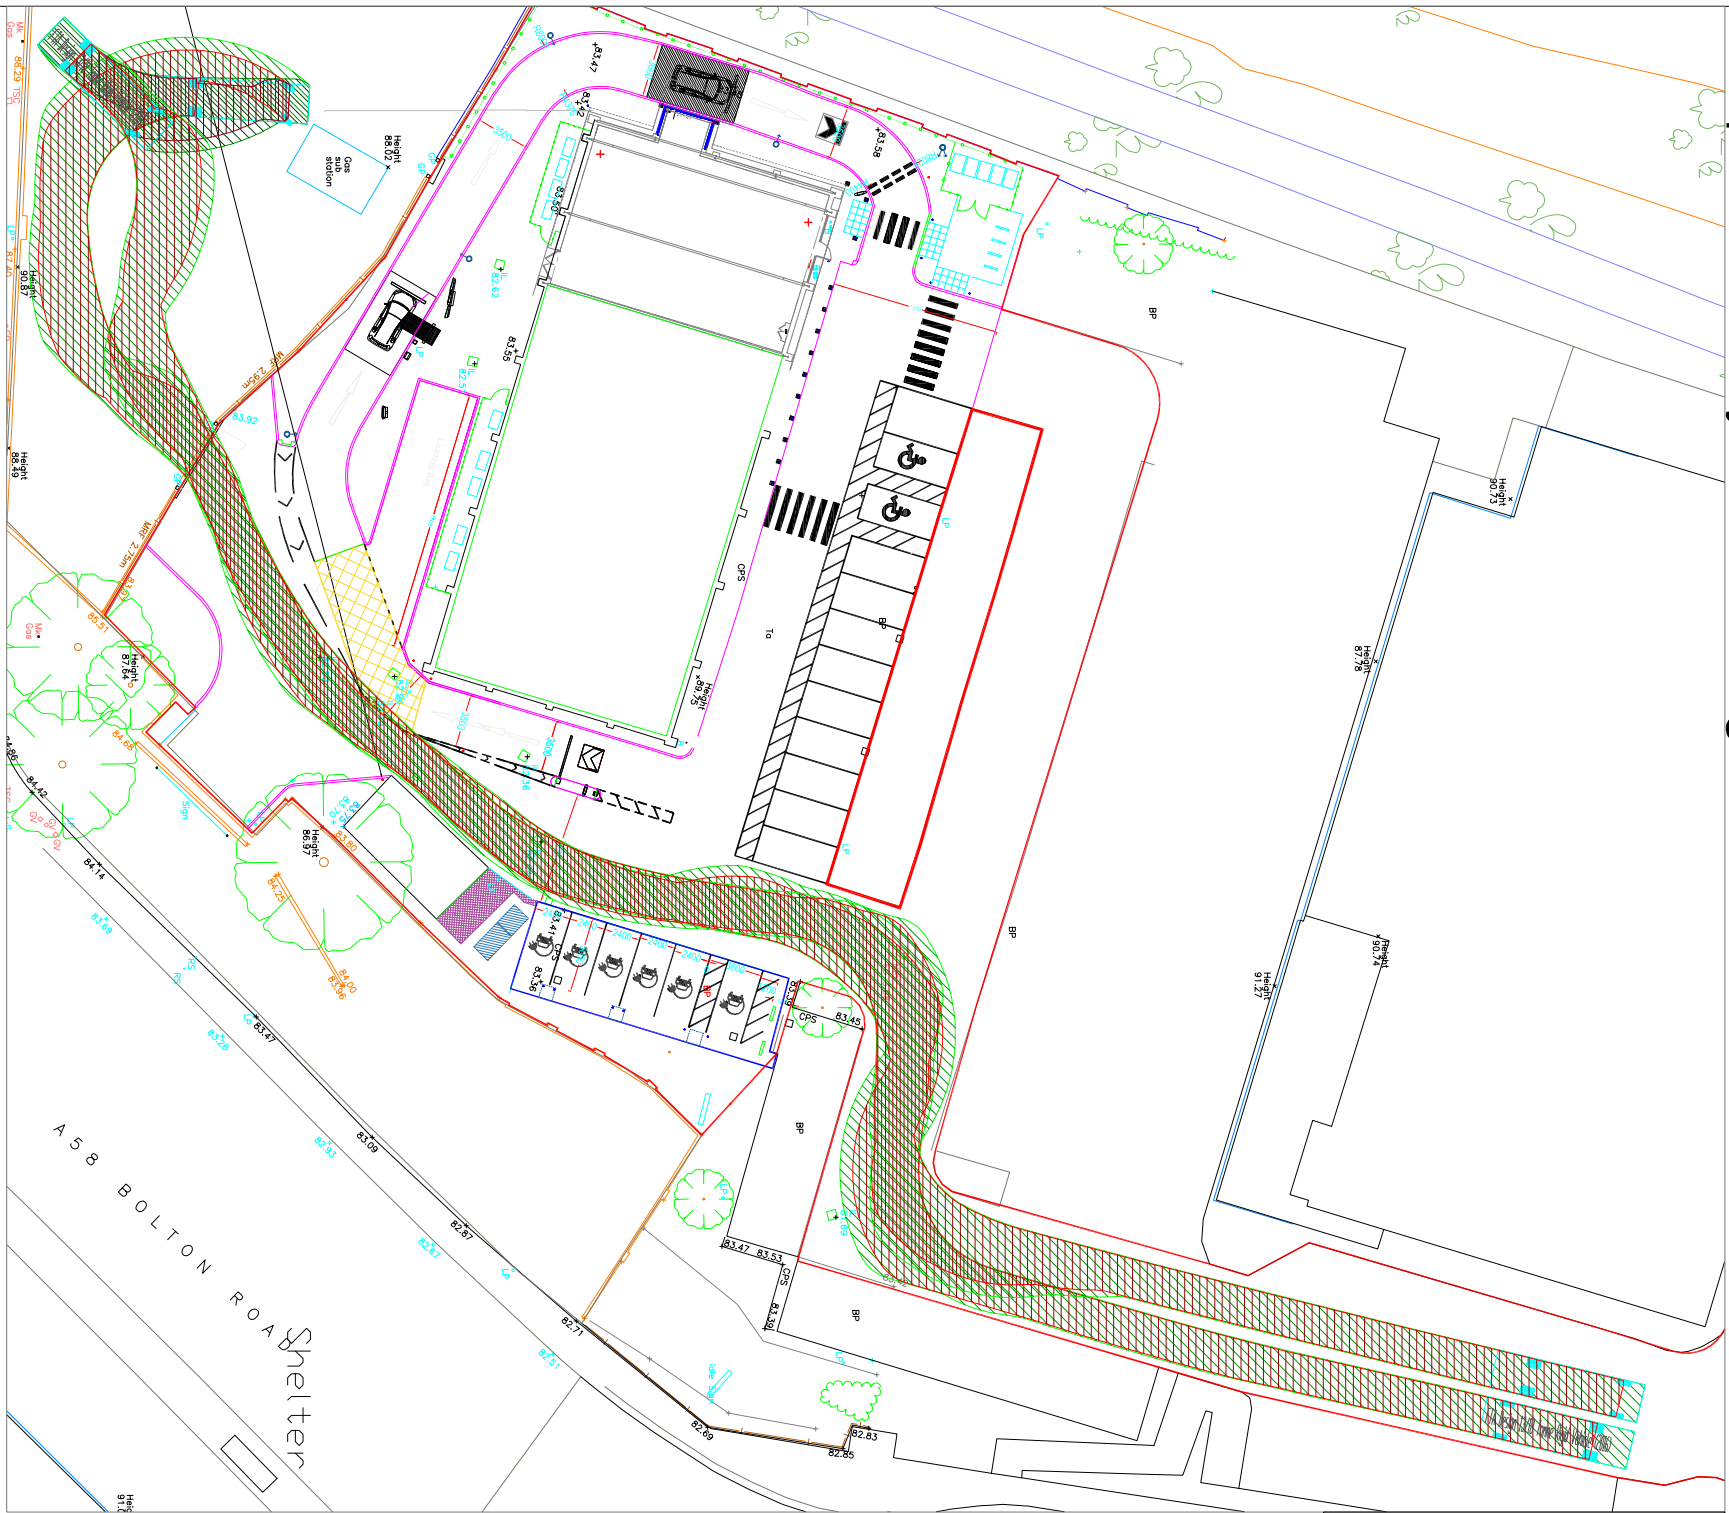


Swept Path Analysis - 10m Rigid - Scale 1/500

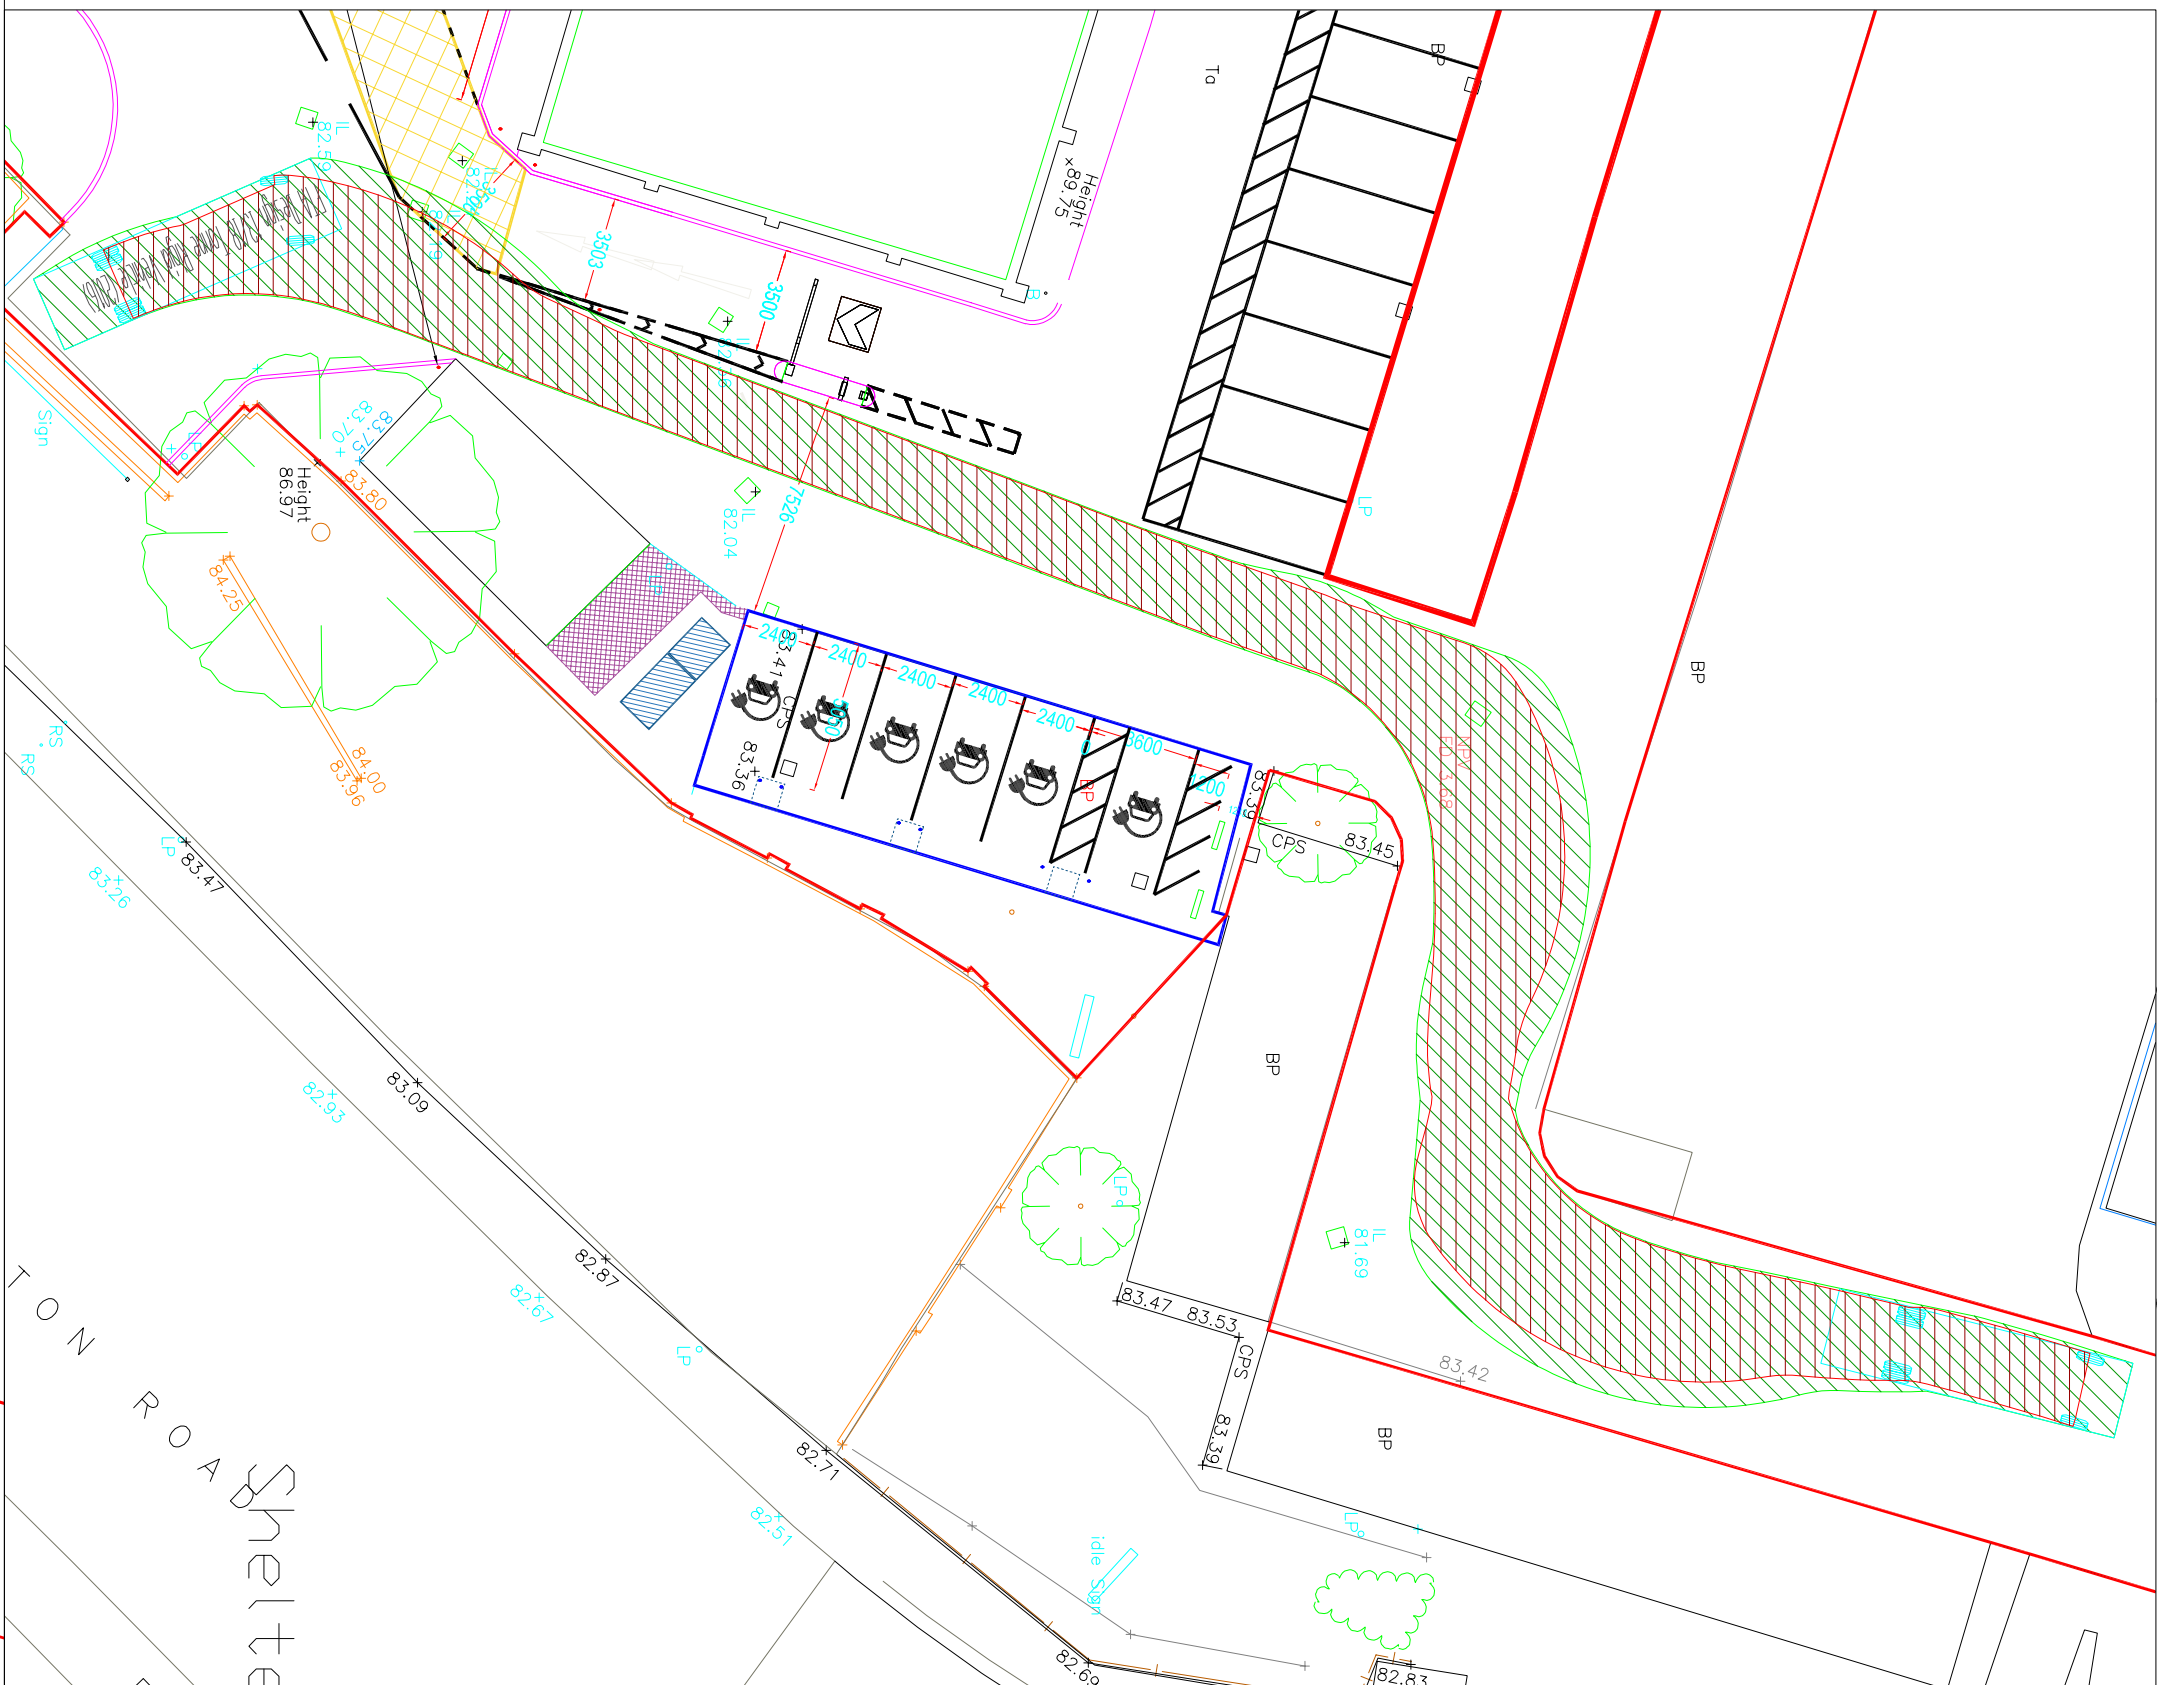


Swept Path Analysis - 10m Rigid - Scale 1/250

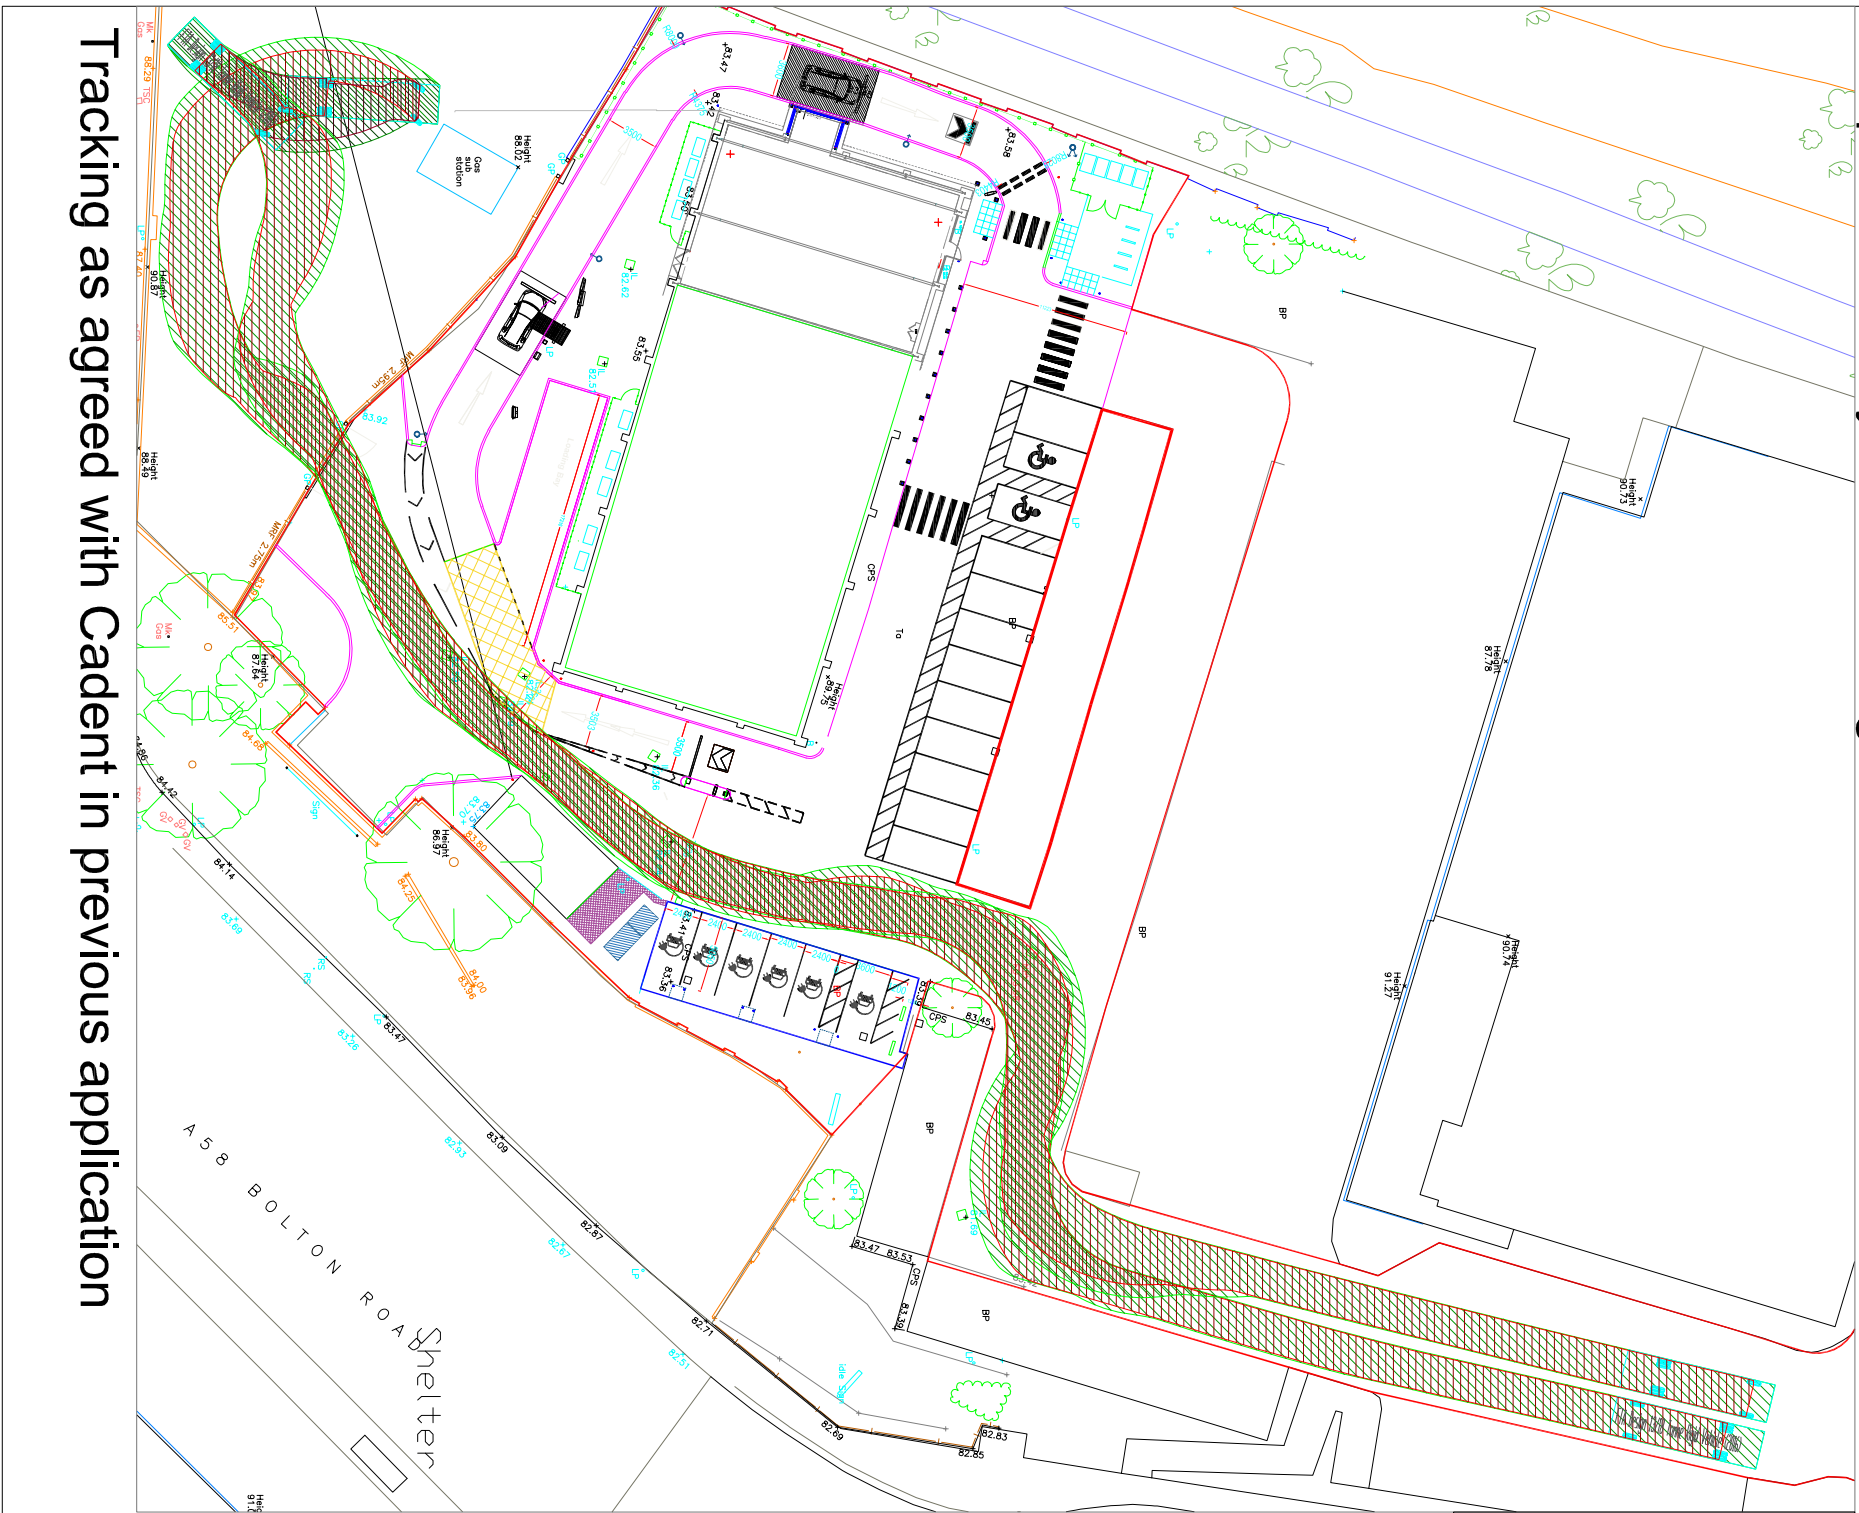

Tracking as agreed with Cadent in previous application

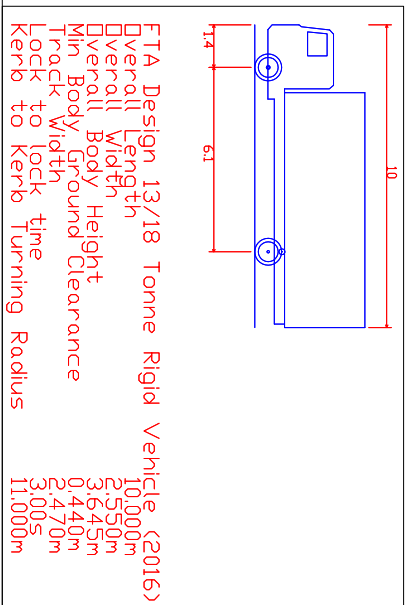

FIA Design 13/18 10m Rigid Vehicle (2016)
Overall length 10.000m
Overall width 3.440m
Max body height 3.470m
Lock to lock time 3.005m
Kerb to kerb turning Radius 11.000m

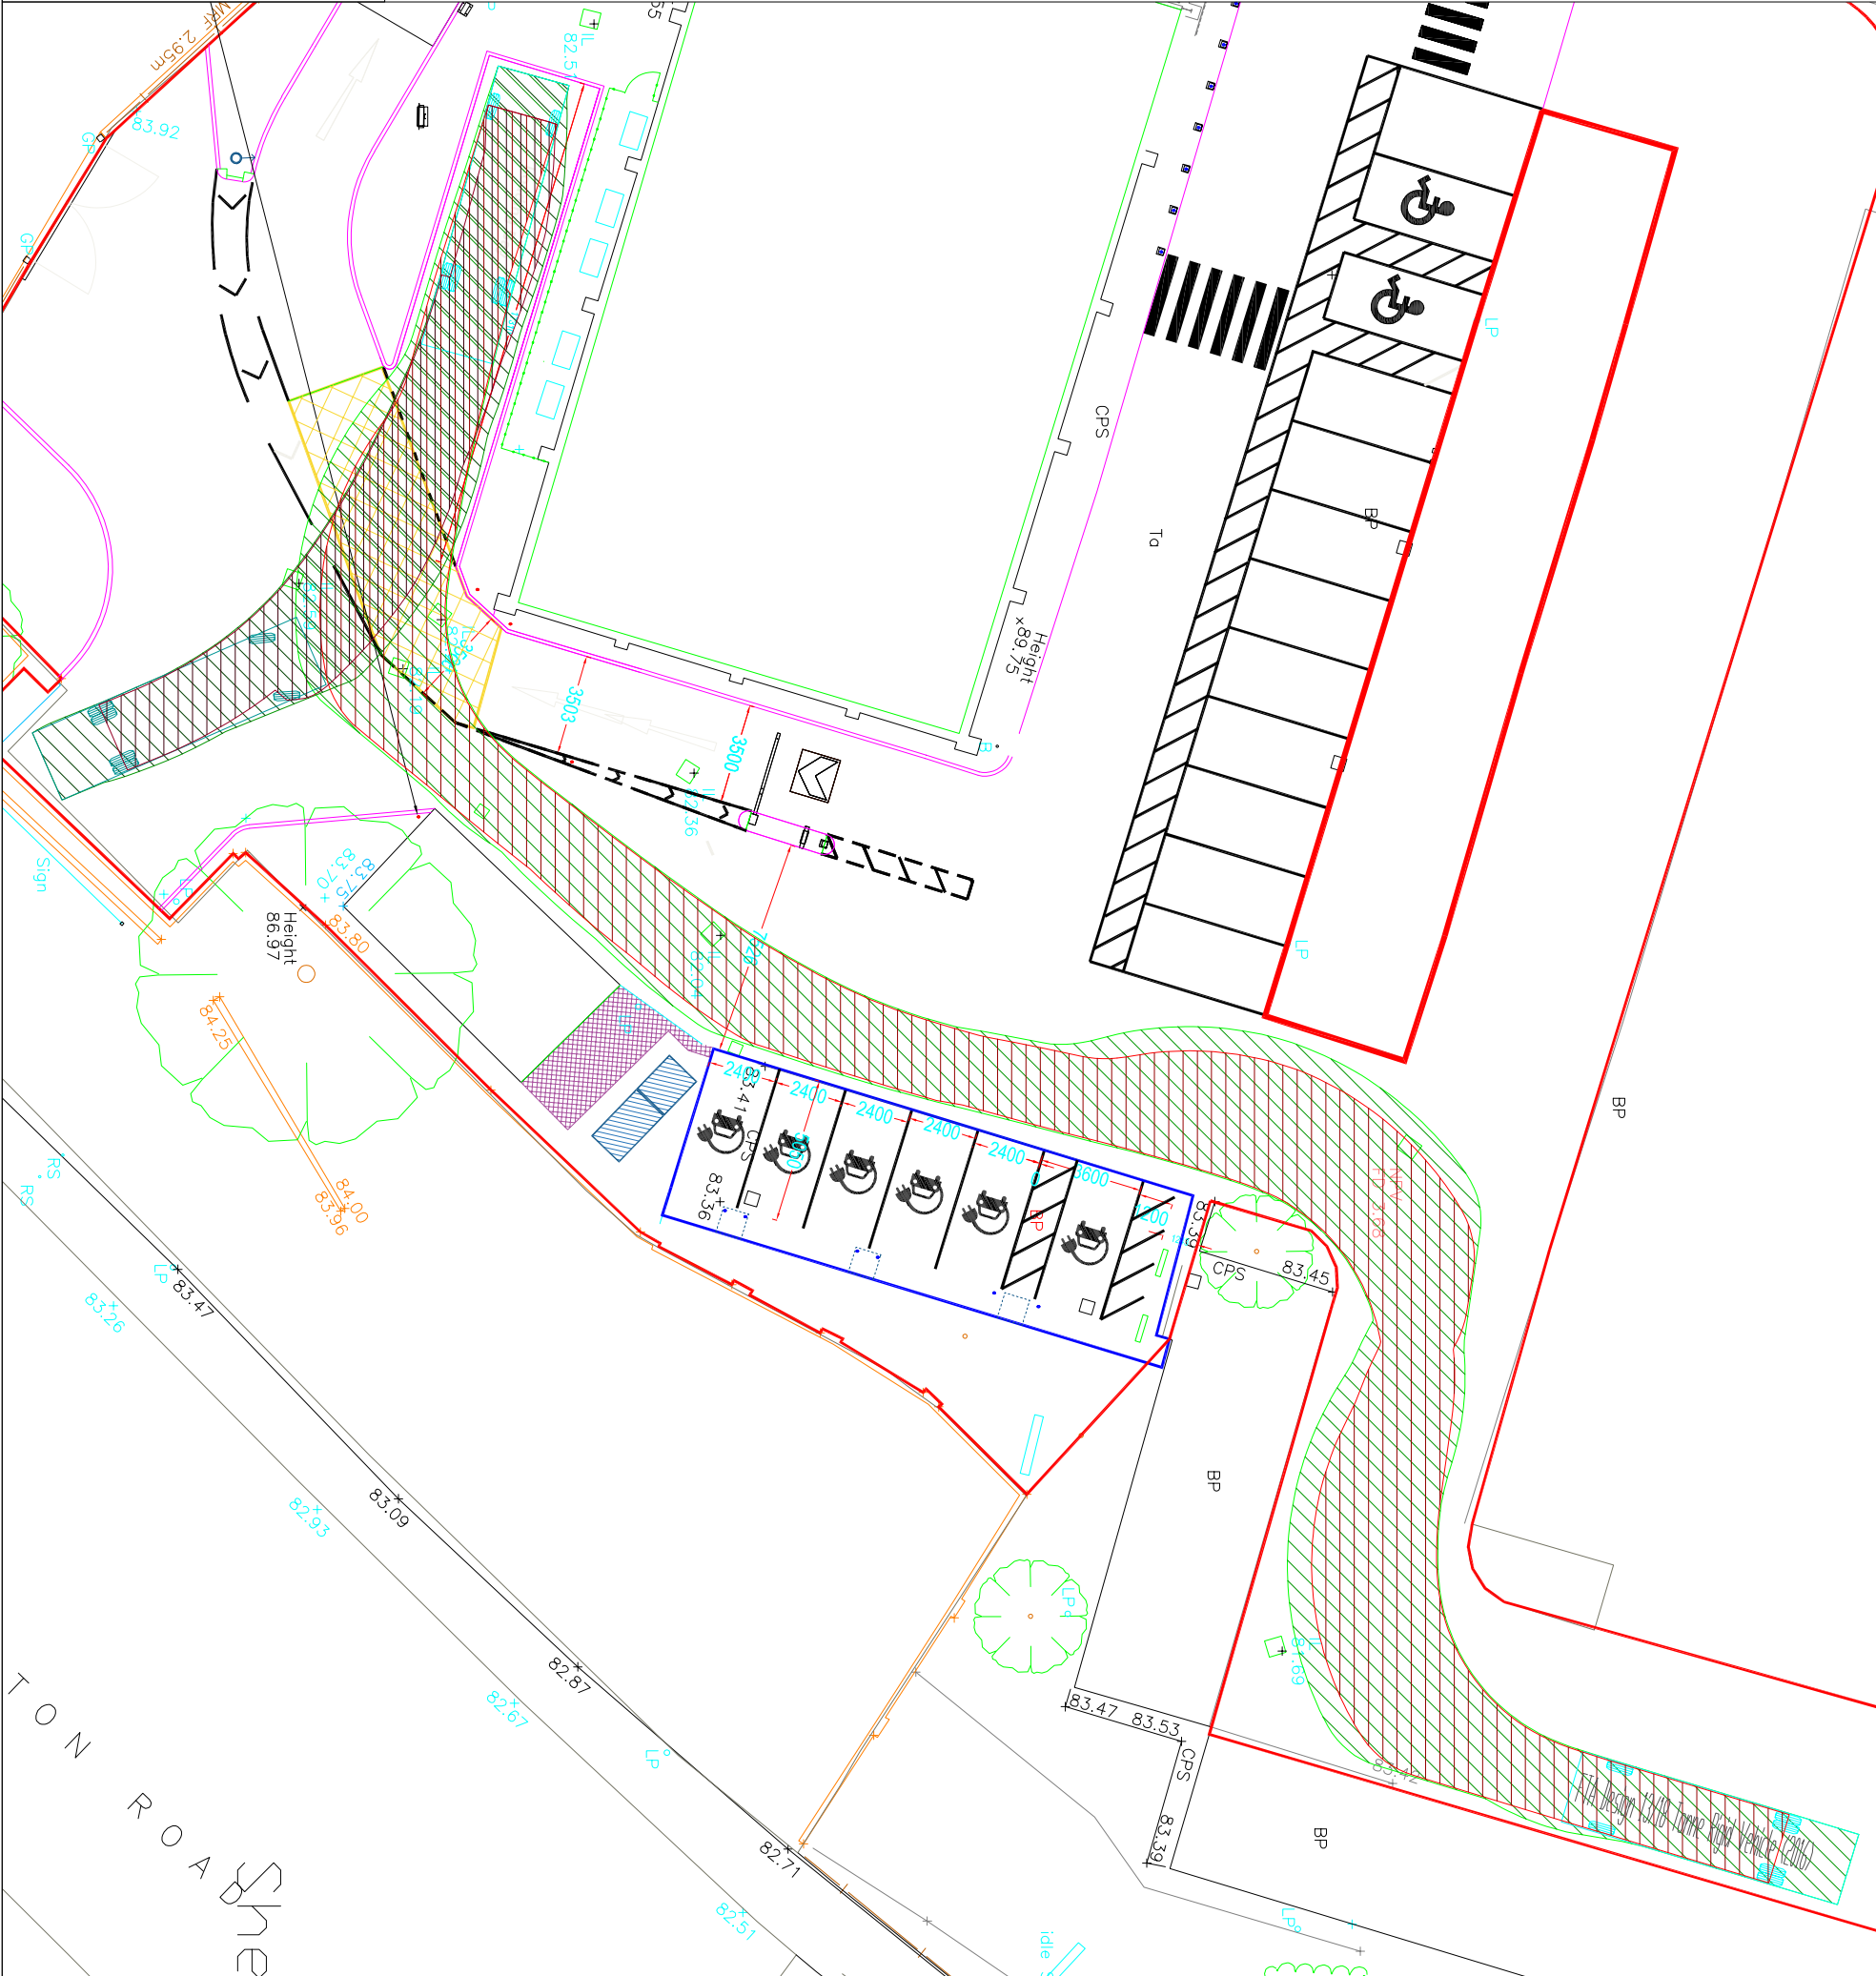

Notes
All levels are stated in metres colour.
This drawing is for information only.
All Dimensions are stated in millimetres unless noted otherwise.
Drawing provided for planning purposes and NOT for construction purposes.
DTP are not responsible for the accuracy of data provided by clients or third parties.

Rev.	Date	Revisions	Drawn
H	27.01.25	Minor Update	BF
G	20.01.25	Architect Update	BF
F	08.01.25	Architect Update	BF
E	28.11.24	Minor Site Layout Change	BF
D	02.07.24	Minor Site Layout Change	BF
C	27.06.24	Minor Site Layout Change	BF
B	30.11.23	Tracking Updated	BF
A	30.01.23	Minor Site Layout Change	JB
-	10.01.23	First issue	JB



Client

Lion Share Properties Ltd

Project
Proposed Drive-Thru Coffee Shop
Redevelopment, Victoria Retail Park,
Bury

Drawing Title

Proposed Site Layout
Swept Path Analysis
10m Rigid & Large Car

Date
January 2023
Scale
As Specified @ A1

Drawn
JB
Approved
GS

Drawing Number	Rev.
DTP/3704424/ATR001	H