
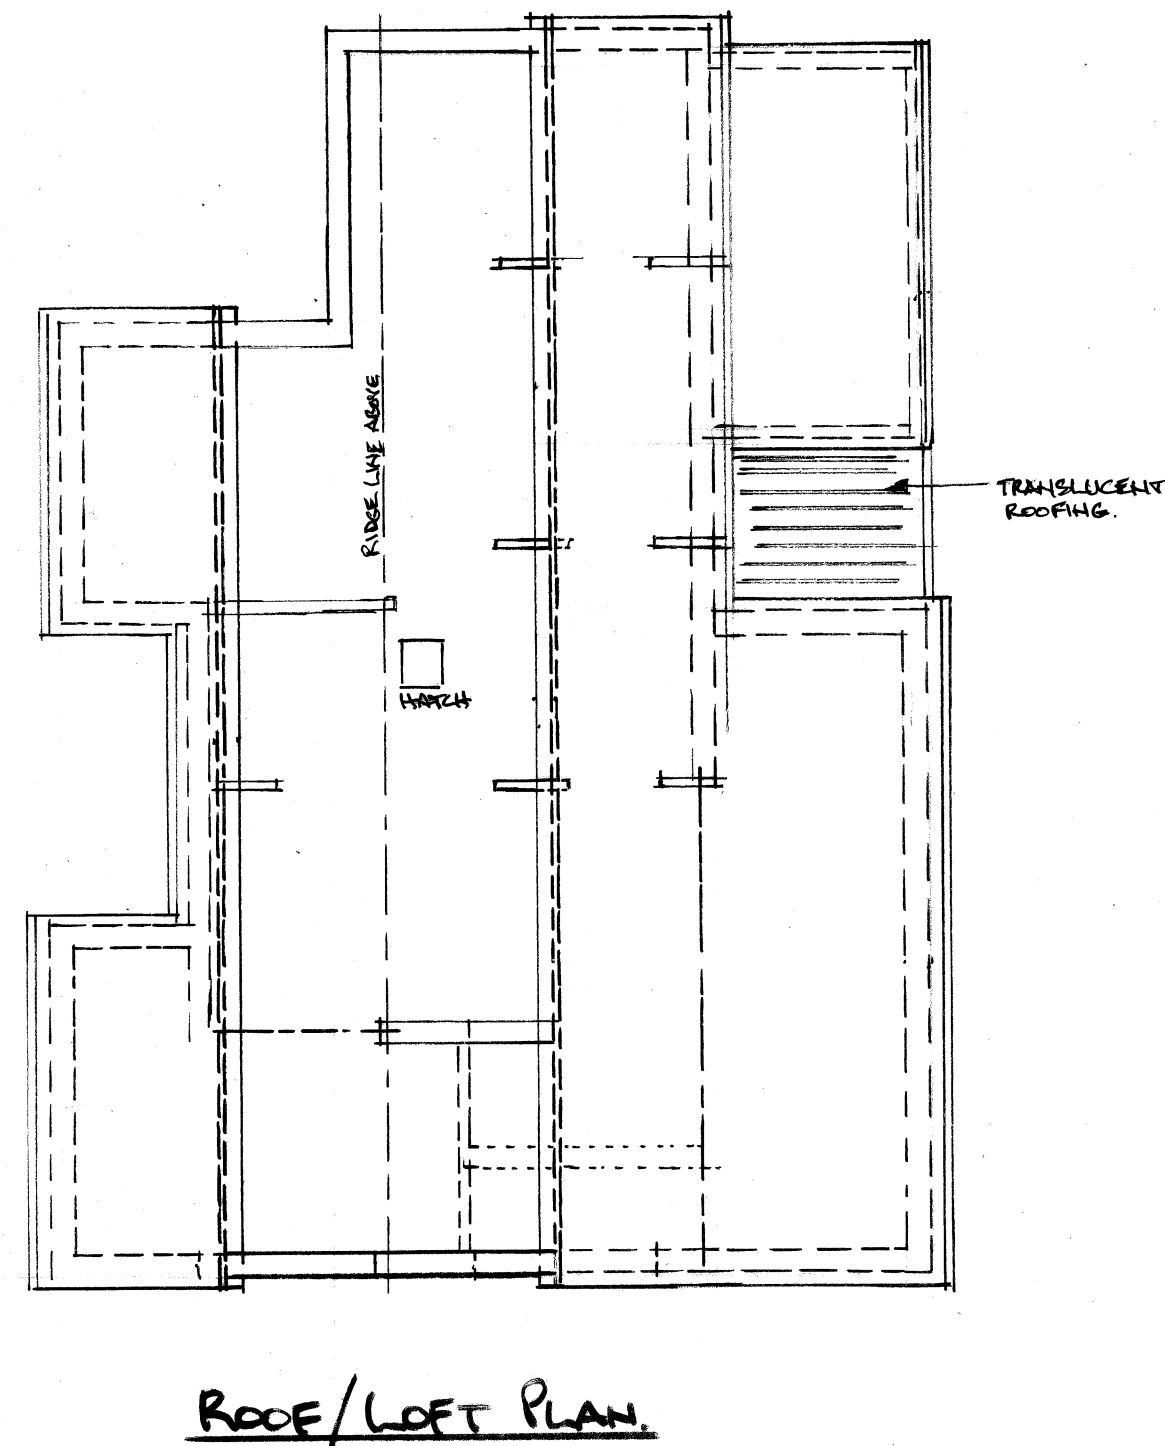
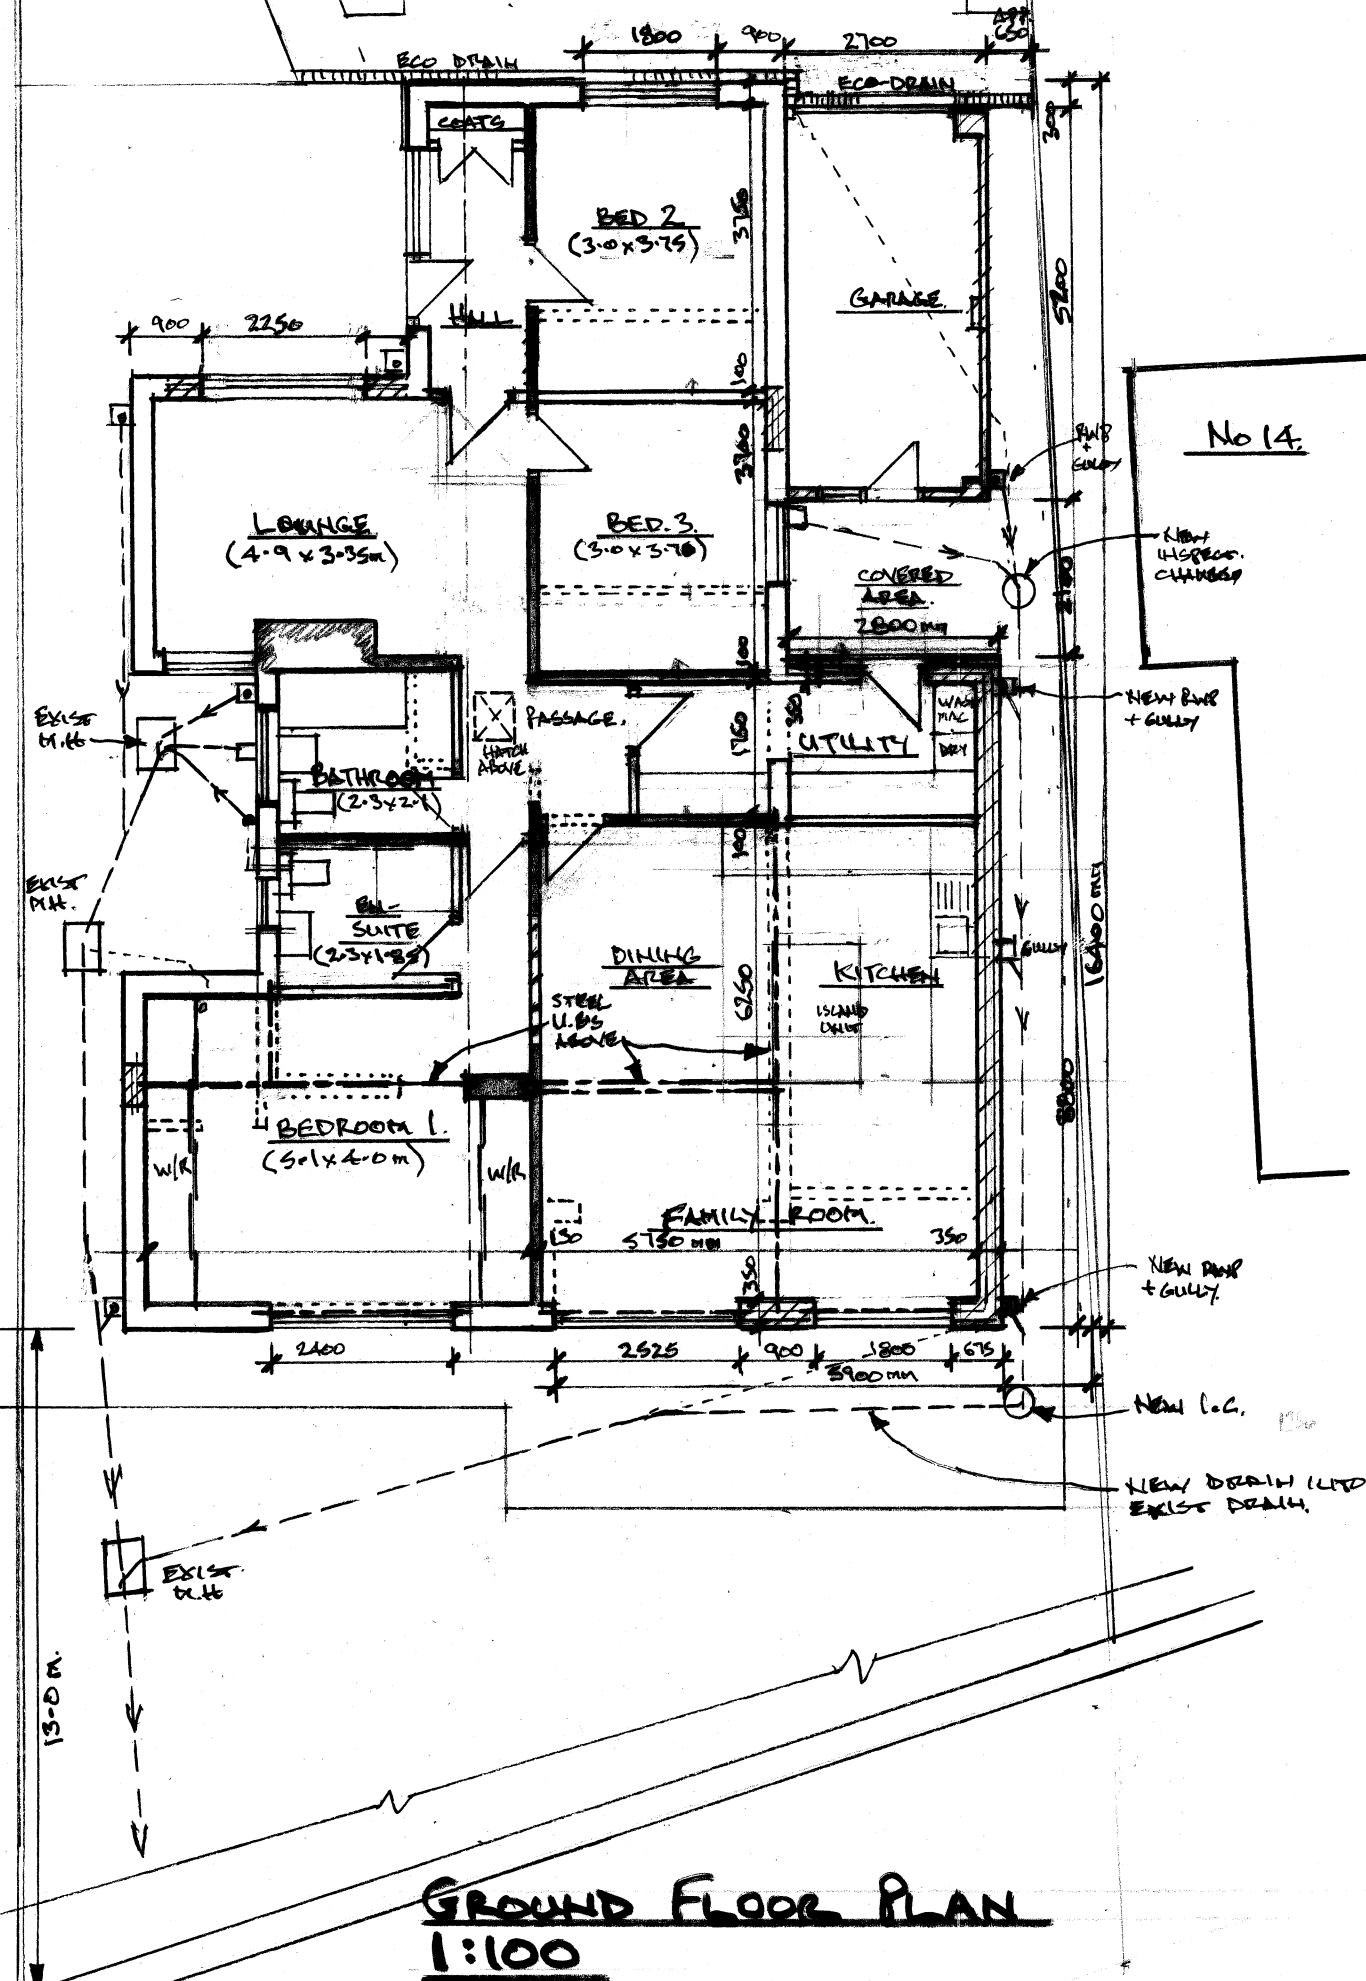


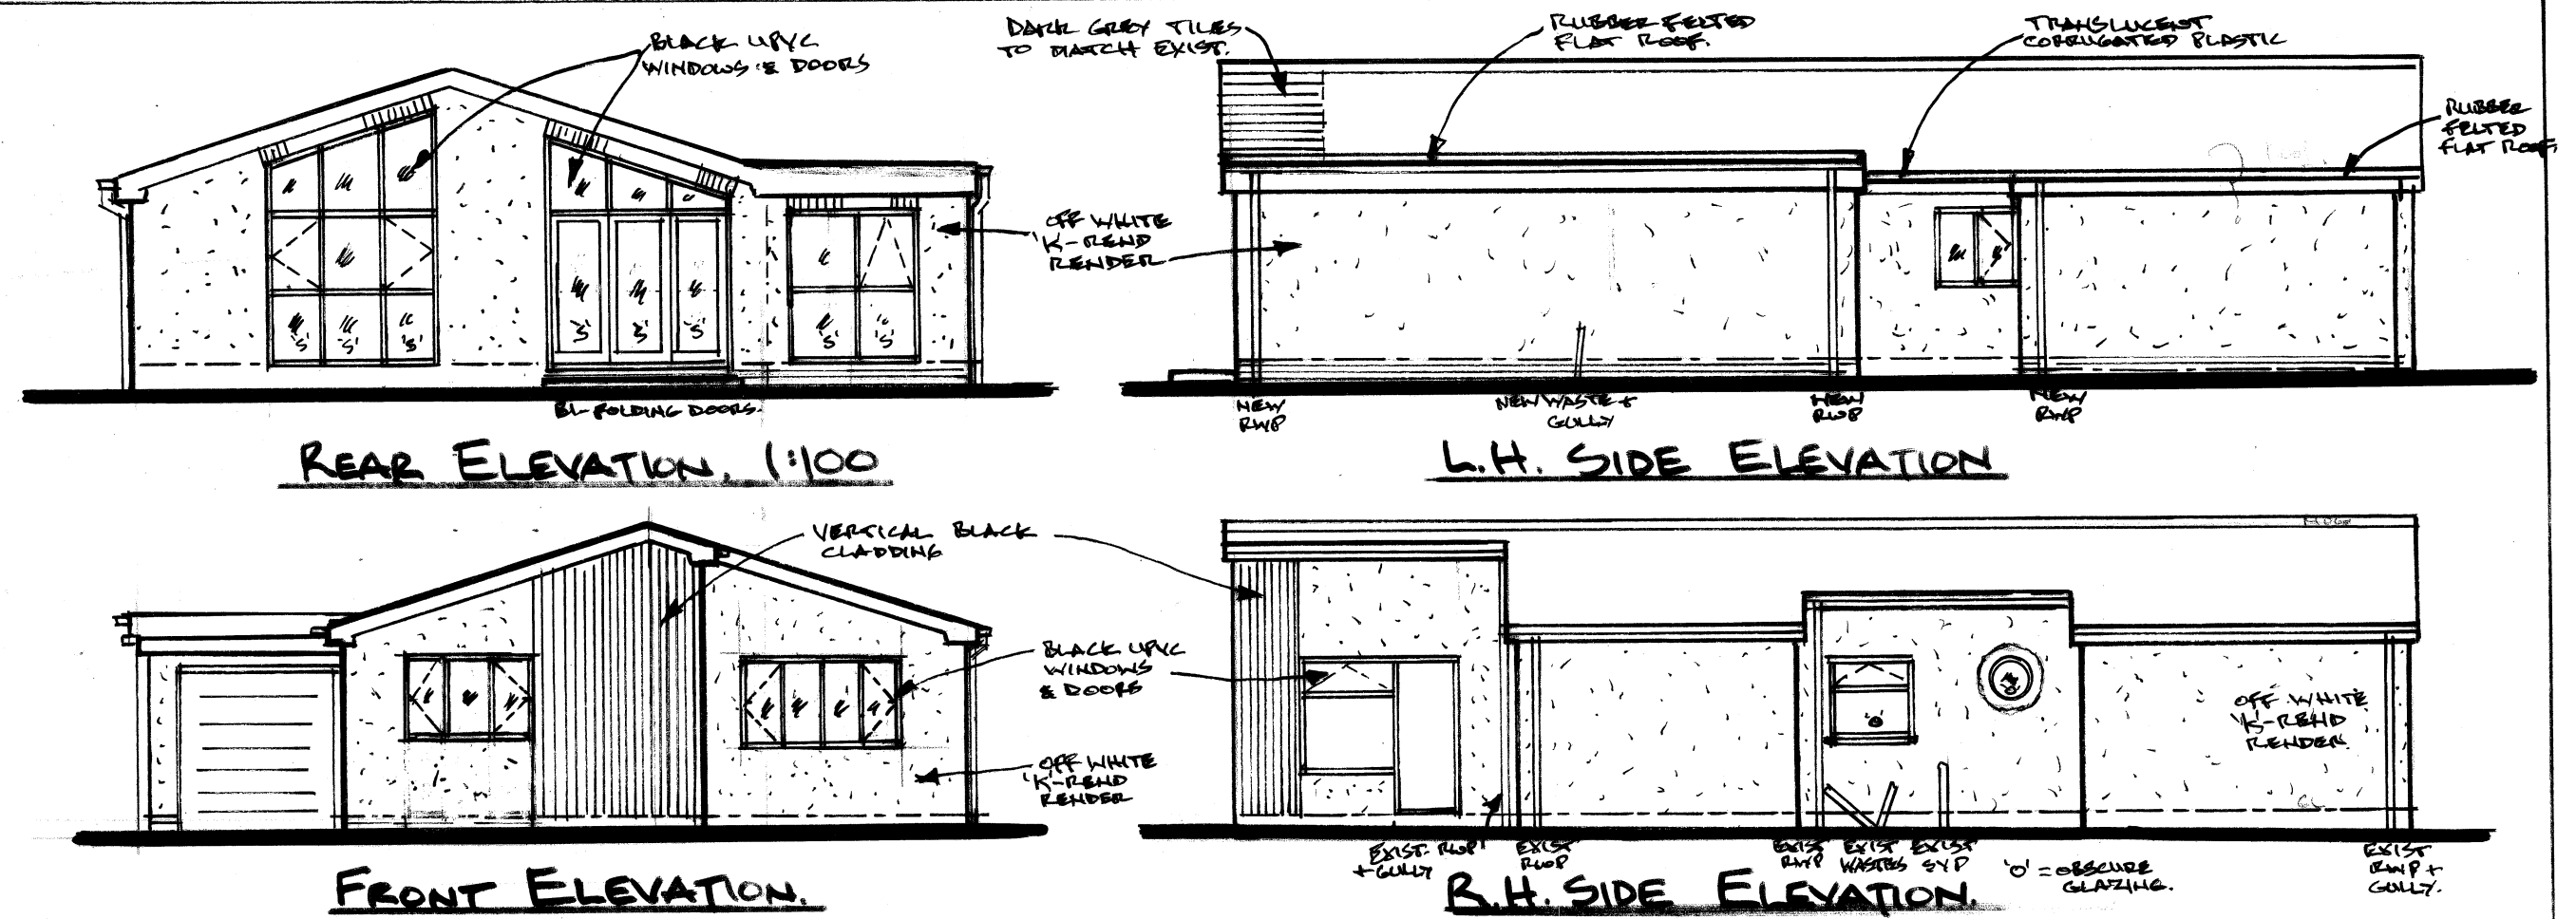

Architectural & Building Services			
NEIL BUTTERWORTH			
Tel: _____ Mobile: 07785 275483			
89 Higher Ainsworth Road, Radcliffe, Manchester, M26 4JJ.			
Job Title <u>PROPOSED SINGLE STOREY REAR/SIDE</u> <u>EXTENSIONS, & INT/EXTERNAL ALTERATIONS.</u> <u>AT 12 PINWOOD CRES, HOLCOMBE BROOK, BURY,</u> <u>FOR MR & MRS I. TRAFFORD</u>			
Drawing Title <u>PROPOSED PLANS & ELEVATIONS</u>			
Scale <u>1:100</u>	Date <u>MAY 25</u>	Drawn by <u>N.B.</u>	Drawing No. <u>2</u>