

PROPOSAL BASED UPON SURVEY PROVIDED BY AG DESIGN


EXISTING

PROPOSED


REMOVED

rl= rooflight

2m = headroom

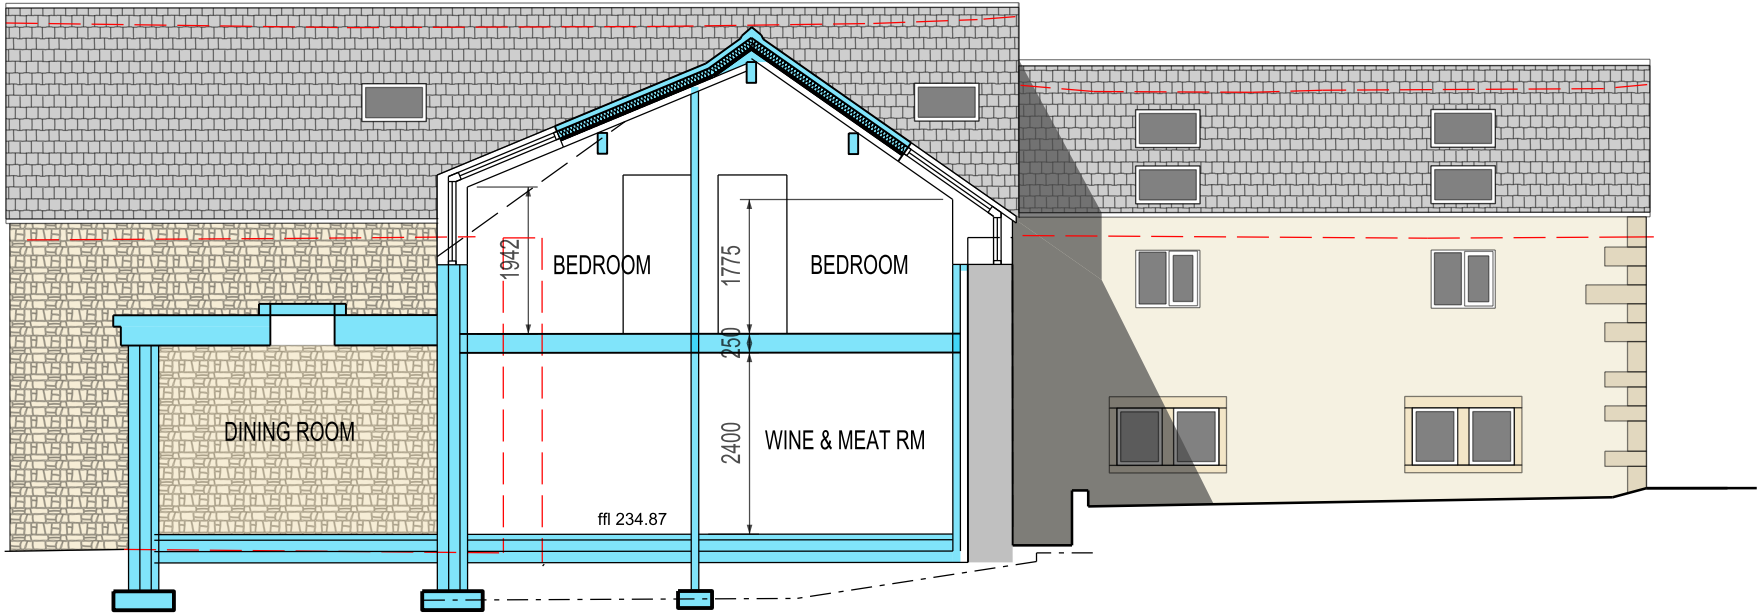

EAST SECTIONAL ELEVATION

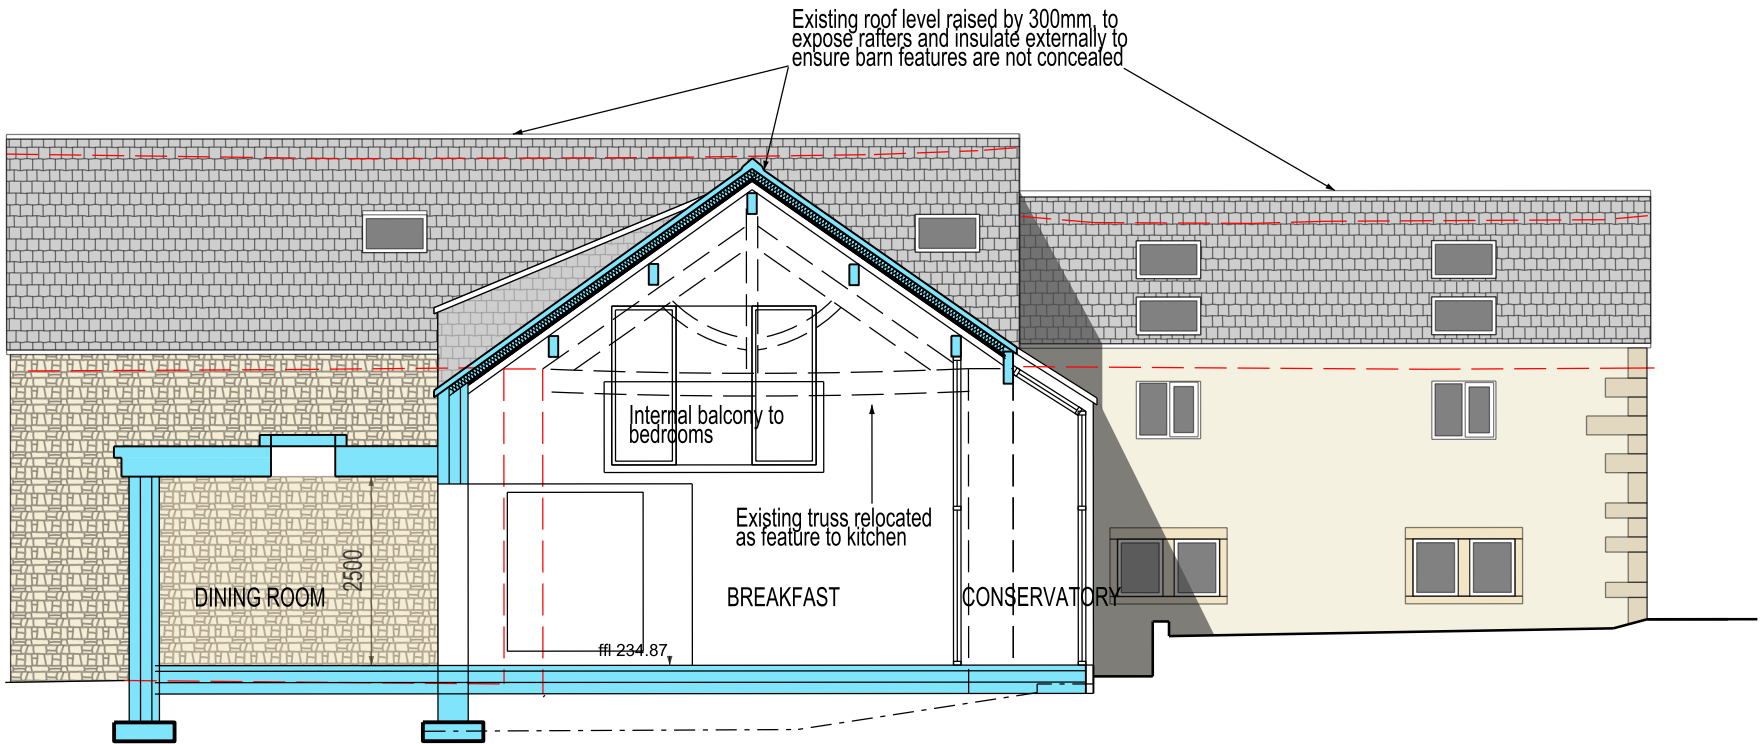

EAST SECTIONAL ELEVATION

|                                         |             |          |
|-----------------------------------------|-------------|----------|
| REV.A 200919 UPDATED TO CLIENT COMMENTS |             |          |
| REV.                                    | DATE        | NOTES    |
| CLIENT / PROJECT                        |             |          |
| MR & MRS J. PACKUN                      |             |          |
| HIGHER ASH BARN                         |             |          |
| HAWKSHAW                                |             |          |
| DRAWING TITLE                           |             |          |
| PROPOSED SECTIONS 2 OF 2                |             |          |
| STATUS                                  |             |          |
| PLANNING                                |             |          |
| DATE                                    | SCALE @ A3  |          |
| SEPT 20                                 | 1:100       |          |
| PROJECT NUMBER                          | DRAWING NO. | REVISION |
|                                         | JP-PROP-11  | A        |