

THIS DRAWING IS PROTECTED BY COPYRIGHT AND MUST NOT BE COPIED OR REPRODUCED WITHOUT THE WRITTEN CONSENT OF HAWTHORN ESTATES LIMITED. NO DIMENSIONS ARE TO BE SCALED FROM THIS DRAWING. ALL DIMENSIONS AND SIZES TO BE CHECKED ON SITE. NORTH POINTS SHOWN ARE INDICATIVE. ©

SITE SPECIFIC HAZARDS

IN ACCORDANCE WITH THE REQUIREMENTS OF THE CDM REGULATIONS 2015 THE FOLLOWING SIGNIFICANT RESIDUAL HAZARDS HAVE NOT BEEN DESIGNED OUT OF THIS PROJECT AND MUST BE TAKEN INTO CONSIDERATION BY CONTRACTORS PLANNING TO UNDERTAKE THE WORKS SHOWN ON THIS DRAWING:

SCALE 1:100




KEY

- NATURAL SPLIT FACED STONE
- NATURAL SLATE
- NATURAL DRESSED STONE



EAST (REAR) ELEVATION

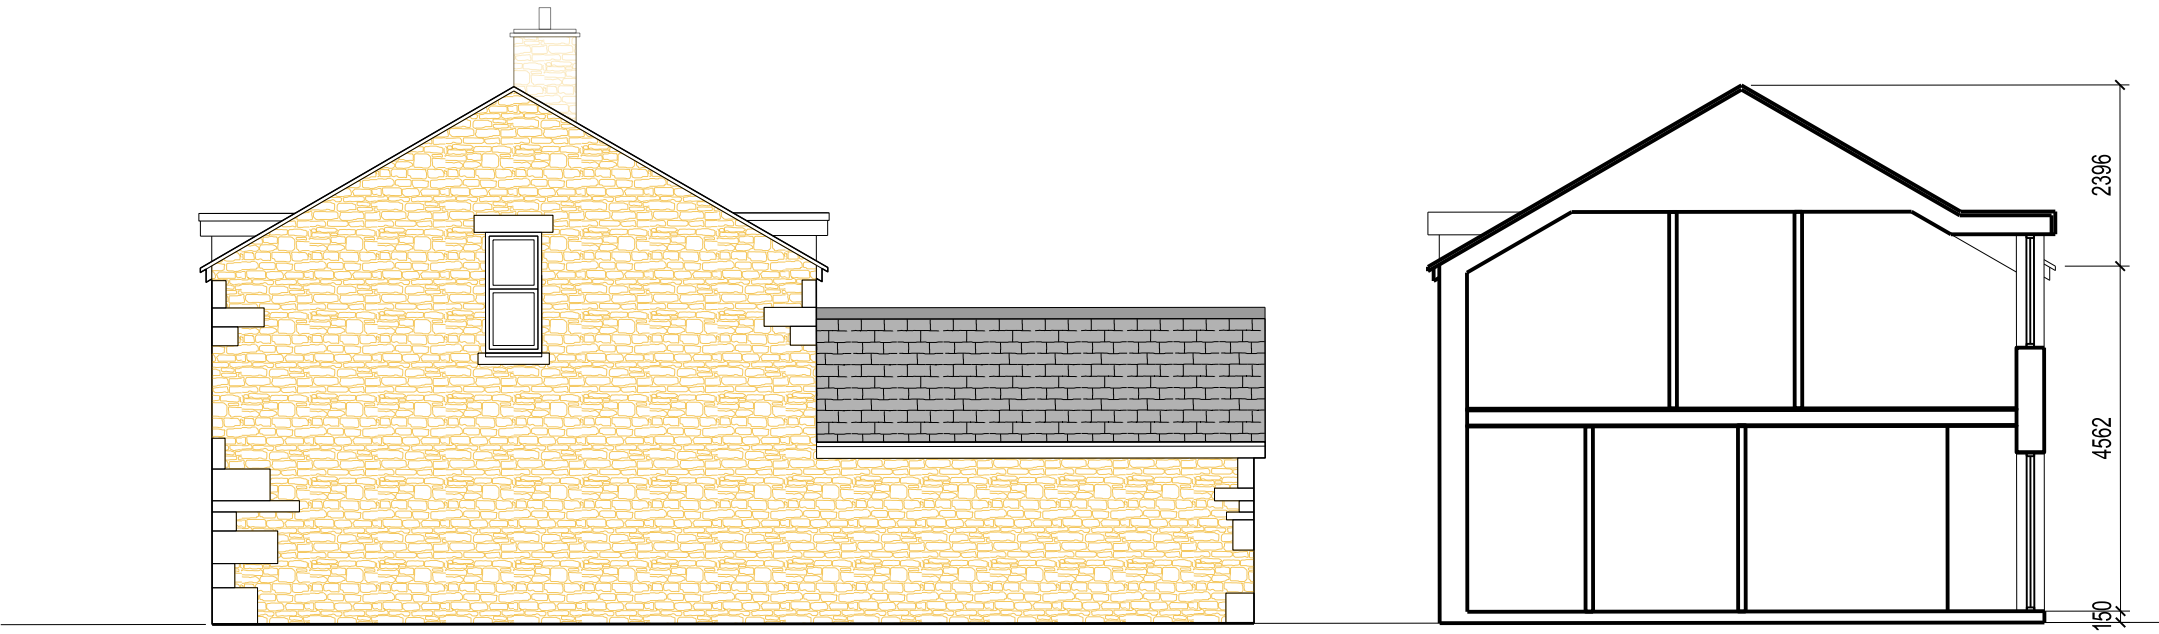

NORTH (SIDE) ELEVATION

SECTION

REV.A 221913	DWELLING REORIENTATED CAR PORT RELOCATED	RSL
REV.	DATE	NOTES
		INIT.

CLIENT / PROJECT
J.BUCKLEY PROPERTIES
HOLLYMOUNT FARM
GREENMOUNT

DRAWING TITLE
PROPOSED NEW SHIPPON
TYPE 4 ELEVATIONS 2 OF 2

STATUS
PLANNING

DATE	DRAWN	SCALE @ A3
APR 22	RSL	1:100
PROJECT NUMBER	PLAN / BUILD	TYPE
	NUMBER	REVISION LETTER

DRAWING NO.				
108	PLN	E	12	A
Site Location Plans	L	GA Plans	P	Elevations
Sections	S	Details	D	Prefix; Colour

HAWTHORN DESIGN PARTNERSHIP

HAWTHORN ESTATES LTD
LUMB, ROSSENDALE, BB4 9ND
T. 08453 900 444

E. design@hawthorn-estates.co.uk
www.hawthorn-estates.co.uk

